


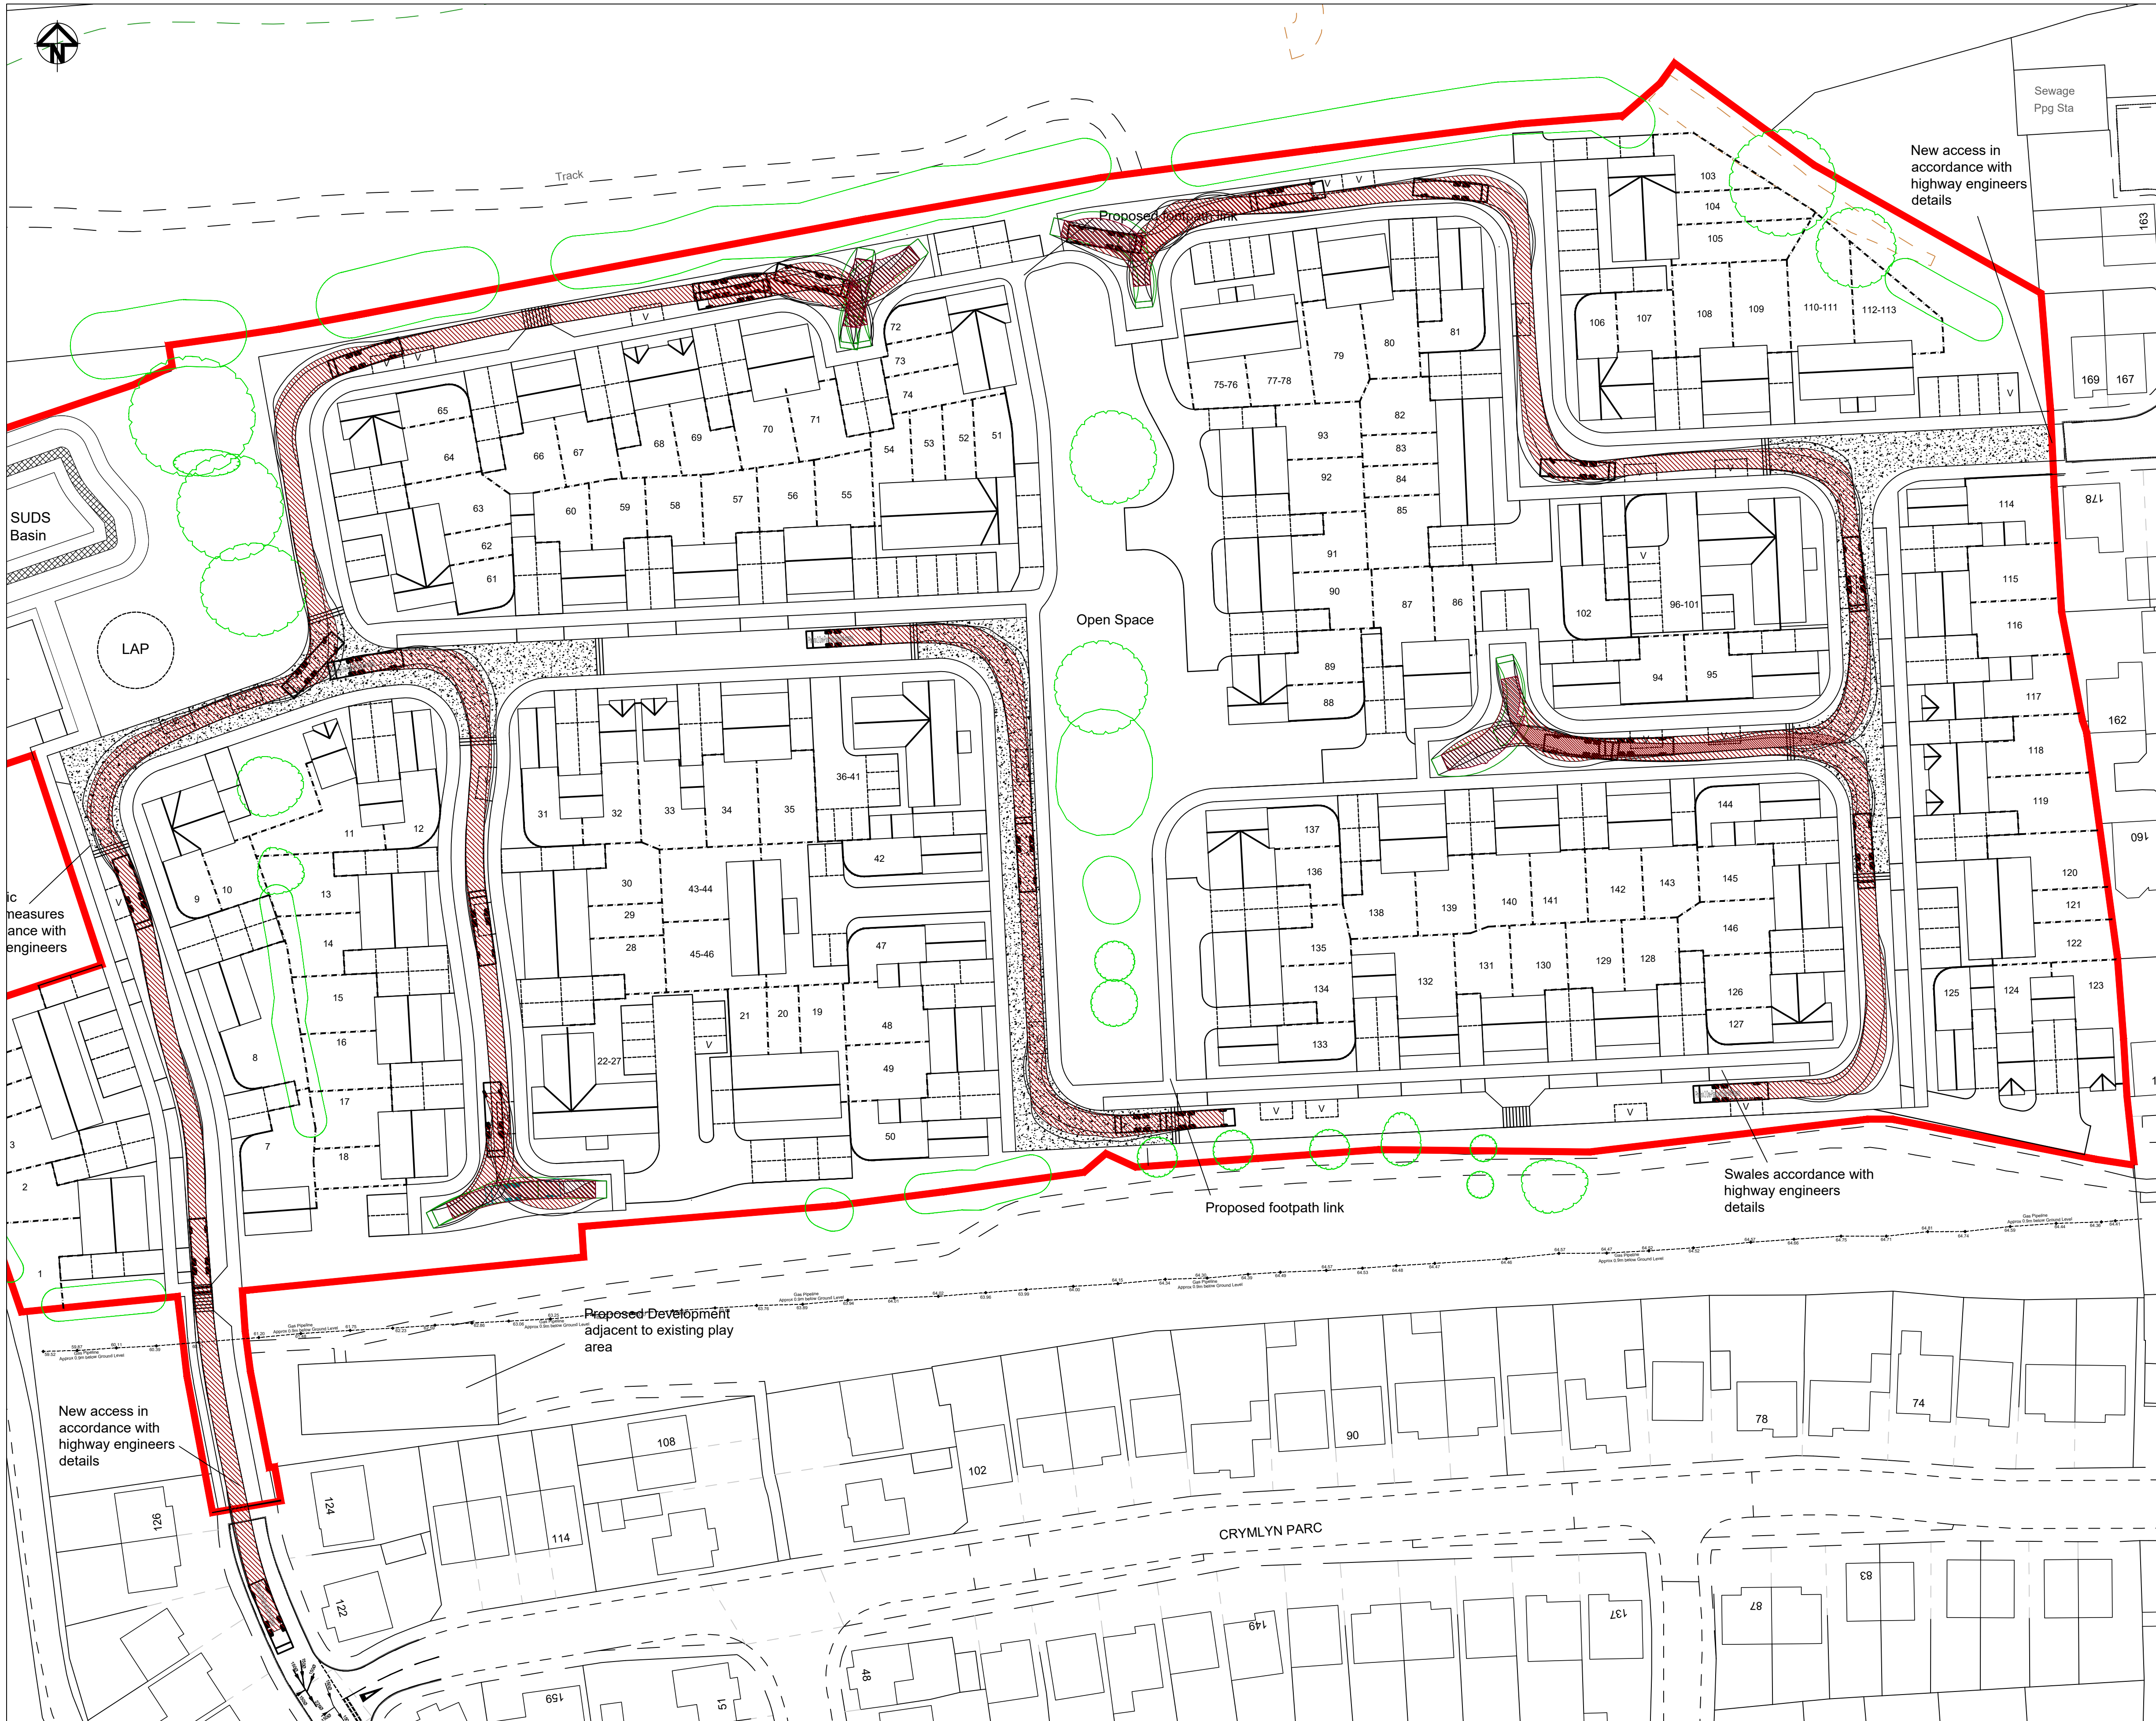

Phoenix 2 One-Pass (with Elite 6x4 chassis)  
Overall Length 11.180m  
Overall Width 2.550m  
Overall Body Height 3.760m  
Min Body Ground Clearance 0.312m  
Track Width 2.550m  
Lock to lock time 4.03s  
Kerb to Kerb Turning Radius 10.150m

|   |             |          |
|---|-------------|----------|
| A   | First Issue | 28-01-25 |
| <div><div>acstro</div><div>Unit 19, Yr Hen Farchnod,<br/>Carmarthen Street, Llandoello SA19 6BJ</div><div>E-mail: mail@acstro.com<br/>www.acstro.com<br/>Tel: 01558 824021</div></div> |             |          |
| ProjectCRYMLYN PARK   |             |          |
| DrawingREFUSE VEHICLE TRACKING<br>1 OF 2   |             |          |
| Drawing No.1465-ACS-XX-ZZ-DR-T-102-A   |             |          |
| Scale1:500 @ A1   |             |          |