


This drawing is copyright and its use or reproduction without the permission of Spring Design Consultancy Limited. All rights are reserved until notices are paid in full. No responsibility will be taken for any design used for construction prior to receipt of relevant approvals.

rev	A	date	Jun 2024
by	RMJ		
description	General update following site re-plan		
rev	B	date	Feb 2024
by	RMJ		
description	Access alignment off track y Gov revised to suit site boundary		
rev	C	date	Feb 2025
by	RMJ		
description	Alignment Road1 extended; THAD relocated.		

rev	date	description
by		
status:		

APPRAISAL

Drawn:	RMJ	Checked:	RMJ	Date:	Nov. 2023	Scale:	1:500(H); 1:100(V)
Client:	Bluefield Land	Project:	Cwmgora, Ammanford	Title:	Road Longitudinal Sections	Ref:	2025-000
Rev:	C						

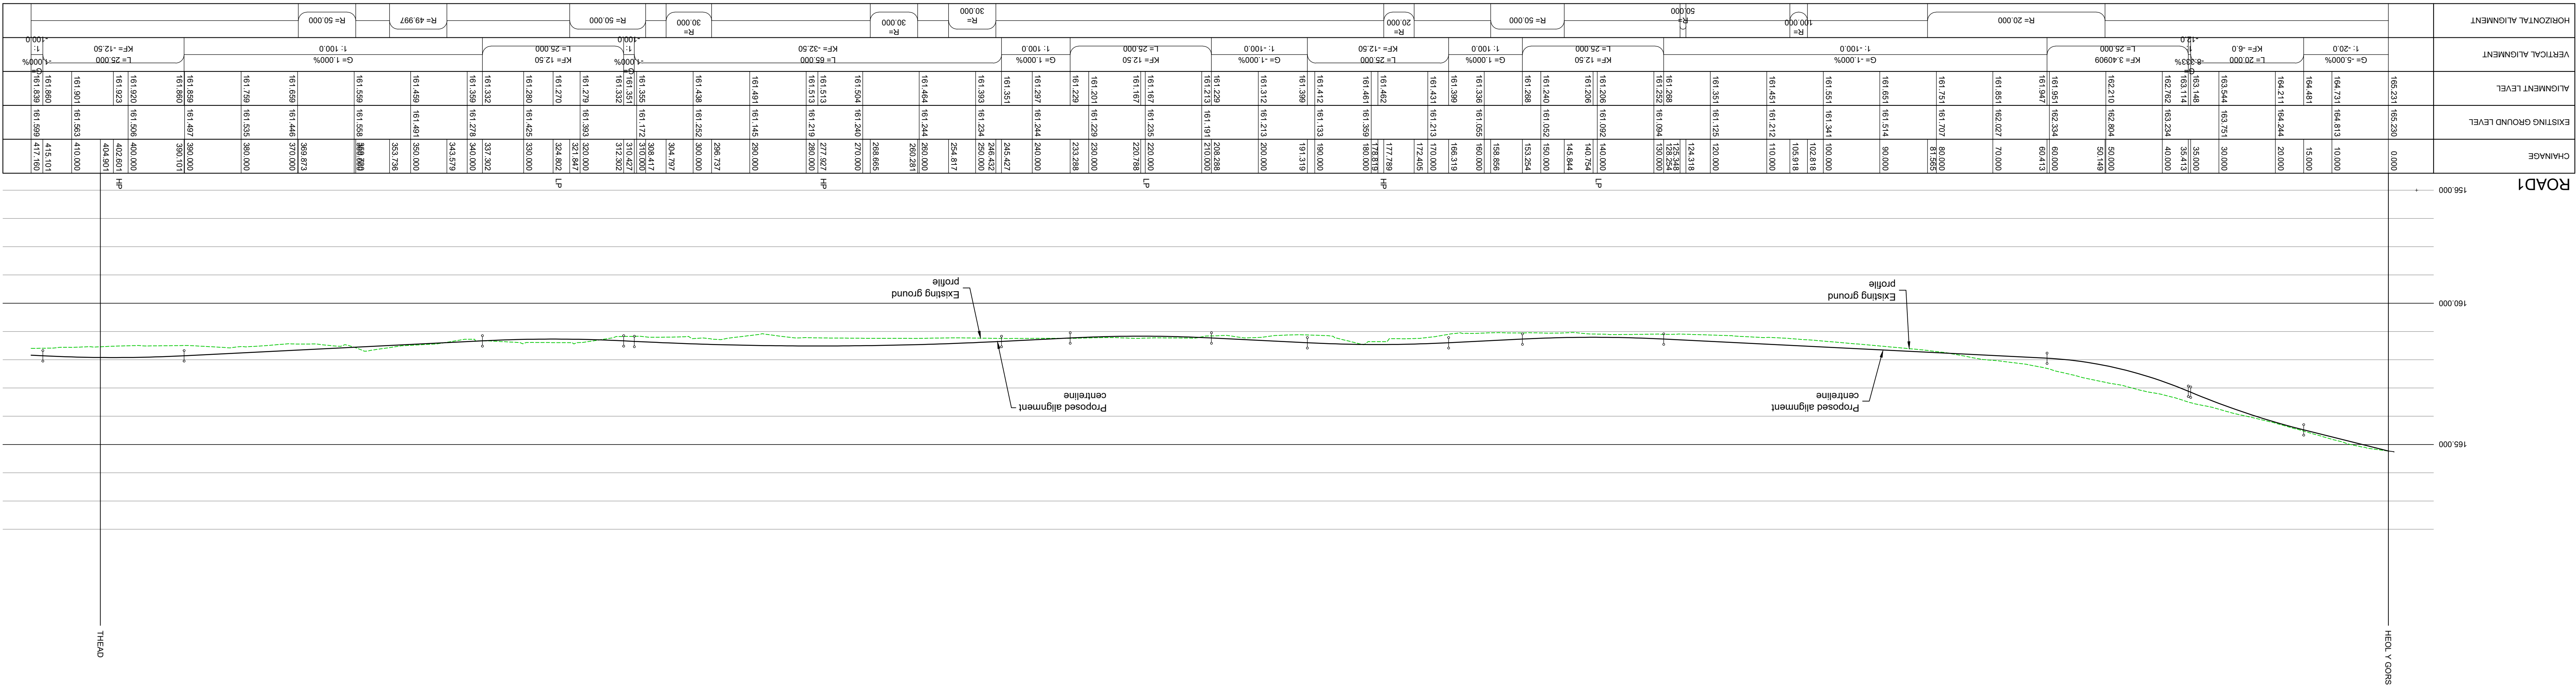

VERTICAL ALIGNMENT		ALIGNMENT LEVEL	EXISTING GROUND LEVEL	CHANGING

