
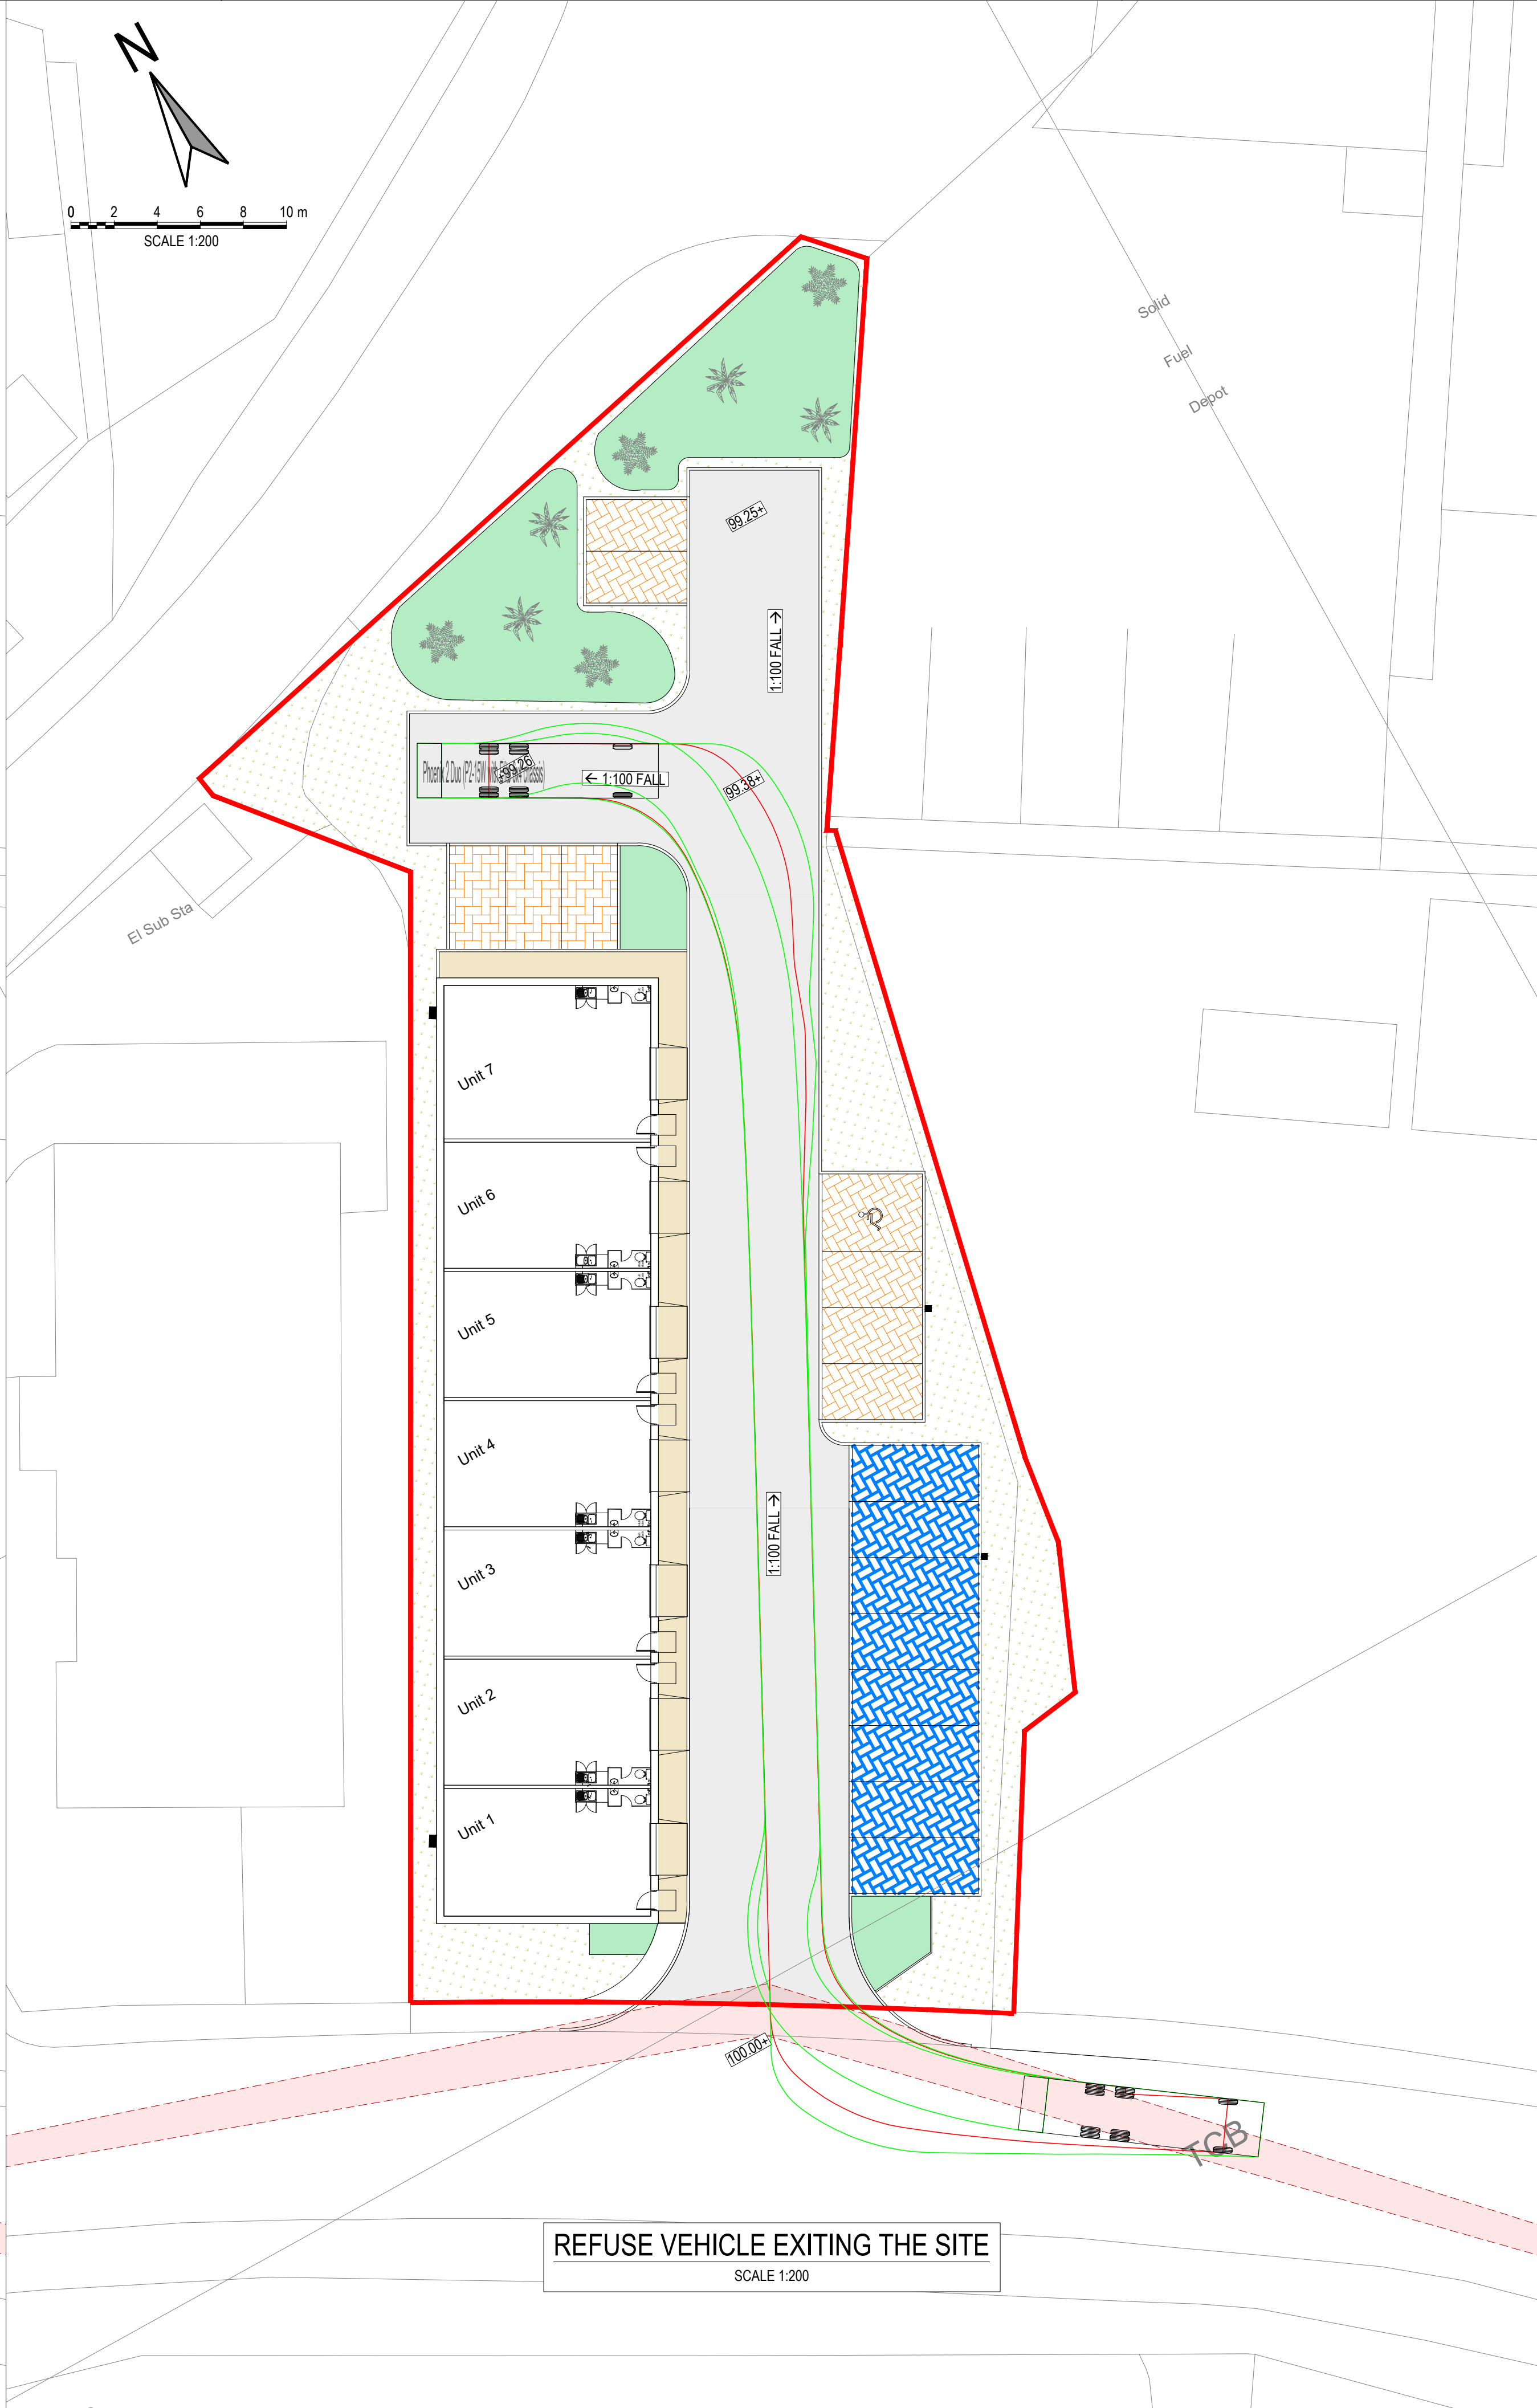


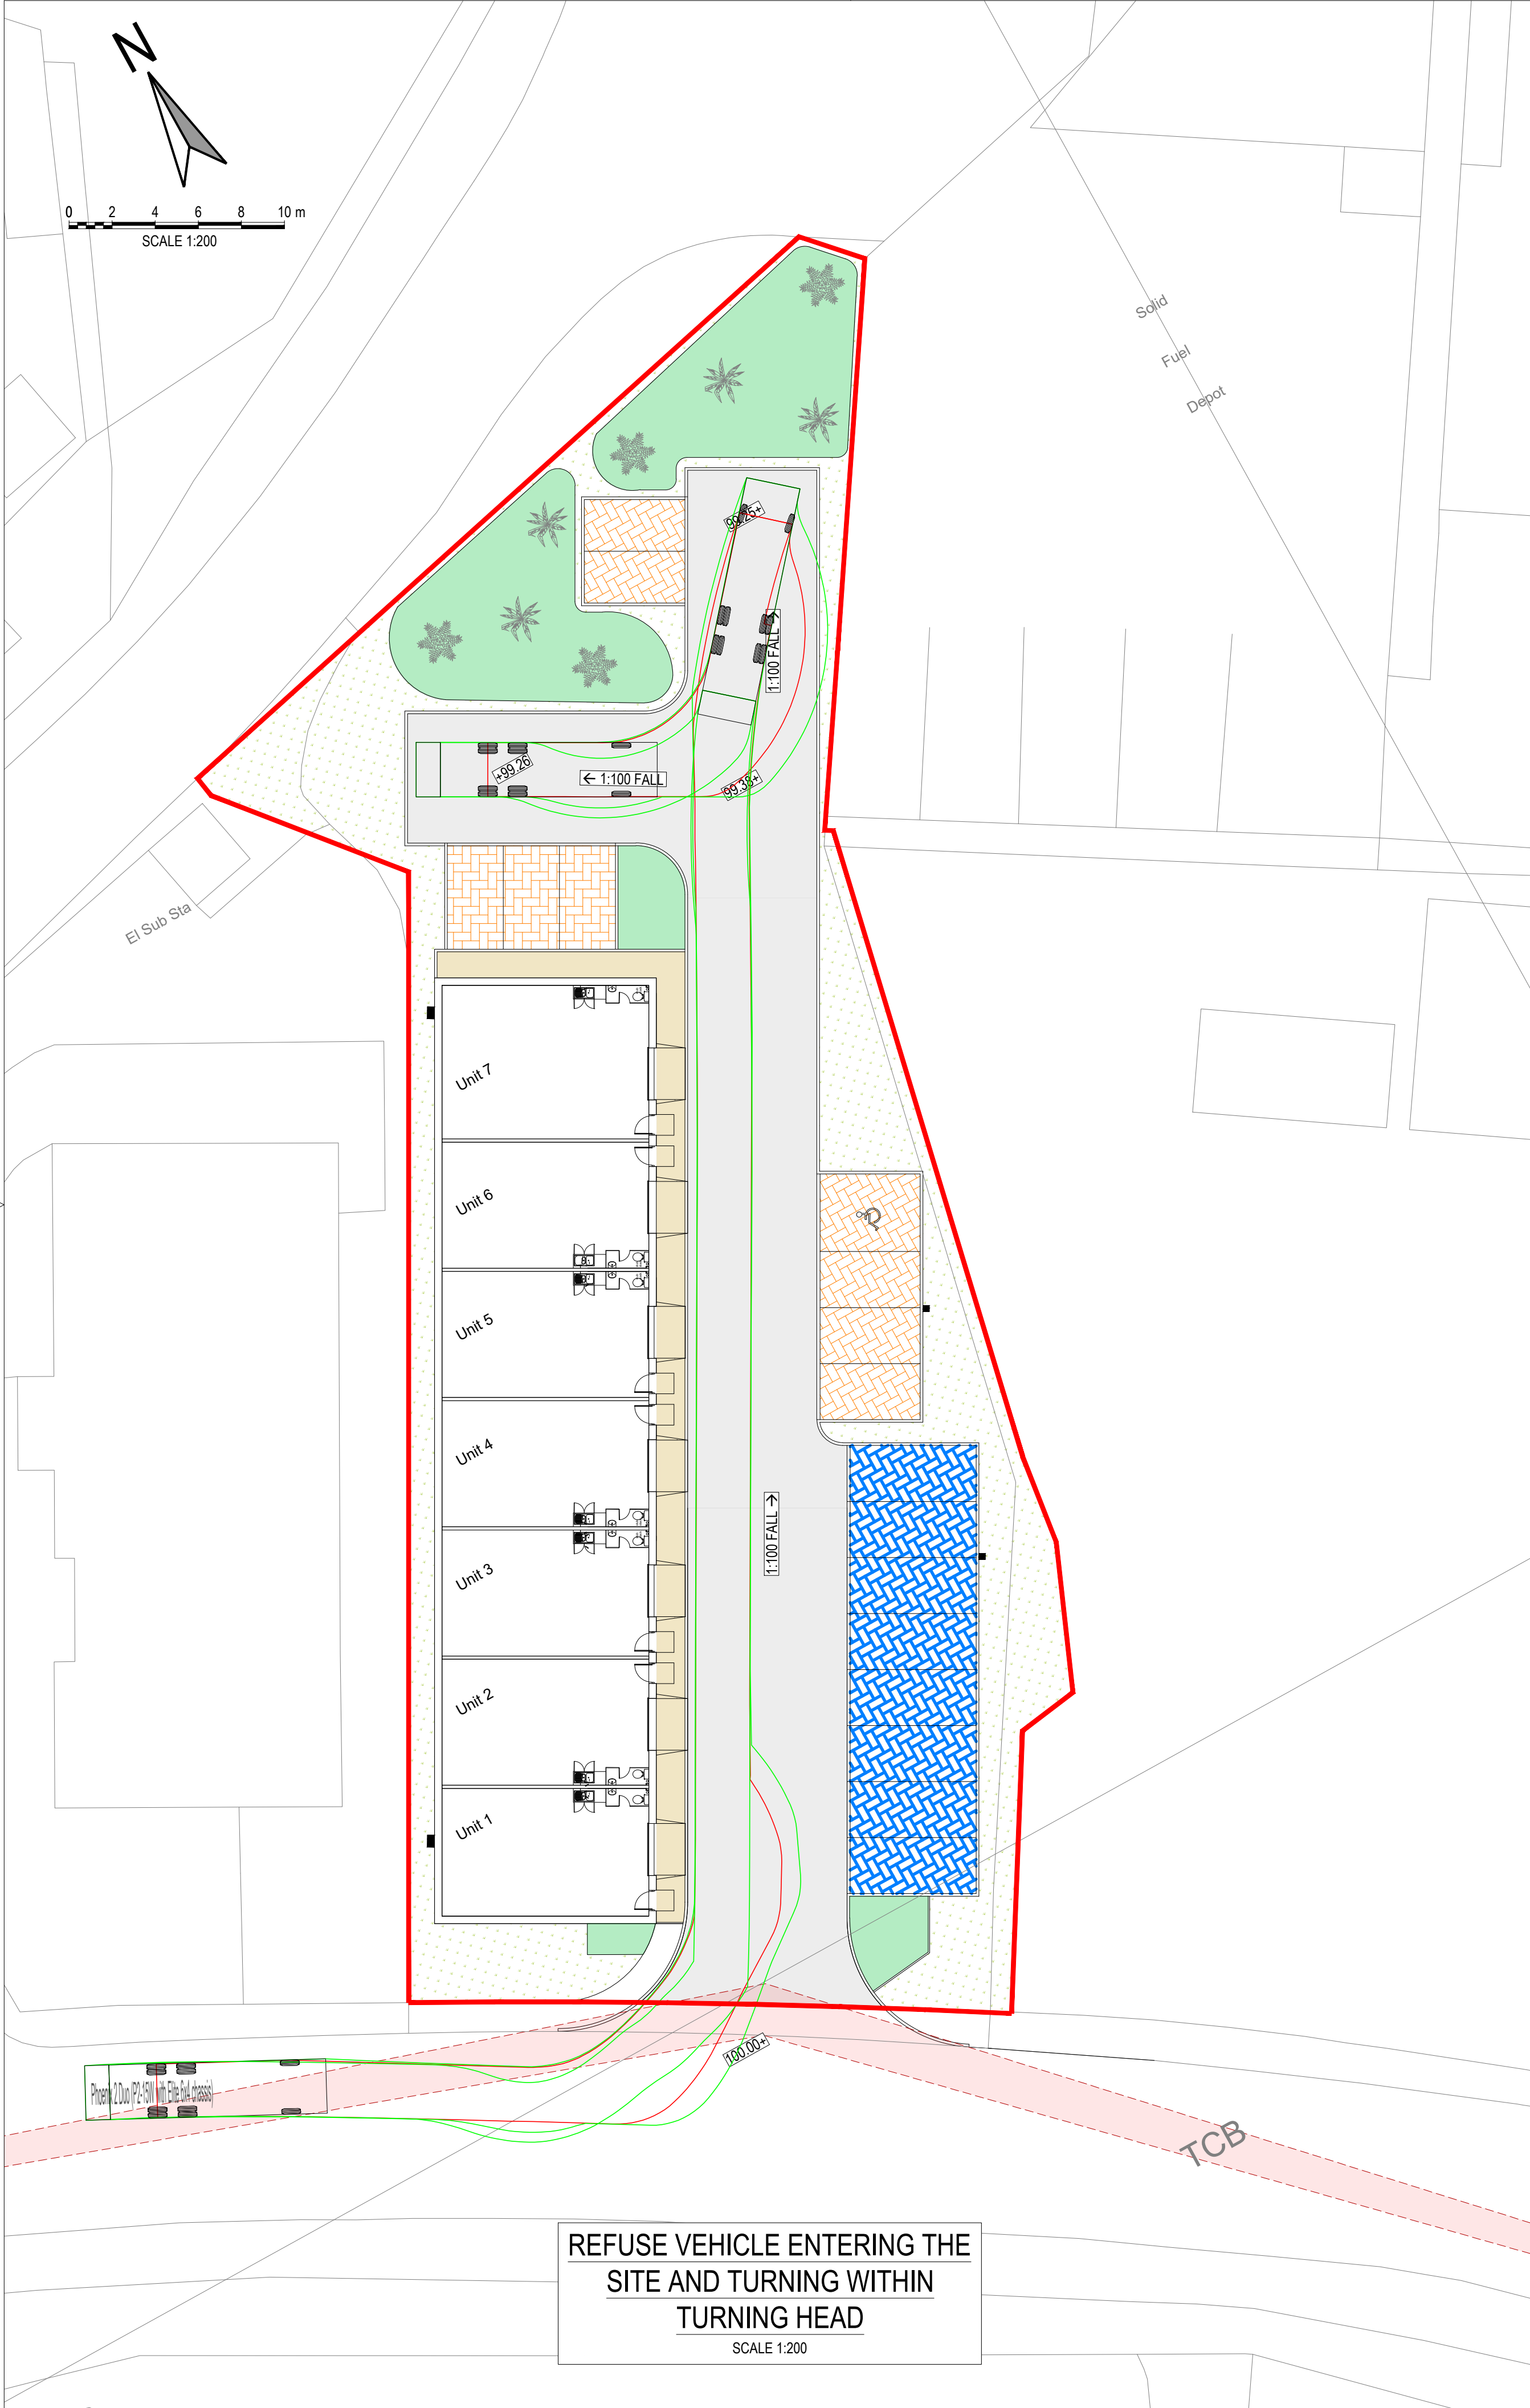

- NOTES:
1. ALL DIMENSIONS ARE IN MILLIMETRES UNLESS NOTED OTHERWISE.
 2. ALL LEVELS ARE SHOWN IN METRES UNLESS NOTED OTHERWISE.
 3. DO NOT SCALE FROM THE DRAWING. USE FIGURED DIMENSIONS ONLY.
 4. ANY DISCREPANCIES TO BE REPORTED IMMEDIATELY TO THE ENGINEER.
 5. THIS DRAWING TO BE READ IN CONJUNCTION WITH ALL RELEVANT ARCHITECTS, ENGINEERS, SUBCONTRACTORS AND SPECIALISTS DRAWINGS AND SPECIFICATIONS.
 6. EXISTING SERVICES HAVE NOT BEEN SHOWN BUT ARE PRESENT - THE CONTRACTOR IS TO LIAISE WITH ALL STATUTORY AUTHORITIES PRIOR TO THE COMMENCEMENT OF ANY WORKS.

KEY

— WHEEL LINE
— BODY LINE

PHOENIX 2 DUO (P2-15W with ELITE 6x4 CHASSIS)

11.2

1.107 4.815 1.388

PHOENIX 2 DUO (P2-15W WITH ELITE 6X4 CHASSIS)

OVERALL LENGTH 11.200m
OVERALL WIDTH 2.530m
OVERALL BODY HEIGHT 3.751m
MIN BODY GROUND CLEARANCE 0.304m
TRACK WIDTH 2.500m
LOCK TO LOCK TIME 4.00s
KERB TO KERB TURNING RADIUS 9.500m

VEHICLE DETAILS

02	SU	FP	MJ	15.11.24	REVISED VEHICLE TRACKING TO REFLECT AMENDED SITE LAYOUT.
01	SU	FP	MJ	15.11.24	PRELIM VEHICLE TRACKING LAYOUT.
rev.	drawn	chd.	appd.	date	description
Client PAUL HUMPHRIES					
Project LAND ADJ. BALDWINS CRESCENT, SWANSEA, SA1 8QB					
Title VEHICLE TRACKING LAYOUT					
 29 Bocam Park, Old Field Road, Pencoed, Bridgend CF35 5LJ. Phone: 01656 863794 Email: enquiries@vale-consultancy.co.uk					
date	drawn	checked	approved		
15.11.24	SU	FP	MJ	15.11.24	
scale @ A1	project no.				
1:200	16263				
status	drg. no.				rev.
P	16263_900				02