
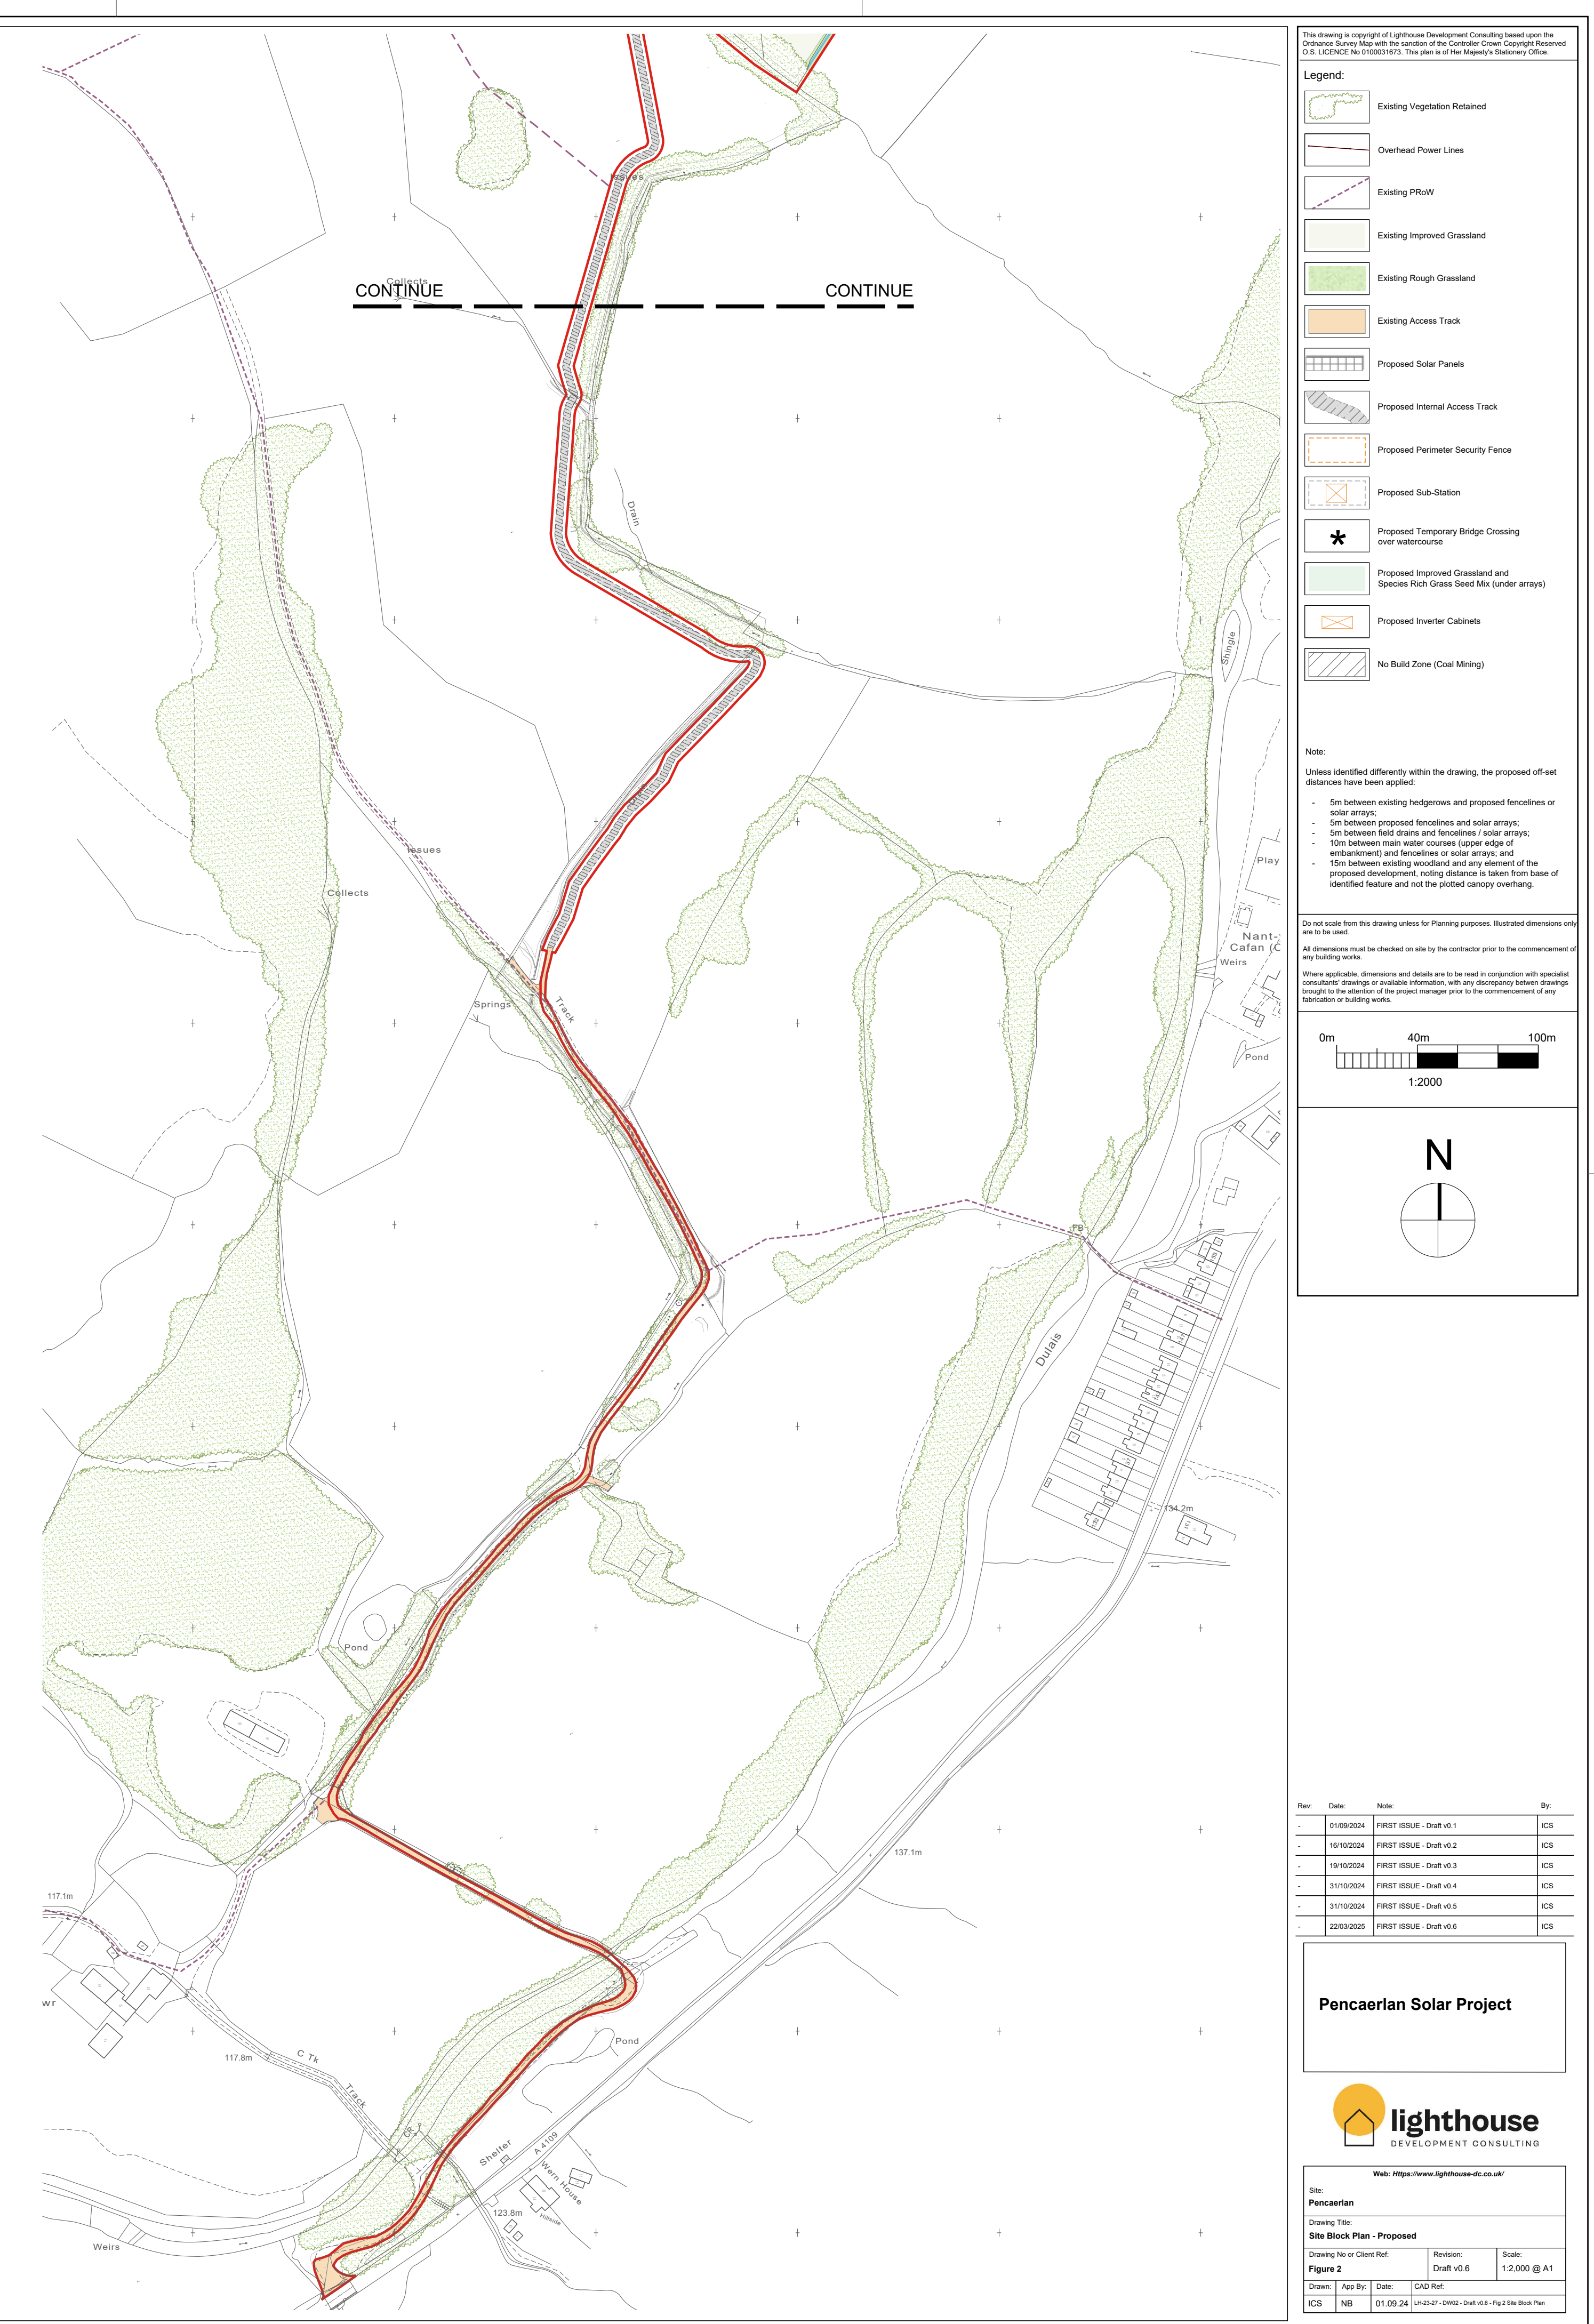


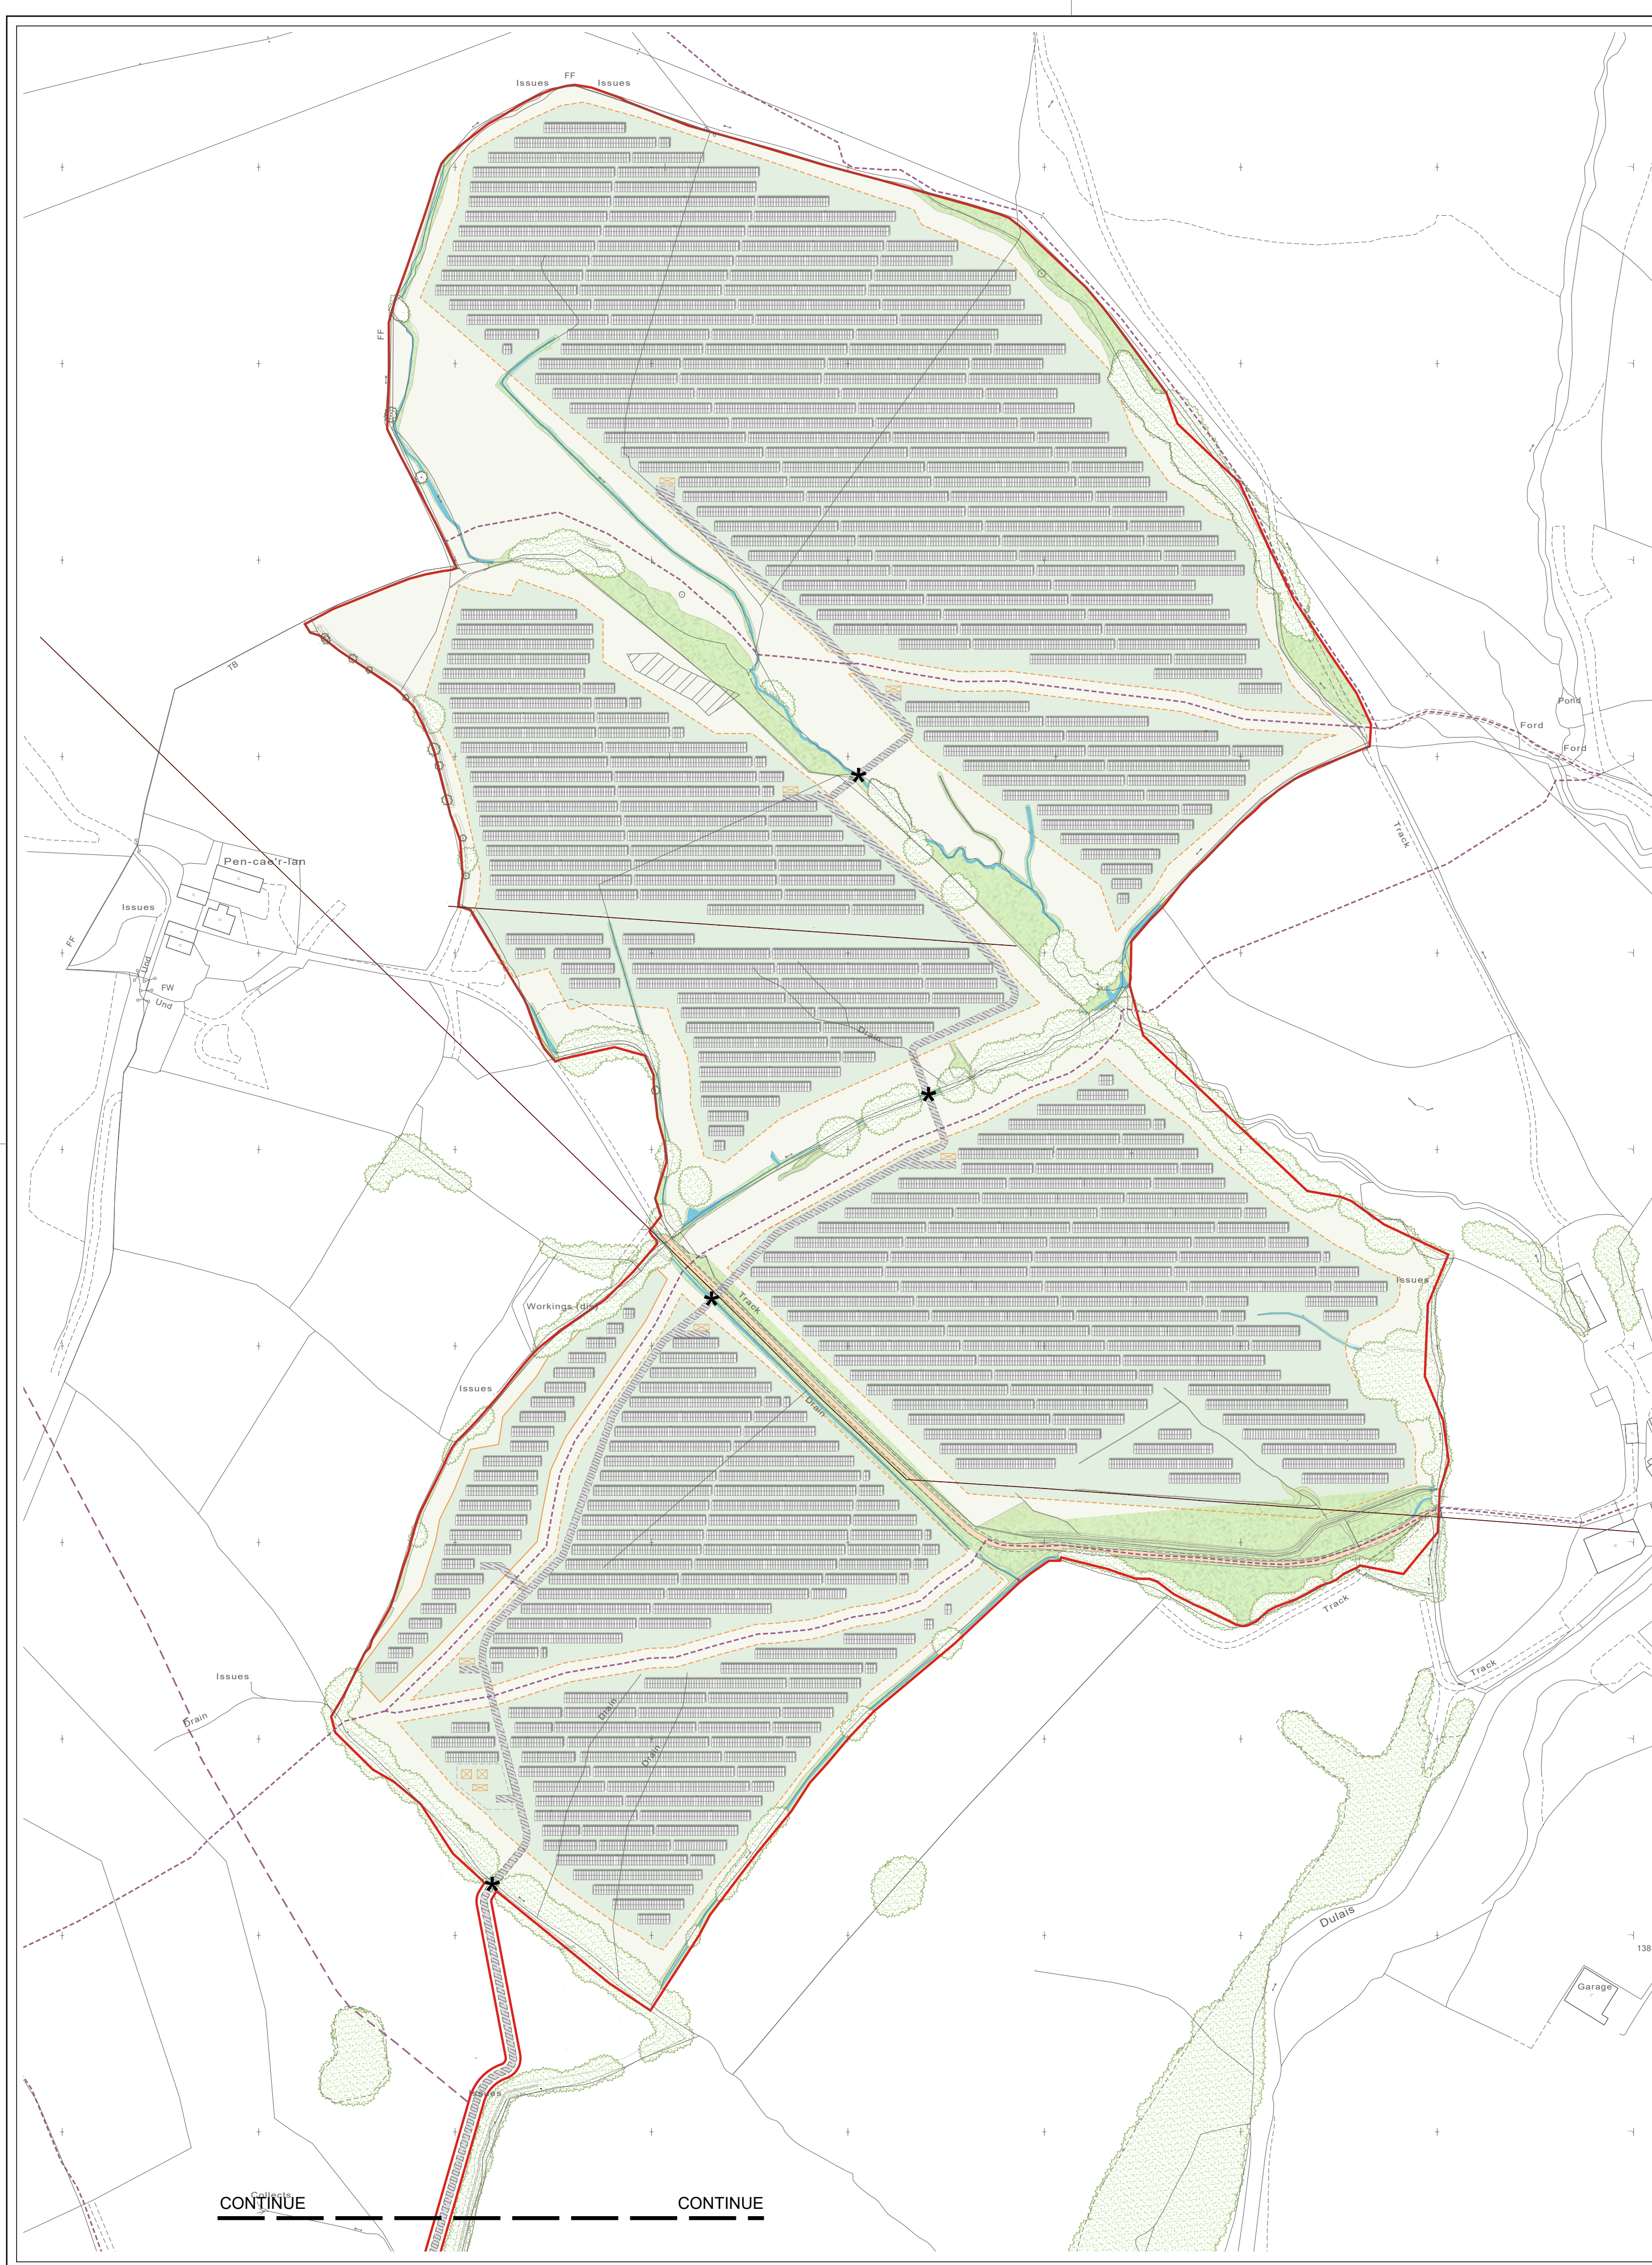

This drawing is copyright of Lighthouse Development Consulting based upon the Ordnance Survey Map with the sanction of the Controller Crown Copyright Reserved O.S. LICENCE No 010001873. The plan is of Her Majesty's Stationary Office.

Legend:

- Existing Vegetation Retained
- Overhead Power Lines
- Existing PRoW
- Existing Improved Grassland
- Existing Rough Grassland
- Existing Access Track
- Proposed Solar Panels
- Proposed Internal Access Track
- Proposed Perimeter Security Fence
- Proposed Sub-Station
- Proposed Temporary Bridge Crossing over watercourse
- Proposed Improved Grassland and Species Rich Grass Seed Mix (under arrays)
- Proposed Inverter Cabinets
- No Build Zone (Coal Mining)

Note:

Unless identified differently within the drawing, the proposed off-set distances have been applied:

- 5m between existing hedgerows and proposed fence-lines or solar arrays;
- 5m between proposed fence-lines and solar arrays;
- 5m between field drains and fence-lines / solar arrays;
- 10m between main water courses (upper edge of embankment) and fence-lines or solar arrays; and
- 10m between existing woodland and any element of the proposed development, noting distance is taken from base of identified feature and not the plotted canopy overhang.

Do not scale from this drawing unless for Planning purposes. Illustrated dimensions only are to be used.

All dimensions must be checked on site by the contractor prior to the commencement of any building works.

Where applicable, dimensions and details are to be read in conjunction with specialist consultant drawings or available information, with any discrepancy between drawings brought to the attention of the project managers prior to the commencement of any fabrication or building works.

0m 40m 100m
1:2000

N

Rev	Date	Note	By
01/09/2024	FIRST ISSUE - Draft v0.1	ICS	
18/10/2024	FIRST ISSUE - Draft v0.2	ICS	
19/10/2024	FIRST ISSUE - Draft v0.3	ICS	
31/10/2024	FIRST ISSUE - Draft v0.4	ICS	
31/10/2024	FIRST ISSUE - Draft v0.5	ICS	
22/03/2025	FIRST ISSUE - Draft v0.6	ICS	

Pencaelan Solar Project

lighthouse
DEVELOPMENT CONSULTING

Web: <https://www.lighthouse-dc.co.uk/>

Site:
Pencaelan

Drawing Title:
Site Block Plan - Proposed

Drawing No or Client Ref	Revision	Scale
Figure 2	Draft v0.6	1:2,000 @ A1

Drawn	App By	Date	CAD Ref
ICS	NB	01.09.24	14-23-27-0002 - Draft v0.6 - Fig 2 Site Block Plan