


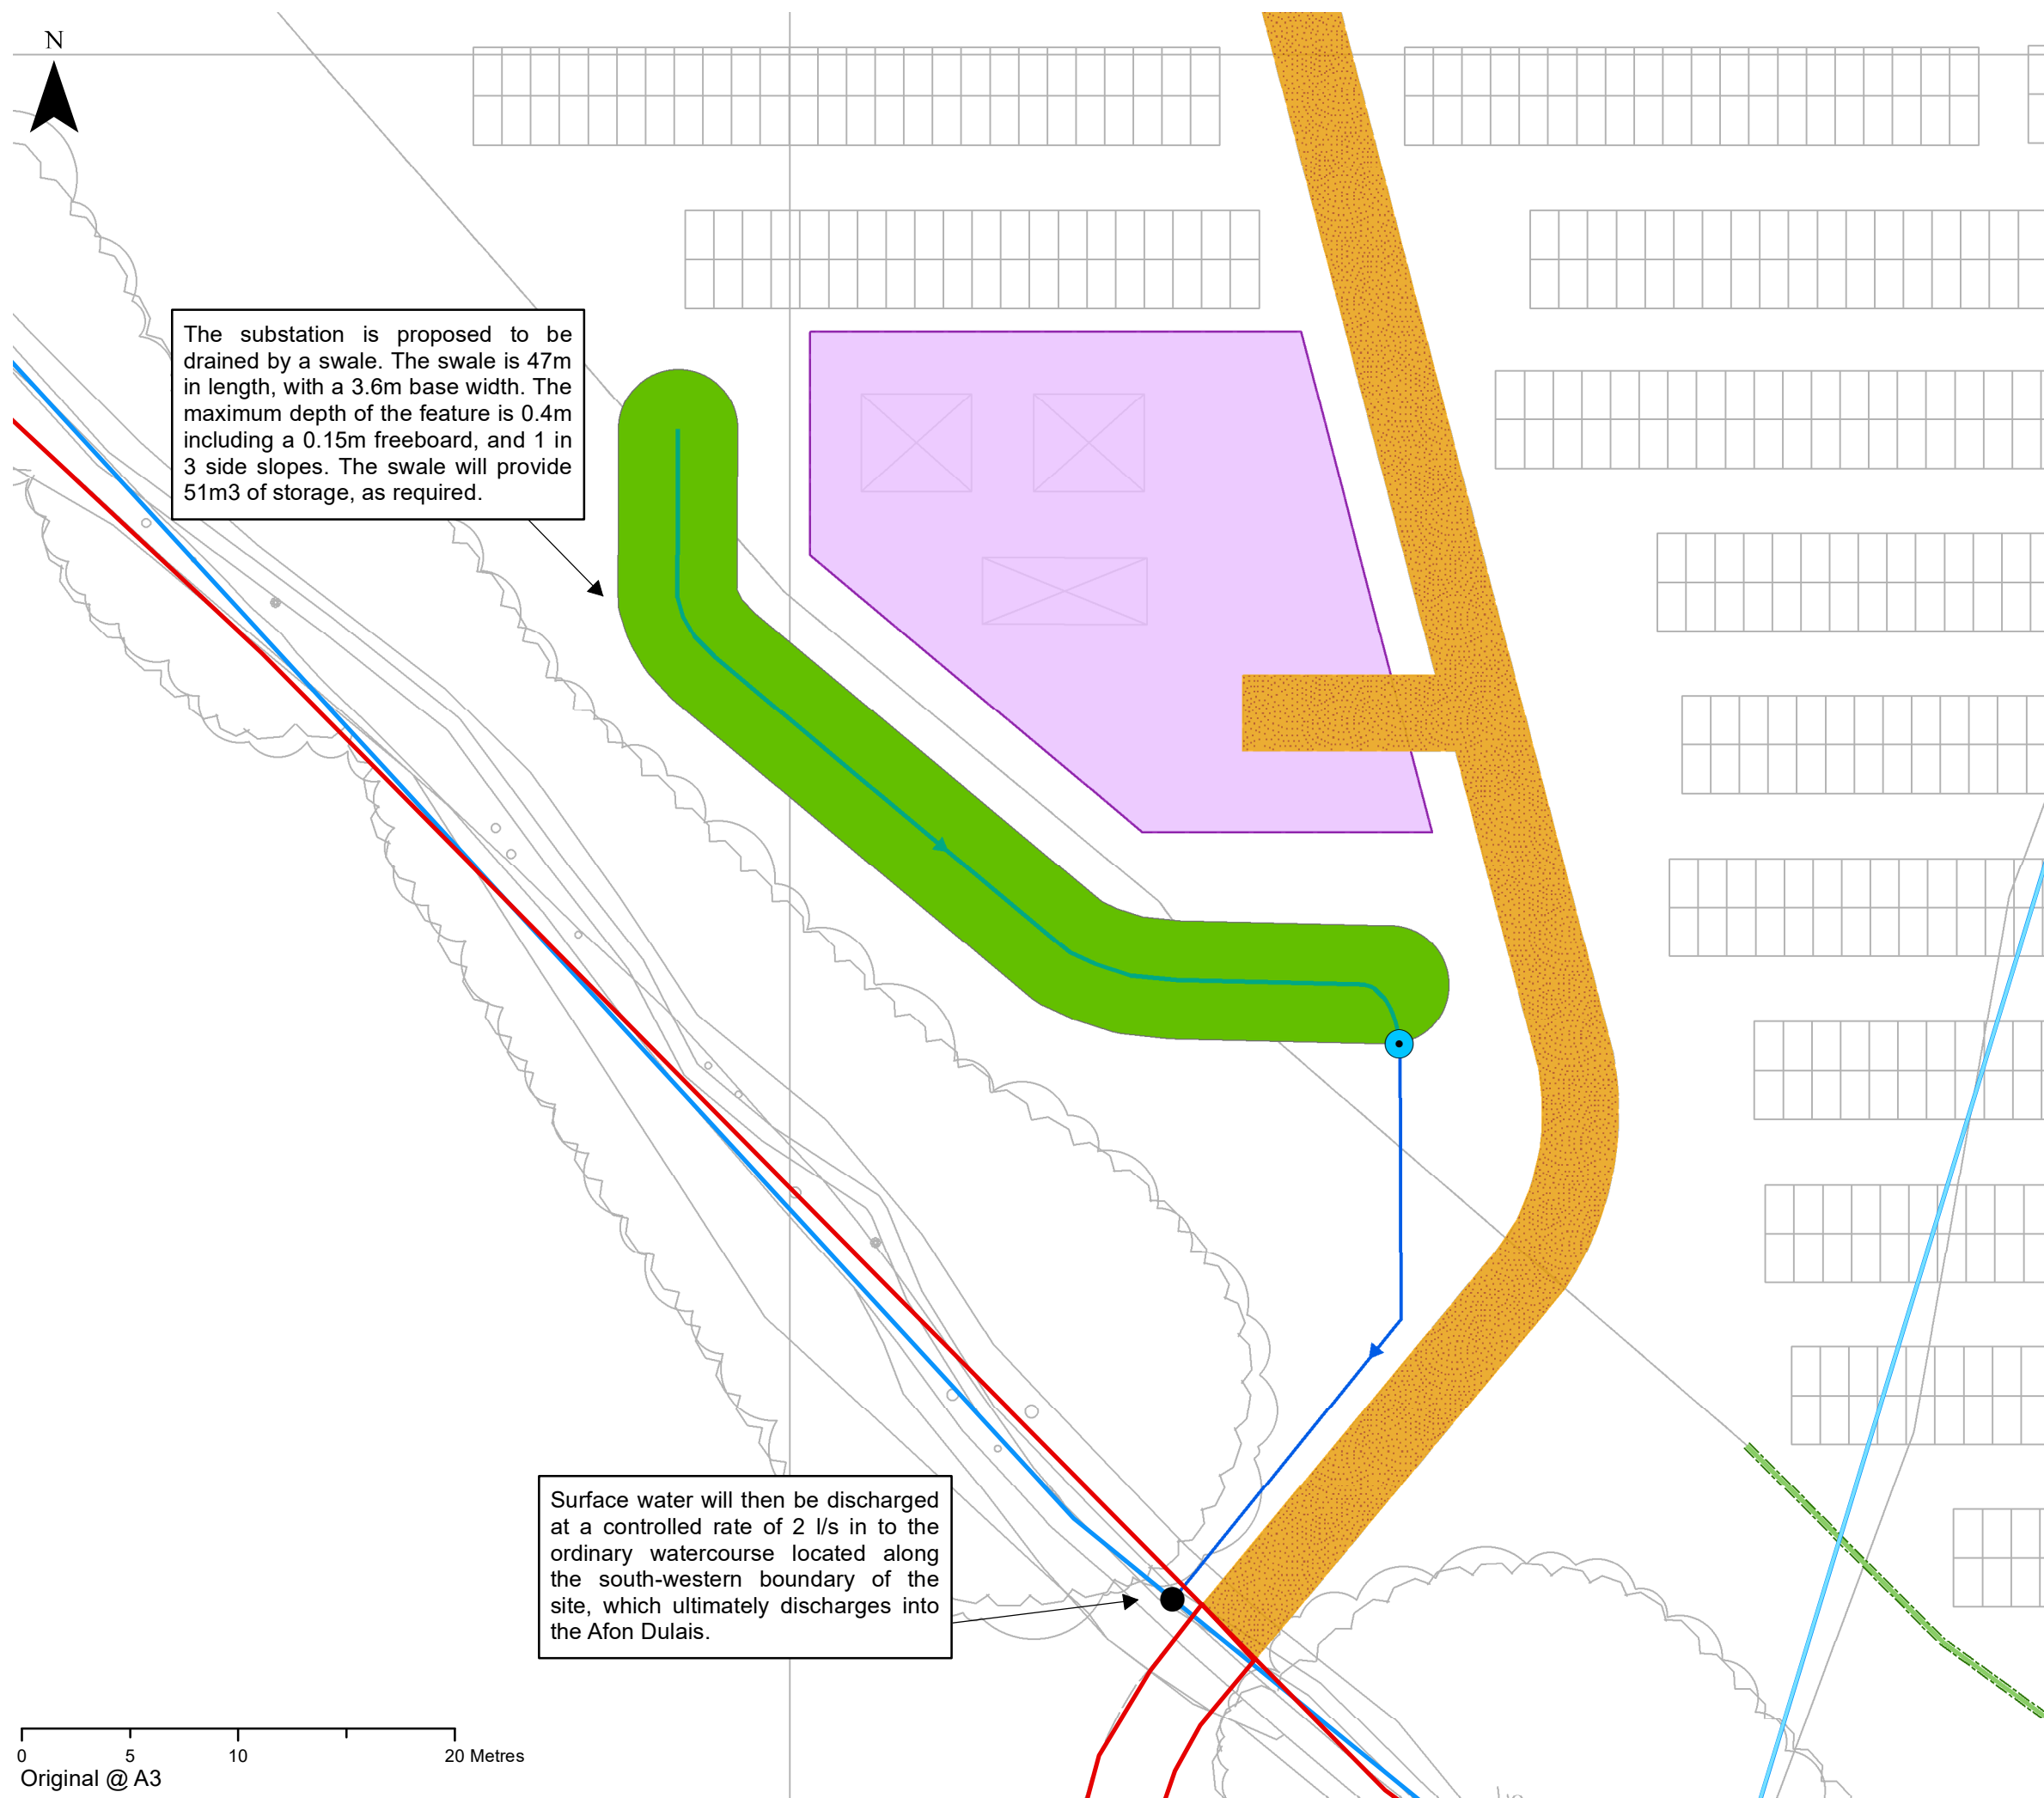

Legend

- Site Boundary
- Drainage Ditch
- Ordinary Watercourse
- Impermeable Area
- Internal Access Track (Permeable)
- Filter Strip
- Surface Water Pipe
- Swale
- Swale Footprint
- Flow Control
- Outfall Location



Pen Caer Lan Solar Farm

Outline Surface Water Drainage
Strategy - Substation

December 2024