

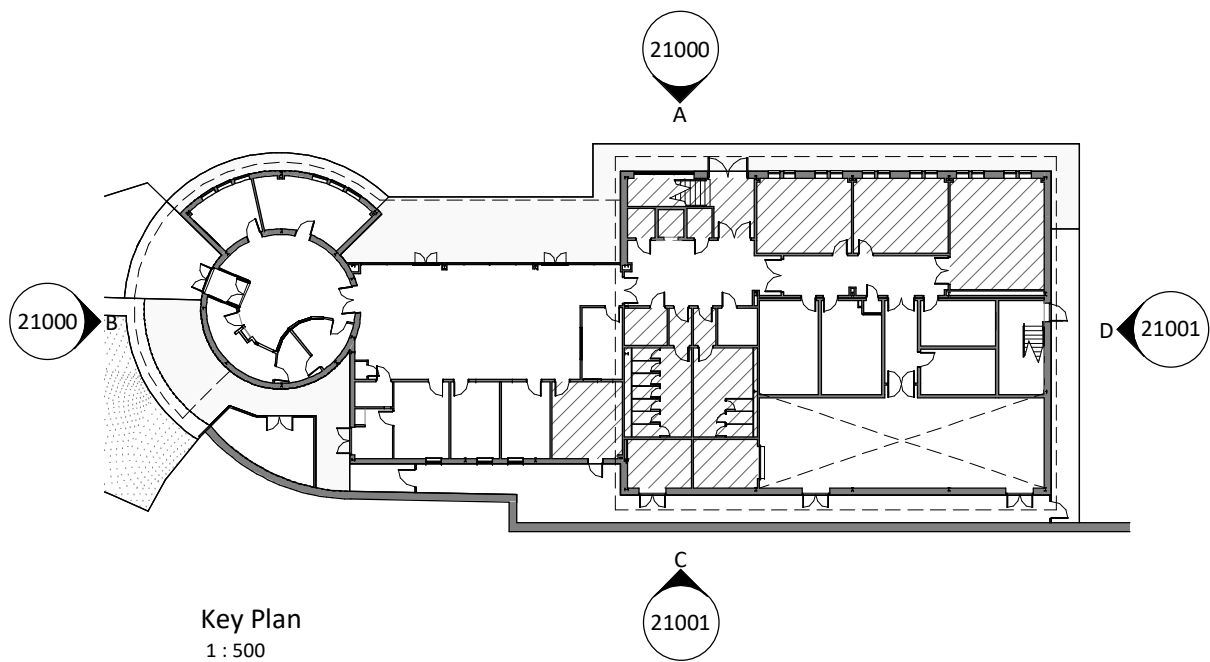


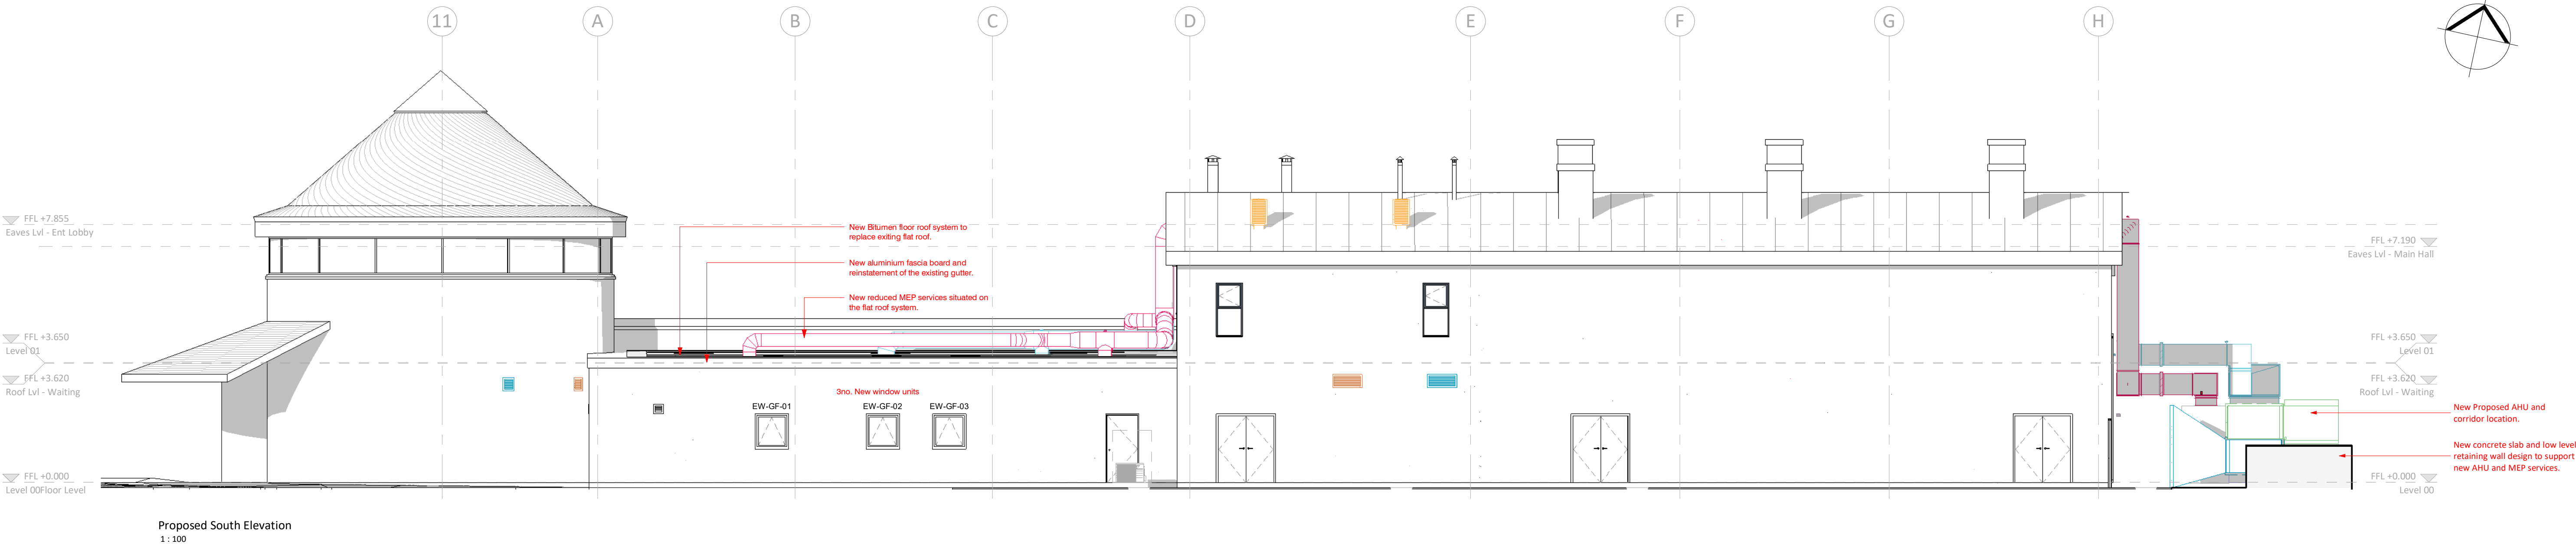



Unaffected Area during this Phase

General Notes:


- All information taken from record drawings and are subject to site survey. For information only, not dimensionally accurate. All dimensions TBC on site.
- Above ground drainage TBC by MEP Engineer.
- All information subject to client and end user sign-off.
- Fire integrity and insulation TBC on site.
- All fire sealing & protection to be done by 3rd party accreditation and tagged on site.
- As soon as ceilings are removed, walls are to be reviewed/checked ensuring appropriate fire sealing has been correctly installed/undertaken.
- Power and data as per M&E drawings.
- Pendock pipe boxing to be used to cover all types of pipework and electrical wiring.

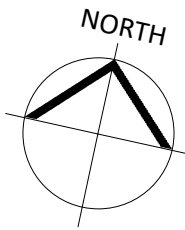

AHU Isometric View

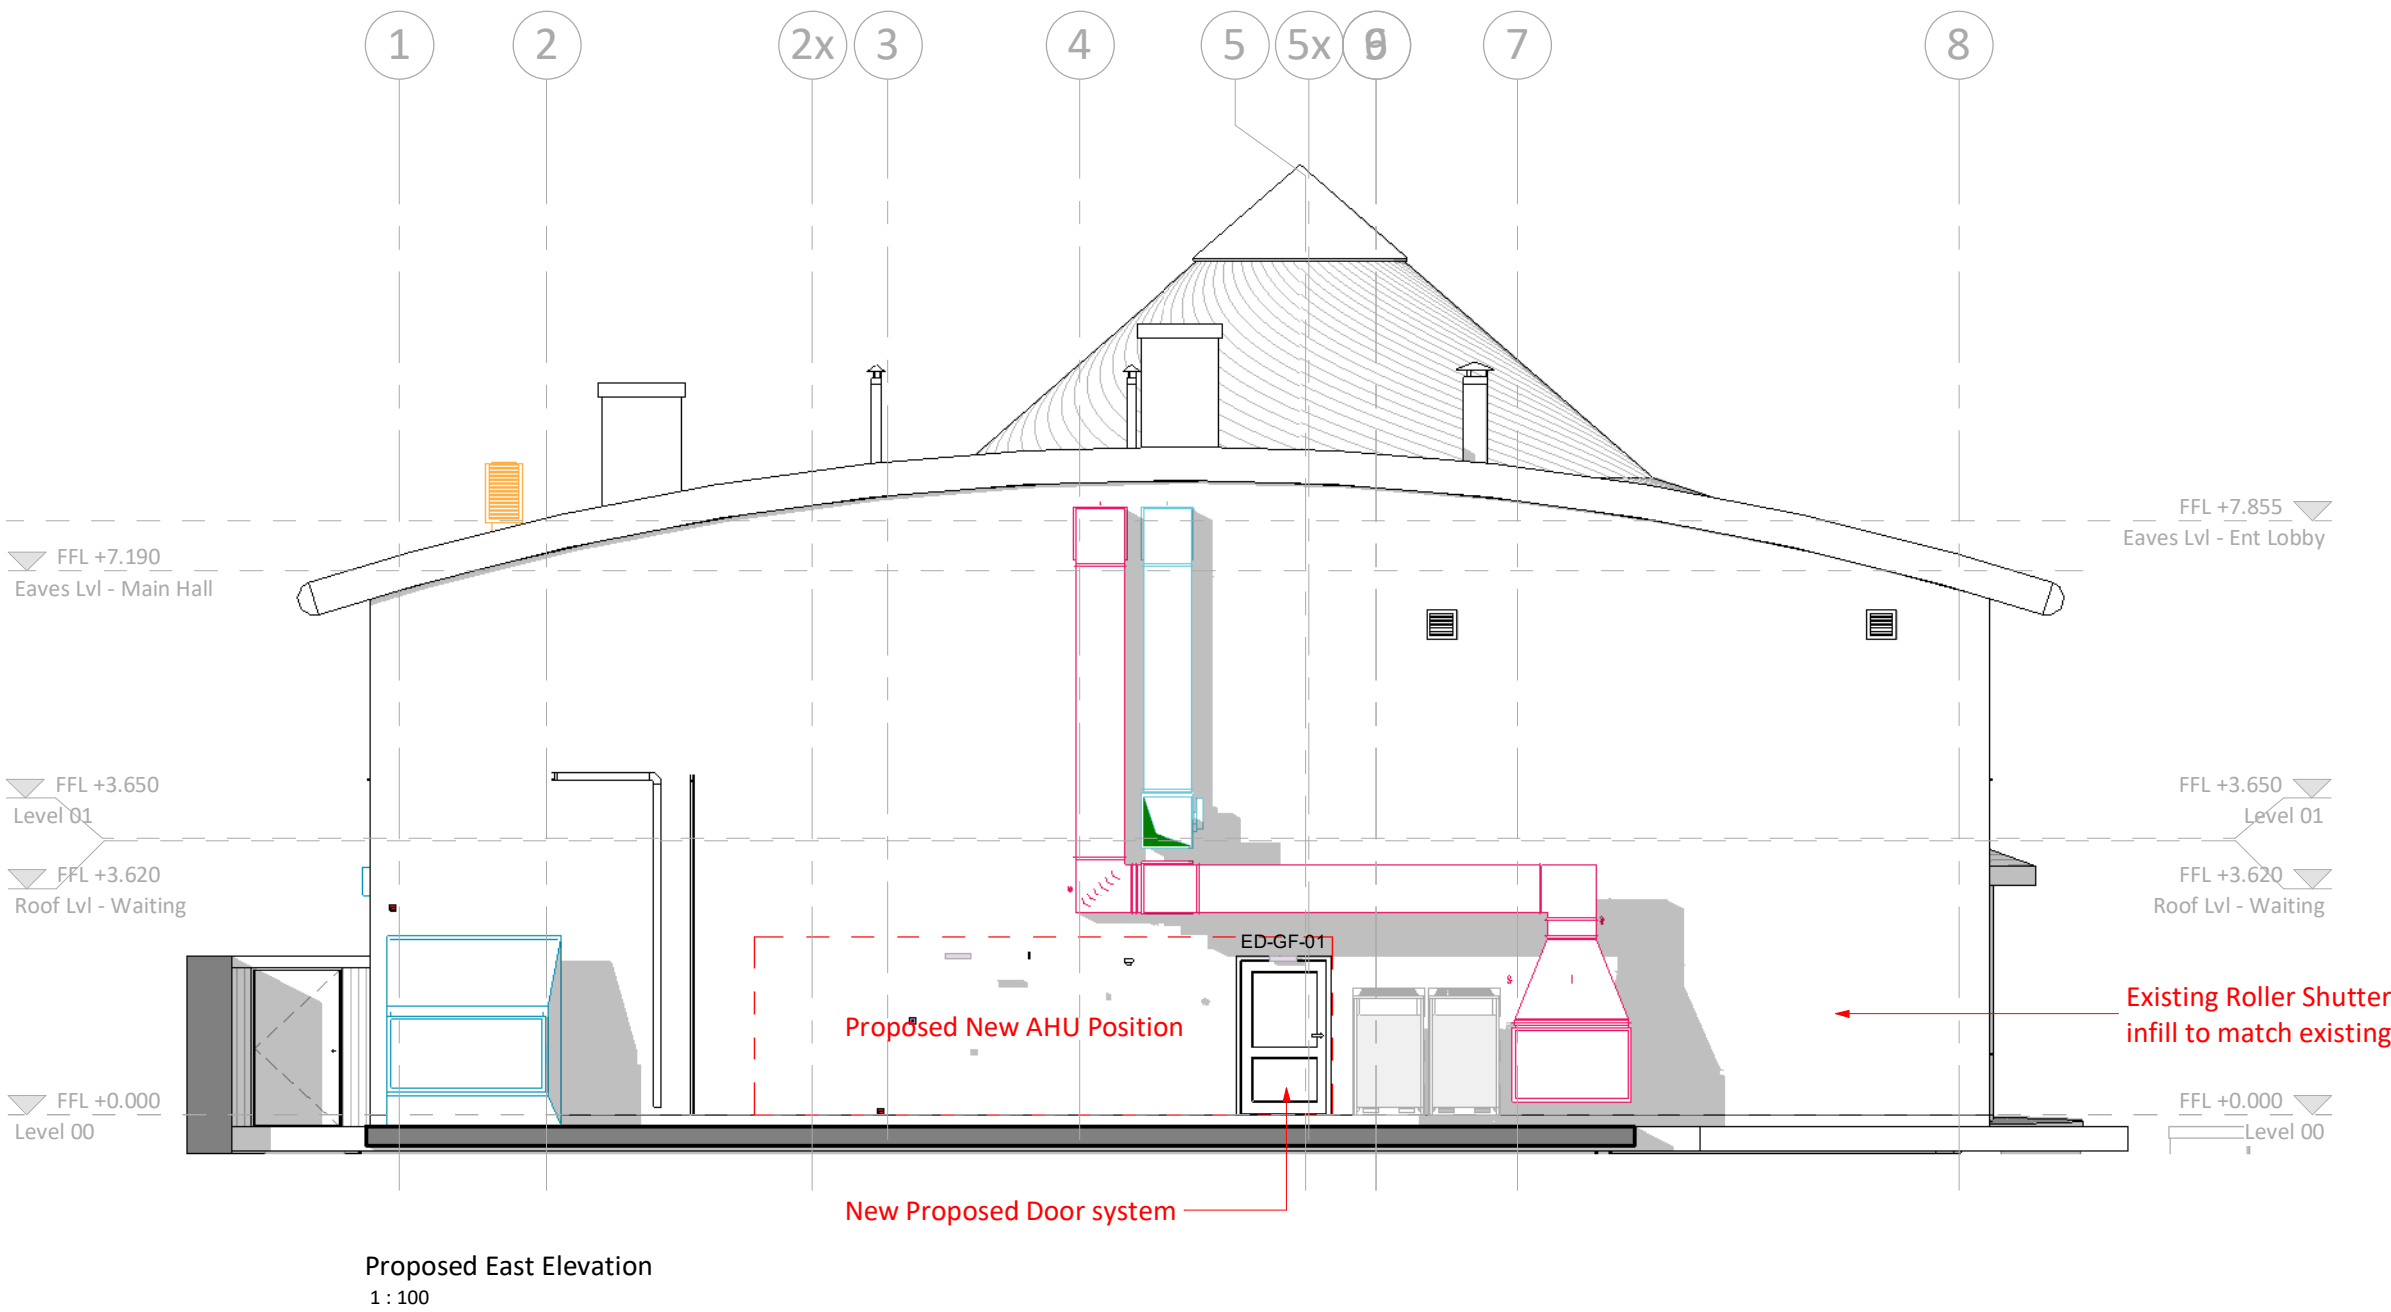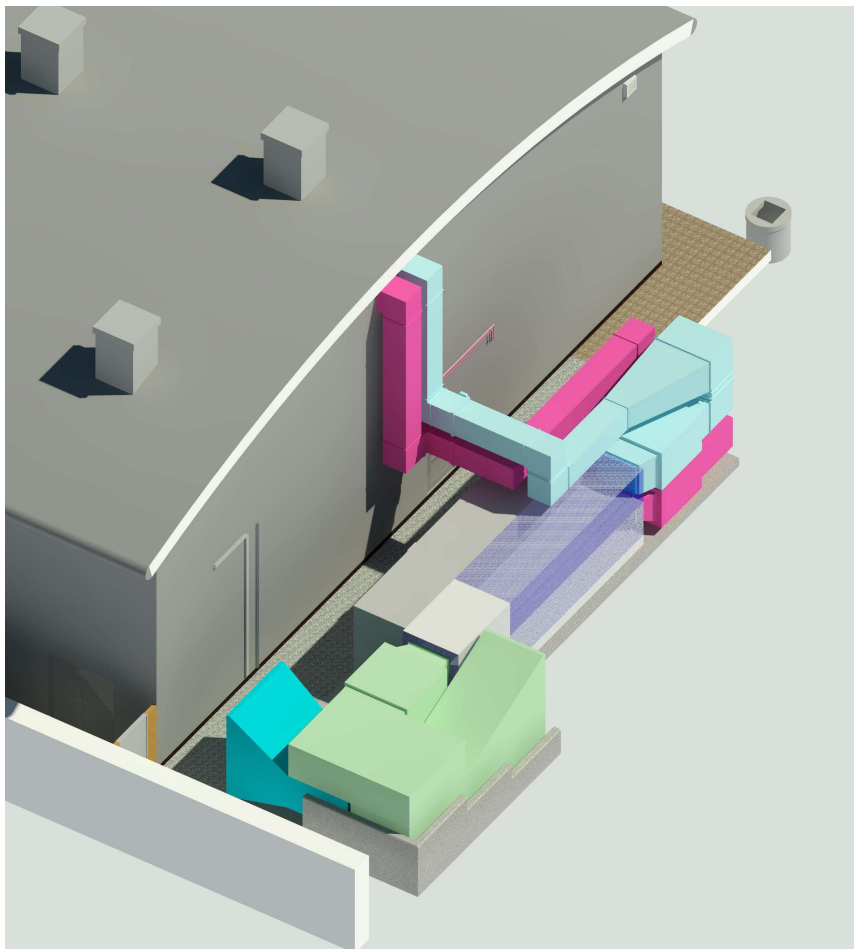

Proposed Door: KAWNEER AA720HI THERMALLY BROKEN DOOR SYSTEM

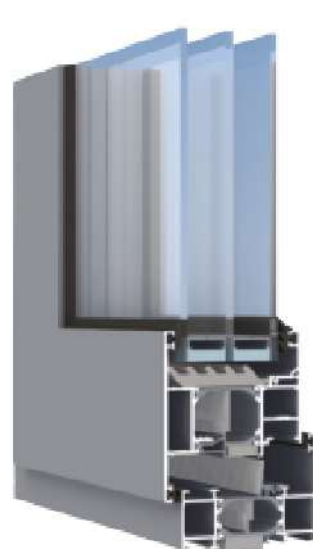

Proposed Window profile:



Proposed Windows: KAWNEER AA720HI THERMALLY BROKEN CASEMENT WINDOW SYSTEM



Proposed Colour: RAL 7016 to match existing

NOTE:
COLOURS SHOWN AS PART OF AHU/MEP FOOTPRINT REFLECT INTAKE AND EXHAUST DUCTWORK DEMARICATIONS/LOCATIONS. REAL WORLD APPEARANCE WILL BE AS PER EXEMPLAR AHU IMAGE BELOW, WITH ALL COLOURS AND FINISHES TO BE CONSISTENT.



PL	P25	08/05/2025	Issued for Planning
STATUS	REV	DATE	DESCRIPTION
CLIENT			REVISED BY AC
			CHECKED BY SM
			ORIGINATOR NO 153506

Swansea Bay University Health Board

CONSULTANT
STRIDE TREGLOWN
www.stride-treglow.com © Stride Treglow Limited 2020
PROJECT

Croeserw Community Centre
Bryn Siriol, Cymmer, Port Talbot SA13 3PL

DRAWING TITLE
Proposed GA Elevations - South & East Elevations - Planning

STATUS CODE
PL : Authorized and accepted As indicated@A1

DRAWING USAGE:
PROJECT - ORIGINATOR - VOLUME - LEVEL - TYPE - ROLE - CLASS - NUMBER
153506-STL-XX-ZZ-DR-A-ZZZZ-02011 STATUS _ REVISION
PL_P25

