

Location Plan

1 : 1000



Existing Site Plan

1 : 500



Proposed Site Plan

1 : 500

NOTES:



DRAWING STATUS

Planning - NMA

PROJECT

Outbuilding, 19 Glan Hafren,
Baglan

TITLE

Location & Site Plans

CLIENT

Mr Lee Warlow

DRAWN BY
Gareth Owen

DATE
01.05.25


SCALE (@A3)
As indicated

PROJECT NO.
GOCD LW01


DRAWING NO.
P001

REV
C

GO CONCEPT DESIGNS LTD, 9 DARWIN RD, PORT TALBOT, SA12 6BT
gareth@goconceptdesigns.co.uk

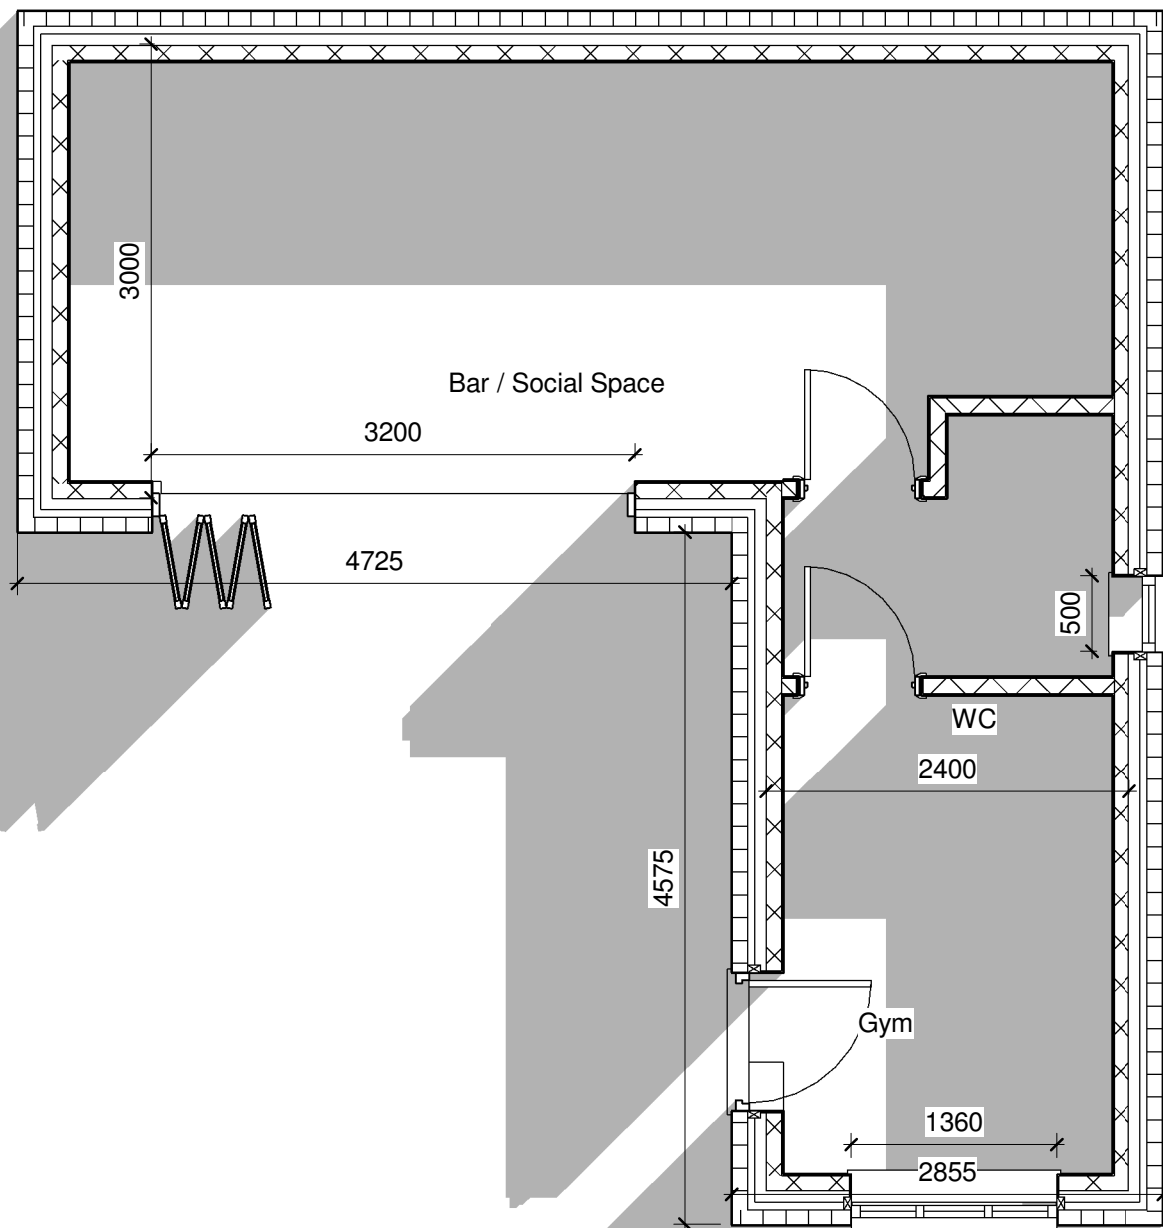

1 Proposed Floor Plan
1 : 50

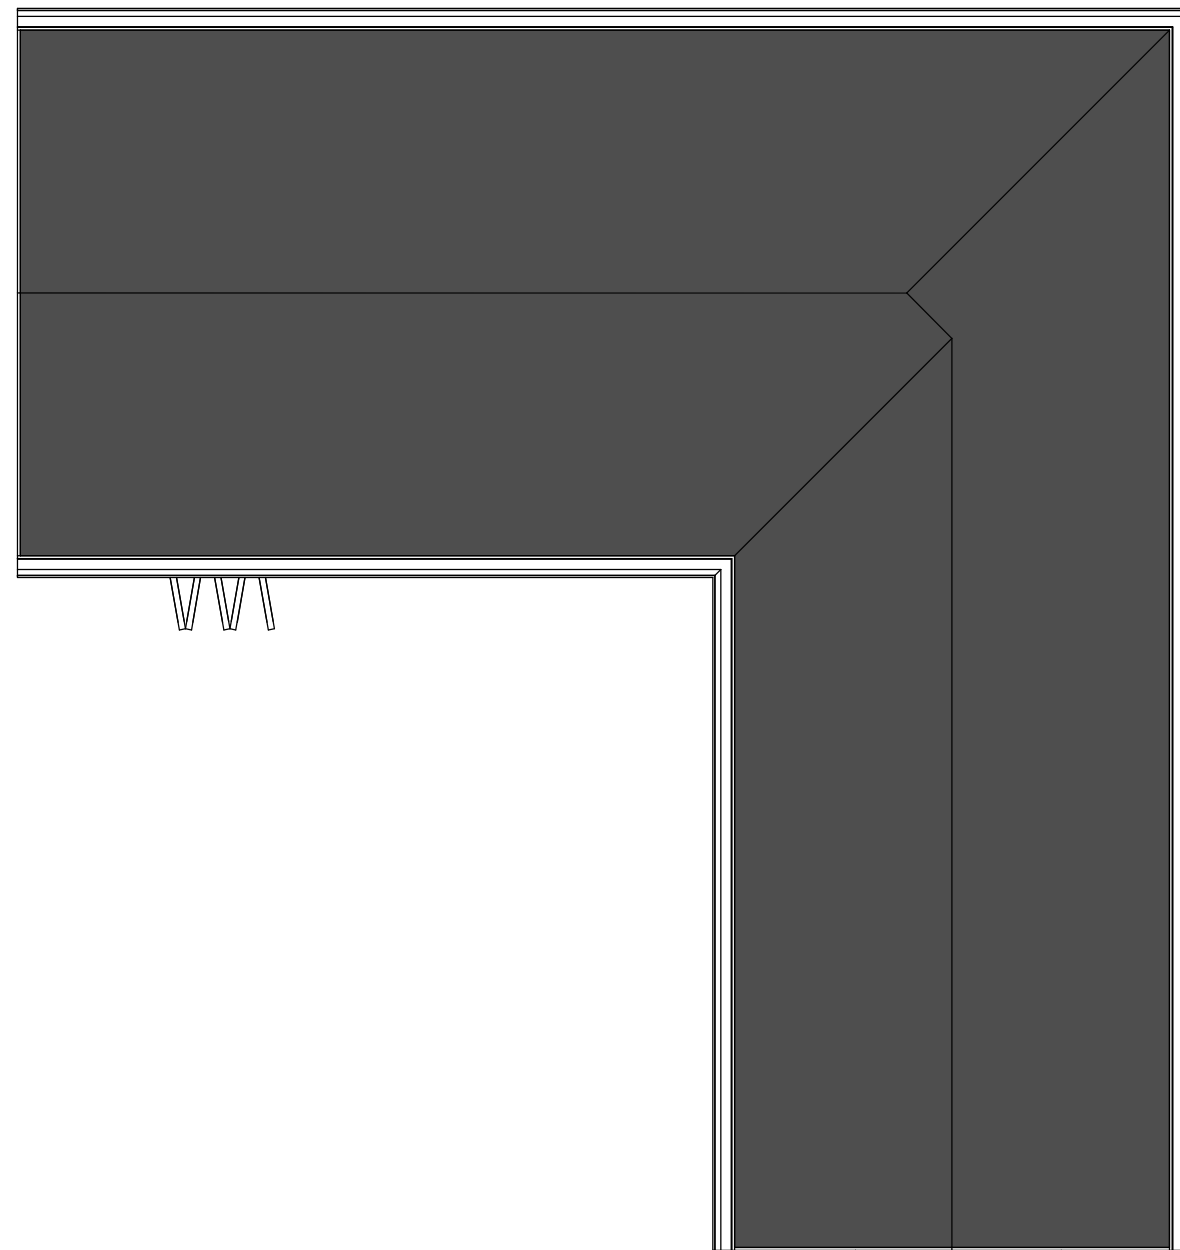

2 Proposed Roof Plan
1 : 50

NOTES:



DRAWING STATUS

Planning - NMA

PROJECT

Outbuilding, 19 Glan Hafren,
Baglan

TITLE

Proposed Floor & Roof Plan

CLIENT

Mr Lee Warlow

DRAWN BY
Gareth Owen

DATE
01.05.25

SCALE (@A3)
1 : 50

PROJECT NO.
GOCD LW01


DRAWING NO.
P002

REV
C


GO CONCEPT DESIGNS LTD, 9 DARWIN RD, PORT TALBOT, SA12 6BT
gareth@goconceptdesigns.co.uk




1 Front Elevation
1 : 50

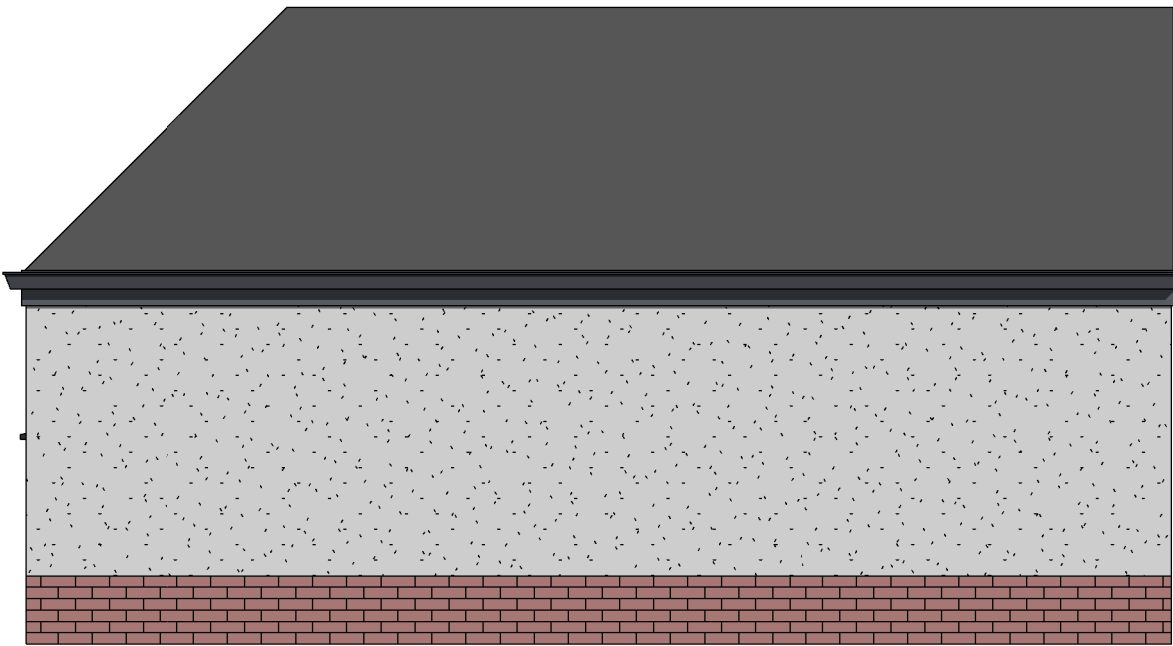

2 Rear Elevation
1 : 50

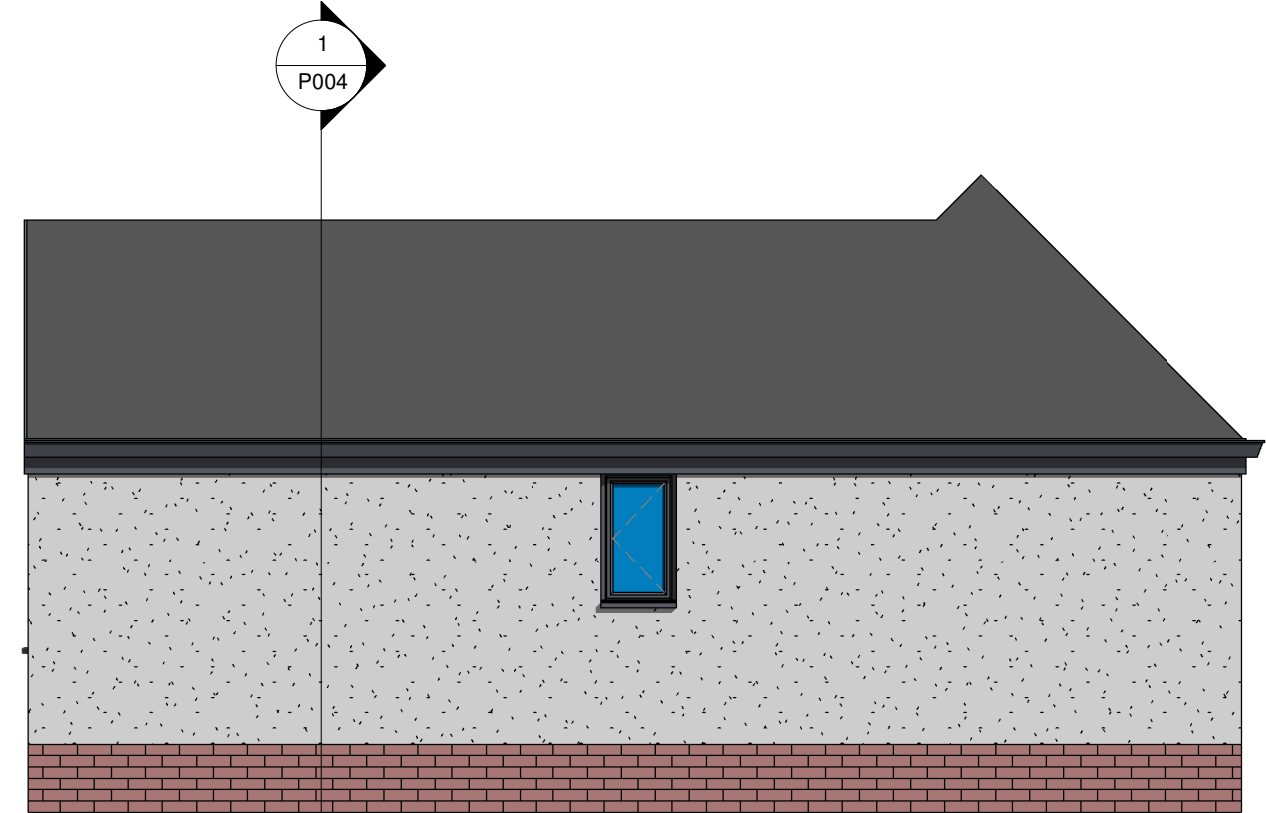

3 Right Elevation
1 : 50

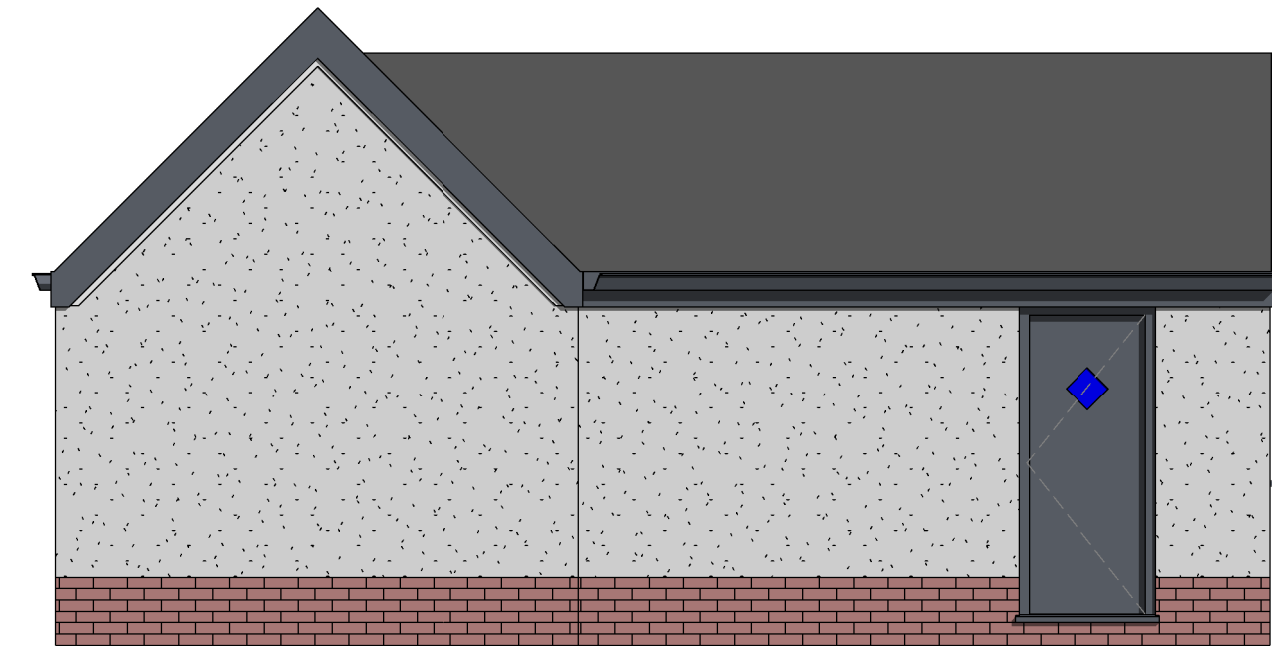

4 Left Elevation
1 : 50



DRAWING STATUS	
Planning - NMA	
PROJECT	
Outbuilding, 19 Glan Hafren, Baglan	
TITLE	
Proposed Elevations	
CLIENT	
Mr Lee Warlow	
DRAWN BY Gareth Owen	DATE 01.05.25
SCALE (@A3) 1 : 50	PROJECT NO. GOCD LW01
DRAWING NO. P003	REV C
GO CONCEPT DESIGNS, 9 DARWIN RD, PORT TALBOT, SA12 6BT	
gareth@goconceptdesigns.co.uk	

NOTES:



DRAWING STATUS

Planning - NMA

PROJECT

Outbuilding, 19 Glan Hafren,
Baglan

TITLE

Proposed Section Details

CLIENT

Mr Lee Warlow

DRAWN BY

Gareth Owen

DATE

01.05.25


SCALE (@A3)
1 : 20

PROJECT NO.
GOCD LW01

DRAWING NO.
P004

REV
B

GO CONCEPT DESIGNS LTD, 9 DARWIN RD, PORT TALBOT, SA12 6BT
gareth@goconceptdesigns.co.uk

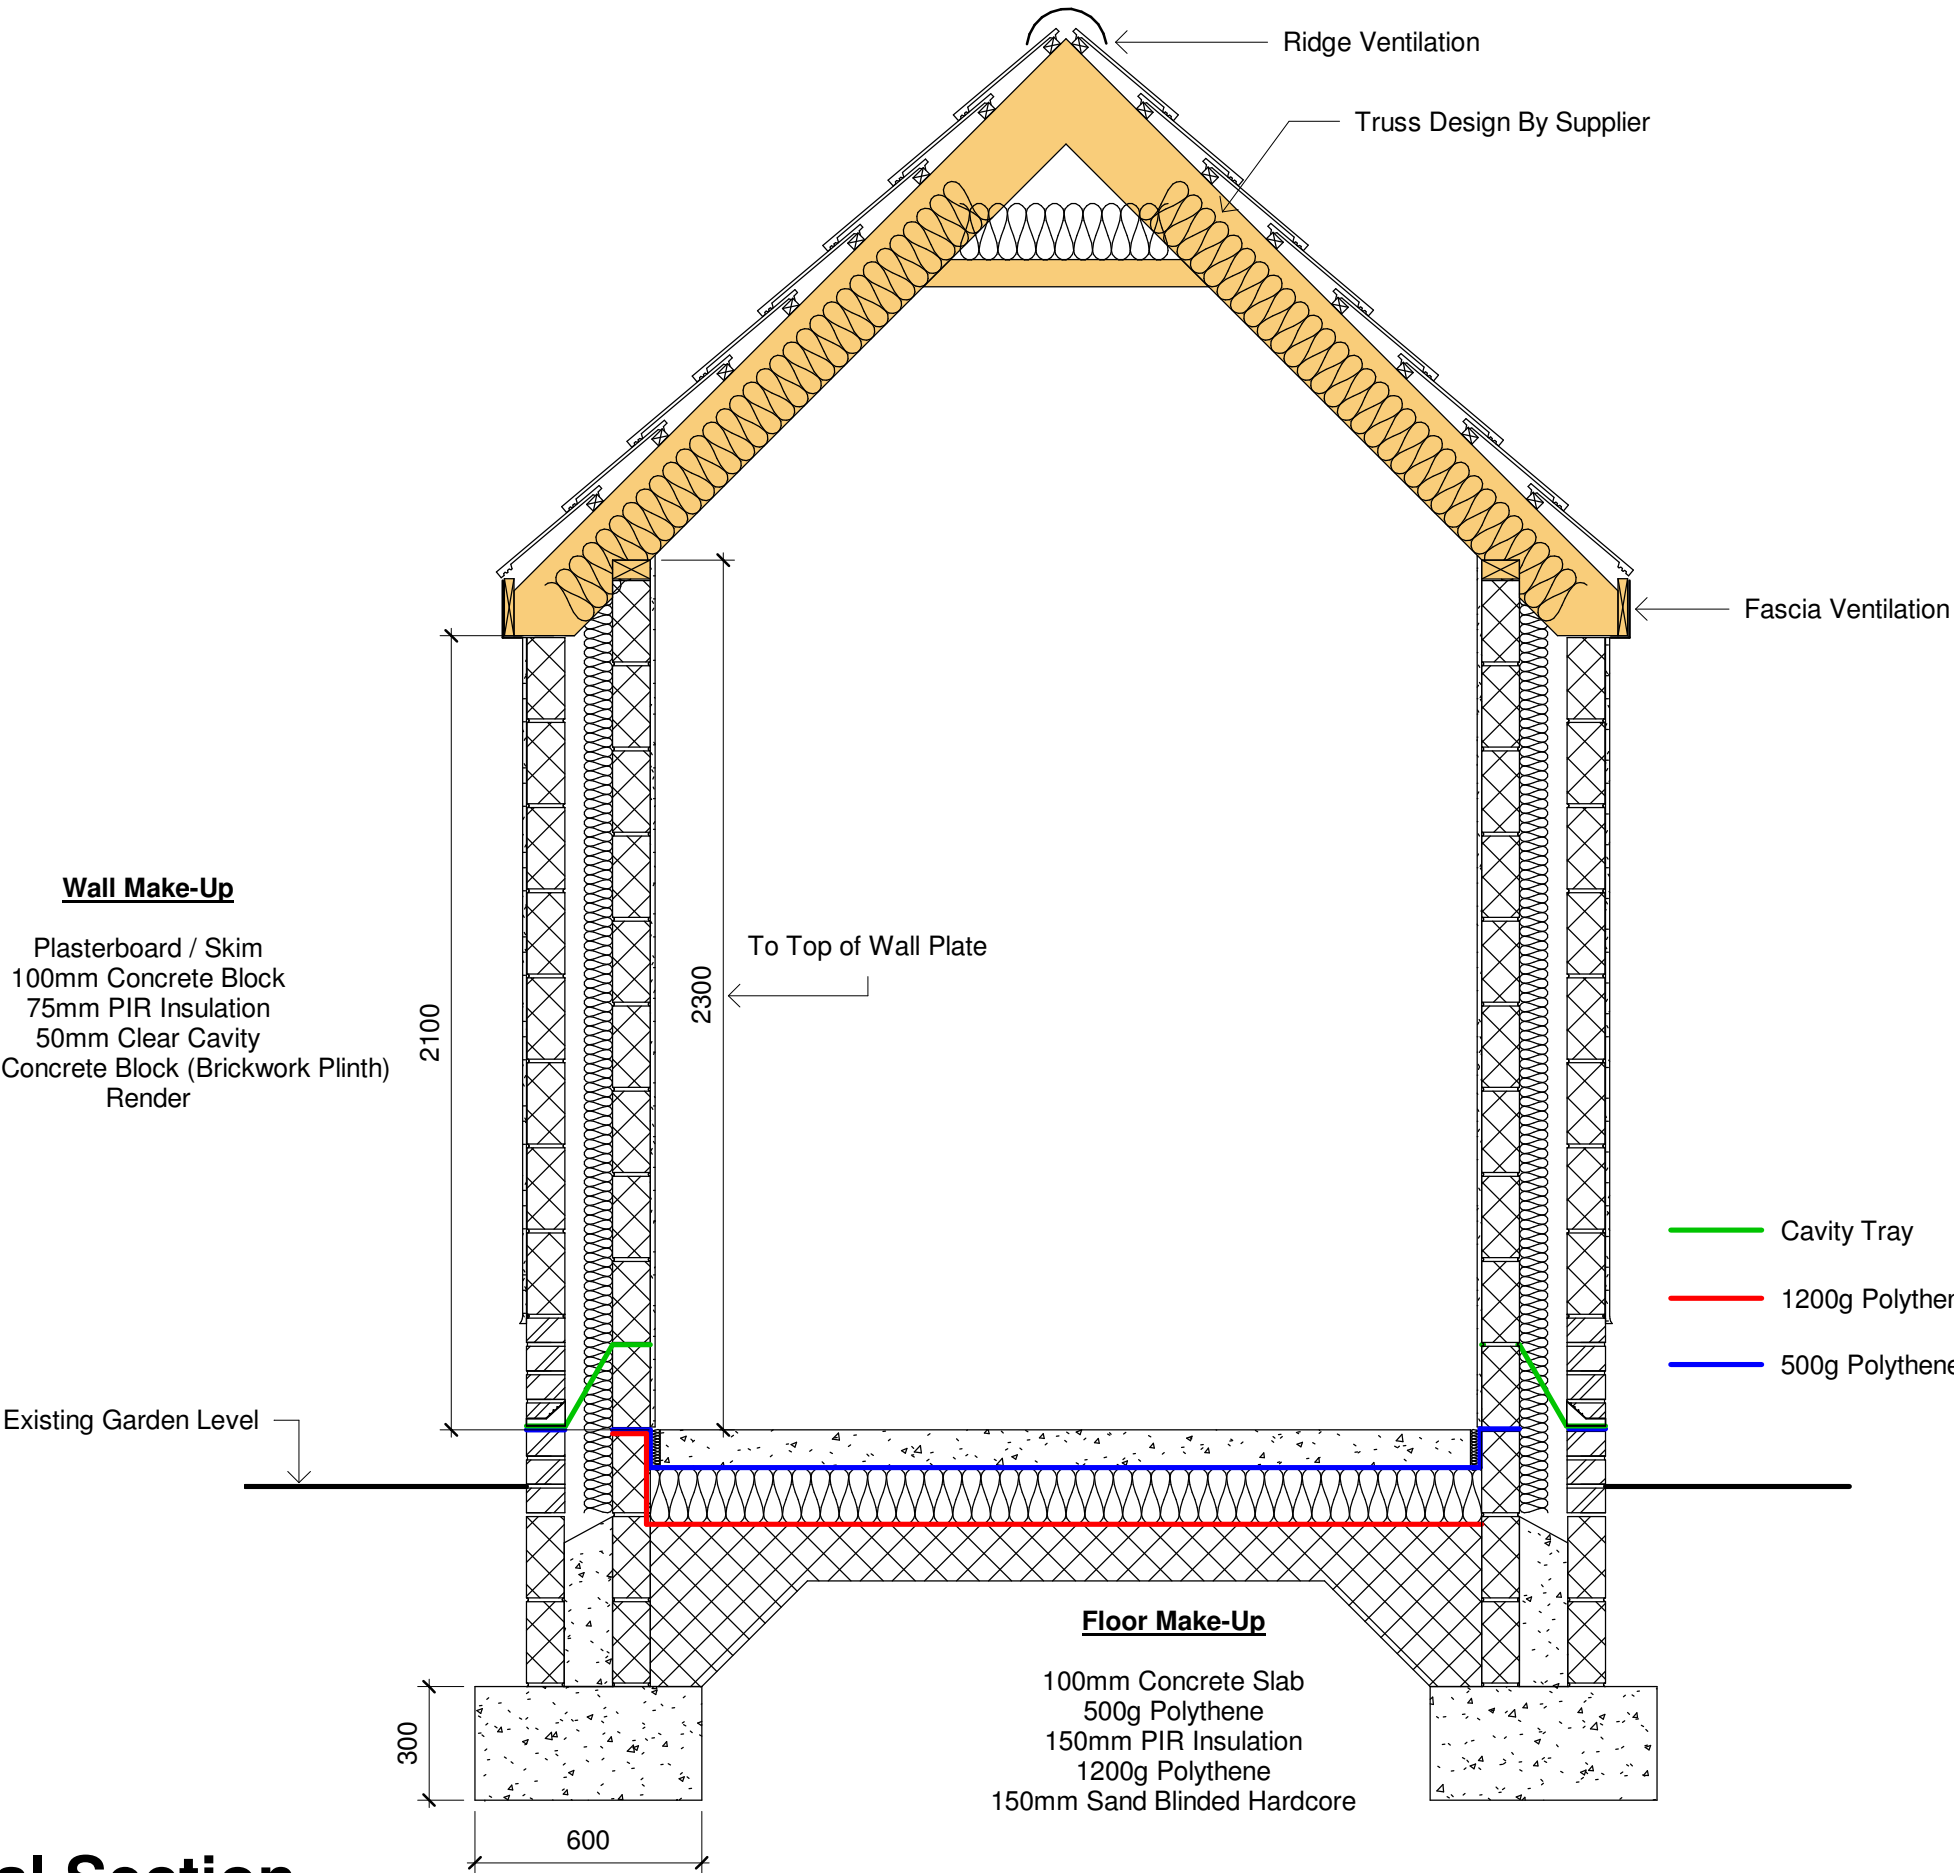

1 Typical Section
1 : 20