


- Notes
- All information provided on this drawing is intended for preliminary engineering purposes only. NOT FOR CONSTRUCTION
 - The drawing is based upon limited information provided. As such, it is advised that detailed discussions should undertaken with relevant bodies e.g. Local Highway Authority, Local Sewerage Undertaker, Local SUDS Adoption Body etc in order to ascertain the acceptability of the proposals.
 - Additional site investigation required in order to confirm whether there is a requirement for deep rapping in gardens. This may affect proposed development levels somewhat.

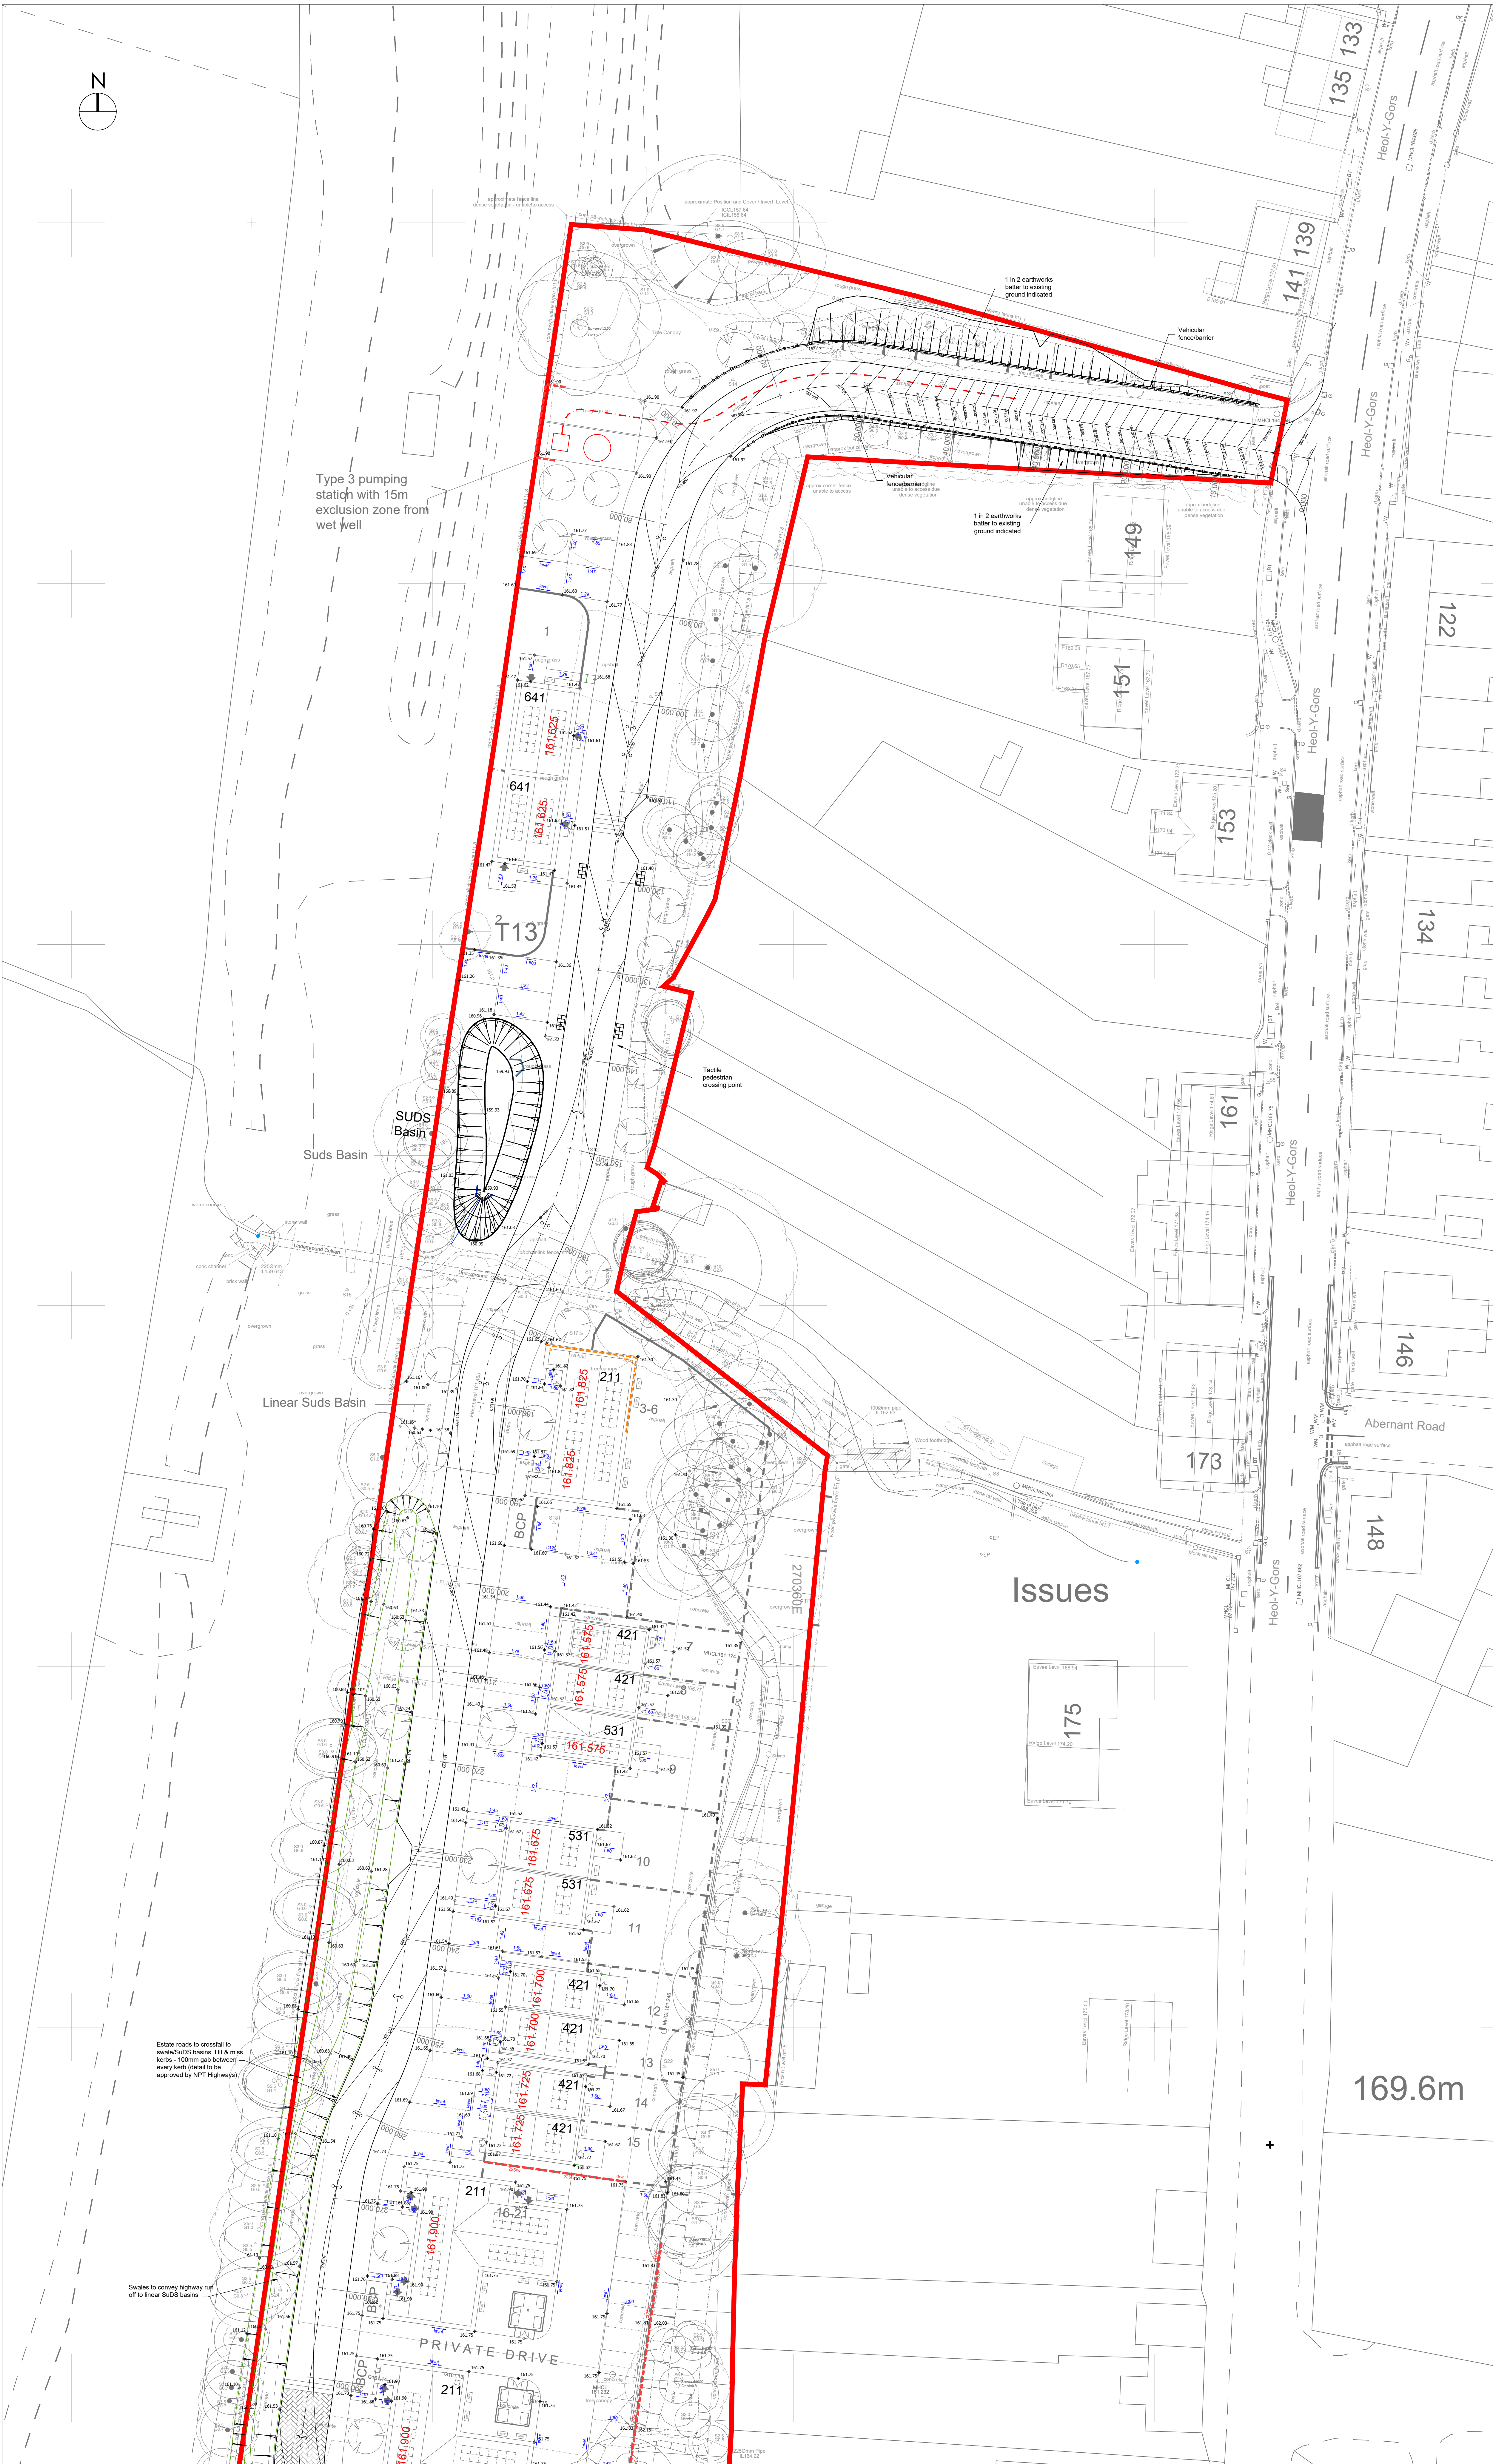

- KEY
- Proposed Ground Level
 - Masonry Retaining Wall (Height Indicated)
 - Exposed Facing Brickwork (Height Indicated)
 - 1 in 2 max Embankment
 - Finished Floor Level
 - Steps (No. Indicated)
 - Level Threshold (max gradient 1 in 60)
 - Lifetime Homes compliant access gradients

Status:

APPROVAL

This drawing is copyright and its use or reproduction without the permission of Spring Design Consultancy Limited. All rights are reserved until invoices are paid in full. No responsibility will be taken for any design used for construction prior to receipt of relevant approvals.

rev A date May 2025

description Minor amendments to site layout: Plots 1 & 2 relocated, General handing of plots

by RMJ

rev date description

by

Drawn: RMJ
Checked: RMJ
Date: Apr. 2025
Scale: 1:250 @ A0

Client: Bluefield Land
Project: Cwmgor, Ammanford
Title: External Levels - Sheet 1 of 2
Ref: 2625-526-1 Rev: A

spring design
Unit 2, Chapel Barns 1, Merthyr Mawr
Bridgend | CF32 0LS | 01456 656267
mail@spring-consultancy.co.uk