
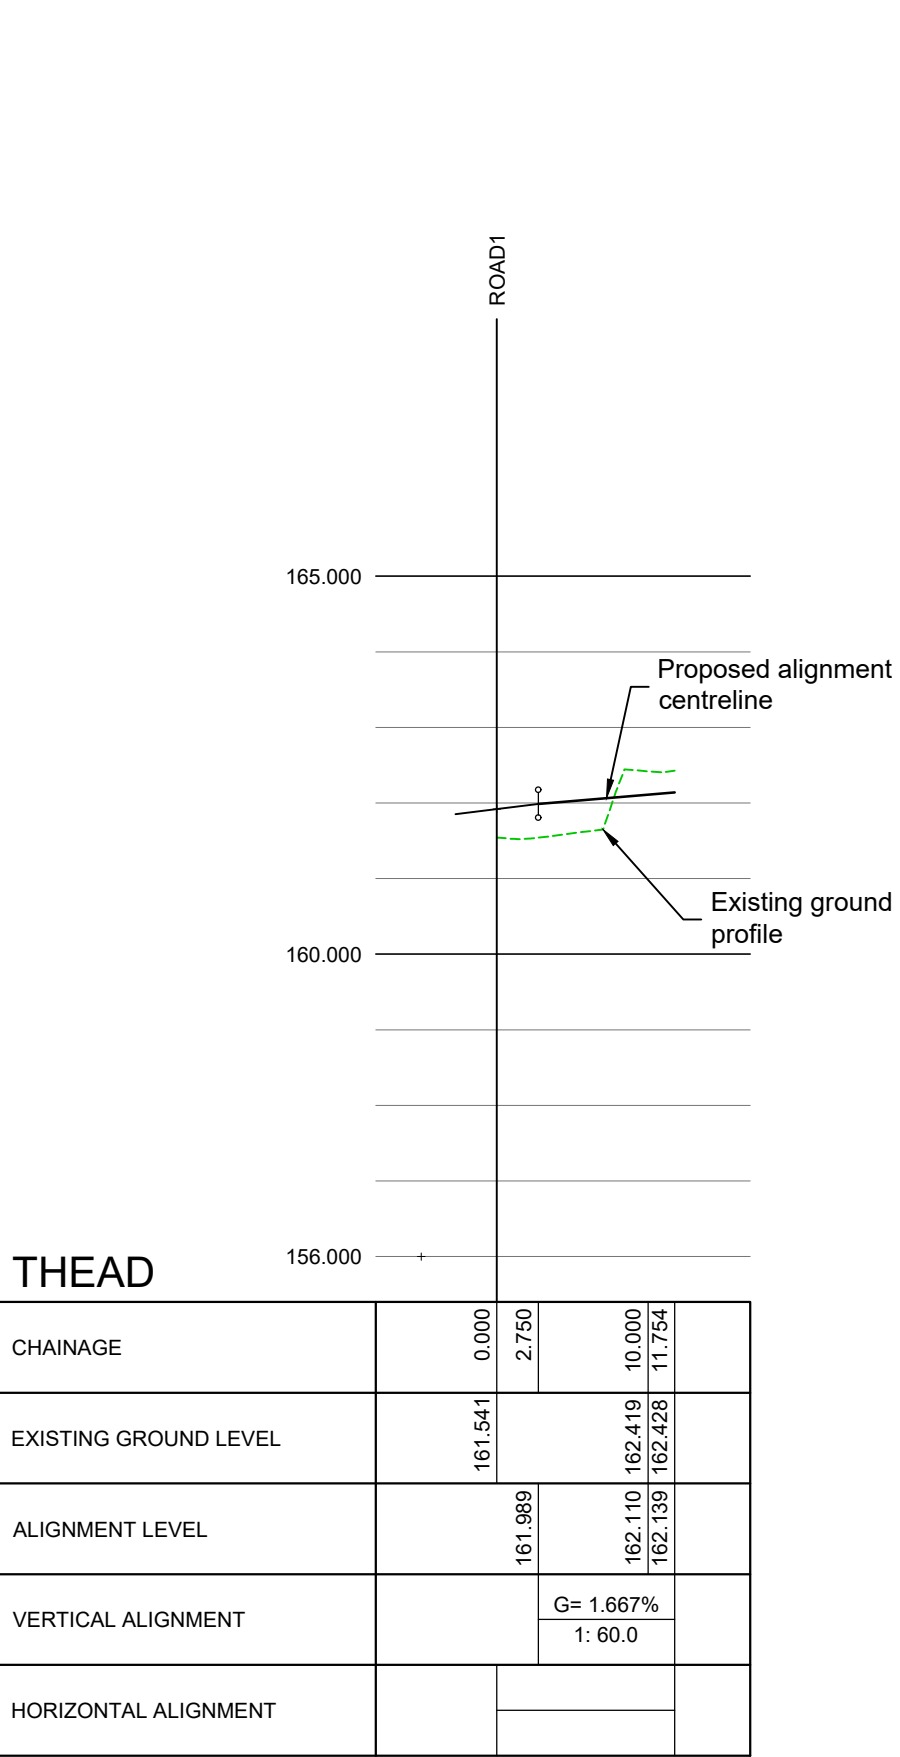


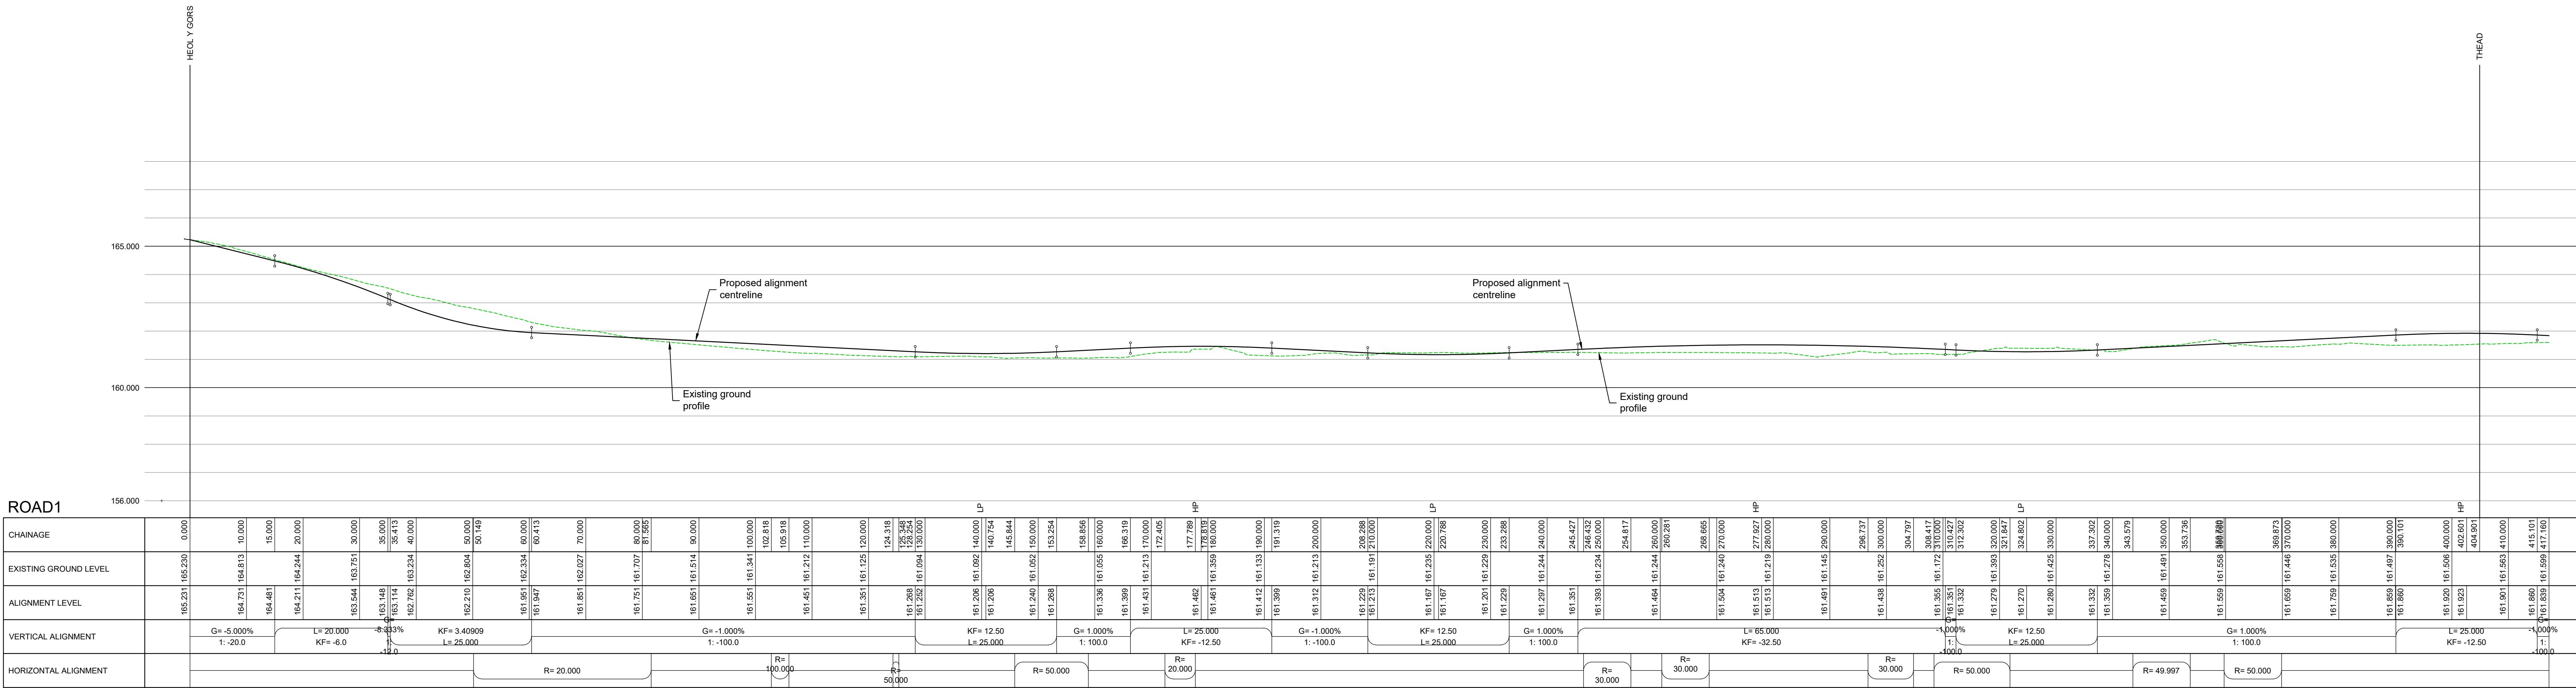

rev	date	description	by
A	Feb 2024	General update following site re-plan	RMJ
B	Jun 2024	Access alignment off Heol y Gors revised to suit site boundary	RMJ
C	Feb 2025	Alignment ROAD1 extended; THEAD relocated.	RMJ

Drawn:	RMJ	Client:	Bluefield Land
Checked:	RMJ	Project:	Cwmgora, Ammanford
Date:	Nov. 2023	Title:	Road Longitudinal Sections
Scale:	1:500(H) 1:100(V)	Ref:	2625-600
		Rev:	C