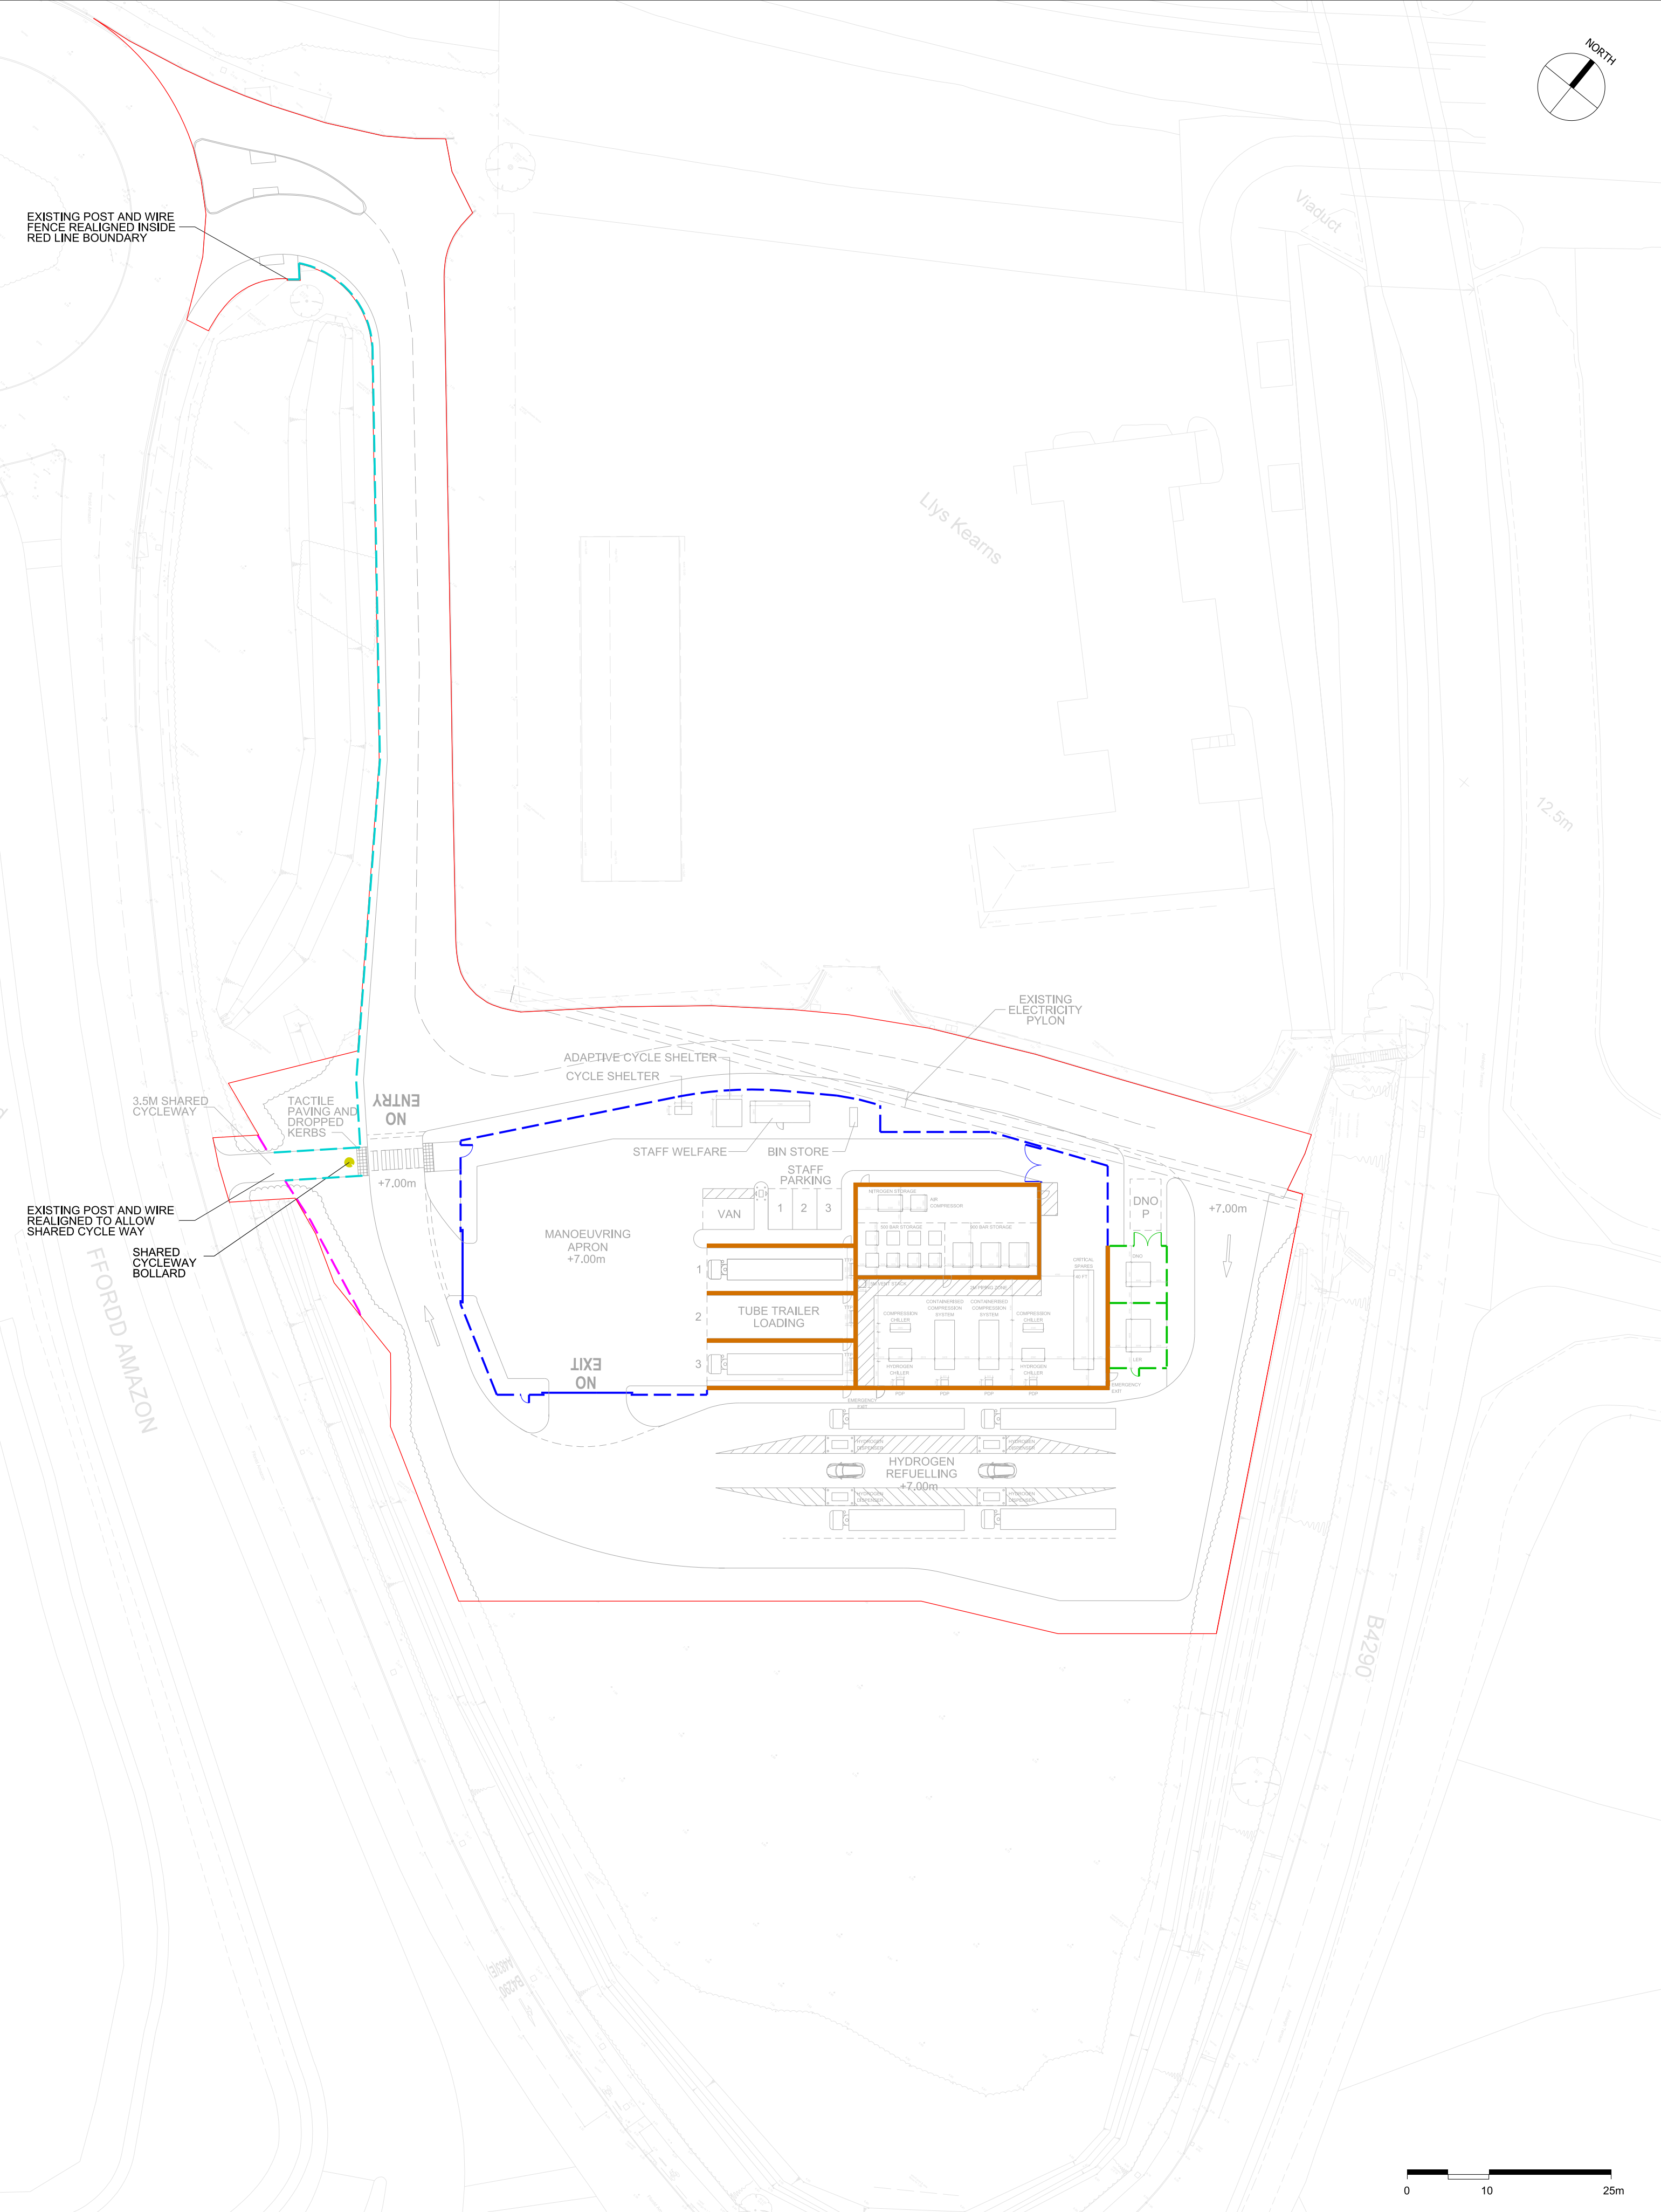


NOTE

1. THIS DRAWING IS COPYRIGHT GSDA LTD.

2. THE CONTRACTOR MUST NOT SCALE FROM THE DRAWING ALL DIMENSIONS TO BE TAKEN FROM DIMENSION STRINGS.

3. WHERE ANY DISCREPANCIES ARE FOUND BETWEEN DIMENSIONS THESE MUST BE BROUGHT TO THE ATTENTION OF THE ARCHITECTS FOR RESOLUTION.

4. WHERE DISCREPANCIES EXIST BETWEEN REFERENCE OR ASSEMBLY DRAWINGS & DETAIL DRAWINGS, THE LATTER TAKE PREFERENCE.

LEGEND	
	RED LINE APPLICATION BOUNDARY
	WELDMESH SECURITY FENCE, MATCHING GATES HEIGHT : 2.4M
	PALISADE SECURITY FENCE, MATCHING GATES HEIGHT : 2.4M
	CYCLEWAY BOLLARD HEIGHT : 1.1M
	CONCRETE WALL HEIGHT : 3.5M
	POST & RAIL FENCE HEIGHT : 1.2M
	EXISTING POST & RAIL FENCE RETAINED HEIGHT : 1.2M

PROJECT		SWANSEA HYDROGEN	
DRAWING		Proposed Fencing Layout	
FOR PLANNING		-	25/01/30
SCALE	1:250@A0	DATE	25/05/16
1463 IL001	1:500@A2	A	25/05/16
DWG. NO.		REVISION	

GARY STEWART DESIGN ASSOCIATES

01 Meadlake Place, Thorpe Lea Rd, Egham, Surrey TW20 8HE, United Kingdom
T: +44 (0)1391 285231

95 Gresham Street
London
EC2V 7JH
+44 (0)20 7526 8811
www.marubeni-europe.com