


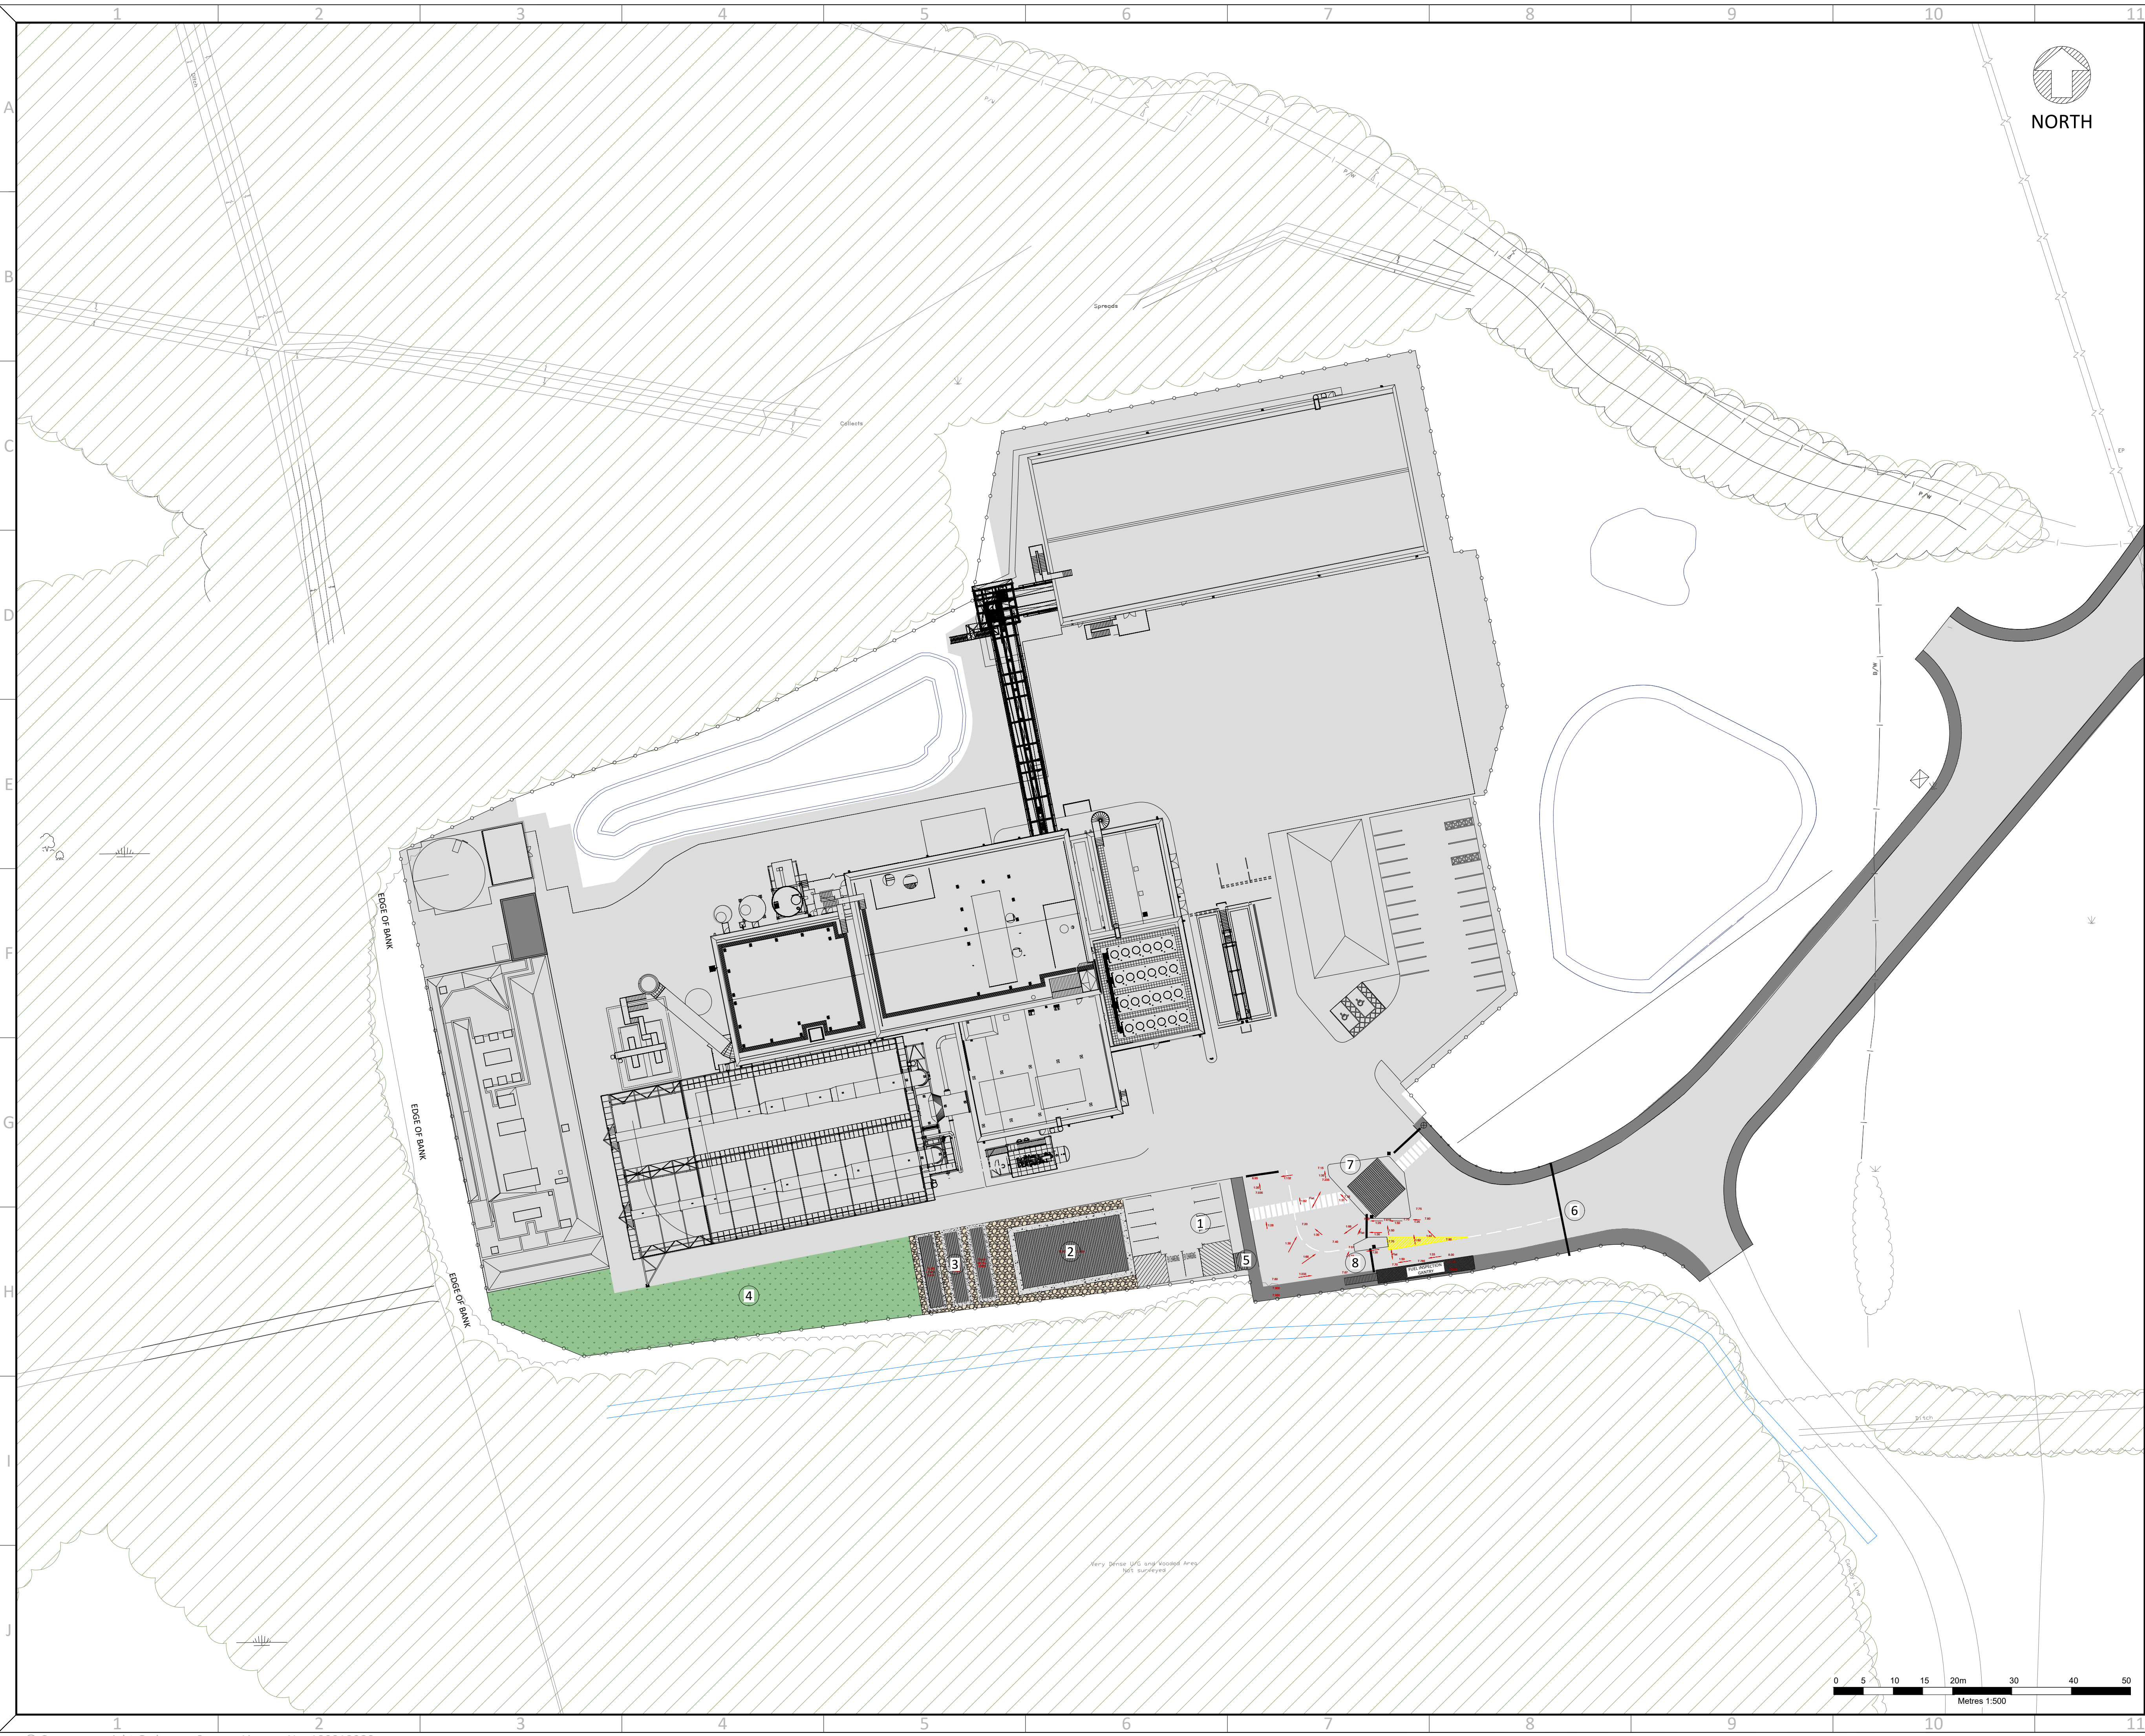

ALL INFORMATION ON THIS DRAWING IS INDICATIVE ONLY, AND
MAY BE SUBJECT TO
FURTHER DESIGN DEVELOPMENT.

DO NOT SCALE

NOTES:

1. New Eco2 car park
2. New Eco2 office block
3. Contractor cabins
4. LEMP area
5. Smoking Shelter with Pedestrian access
6. Proposed Entrance Gate
7. Proposed Security Lodge
8. Raising Arm Barriers with Facial Recognition

KEY:-

- Hardstanding
- Soft Landscaping
- Concrete Plinth
- Gravel Area

R1.0	PRELIMINARY	DTW	AO1	ERM	03.03.25
REV.	DETAILS OF REVISION	DRAWN	CHKD	APR	DATE

FICHTNER
CONSULTING ENGINEERS LIMITED

Kingsgate, Wellington Road North,
Stockport, Cheshire, SK4 1LW, UK
Tel: 0161 476 0032
Website: www.fichtner.co.uk

CLIENT: SG ENGINEERING SERVICES

SITE: MARGAM ENERGY PARK

PROJECT: SITE ENTRANCE WORKS

TITLE: POST DEVELOPMENT GROUND LEVELS

DRAWING STATUS:		PRELIMINARY	
DRAWN BY:	DTW	DATE:	24.02.25
CHECKED BY:	AO1	DATE:	24.02.25
APPROVED BY:	ERM	DATE:	24.02.25
FILENAME:	4183-8600-0001DW POST DEVELOPMENT GROUND LEVELS R1.0		
OFFICE OF ISSUE:	STOCKPORT		
SHEET SIZE:	A1	SCALE:	1:500
DRAWING No.:	4183-8600-0001		REVISION:

Sheet 1 of 1

R1.0