


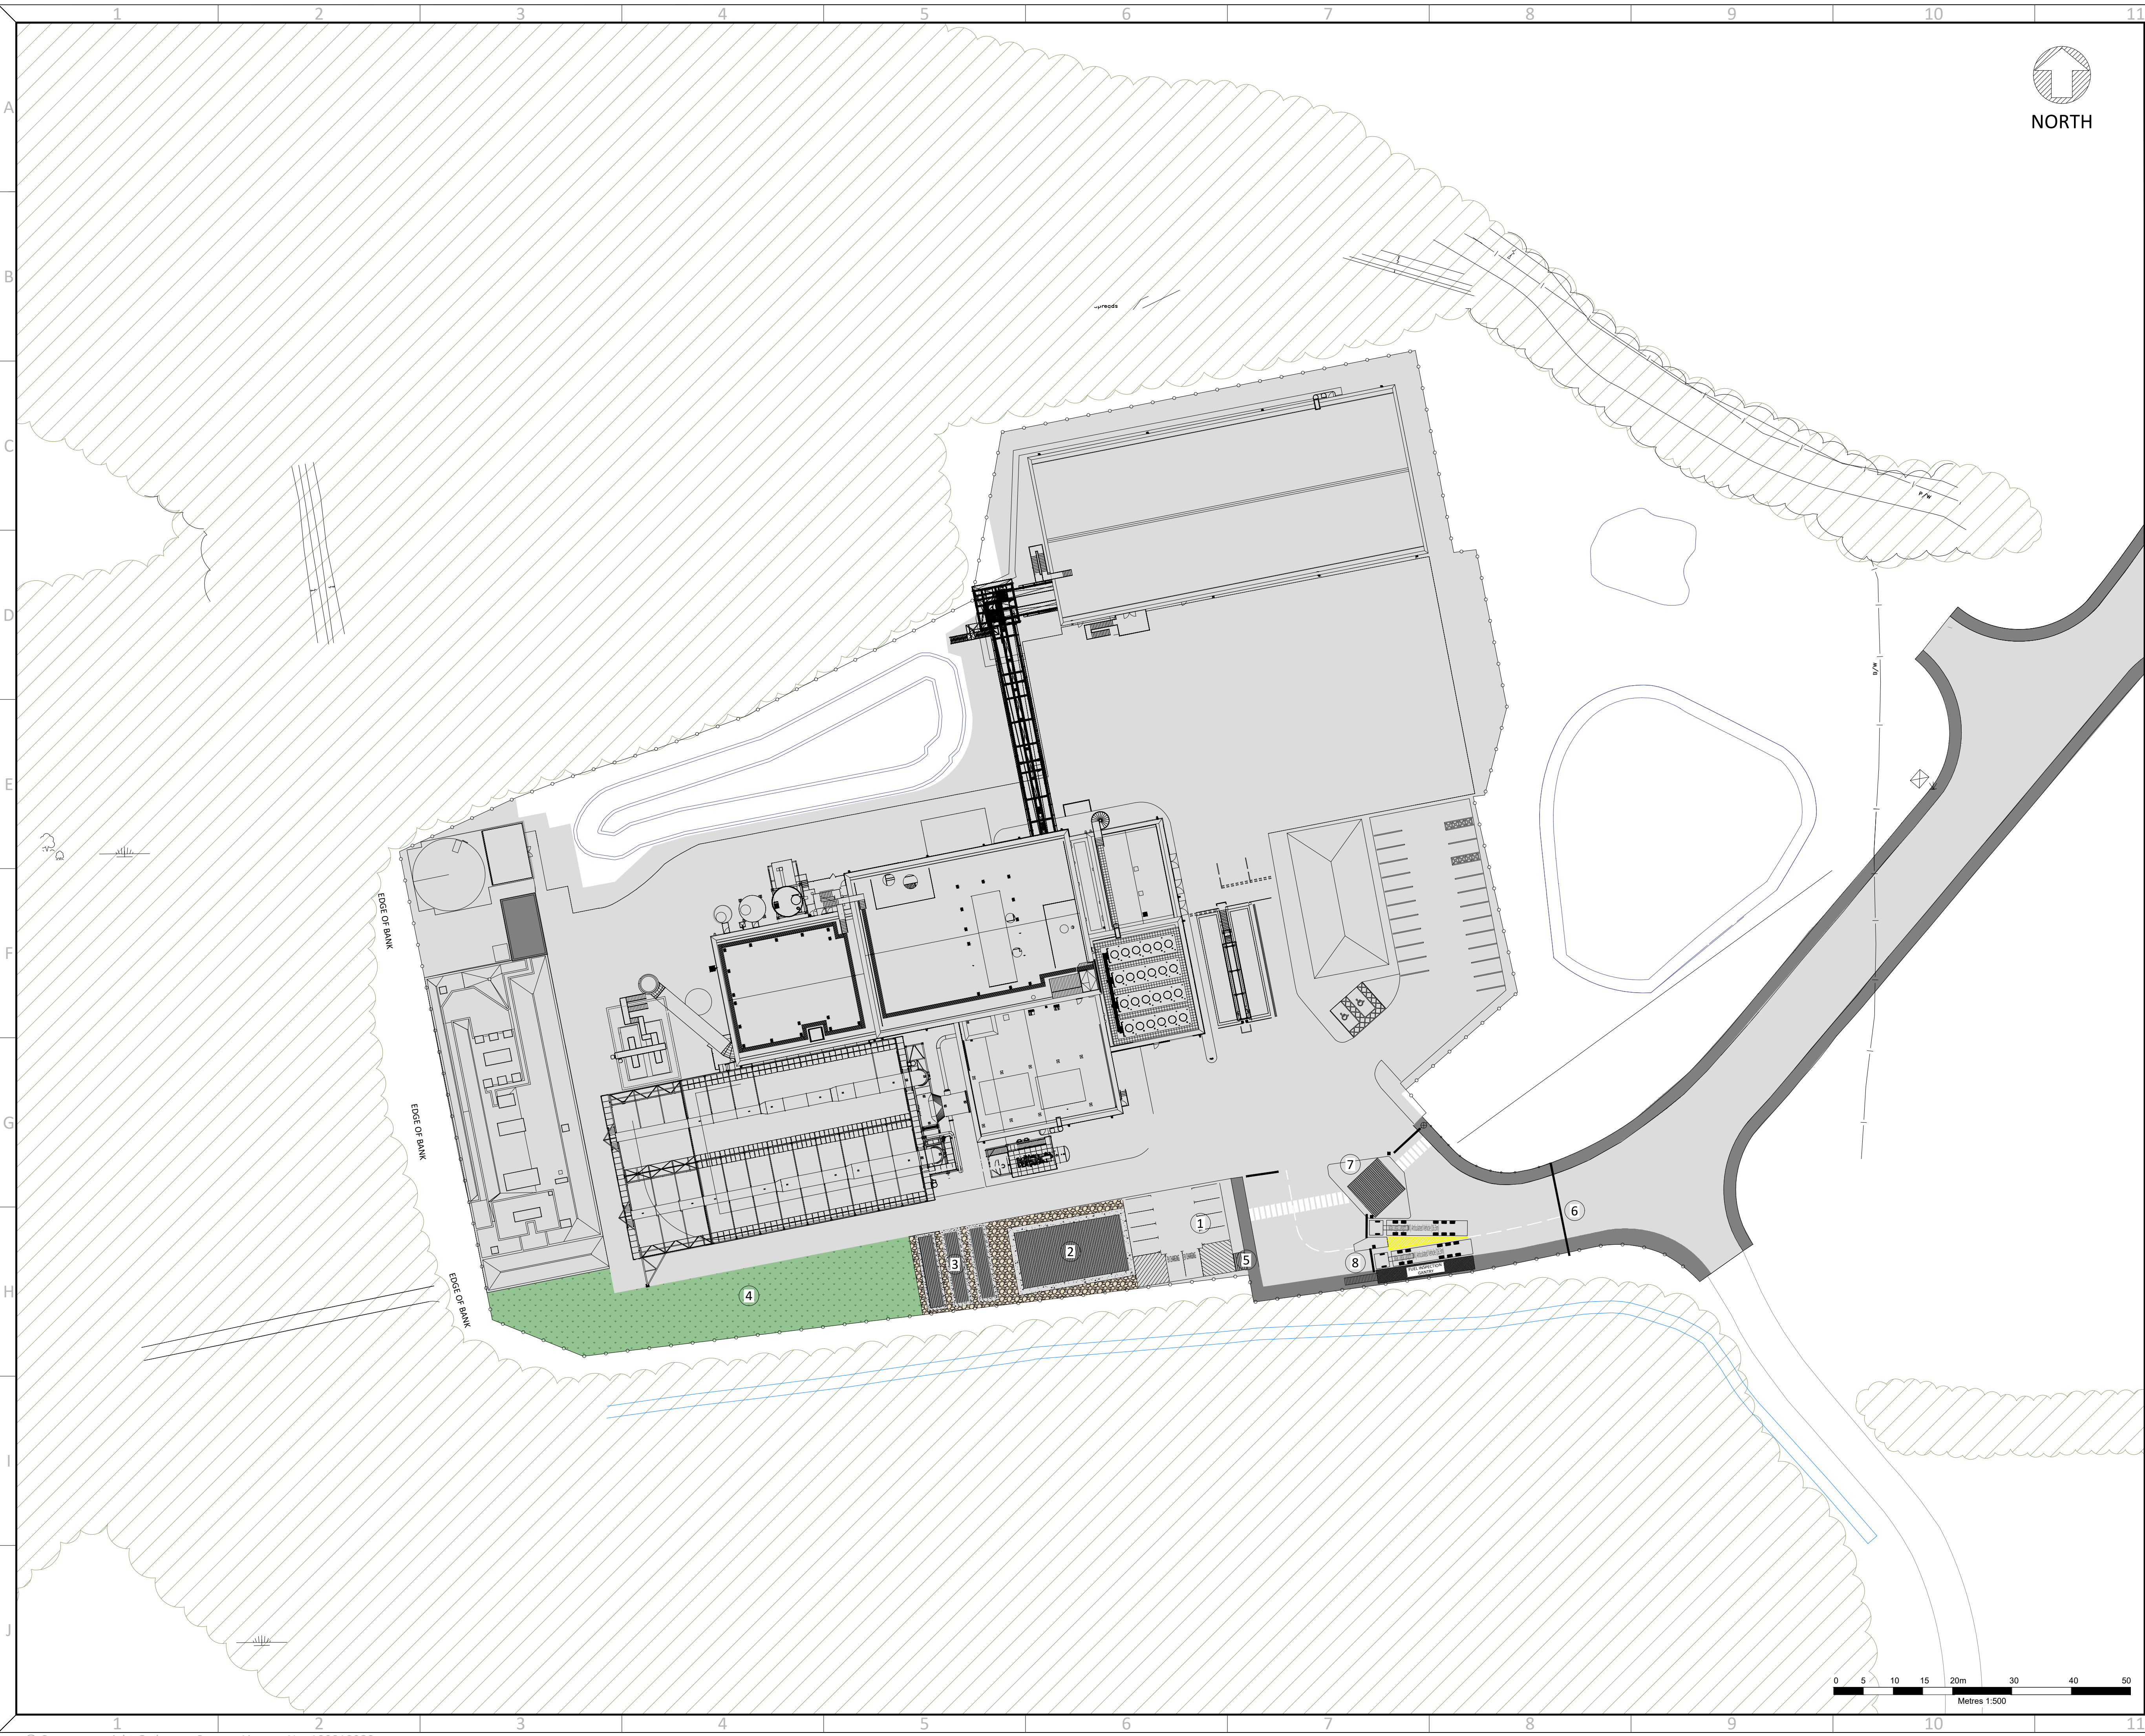

ALL INFORMATION ON THIS DRAWING IS INDICATIVE ONLY, AND
MAY BE SUBJECT TO
FURTHER DESIGN DEVELOPMENT.

DO NOT SCALE

NOTES:
1. New Eco2 car park
2. New Eco2 office block
3. Contractor cabins
4. LEMP area
5. Smoking Shelter with Pedestrian access
6. Proposed Entrance Gate
7. Proposed Security Lodge
8. Raising Arm Barriers with Facial Recognition

KEY:-
Hardstanding
Soft Landscaping
Concrete Plinth
Gravel Area

R4.0	FOR PLANNING	DTW	AO1	DMM	21.02.25
R3.0	PATH REMOVED	DTW	AO1	ERM	18.11.24
R2.0	CLIENT COMMENTS	DTW	AO1	ERM	14.10.24
R1.0	PRELIMINARY	DTW	AO1	ERM	11.10.24
REV.	DETAILS OF REVISION	DRAWN	CHKD	APR	DATE

FICHTNER
CONSULTING ENGINEERS LIMITED
Kingsgate, Wellington Road North,
Stockport, Cheshire, SK4 1LW, UK
Tel: 0161 476 0032
Website: www.fichtner.co.uk

CLIENT:
SG ENGINEERING SERVICES

SITE:
MARGAM ENERGY PARK

PROJECT:
SITE ENTRANCE WORKS

TITLE:
PROPOSED SITE ENTRANCE

DRAWING STATUS: PRELIMINARY			
DRAWN BY:		DTW	DATE: 10.10.24
CHECKED BY:		AO1	DATE: 10.10.24
APPROVED BY:		ERM	DATE: 10.10.24
FILENAME:		4183-8310-0001DW PROPOSED SITE ENTRANCE R4.0	
OFFICE OF ISSUE:		STOCKPORT	
SHEET SIZE:		A1	SCALE: 1:500
DRAWING No.:		REVISION:	

4183-8310-0001

Sheet 1 of 1

R4.0