


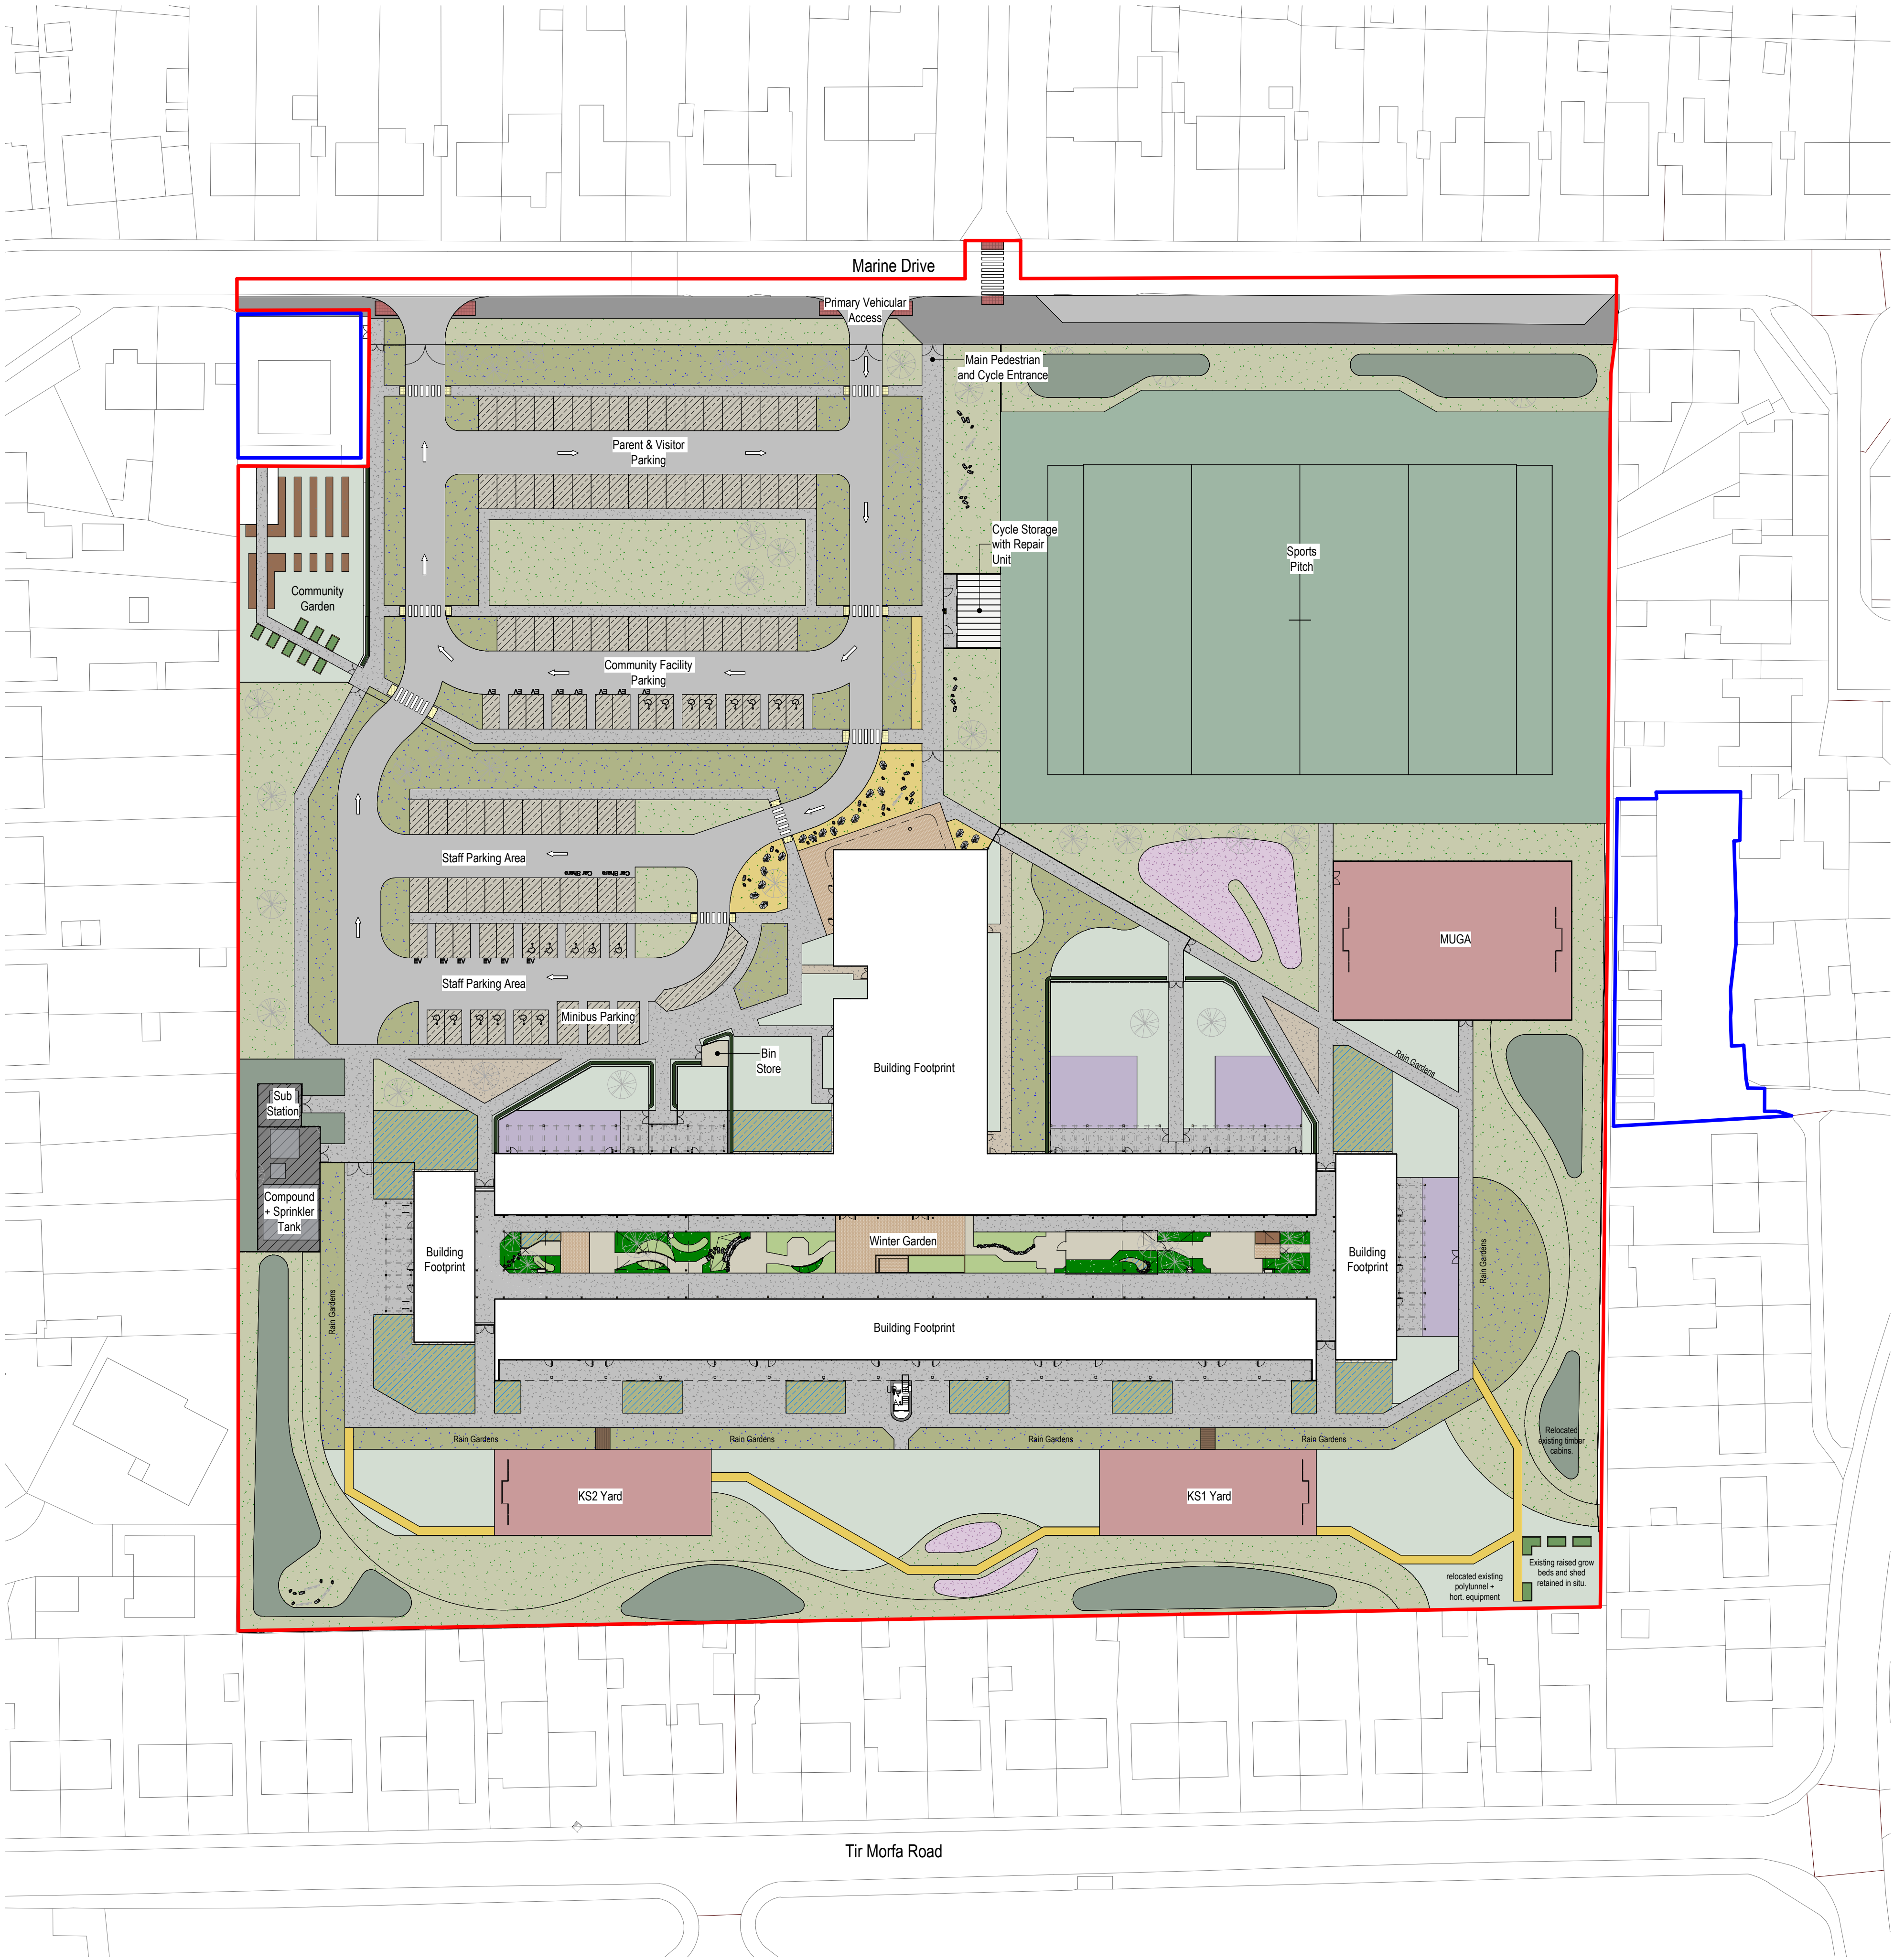

Proposed Site Block Plan
1 : 500

Notes:

- This drawing is copyright.
- Do not scale dimensions from this drawing.
- This drawing is to be read in conjunction with all other relevant drawings. All discrepancies on this drawing are to be reported to the architect.
- Do not modify any element of this drawing.
- Use drawing only for purpose(s) issued.
- This drawing may contain colour.

Scale Bar

0 5m 15m 25m

Scale: 1:500

North Point

Key Plan

Hazard	HAZ-xx To warn of significant hazards or information that is unusual To be read in conjunction with all other consultant's information Refer to CDM Schedule 26CC04-ARC-10-ZZ-L-A-S72010
-----------------------	--

The following external model files are included within this drawing:

— Site Boundary
— Ownership Boundary

P5	19/06/2025	Revised Planning Issue	CD	MJ	
P4	02/05/2025	Planning Issue	MJ	AP	
P3	14/03/2025	Revised and issued for PAC	CD	AP	
P2	12/12/2024	Issued for PAC	MJ	AP	
P1	26/11/2024	Pre-Application Submission	MJ	AP	
Rev	Date	Revision Notes			Drawn Review

Logs

www.arcadis.com

Project

YGG Rhosafan

Drawing Title

Proposed Site Block Plan

Job Number	Date	Security Classification	Drawn By
26CC04	2025.05.02		MJ
Scale@A1	Purpose	Revision	Reviewed By
1 : 500	Suitable for Planning		AP
Drawing Number	Revision	Suitability	
26CC04-ARC-30-ZZ-D-A-100101	P5	S2	