



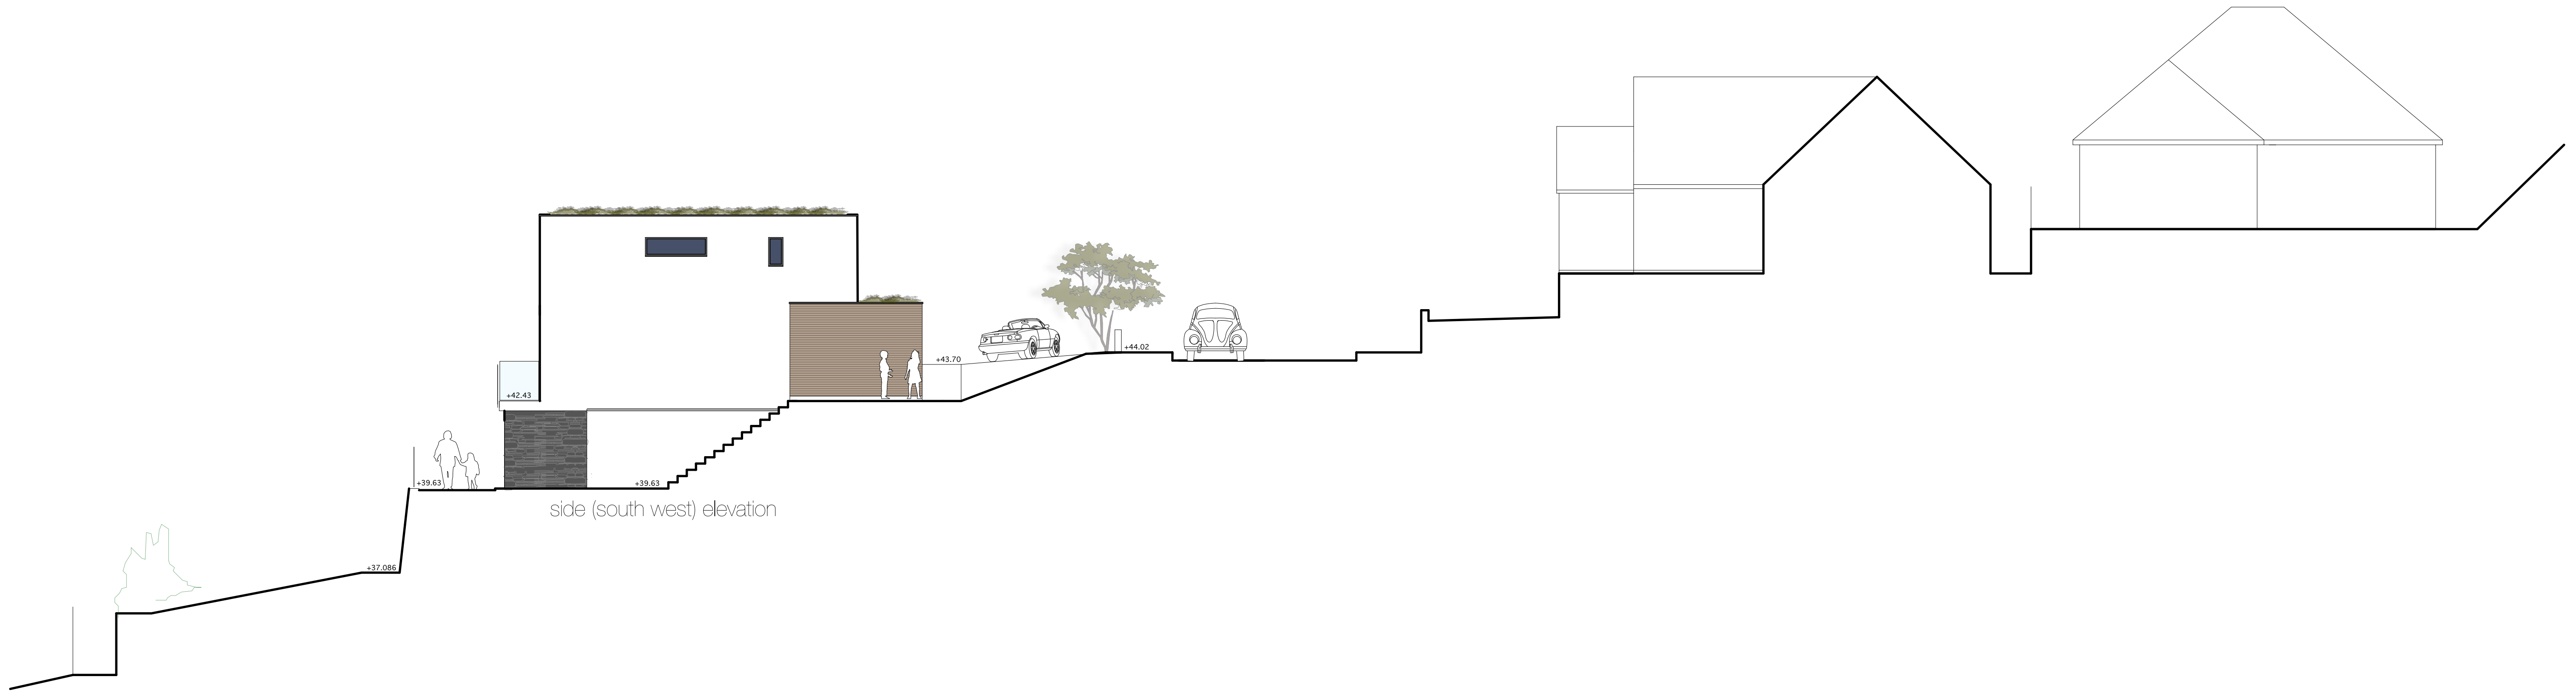

side (south west) elevation

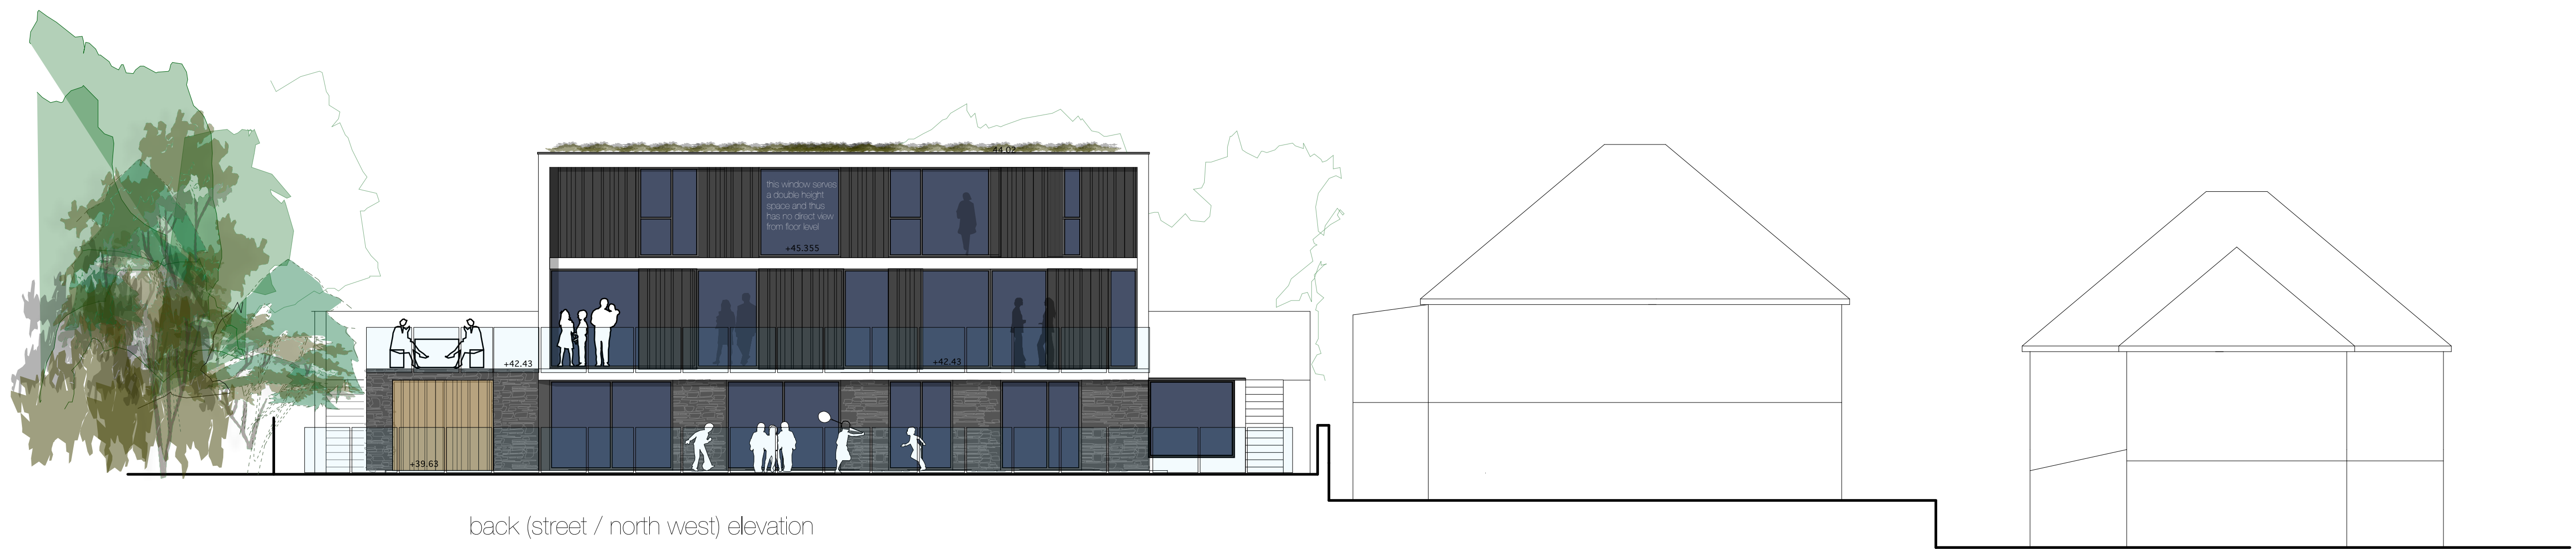

back (street / north west) elevation

Rev	Date	Action
1		This drawing is copyright.
2		Dimensions to be checked on site and any discrepancies reported to the Architect immediately.
3		Do not scale, use figured dimensions only.