



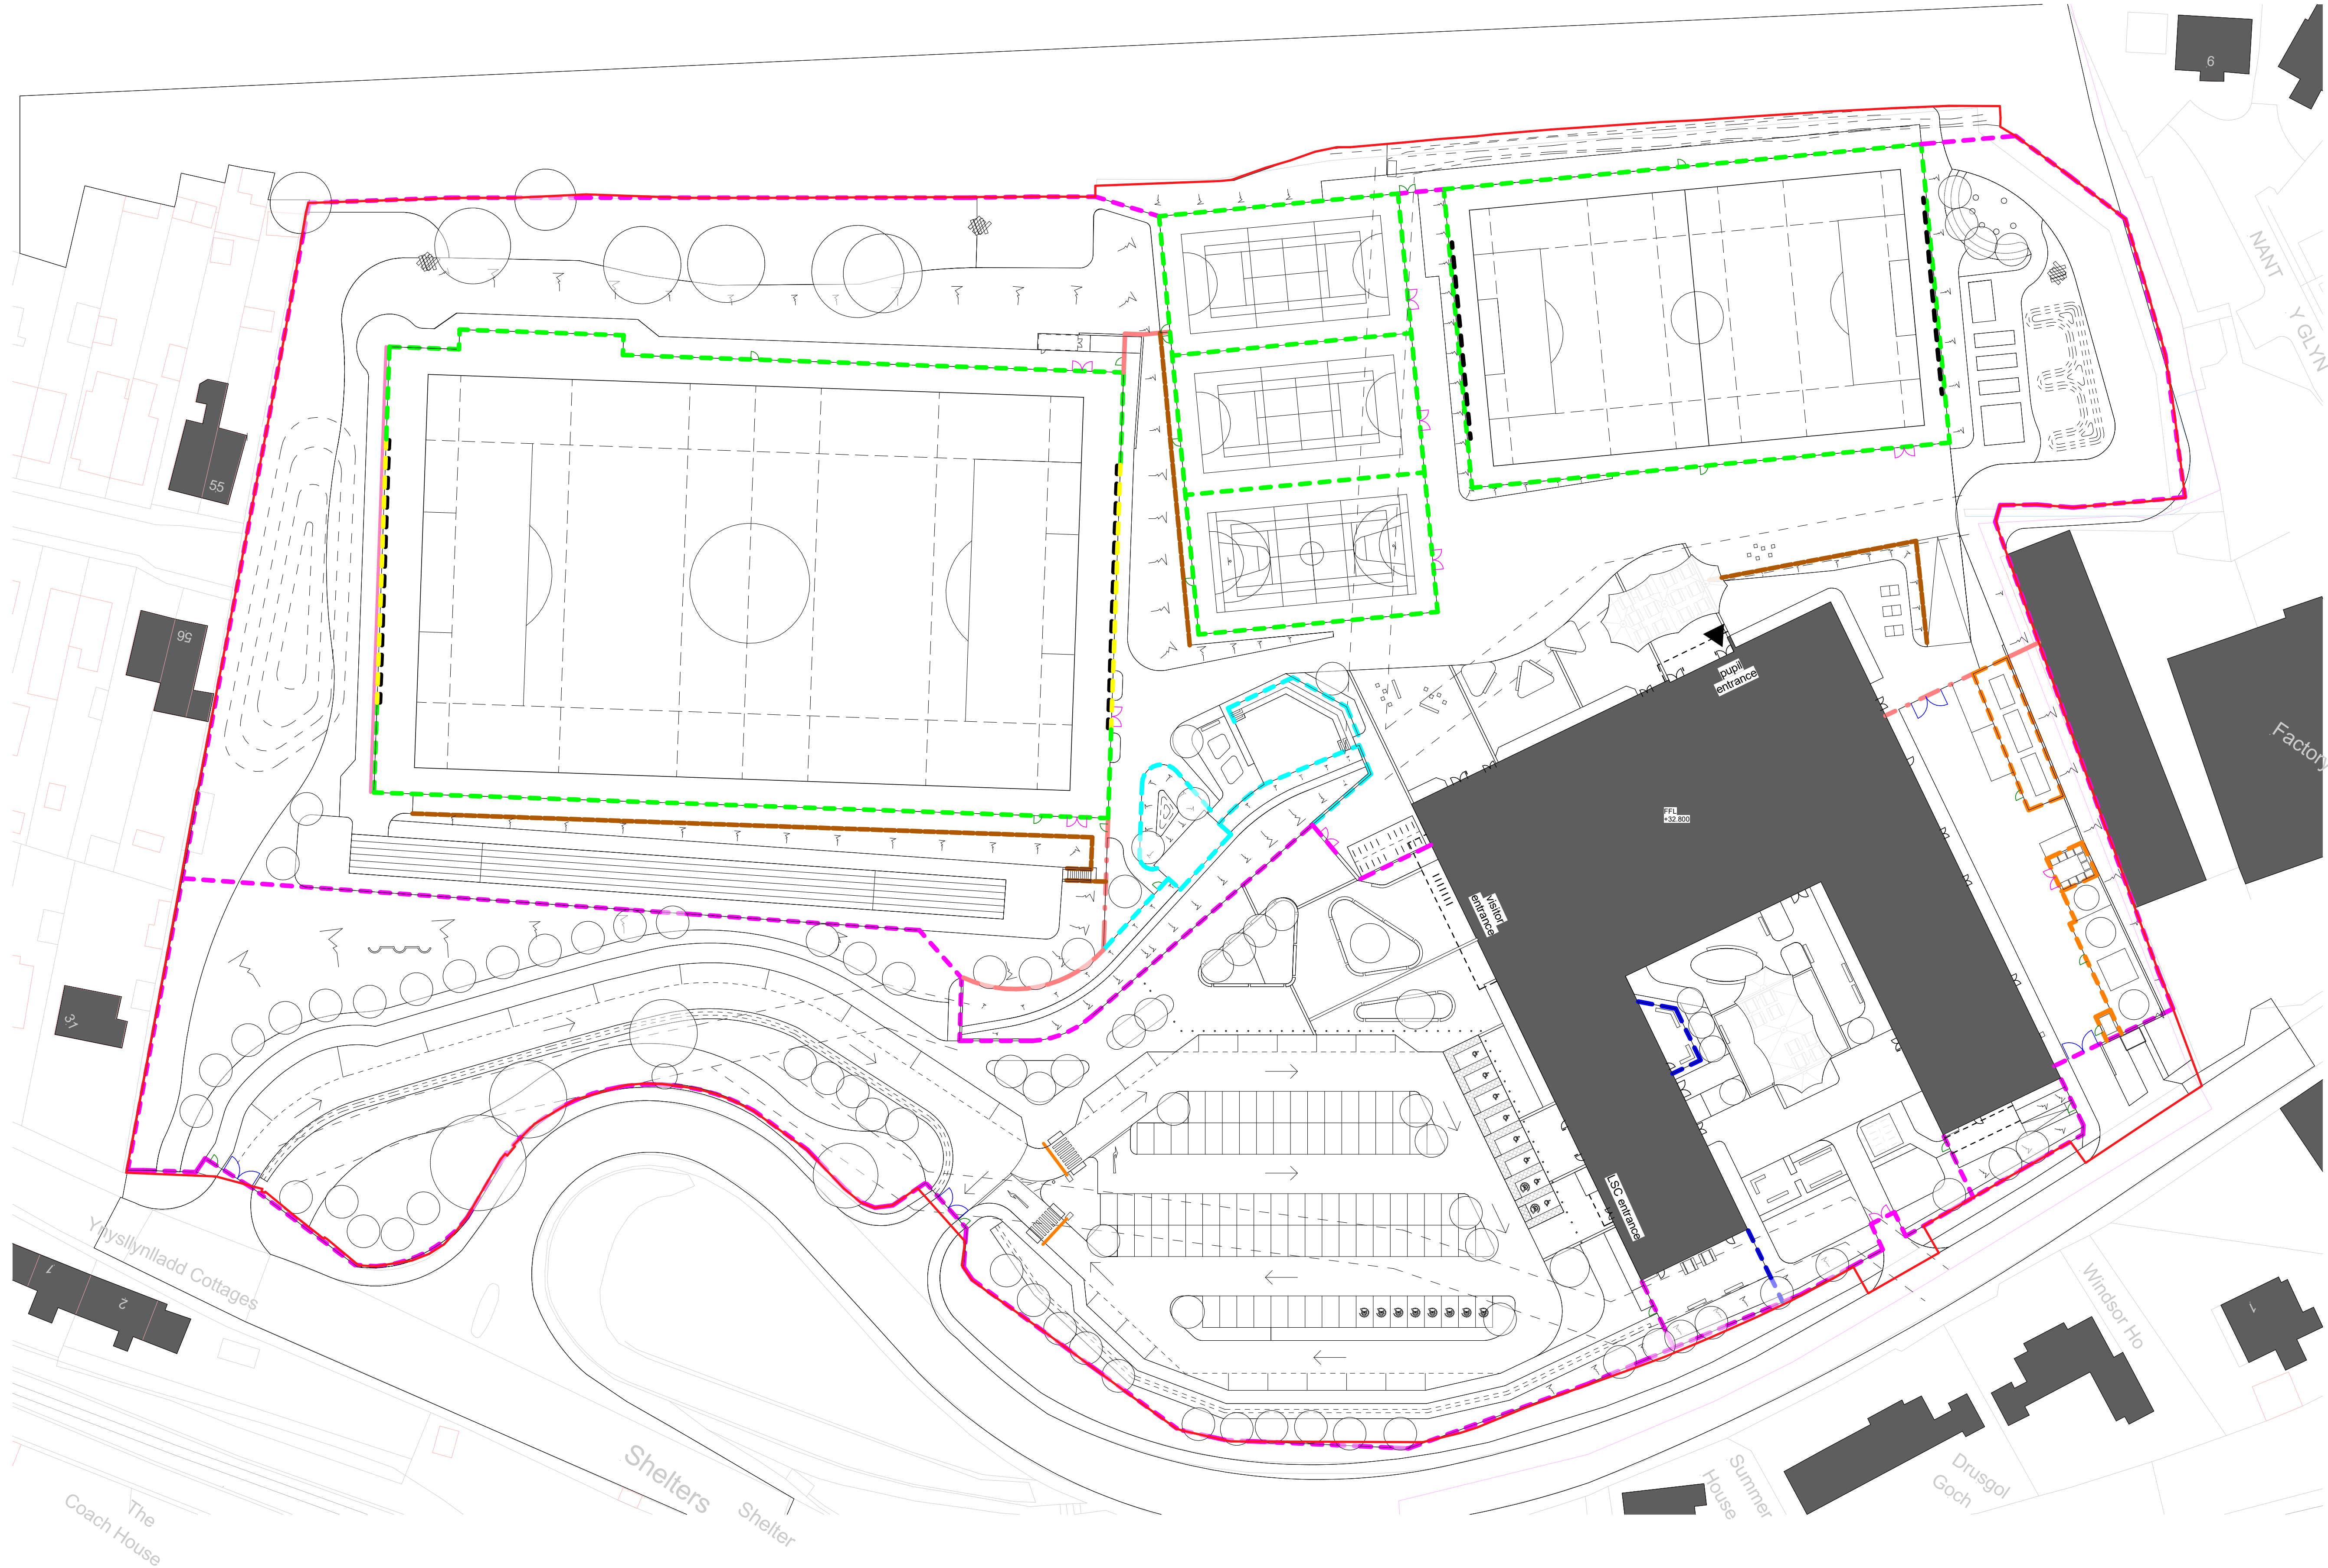

- BOUNDARY TREATMENT**
- 2400mm high weldmesh fencing to perimeter secure line - to include 13x12cm gaps at base every 10m to allow for wildlife access
 - 5000mm high weldmesh fencing to sports areas including 1200mm high rebound fencing to lower panels where required
 - 3000mm high weldmesh fencing to sports areas including 1200mm high rebound fencing to lower panels where required
 - 1800mm high self-levelling vertical bar fencing to internal secure line
 - 1800mm high timber 'Hilti-mist' fencing to service yard enclosures
 - 1500mm high vertical bar railings to external classrooms
 - Acoustic fence to Senior plot's western end - height to acoustic engineer's recommendation
 - 3000mm high ball catching net over sports weldmesh fencing
 - 1100mm high railings to social areas
 - 1100mm high guardrails to running track, MUGAs and vehicular ramp
 - 2400mm high feature wall to main entrance
 - 5000mm clear width double leaf swing gate to entrance. Height and infill panels to match adjacent fence
 - 3000mm clear width double leaf swing gate. Height and infill panels to match adjacent fence
 - 1200mm clear width single leaf swing gate. Height and infill panels to match adjacent fence
 - Manually operated lift arm to car park

Rev	Description	Drawn	Checked	Date Issued
P4	Amendments to entrance approach, amphitheatre, open water channel, central social space, courtyard and service yard.	GC		28.03.25
P5	Amendments to match latest layout.	GC		21.03.25
P6	Running track location amended, steps and ramp access added. Ecological enhancements added to forest school area.	GC		04.04.25
P7	Ramp to running track omitted.	GC		11.04.25
P8	Issued for PAC.	GC		25.04.25
P9	Minor updates to entrance area and cycle shelters sizes.	GC		02.05.25
P10	Issued for Planning.	GC		02.07.25
P11	Site boundary updated.	GC		03.07.25

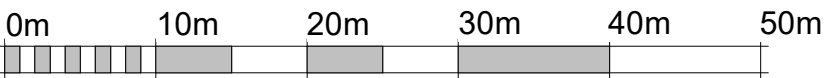

VISUAL SCALE 1:500 @ A1



DO NOT SCALE. Use figured dimensions only. The contractor is requested to check all dimensions before the work is put in hand. GML copyright © Austin-Smith:Lord Ltd. This drawing must only be used for the purpose for which it is supplied and its contents must not be reproduced for any purpose without written permission. No areas indicated, or areas calculated from this drawing, should be used for valuation purposes or as the basis for development contracts. **Austin-Smith:Lord Ltd** is a limited company registered in England & Wales with registered number 11773049 Registered Office: Port of Liverpool Building, Pier Head Liverpool L3 1BY

Drawn	GC
Date	JUN 25
Scale @ A1	1 : 500
Status	S2

Austin-Smith:Lord Ltd
Architects Designers Planners
Landscape Architects
18 Park Place
Cardiff
CF10 3DQ
t +44 (0)2920 225 208
e cardiff@austinsmithlord.com
Drawings and models created by
Austin-Smith:Lord Ltd BIM using AutoDesk Revit

Austin-Smith:Lord

Project Llangatwg Comprehensive School

Description	Boundary Treatment
Job No.	Drawing No.
324012	26CC07-ASL-30-XX-D-L-1005
Revision	P11