


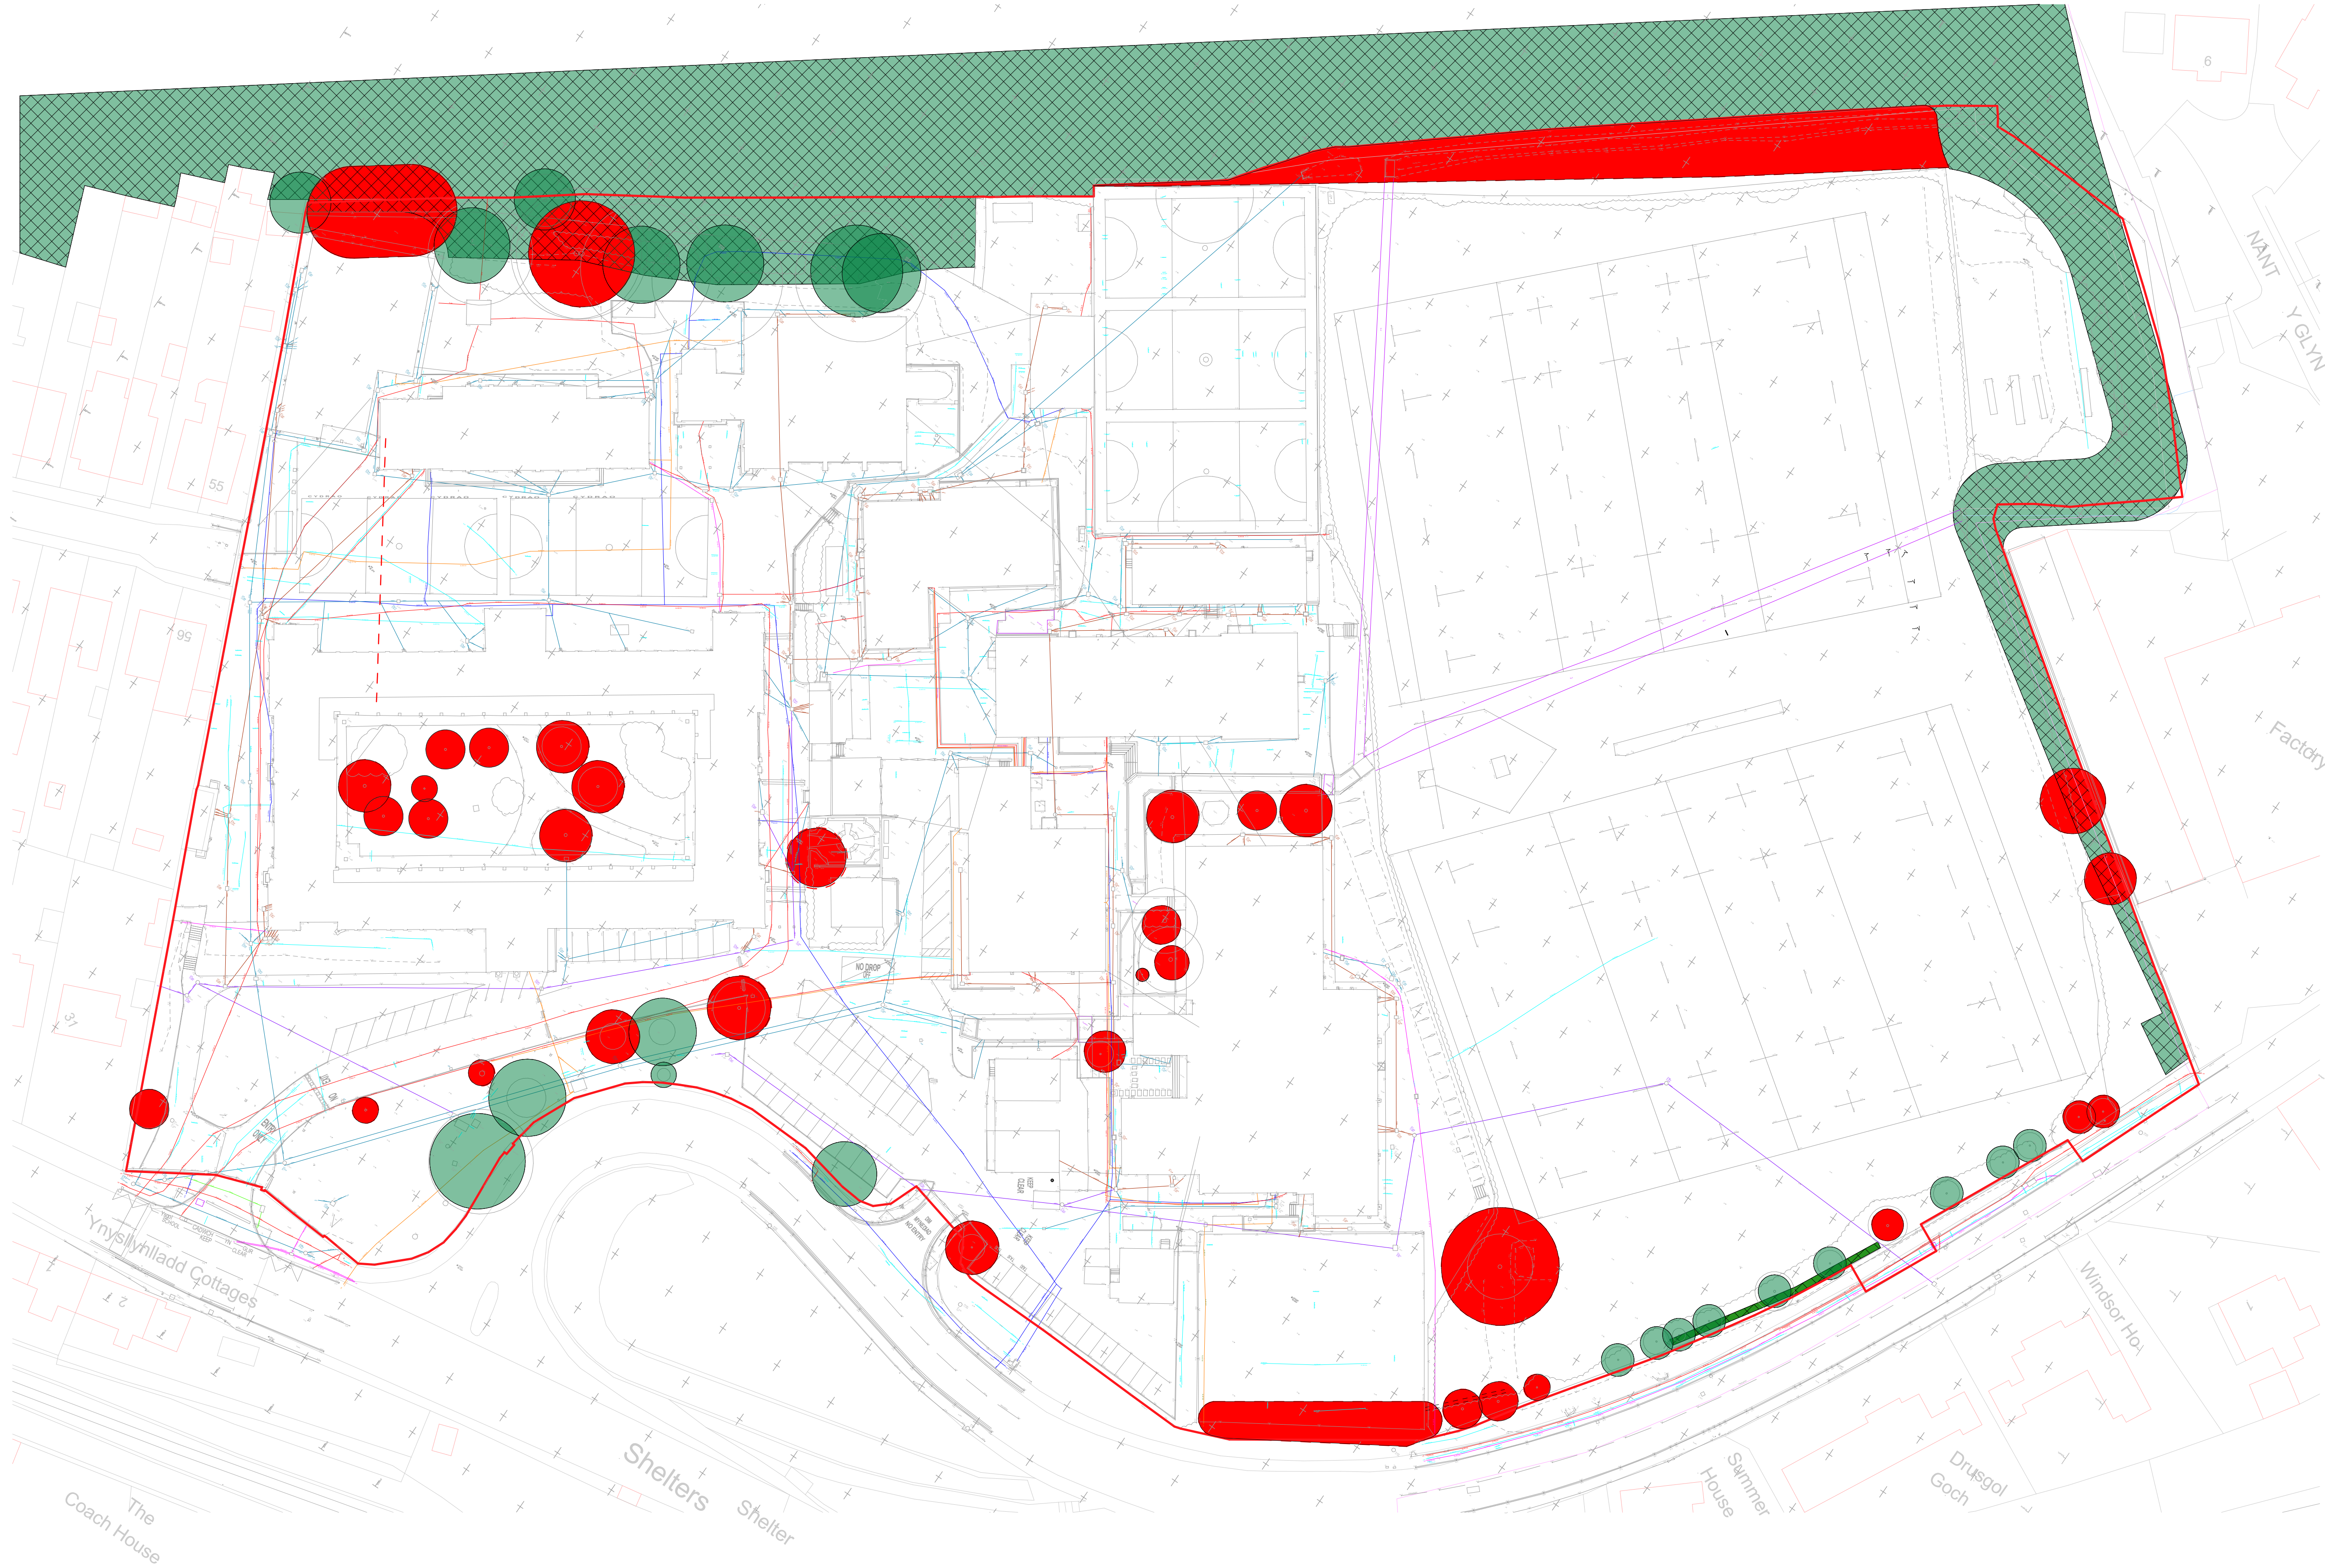


- KEY
- Existing grouped trees and vegetation to be retained
 - Existing individual trees to be retained
 - Existing trees and vegetation to be removed

NOTES


- Individual tree mitigation numbers are based on PPW12 guidance, recommending a 3:1 ratio.
- Loss of existing groups of trees is mitigated by following the Ecologist's recommendations and providing a similar area or proposed groups of trees.

SITE TREES	Existing removed	Mitigation
Individual (no)	34	102
Groups (m ²)	1316	1316

Rev	Description	Drawn	Checked	Date Issued
P1	Issued for information.	GC		28.02.25
P2	Additional trees to be removed to south side of car park adjacent to swale.	GC		21.03.25
P3	Further existing woodland clearance to north of Youth pitch.	GC		04.04.25
P4	Issued for PAC.	GC		25.04.25
P5	Issued for Planning.	GC		02.07.25
P6	Site boundary updated.	GC		03.07.25

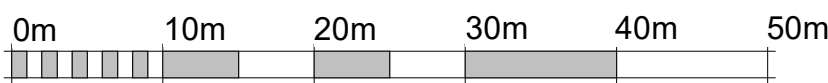

VISUAL SCALE 1:500 @ A1

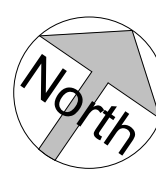

DO NOT SCALE. Use figured dimensions only. The contractor is requested to check all dimensions before the work is put in hand. GML copyright Austin-Smith Lord Ltd. This drawing must only be used for the purpose for which it is supplied and its contents must not be reproduced for any purpose without written permission. No areas indicated, or areas calculated from this drawing, should be used for valuation purposes or as the basis for development contracts. Austin-Smith Lord Ltd is a limited company registered in England & Wales with registered number 11775049 Registered Office: Port of Liverpool Building, Pier Head Liverpool L3 1BY

Drawn	GC	Austin-Smith:Lord Ltd Architects Designers Planners
Date	JUN 25	18 Park Place Cardiff CF10 3DQ
Scale @ A1	1 : 500	t +44 (0)2920 225 208 e cardiff@austinsmithlord.com
Status	S2	Drawings and models created by Austin-Smith:Lord Ltd using AutoDesk Revit

Austin-Smith:Lord

Project Llangatwg Comprehensive School

Description Retained and Removed Trees

Job No.	Drawing No.	Revision	P6
324012	26CC07-ASL-30-XX-D-L-1006		