

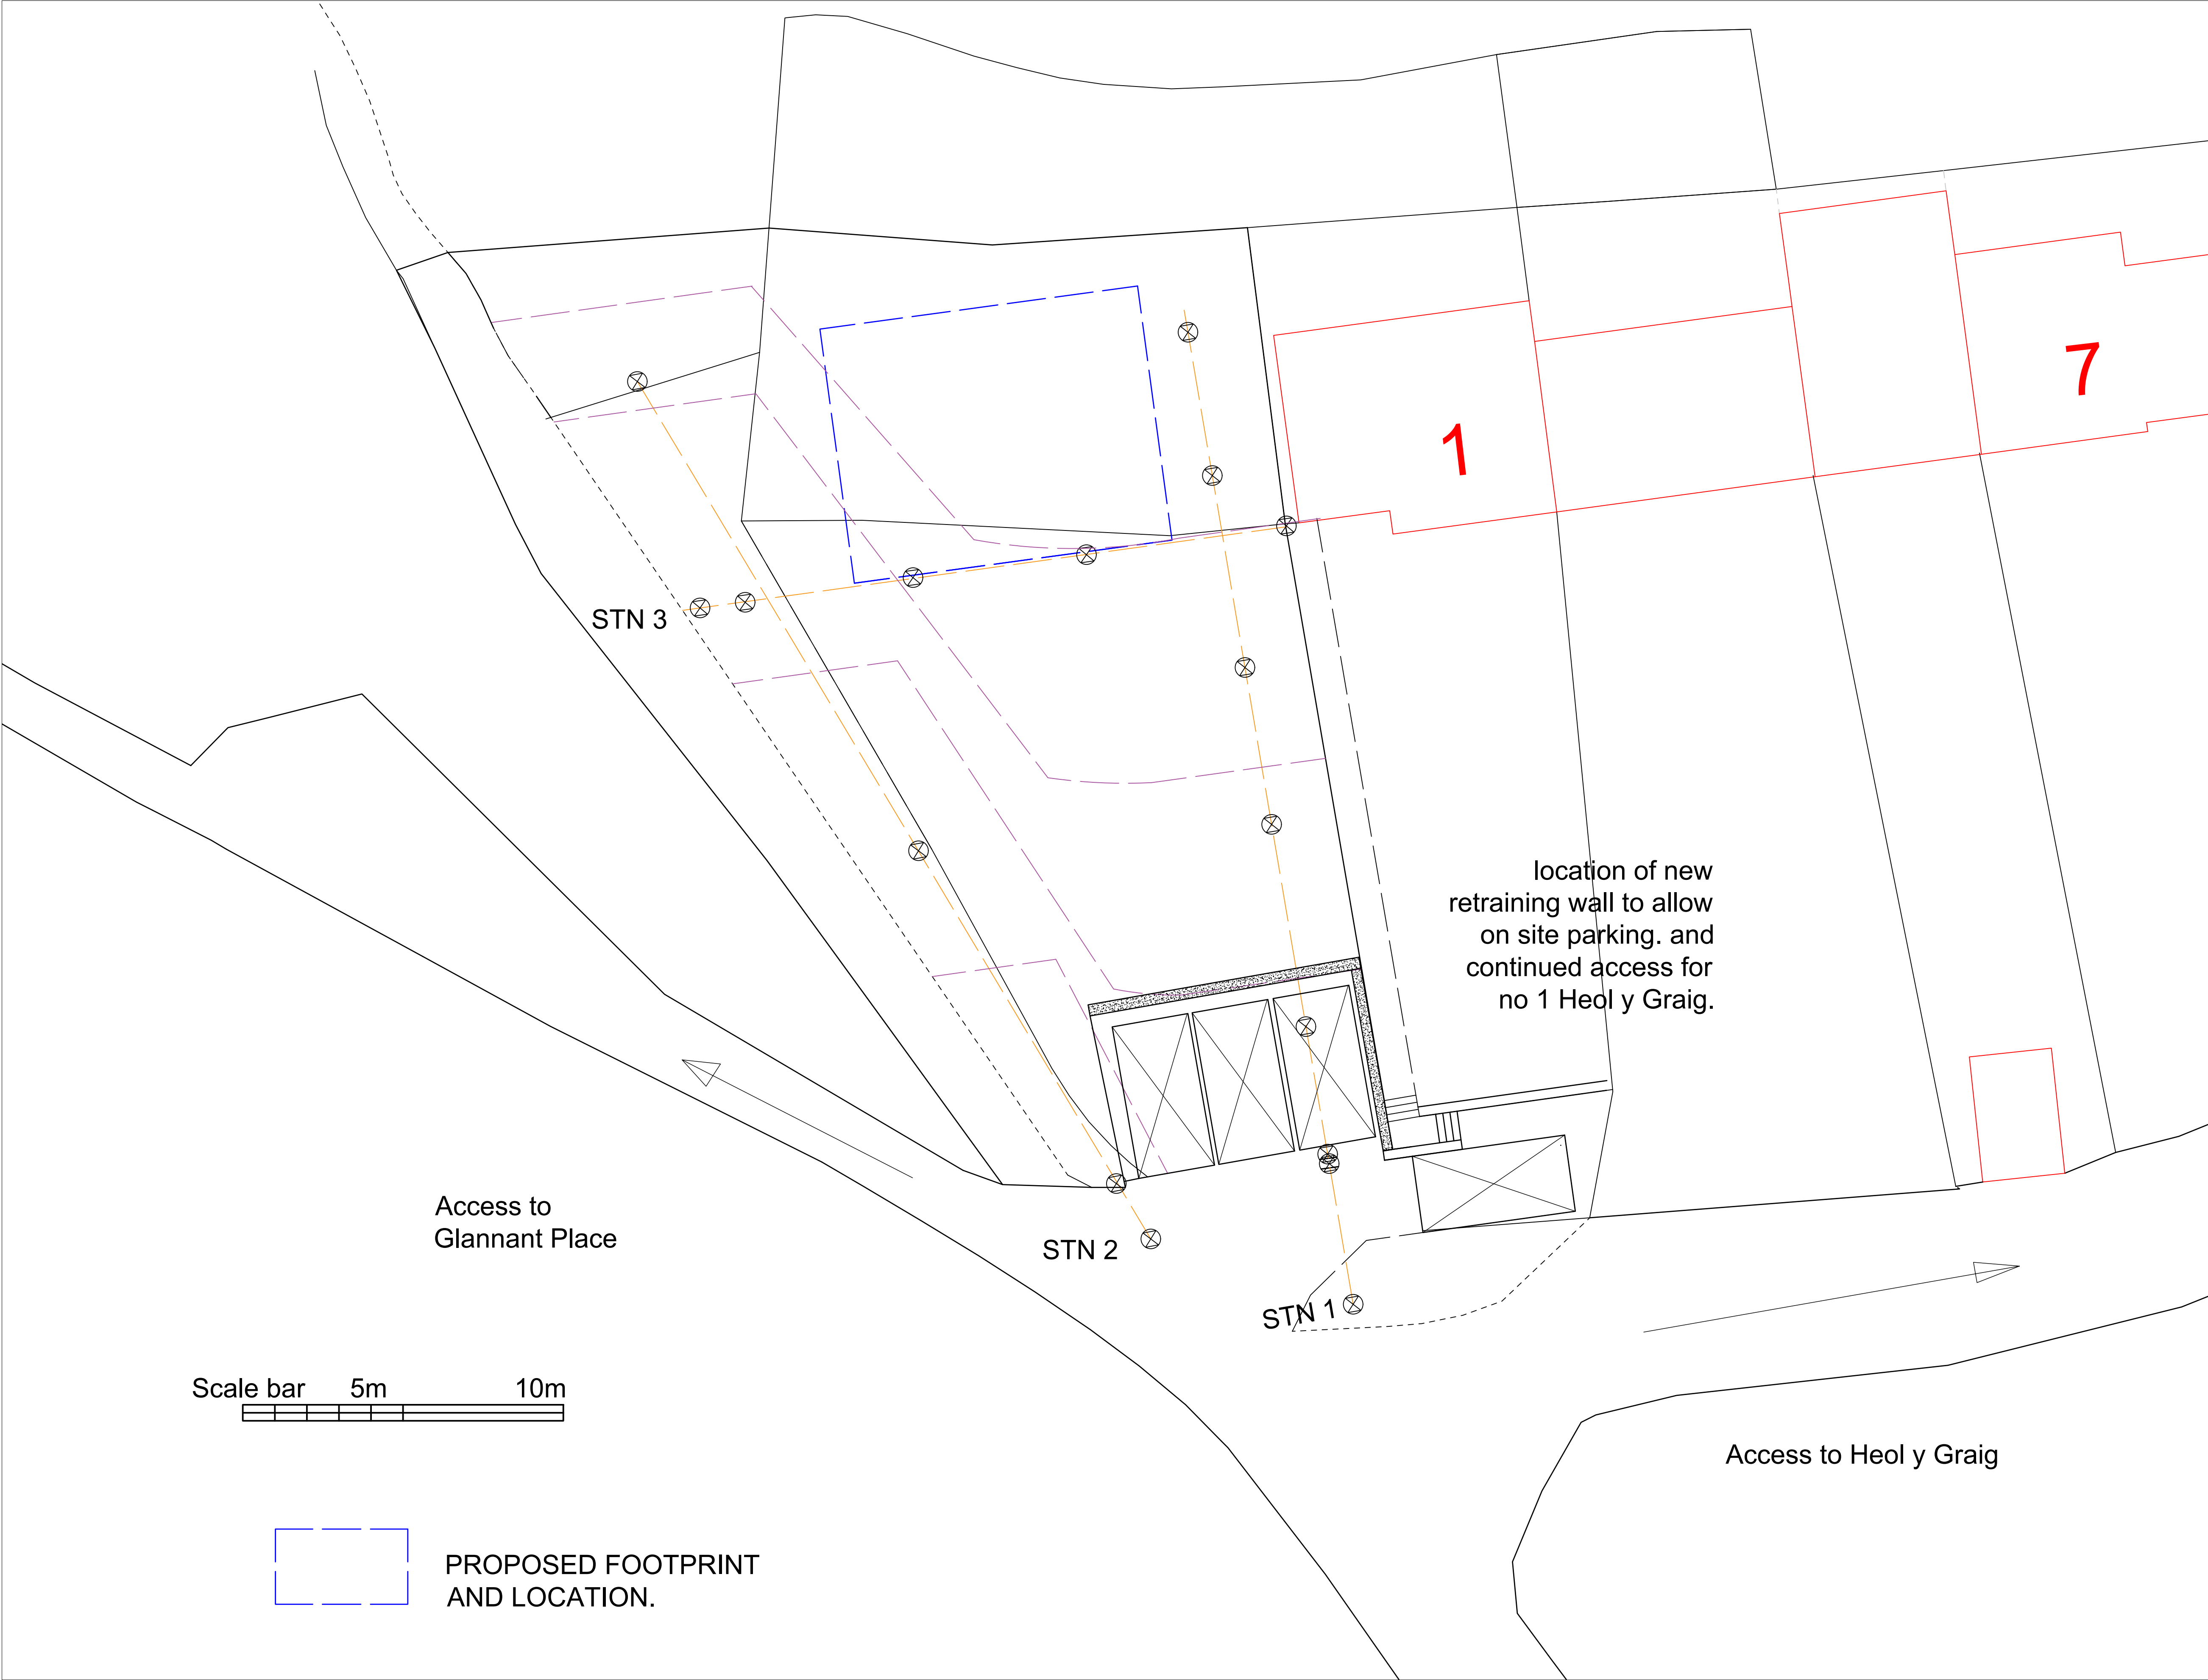


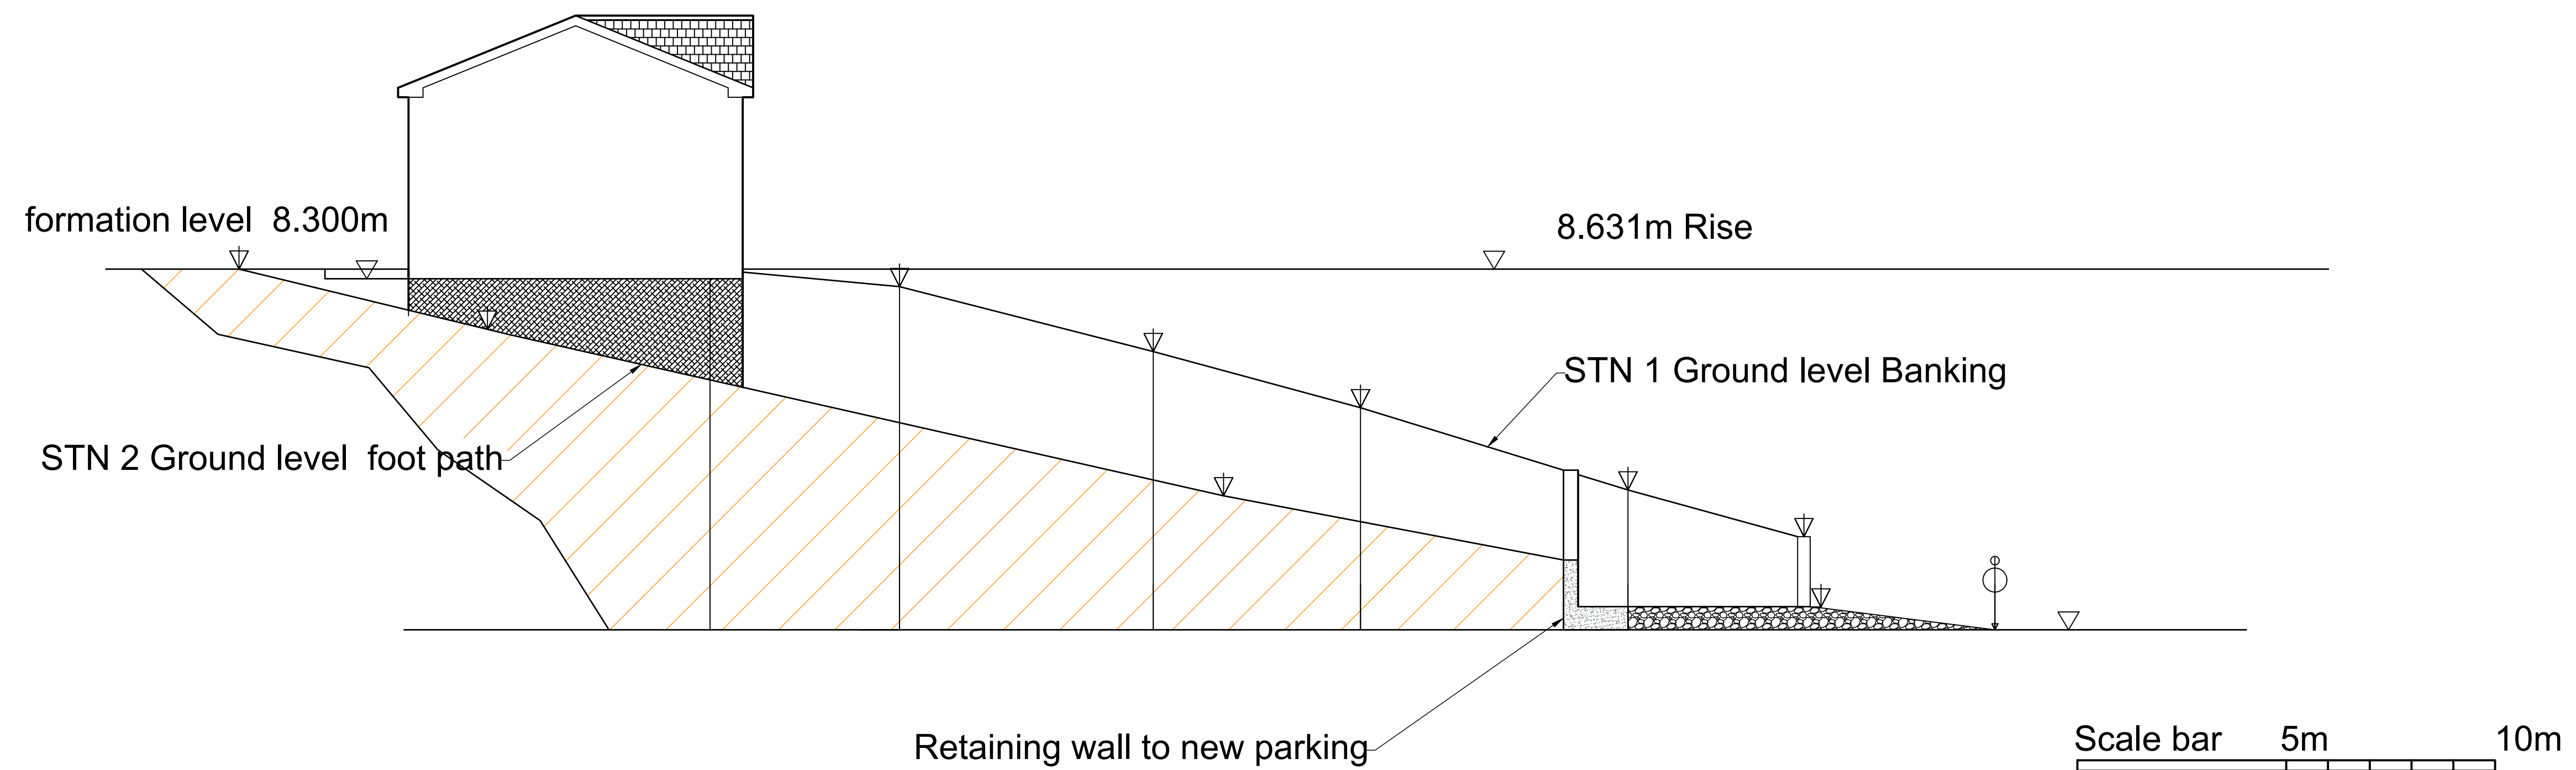

1A Heol y Graig Cwmgwrach Neath
Proposal : Residential site Development.
notes: Site survey showing, location of Ideal position of any Proposed Dwelling. Off road Parking. site details.
Plan
Sheet 2.2
Scale 1:100

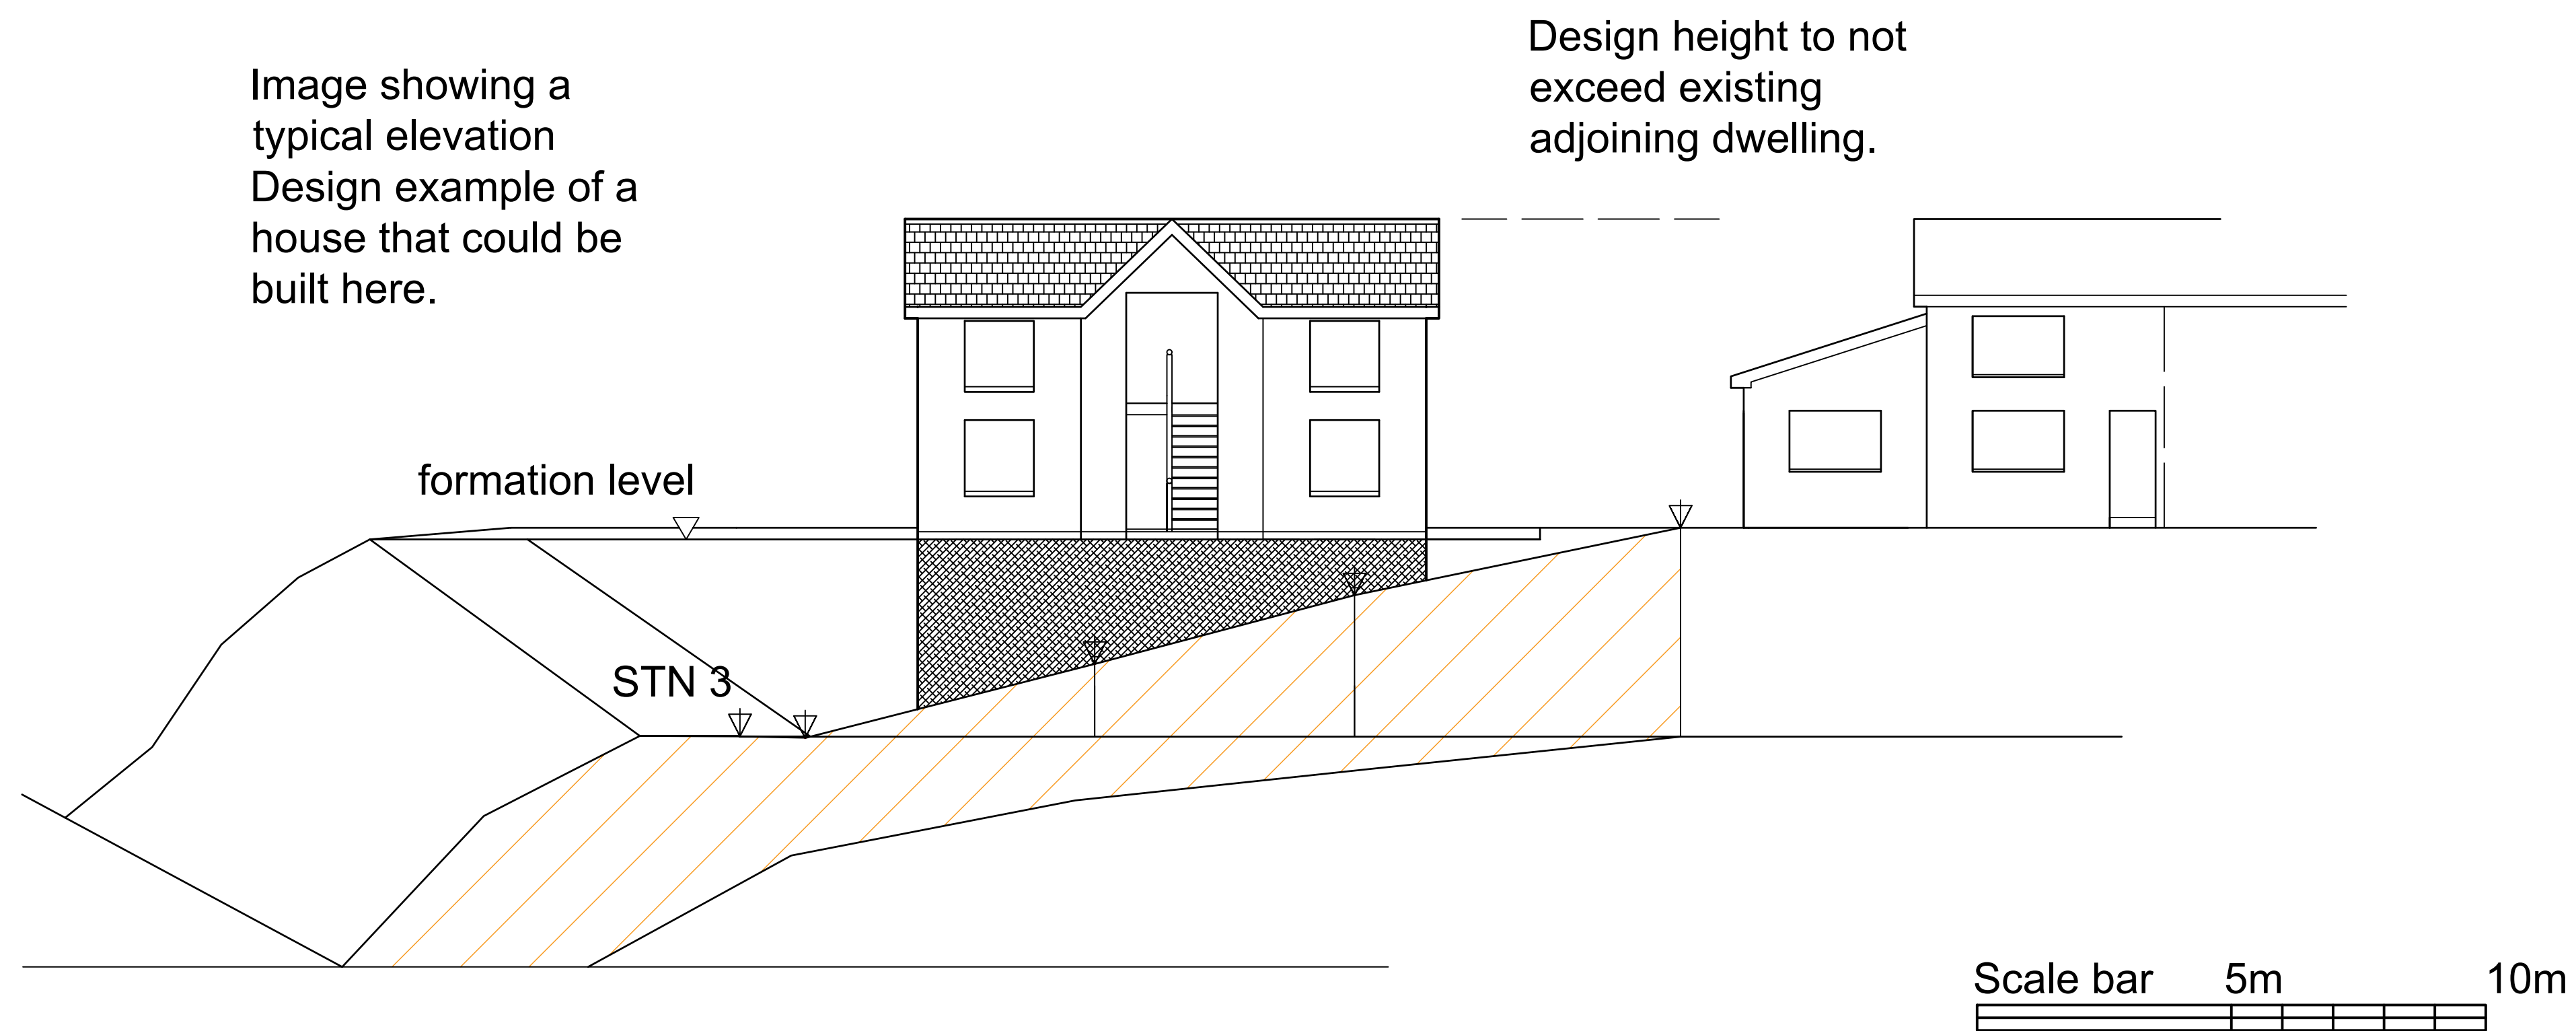

1A |Heol y Graig
Cwmgwrach
Neath

Proposal :

Residential site
Development.

notes:

Sections showing,
proposed location of a
dwelling, site details and
section line 1, 2 and 3
proposed off road parking

Survey Sections

Sheet 3.2

Scale 1:100