

For Planning

GENERAL NOTES

ALL BAKERHICKS DRAWINGS ARE TO BE READ IN CONJUNCTION WITH THE GENERAL NOTES DRAWINGS, THE RELEVANT BAKERHICKS SPECIFICATIONS AND ALL RELEVANT ARCHITECTS AND SERVICE ENGINEERS DRAWINGS AND SPECIFICATION.

ALL LEVELS ARE IN METRES ABOVE ORDNANCE DATUM.

ALL DIMENSIONS ARE IN MILLIMETRES (UNITS).

DO NOT SCALE ANY ENGINEERING DRAWINGS OR DIGITAL DATA. IF IN DOUBT ASK WORK TO FOLDED DIMENSIONS ONLY. ANY DISCREPANCIES IN DIMENSIONS ARE TO BE REFERRED TO ENGINEER BEFORE WORK IS PUT TO HAND.

THE CONTRACTOR MUST ADVISE THE ARCHITECT AND ENGINEER OF ANY DISCREPANCIES BETWEEN THE CONTRACT DRAWINGS AND/OR SITE CONDITIONS / DIMENSIONS AT THE EARLIEST POSSIBLE OPPORTUNITY.


REVISION NOTES ARE FOR GUIDANCE ONLY. FOR SPECIFIC DETAILS, REFER TO CLOUDED AREA ON DRAWINGS FOR MOST RECENT AMENDMENTS.

ALL DIMENSIONS AND LEVELS ARE TO BE CHECKED ON SITE BY THE CONTRACTOR OR HIS SUB-CONTRACTOR PRIOR TO PREPARING ANY WORKING DRAWINGS OR COMMENCING ON SITE.


ALL WORK HAS TO BE CARRIED OUT WITH THE REQUIREMENTS OF THE RELEVANT STATUTORY AUTHORITIES AND REGULATIONS.

ALL METHOD STATEMENTS SHOULD BE SUBMITTED TO THE ARCHITECT / CDM PRINCIPAL, DESIGNER AND ENGINEER FOR REVIEW AT LEAST TWO WEEKS BEFORE CARRYING OUT THE SAID WORKS.


ALL PROPRIETARY PRODUCTS TO BE AS SPECIFIED OR EQUAL APPROVED.

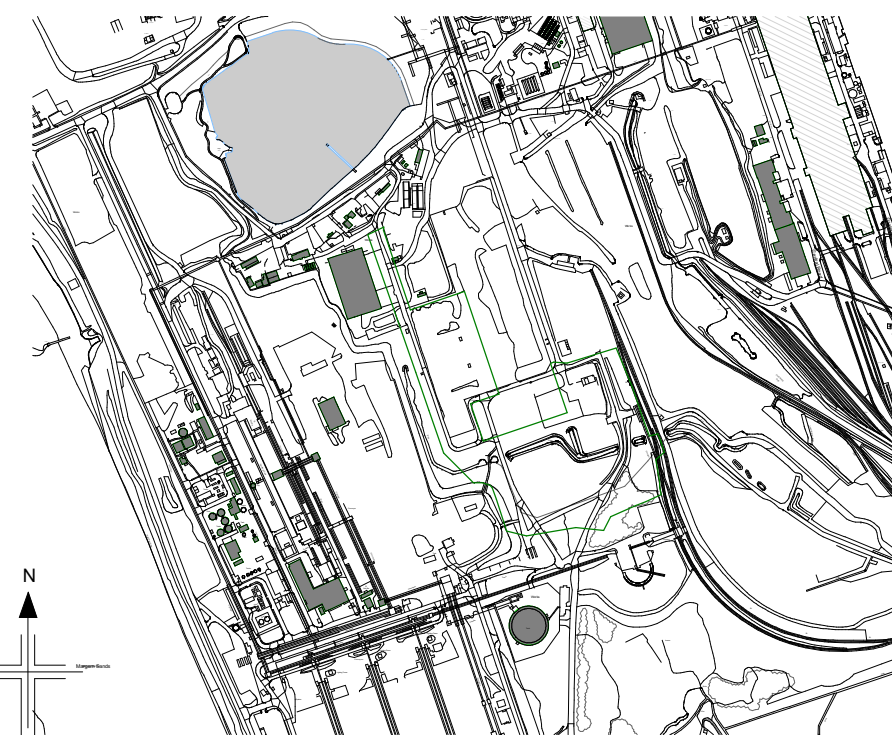

KEYPLAN

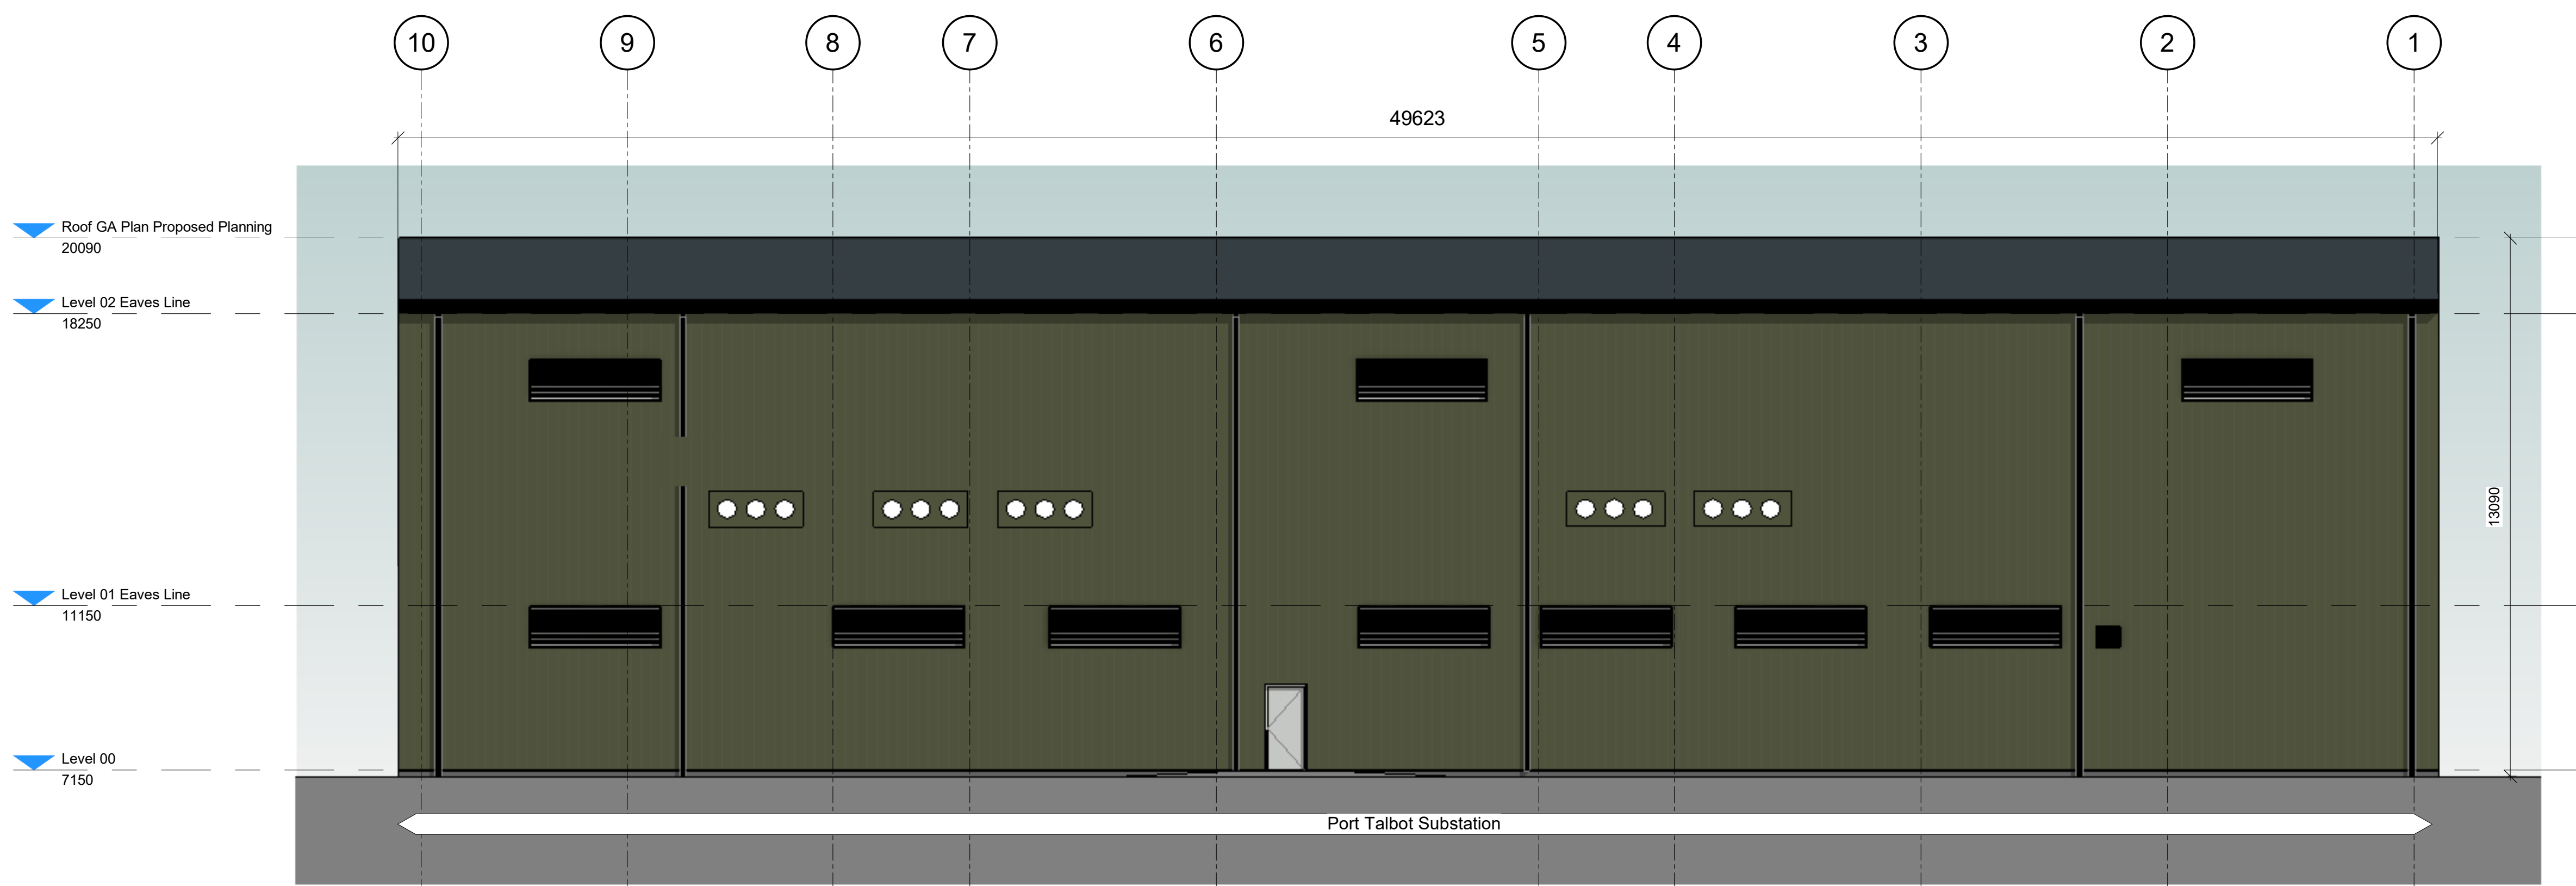


1 ZZ NorthElevation
Scale: 1:100

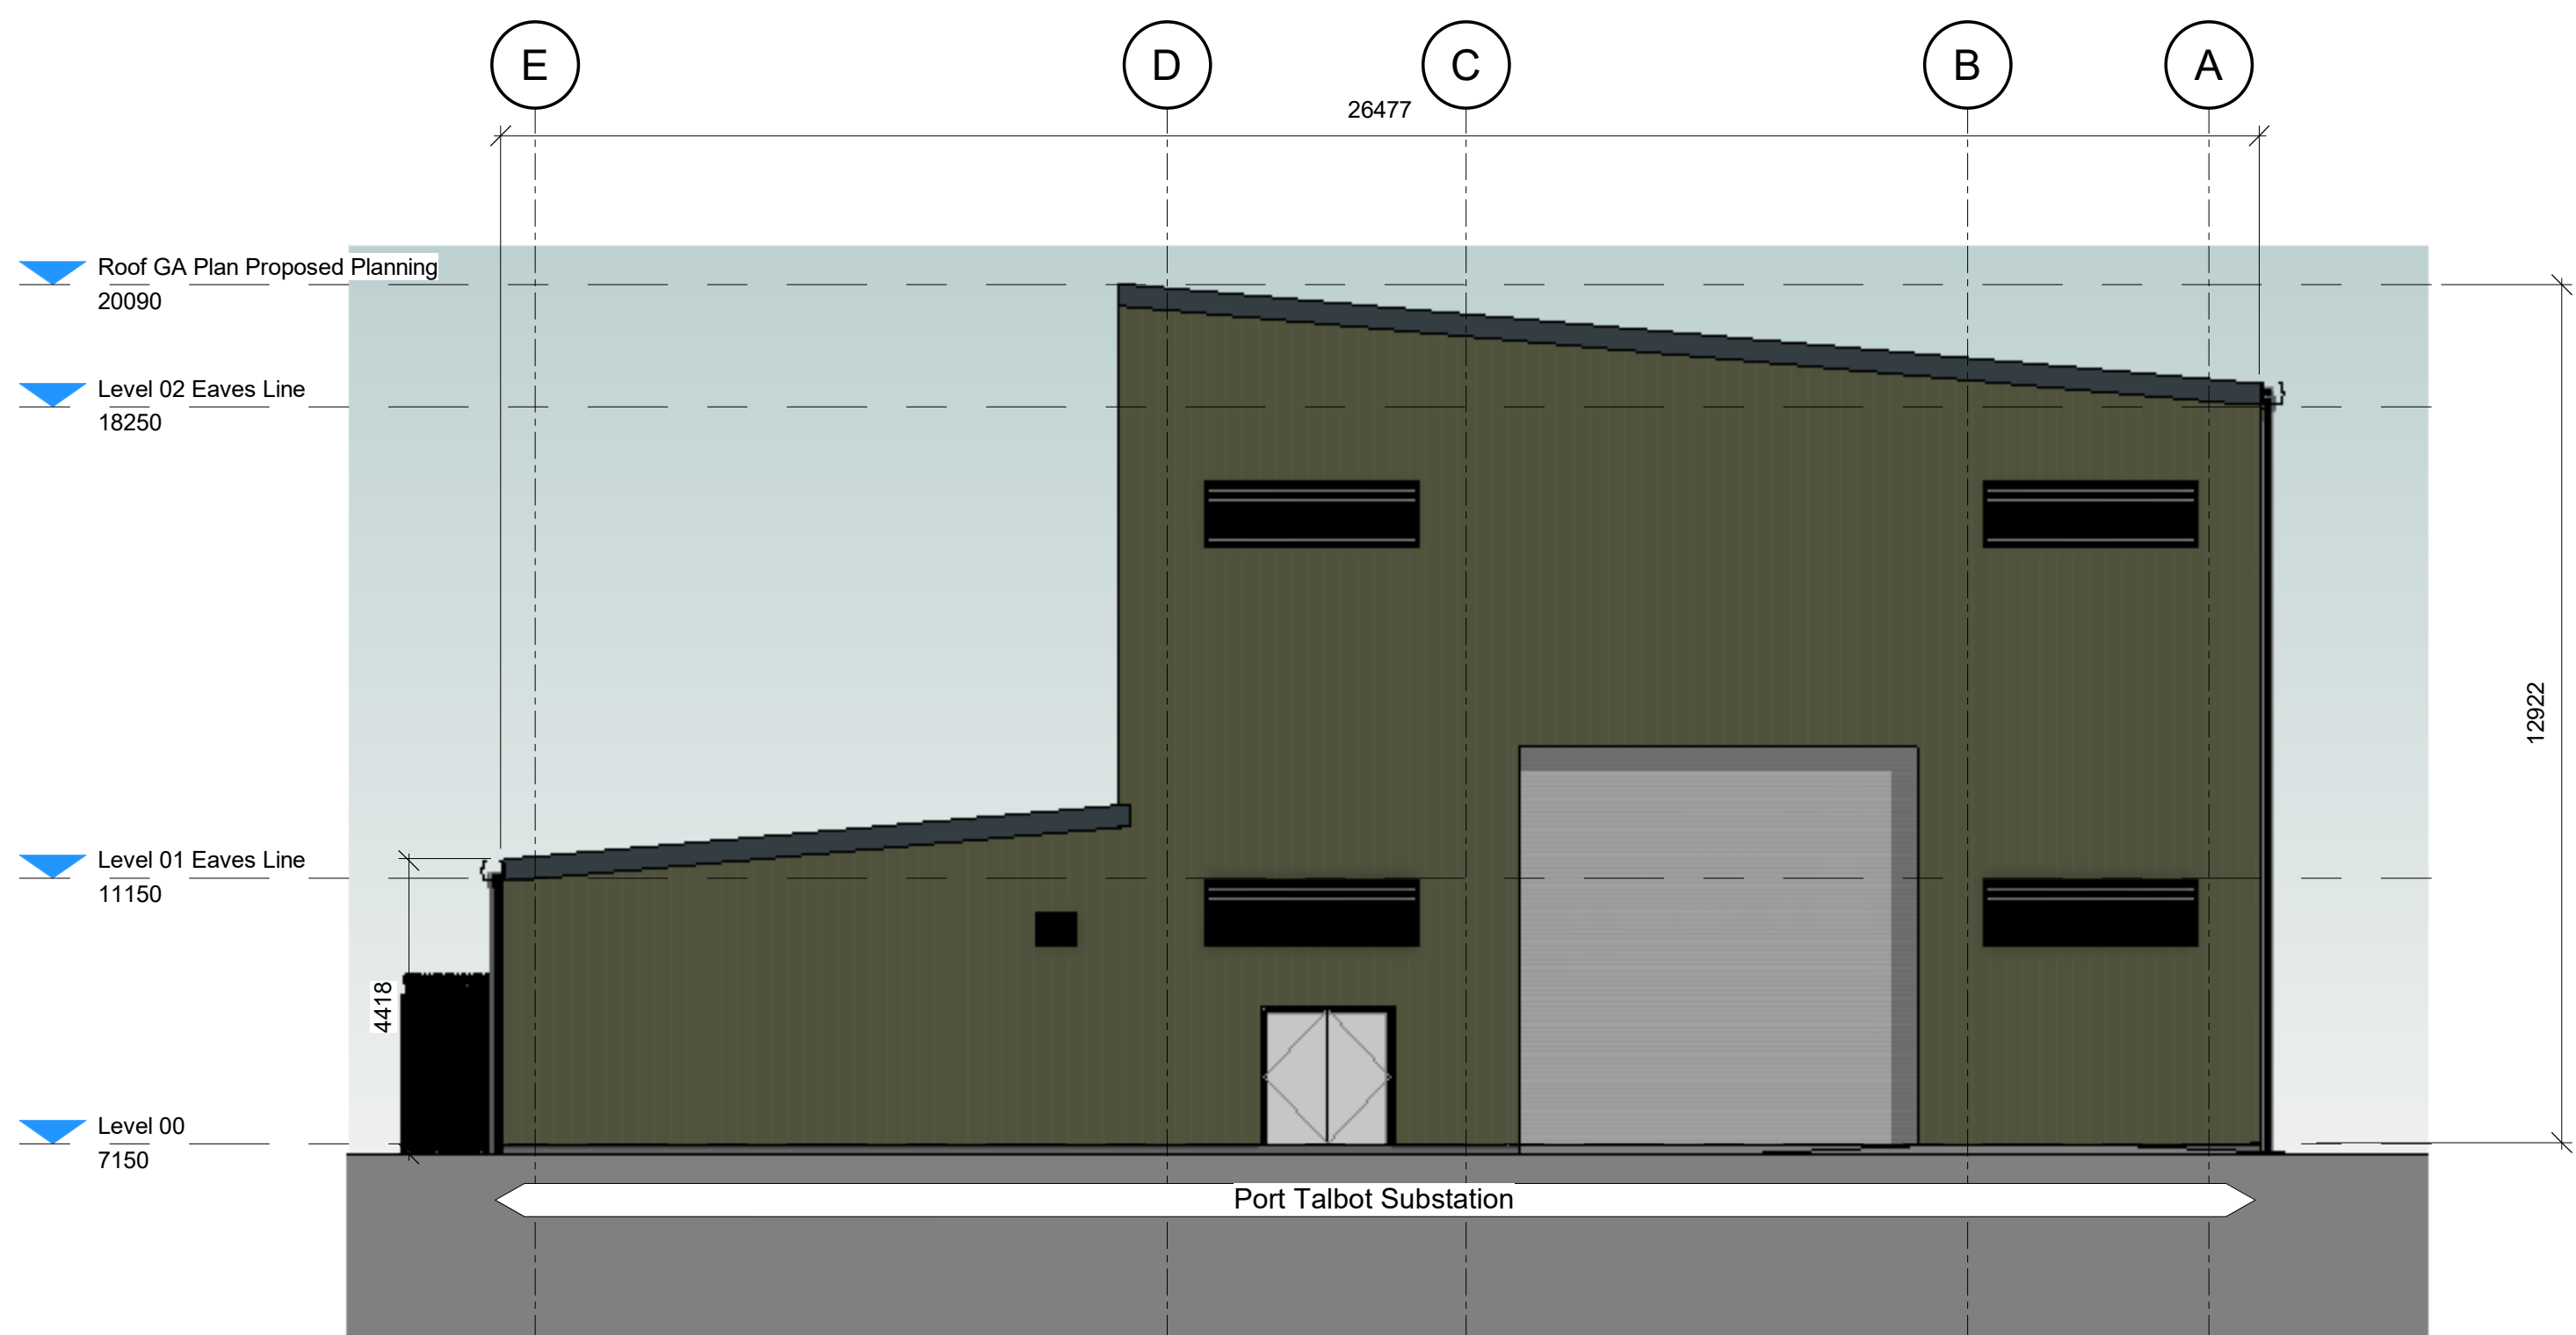

2 ZZ EastElevation
Scale: 1:100



3 ZZ WestElevation
Scale: 1:100

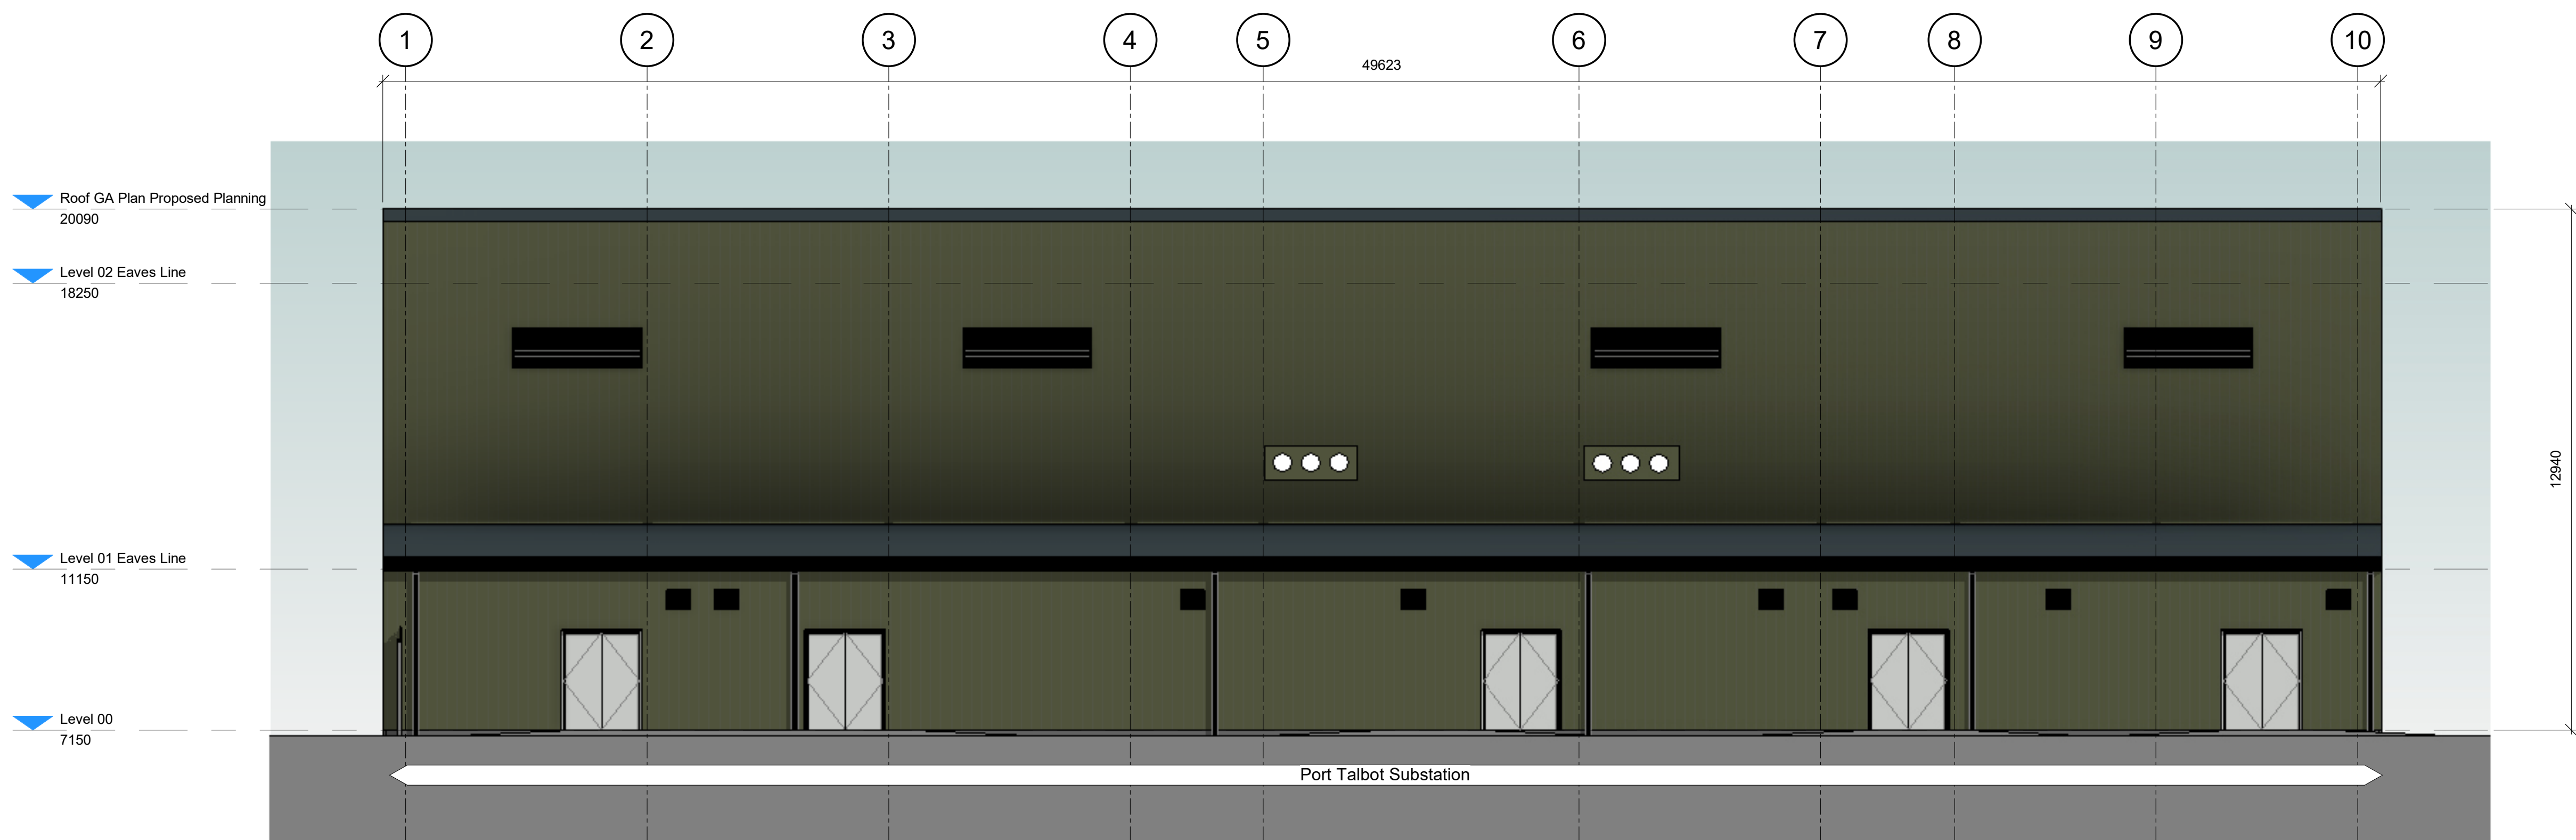

4 ZZ SouthElevation
Scale: 1:100

P07	S3: Suitable for Review & Comment: Updated	DSB	OTI / RW	10/07/25
P06	S3: For Review & Comment: Updated	OTI	PC / RW	25/06/25
P05	S3: For Review & Comment: Updated	OTI	PC / JK	10/06/25
P04	S3: For Review & Comment: Updated	OTI	PC / JK	19/05/25
P03	Issued for planning: comments incorporated	GP	RW / JK	02/05/25
P02	Updated GA plans and Elevations to show	OTI	PC / RW	24/02/25
P01	Issued for planning	GP	OTI / JK	17/02/25
P01	First Issue	MY	RW / JK	03/02/25
Rev	Description	Card	Check/ App'd	Date

nationalgrid

Master Scheme No:	Sub-Scheme No:	Site:
101677		PORT TALBOT

Scheme Name:
Margam Connection

Document Title:
Port Talbot GIS Hall - General Arrangement Elevations Proposed

Created for:	Date:	Checked by:	Date:	Approved by:	Date:
GP	01/10/24	OTI	01/10/24	JK	01/10/24

Development Eng:	Document Type:	Scale:	Format:	Sheets:	Rev:
DWG	DWG	1:100	A0	1 OF 1	P07

National Grid Document Number:
20_LOR_0030

MARPT-BHK-02-ZZ-DG-A-200410