
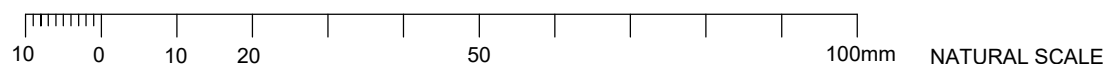
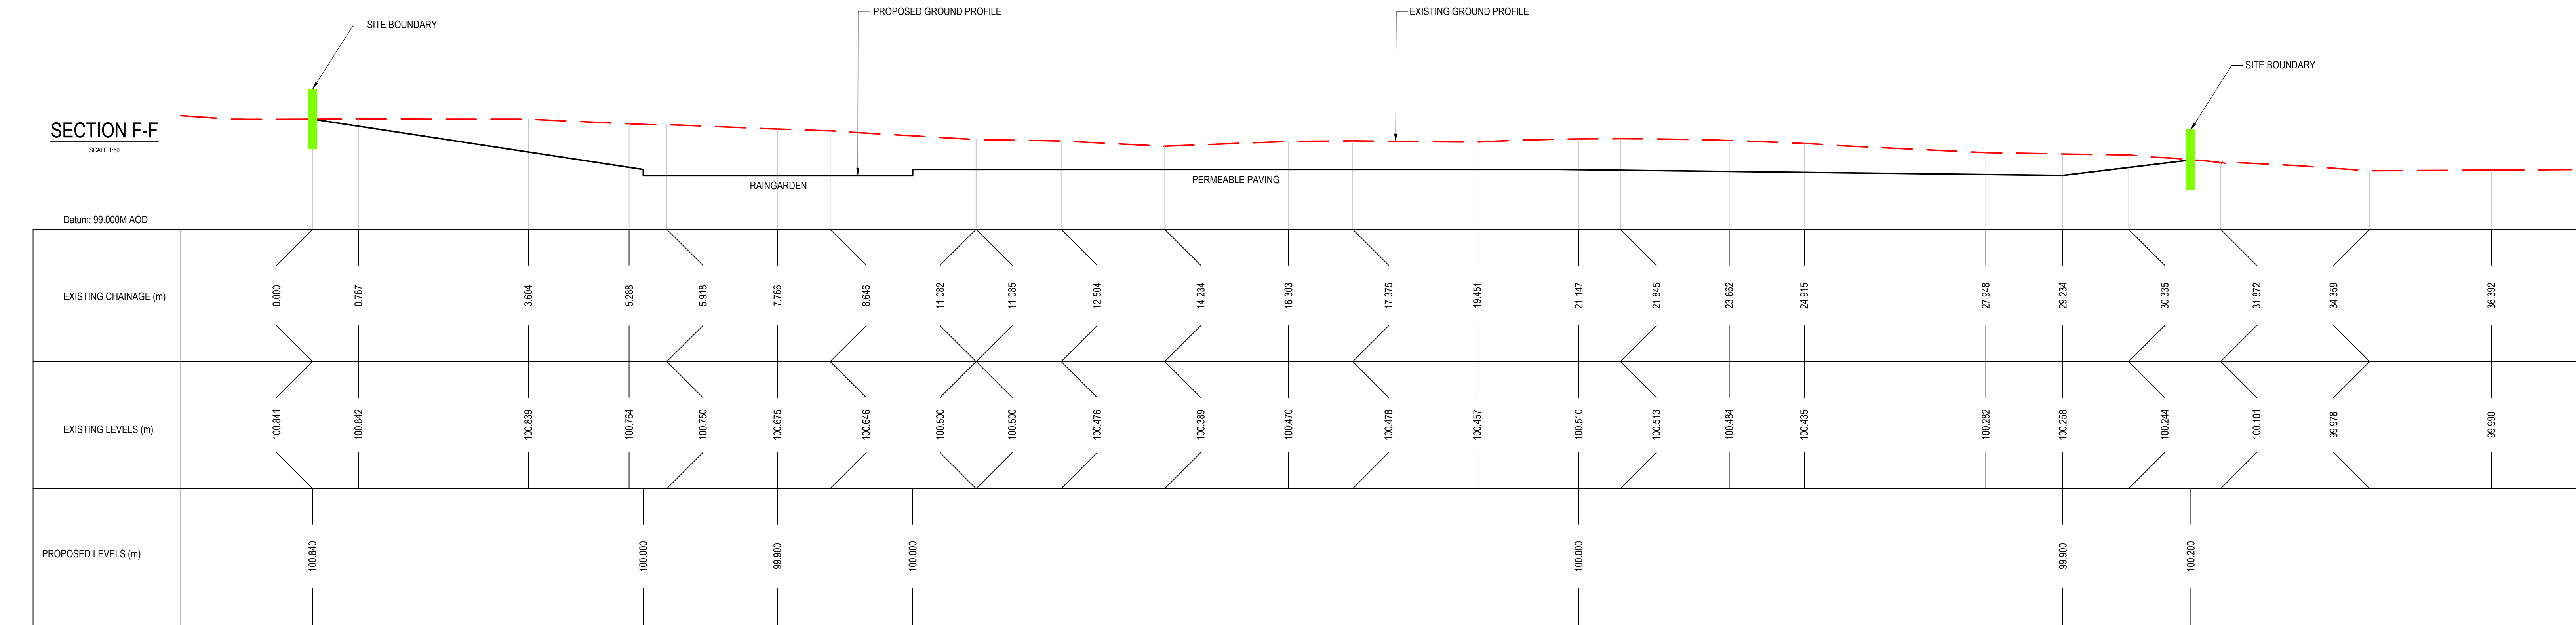


- NOTES
1. ALL DIMENSIONS ARE IN MILLIMETRES UNLESS NOTED OTHERWISE.
 2. ALL LEVELS ARE SHOWN IN METRES UNLESS NOTED OTHERWISE.
 3. DO NOT SCALE FROM THE DRAWING. USE FIGURED DIMENSIONS ONLY.
 4. ANY DISCREPANCIES TO BE REPORTED IMMEDIATELY TO THE ENGINEER.
 5. THIS DRAWING TO BE READ IN CONJUNCTION WITH ALL RELEVANT ARCHITECTS, ENGINEERS, SUBCONTRACTORS AND SPECIALISTS DRAWINGS AND SPECIFICATIONS.
 6. EXISTING SERVICES HAVE NOT BEEN SHOWN BUT ARE PRESENT - THE CONTRACTOR IS TO LIAISE WITH ALL STATUTORY AUTHORITIES PRIOR TO THE COMMENCEMENT OF ANY WORKS.

LEGEND

- PROPOSED SITE PROFILE
- - - EXISTING GROUND PROFILE

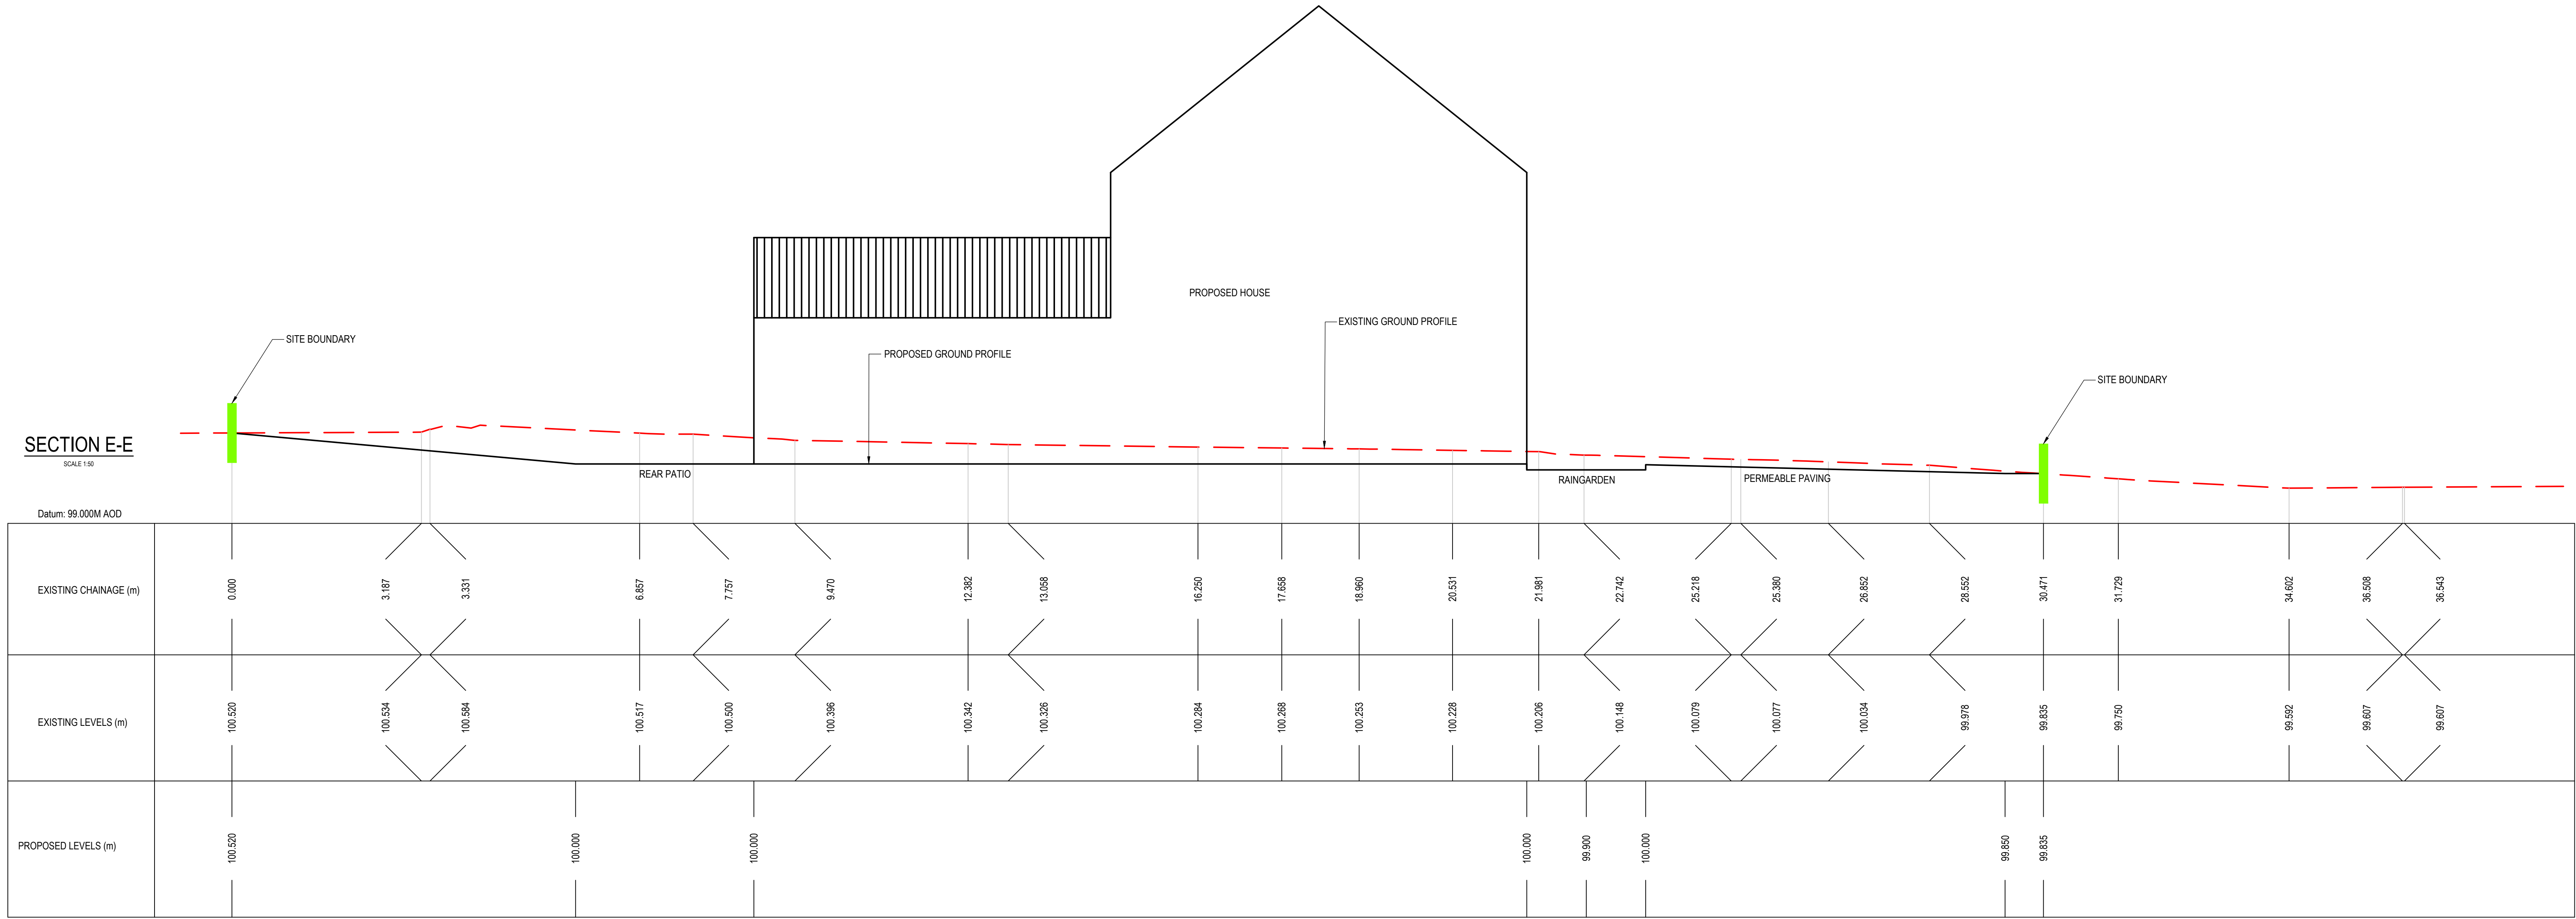

Rev	No	Date	By	Checked	Approved
01		31.12.24			
		PRELIMINARY ISSUE			
02					
03					
item

ABI JONES

Project

LAND OFF GRAIG ROAD
PONTARDAWE
NEATH PORT TALBOT

file

PROPOSED SITE SECTIONS
SH3



Vale

CONSULTANCY

ENGINEERING • CIVIL & STRUCTURAL ENGINEERS

29 Bocorn Park, Old Field Road, Penrised, Bridgend CF35 5LJ, Wales
Phone: 01656 863794 Email: enquiries@vale-consultancy.co.uk

date	drawn	checked	approved
31.01.25	CC	FP	MJ
date @ A0		31.01.25	
AS STATED		project no.	
		20215	
status	arg no.		
P	20215_03		

rev.

02