


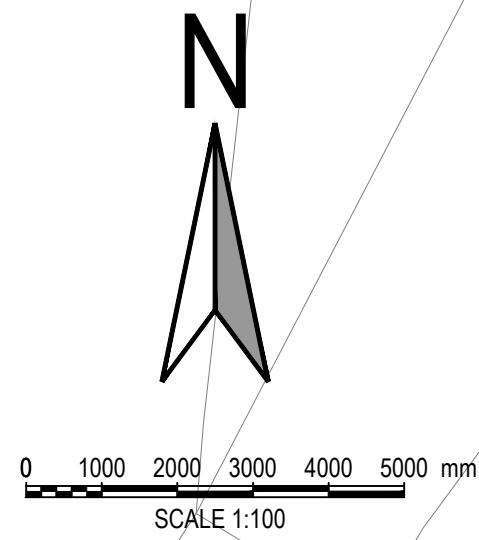

RIDGE LEVEL = 107.96m
EAVES LEVEL = 104.48m

Area of wildflower seedmix including:
Achillea Millefolium Yarrow
Achillea ptarmica Sneezewort
Lotus Uliginosus Marsh Trefoil
Prunella Vulgaris Selfheal
Primula Veris Cowslip

1 No. bed of Hydrangea Macrophylla

PROPOSED TREES

NEW DRAINAGE
TO CONNECT
ONTO EXISTING
PIPE

1 No. bed of Hydrangea M

DRAINAGE DITCH
TO REMAIN AS
EXISTING

TREE WILL BE
REMOVED IN
PATIO AREA



NOTES:

- ALL DIMENSIONS ARE IN MILLIMETRES UNLESS NOTED OTHERWISE.
- ALL LEVELS ARE SHOWN IN METRES UNLESS NOTED OTHERWISE.
- DO NOT SCALE FROM THE DRAWING. USE FIGURED DIMENSIONS ONLY.
- ANY DISCREPANCIES TO BE REPORTED IMMEDIATELY TO THE ENGINEER.
- THIS DRAWING TO BE READ IN CONJUNCTION WITH ALL RELEVANT ARCHITECTS, ENGINEERS, SUBCONTRACTORS AND SPECIALISTS DRAWINGS AND SPECIFICATIONS.
- EXISTING SERVICES HAVE NOT BEEN SHOWN BUT ARE PRESENT - THE CONTRACTOR IS TO LIAISE WITH ALL STATUTORY AUTHORITIES PRIOR TO THE COMMENCEMENT OF ANY WORKS.

DRAINAGE LEGEND

1000 @ 1:100

PROPOSED SURFACE WATER DRAINAGE

FLOW CONTROL CHAMBER

PROPOSED RAINWATER PIPE

PROPOSED OVERFLOW PIPE

PROPOSED BACKDROP

PROPOSED VENT PIPE

PROPOSED WATER BUTT

PROPOSED ACO DRAIN

PROPOSED PERFORATED PIPE

GEO-CELLULAR TANK 1 IN 100 YEAR EVENT WITH ACCESS POINTS

EXISTING COMBINED DRAINAGE

EXISTING FOUL WATER DRAINAGE

EXISTING SURFACE WATER DRAINAGE

PROPOSED SPOT LEVEL

EXISTING SPOT LEVEL

DRAINAGE FORMATION LEVEL

BIORETENTION RAINGARDEN

HEDGE

PAVING TO ARCHITECTS REQUIREMENTS

GRASS / SOFT LANDSCAPING

PLANTING/FLOWER BED

POROUS ASPHALT

6m DRAINAGE EASEMENT

IMPERMEABLE ASPHALT

SAB BOUNDARY

PLANTING SCHEDULE - BIORETENTION AREAS (RAINGARDENS)

PLANTS WITHIN BIORETENTION AREAS (RAINGARDENS) SHOULD BE PLANTED WITH THE FOLLOWING SPECIES AT A DENSITY OF 4NO PLANTS/M2:

- PURPLE LOOSESTRIPE (LYTHRUM SALICARIA)
- WATER MINT (MENTHA AQUATICA)
- HEMP AGRIMONY (EUPATORIUM CANNABINUM)
- RAGGED ROBIN (LYCHNIS FLOS-CUCULI)
- MARSH WOUNDWORT (STACHYS PALUSTRIS)
- SOFT RUSH (JUNCUS EFFUSUS)
- ROYAL FERN (OSMUNDA REGALIS)
- BUGLE (AJUGA REPTANS)
- CHIVES (ALLIUM SCHOENOPRASUM)
- WHITE DAZZLER (CHOISYA DEWITTEANA)
- HAZEL (CORYLUS AVELLANA)

APPROVAL

GENERAL DRAINAGE NOTES:

- MH COVERS AND FRAMES TO CONFORM TO BS EN 124:
-HIGHWAYS AND FOOTWAYS TO FRONT OF BUILDINGS (D400)
-FOOTWAYS TO REAR OF BUILDINGS (C250)
- TYPE S BEDDING AND SURROUND TO ALL PIPES EXCEPT IN THE FOLLOWING CIRCUMSTANCES, IN WHICH TYPE Z BEDDING AND SURROUND ARE TO BE USED:
-DOMESTIC GARDENS AND PATHWAYS WITHOUT ANY POSSIBILITY OF VEHICULAR ACCESS, 0.35m;
-DOMESTIC DRIVEWAYS, PARKING AREAS AND YARDS WITH HEIGHT RESTRICTIONS TO PREVENT ENTRY BY VEHICLES WITH A GROSS VEHICLE WEIGHT IN EXCESS OF 7.5 TONNES, 0.5m;
-DOMESTIC DRIVEWAYS, PARKING AREAS AND NARROW STREETS WITHOUT FOOTWAYS (E.G. MEWS DEVELOPMENT) WITH LIMITED ACCESS FOR VEHICLES WITH A GROSS VEHICLE WEIGHT IN EXCESS OF 7.5 TONNES, 0.9m;
-AGRICULTURAL LAND AND PUBLIC OPEN SPACE, 0.9m;
-HIGHWAYS AND PARKING AREAS WITH UNRESTRICTED ACCESS TO VEHICLES WITH A GROSS VEHICLE WEIGHT IN EXCESS OF 7.5 TONNES, 1.2m.
- ALL EXISTING MANHOLE INVERTS TO BE CHECKED AND REPORTED TO THE ENGINEER PRIOR TO THE COMMENCEMENT OF DRAINAGE WORKS. EXISTING PIPE CONNECTIONS ARE TO BE CCTV SURVEYED AND INSPECTED BY THE ENGINEER AND LOCAL AUTHORITY. IF THE PIPE CONNECTION IS FOUND TO BE DAMAGED OR IN DISTRESS, THE CONTRACTOR IS TO CARRY OUT REMEDIAL WORKS OR PROVIDE A NEW CONNECTION TO THE EXISTING SEWER (PIPE SIZE AND GRADIENT TO BE DETERMINED BY THE ENGINEER.
- THE GRADIENTS INDICATED AGAINST THE DRAIN RUNS ARE APPROXIMATE ONLY. THE CONTRACTOR SHALL INSTALL DRAINS TO THE INVERT LEVELS SHOWN FOR EACH MANHOLE OR OTHER INDICATED POSITION.
- ALL PLOT FOUL DRAINAGE TO BE MINIMUM 100mm DIAMETER UNLESS OTHERWISE NOTED.
- ALL ADOPTABLE THERMOPLASTIC STRUCTURED WALL SEWER PIPE SHALL COMPLY WITH THE RELEVANT PROVISIONS OF BS EN 13476-1 AND WIS 4-35-01 AND BS EN 13476-2 OR BS EN 13476-3. PIPES SHALL BE BS 1 KITEMARKED OR HAVE EQUIVALENT THIRD PARTY CERTIFICATION. PIPES LESS THAN OR EQUAL TO 500mm DIA. SHALL HAVE A SHORT-TERM RING STIFFNESS OF NOT LESS THAN 8kN/m² (SN8).
- ALL JOINTING IN ACCORDANCE WITH MANUFACTURERS TECHNICAL ADVICE & SPECIFICATION.
- ALL NON ADOPTABLE DRAINAGE TO BE THE STANDARD UPVC 110mm, 160mm DRAINAGE AND MANUFACTURED TO BS-EN 1401 AND BS 4660 UNLESS NOTED OTHERWISE.
- ALL PERMEABLE PAVING CELLS TO HOUSE LATERAL FIN DRAIN ALONG LOWER EDGE WITH 1500 CONNECTION PIPE.
- ALL STORM WATER DRAINAGE TO BE A MINIMUM OF 150mm DIAMETER UNLESS OTHERWISE NOTED.
- SOIL & VENT PIPE LOCATION AND NUMBER TO BE CONFIRMED WITH ARCHITECT.
- THIS DRAWING TO BE READ IN CONJUNCTION WITH ALL RELEVANT ENGINEERS DRAWINGS, TOGETHER WITH THEIR LATEST SPECIFICATIONS. ANY DISCREPANCIES ARE TO BE REPORTED TO THE ENGINEER (VALE CONSULTANCY) AS SOON AS POSSIBLE.
- FIGURED DIMENSIONS ONLY TO BE USED. ANY QUERIES OR DISCREPANCIES TO BE REFERRED TO THE ENGINEER (VALE CONSULTANCY) IMMEDIATELY.
- PRIOR TO ORDERING ANY MATERIALS THE CONTRACTOR IS TO CONFIRM MANUFACTURER/PIPE MATERIAL AND GRADE PROPOSED WITH WATER AUTHORITY.
- TEMPORARY WORKS DESIGN BY OTHERS.
- DESIGN RISK ASSESSMENTS AND METHOD STATEMENTS ARE TO BE PROVIDED TO THE PRINCIPLE CONTRACTOR PRIOR TO THE COMMENCEMENT OF ANY WORKS.

07	CC	FP	MJ	17/07/25	AMENDED TO REVISED SITE PLAN
06	CC	FP	MJ	30/01/25	SAB ISSUE
rev.	drawn	chekd	approved	date	description

Client
ABI JONES

Project
**LAND OFF GRAIG ROAD,
PONTARDAWE,
NEATH PORT TALBOT.**

Title
PROPOSED DRAINAGE PLAN



date	drawn	checked	approved
09.10.24	CC	FP 09.10.24	MJ 09.10.24
scale @ A1	project no.		
1:100	20215		
status	drw. no.	rev.	
A	20215_500	07	

DRAWING STATUS
A - Approval, AB - As-Built, C - Construction, D - Draft, P - Preliminary, T - Tender

