



DO NOT SCALE

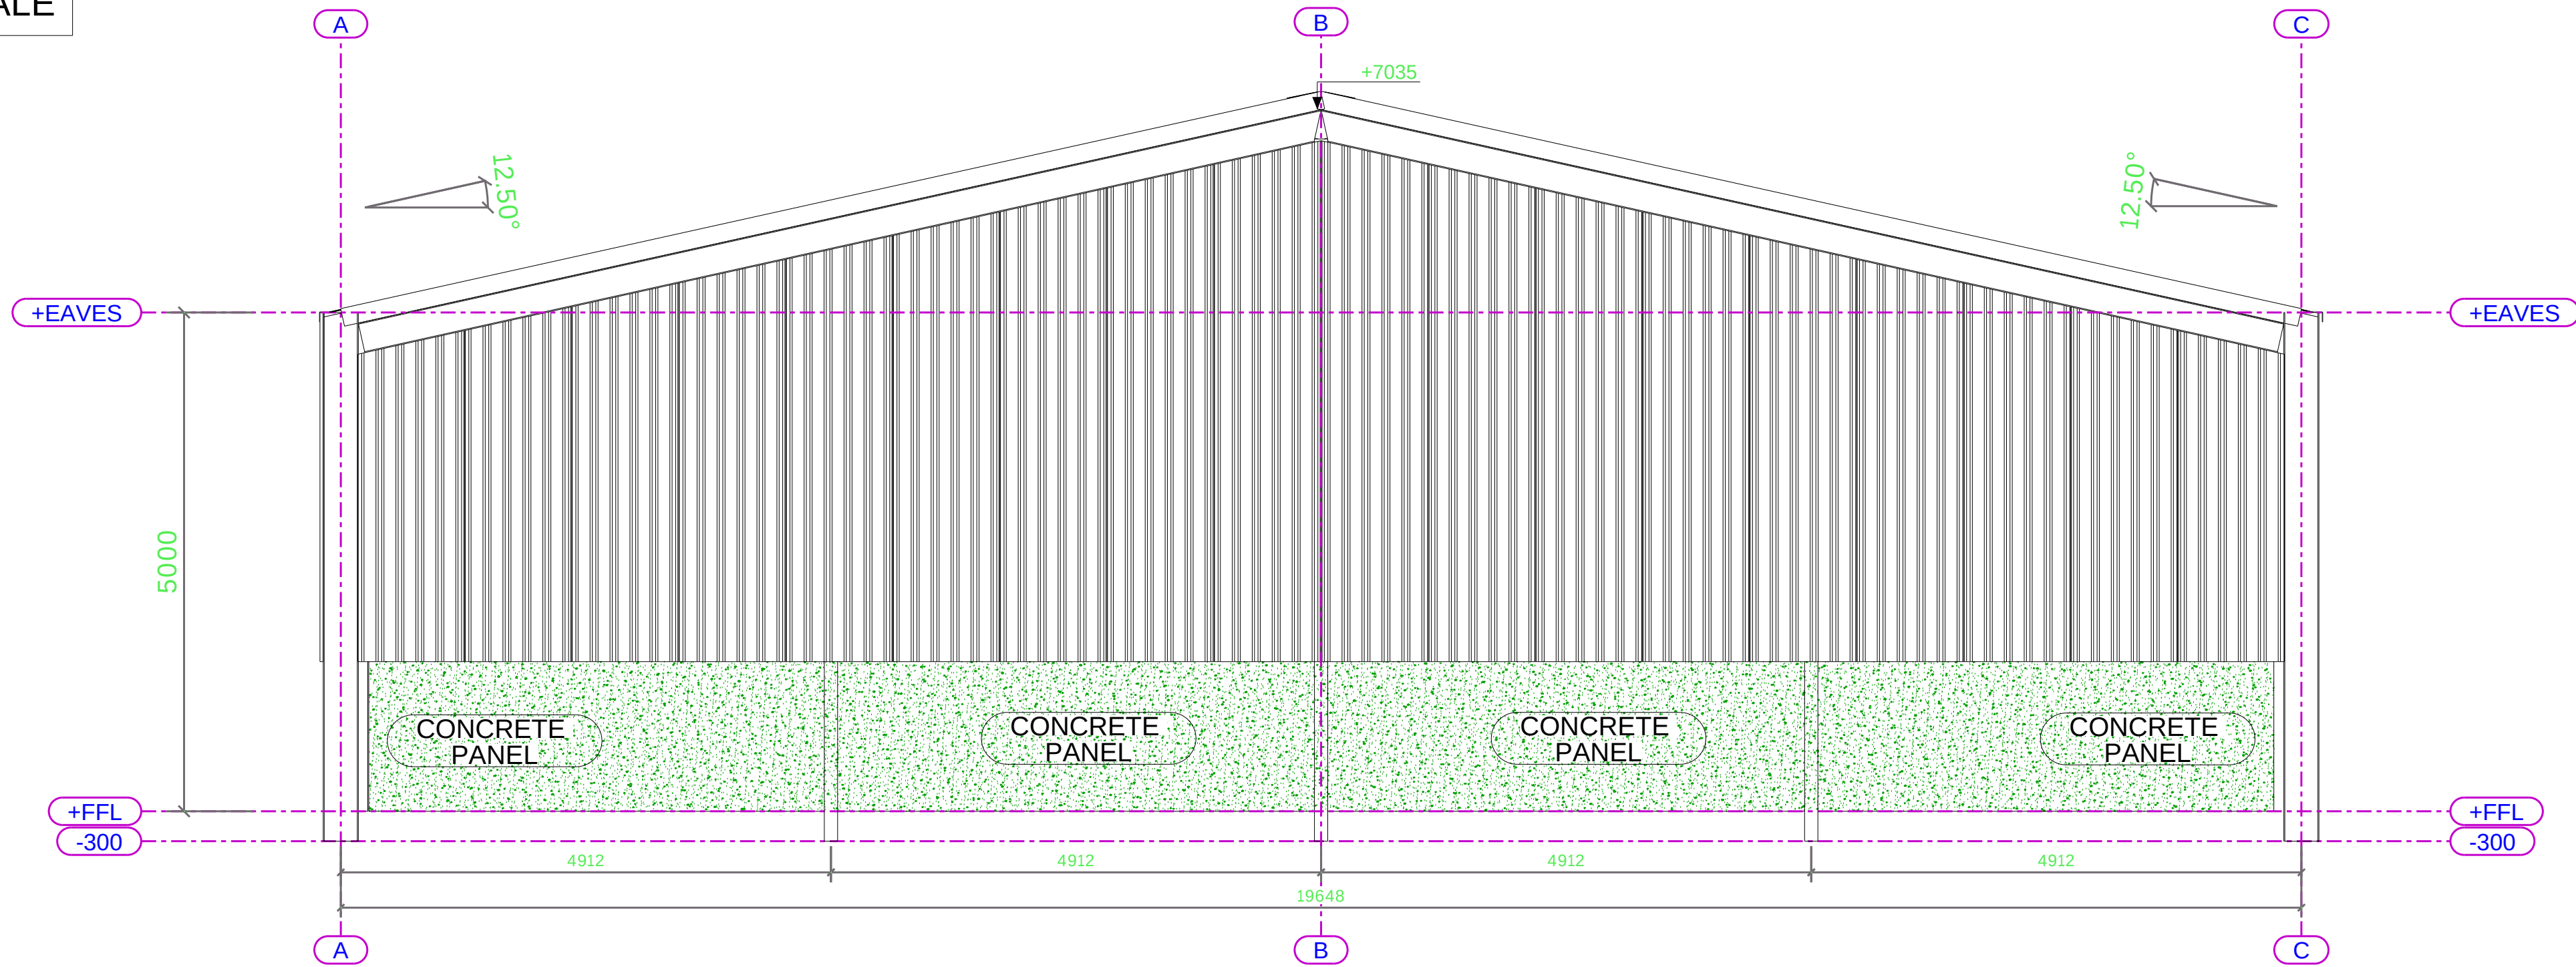

Elevation on Line 1
Scale 1 : 50 @ A0

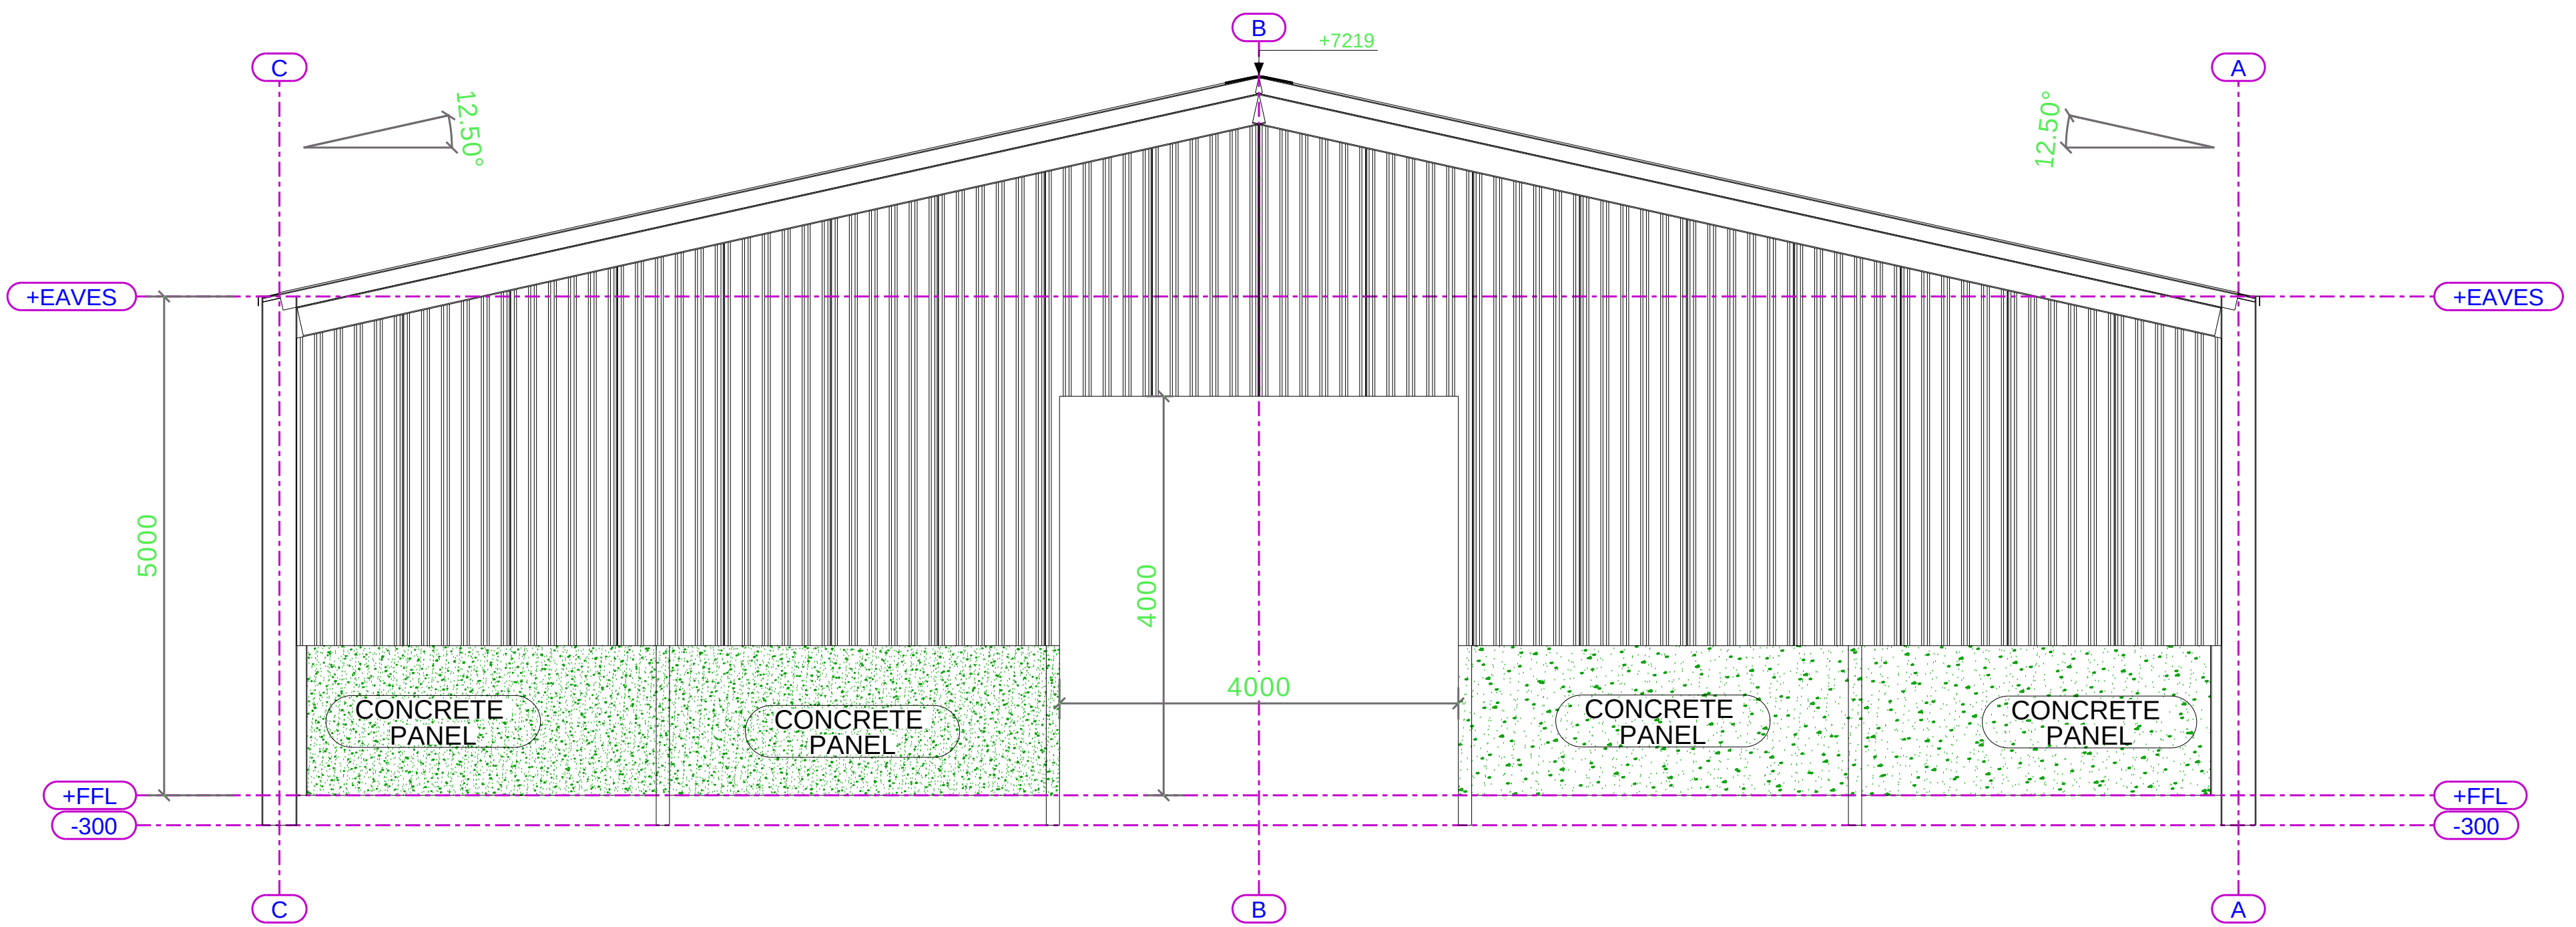


Elevation on Line 8
Scale 1 : 50 @ A0

Gable Views:
Down 3.7m below eaves level in Vertical Treated Timber
Yorkshire Boarding with Treated Timber side rails.

95*1500mm Concrete Panels with Drip flashing below cladding.

Incorporating 3 No. Gable Columns UB203*133*25kg along GL/1
Incorporating 4 No. Gable Columns UB203*133*25kg along GL/8 &
Allowing for 1 No. Openings 4m wide by 4m high - Position T.B.C
(Door type TBC)

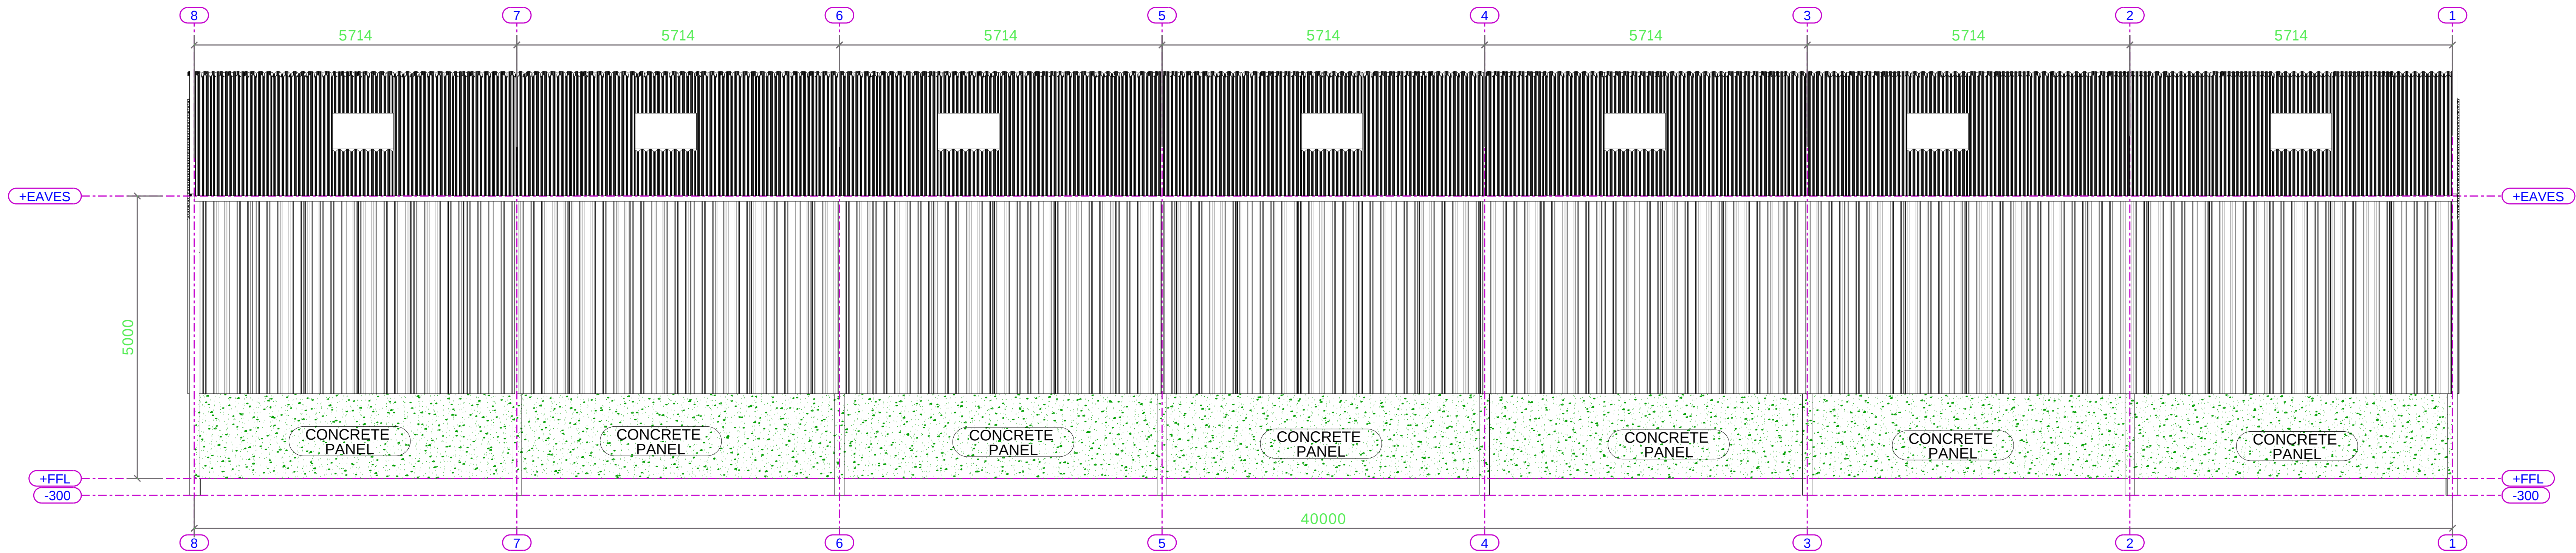


Elevation on Line A
Scale 1 : 50 @ A0

Elevations GL A & C:
Down 3.7m below eaves level in Vertical 0.5mm Plastic Coated
Box Profile with Cold Rolled side rails.


Allowing for opening along GL/C Bay 1 - 2

All rainwater goods, i.e. Grey PVC Gutters and Grey PVC Downpipes.

95*1500mm Concrete Panels with Drip flashing below cladding.

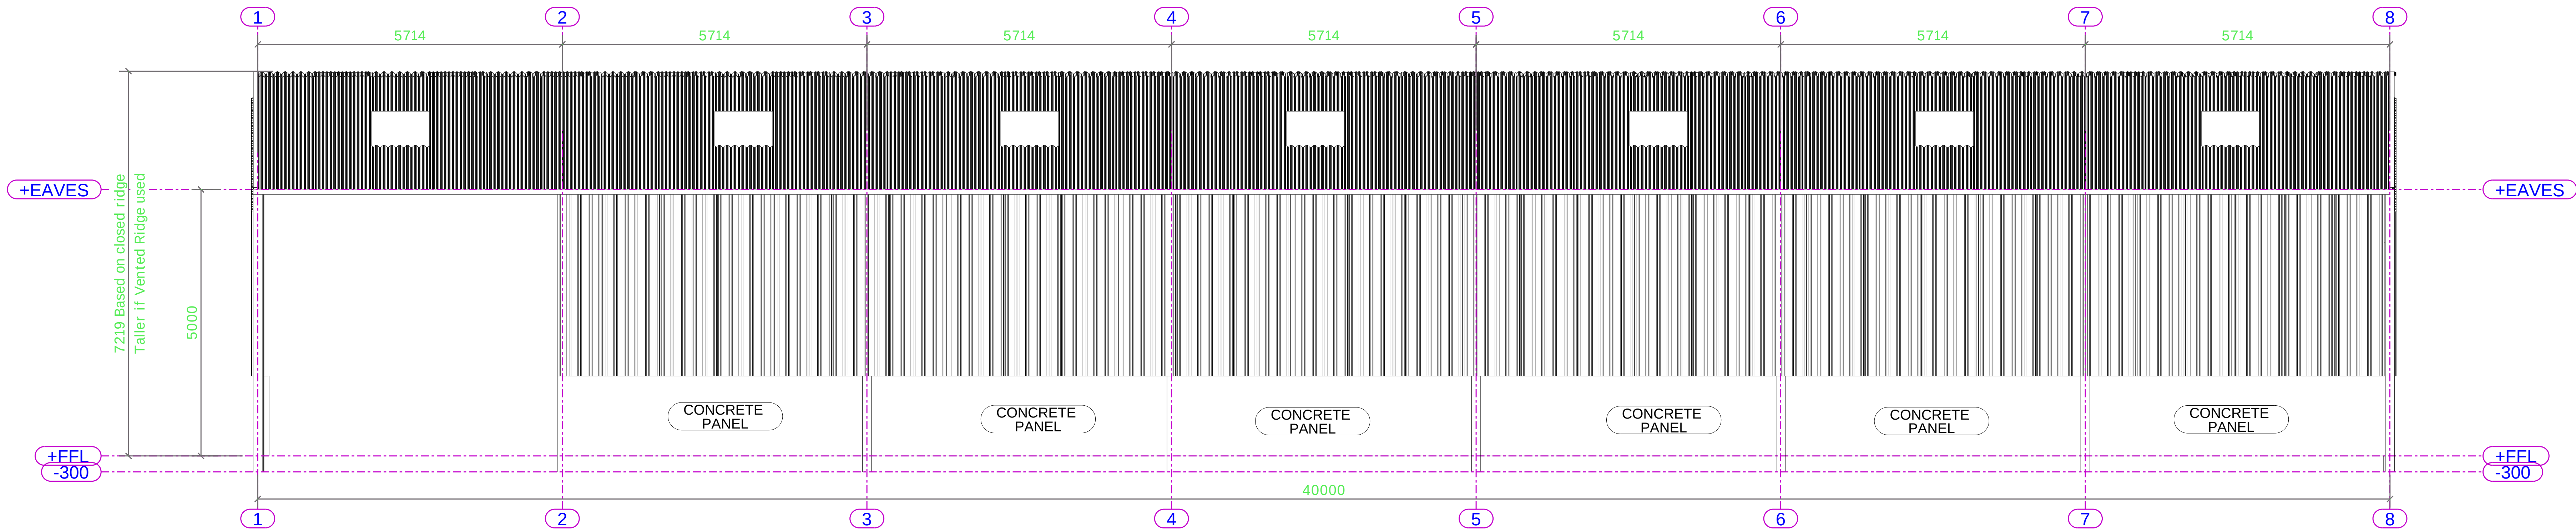

Elevation on Line C
Scale 1 : 50 @ A0

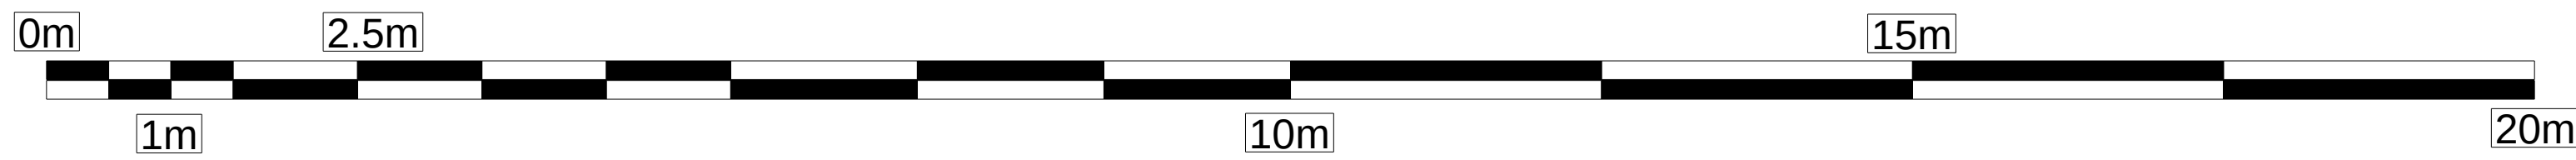

Scale Bar
Scale 1 : 50 @ A0

A	Change Door POS + Open Bay GL C	REVISION DATE
REV MARK	REVISION DESCRIPTION	
Shufflebottom Ltd Cross Hands Business Park Cross Hands Llanelli, Carmarthenshire SA14 6RE - Tel: 01269 831831		
		
DRAWING TITLE	Side and Gable Elevations	
CONTRACT	MORGAN	
MODELLER BY	EPMO	ISSUE DATE 07.04.2025
CONTRACT NO	D15133	SCALE 1:50
DRAWING No	G [2]	REVISION No. A

FOR APPROVAL