


Cwm-tawe-ganol

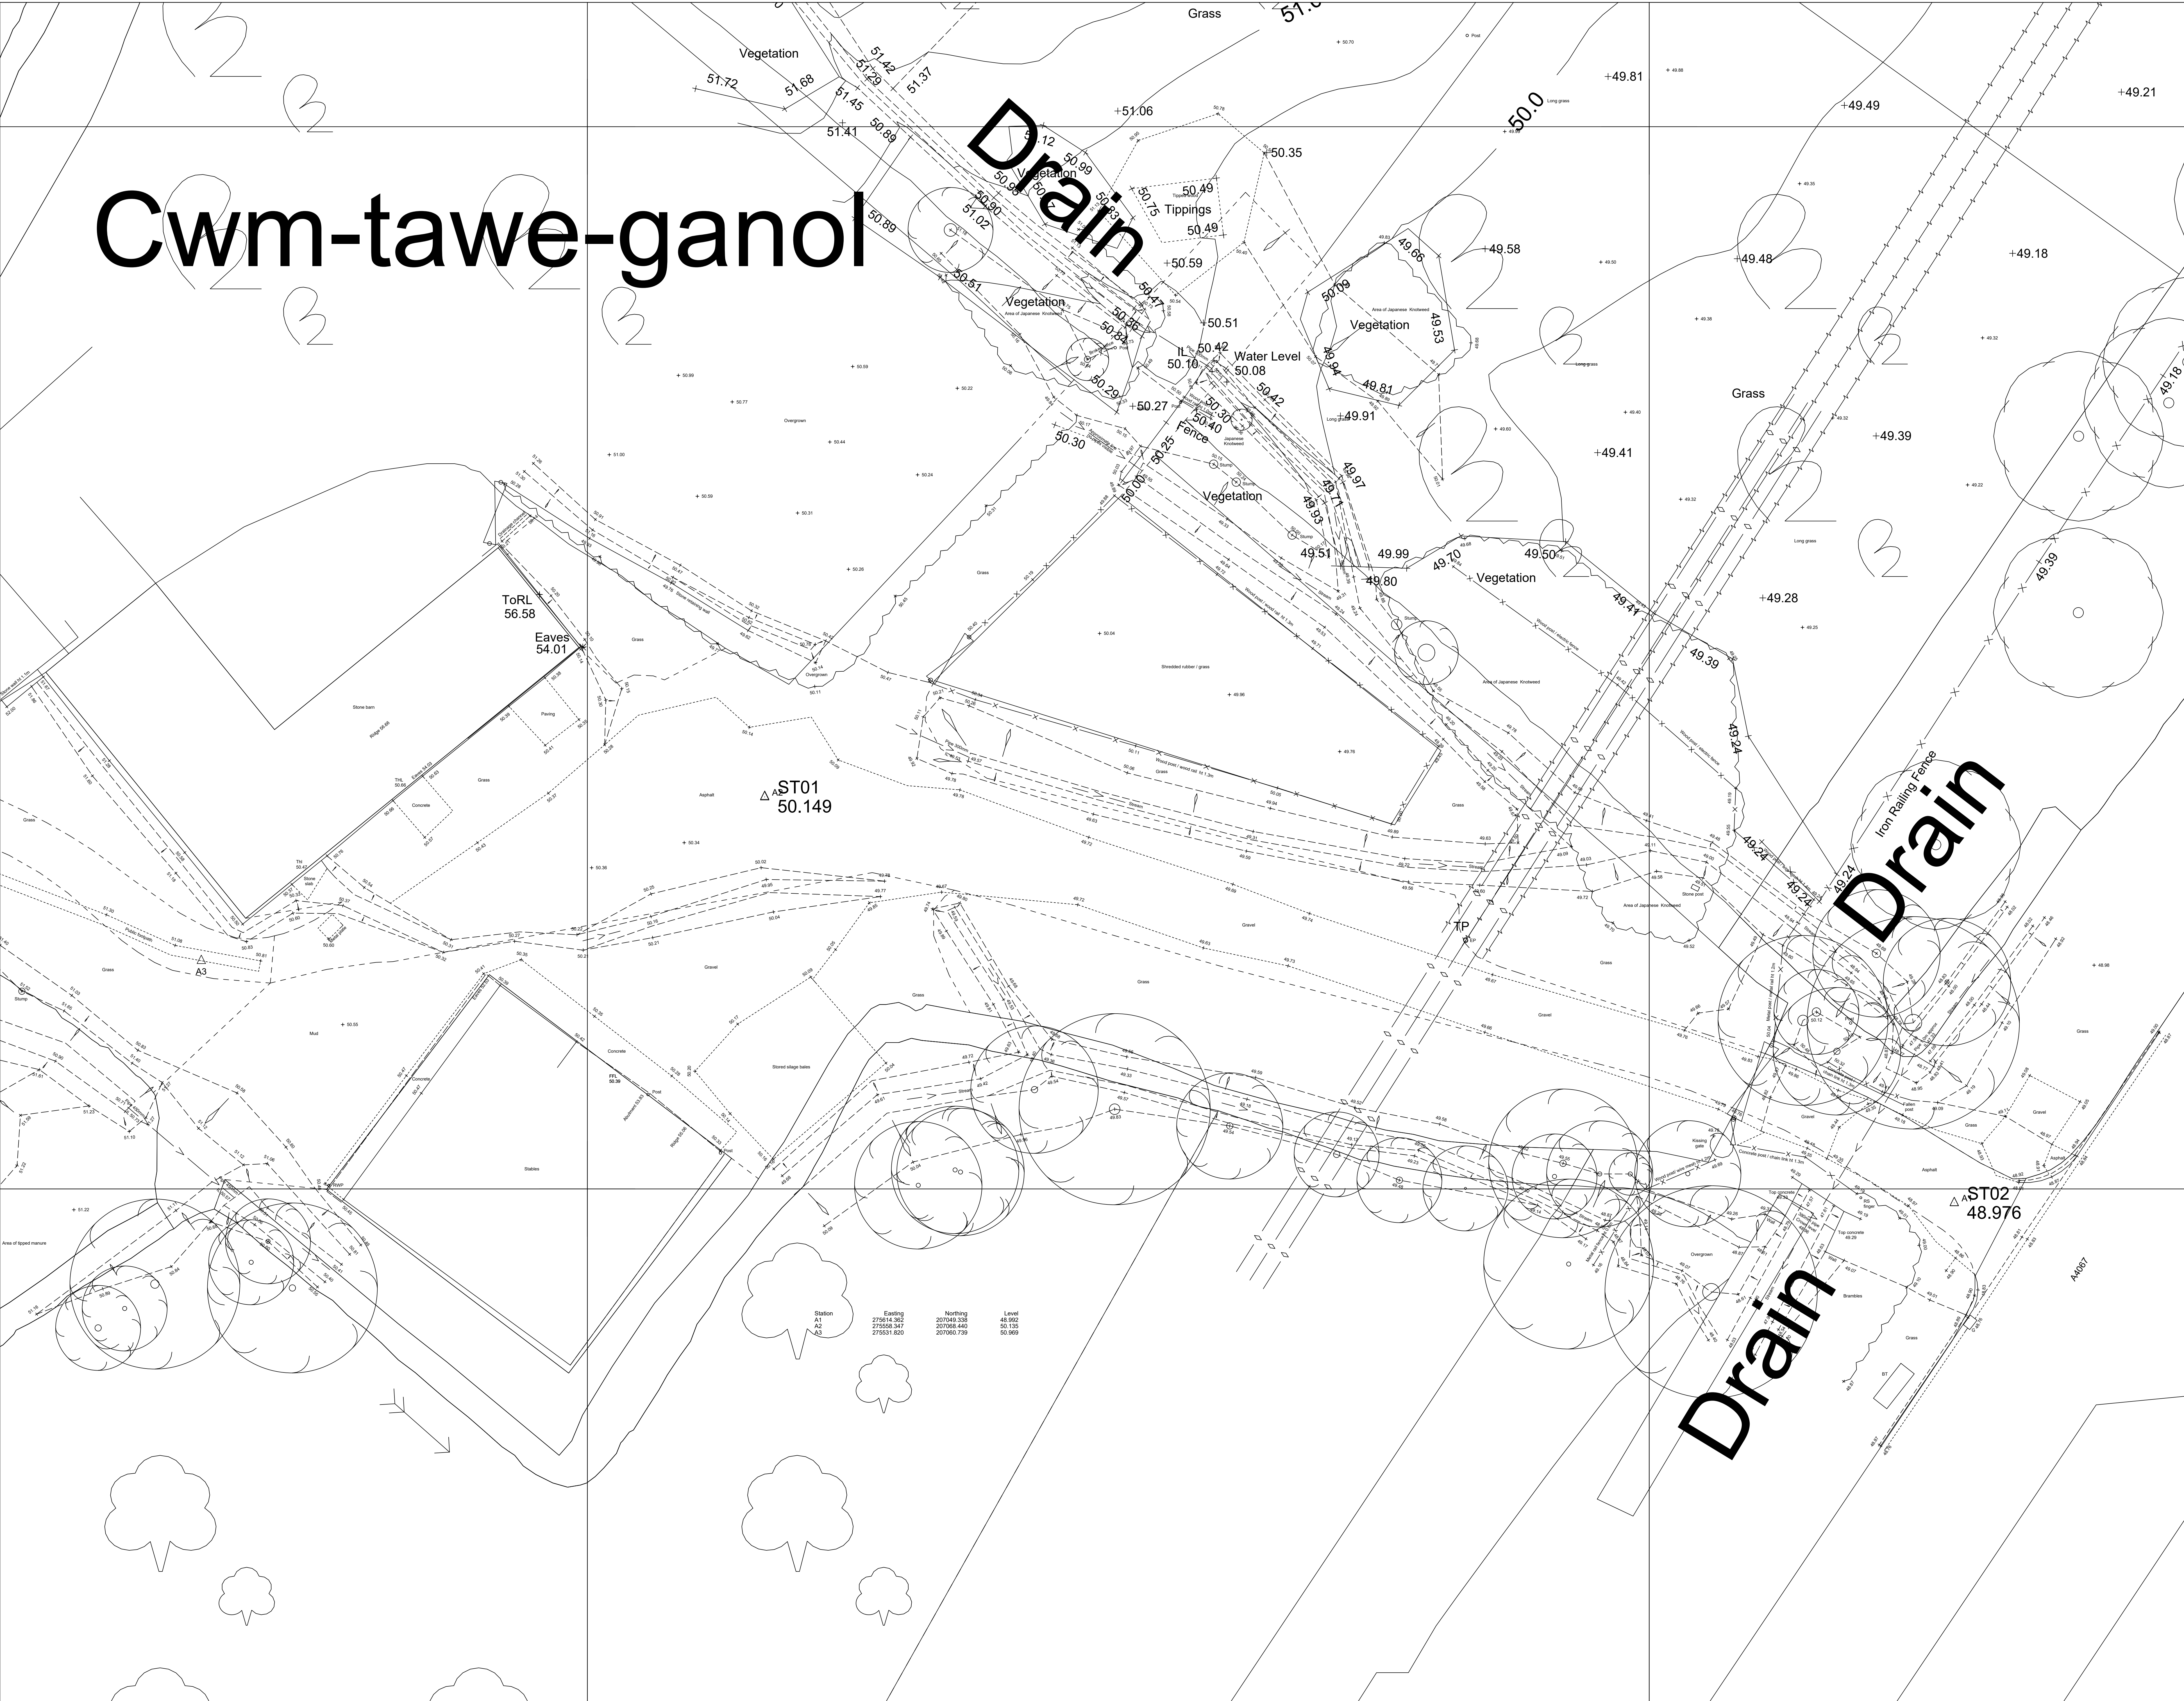

Key to Abbreviations

Asp.	Asphalt
B	Bollard
BB	Belted Beacon
BH	Bush
BU	Buried Uplighter
BT	British Telecom Cover
BW	Barbed Wire
CC	Telephone Control Cabinet
CB	Cable Box
CCTV	Closed Circuit Television
COP	Cable Core PH
CL	Cover Level
CL	Chaff Link
CIP	Chestnut Felling
Conc.	Concrete
EL	Electricity Inspection Cover
ES	Electricity Sub-Station
EP	Electricity Pole
ER	Earth Rod
FR	Fire Hydrant
FW	Foul Water
G	Gully
Gab	Gabion Wall
GV	Gas Valve
IC	Inspection Chamber
IL	Invert Level
IR	Iron Railings
LB	Litter Bin
LL	Latch Lap
LP	Lamp Post
MH	Manhole
MH	Manhole
PH	Post and Rail
RE	Rodding Eye
RS	Road Sign
RWP	Rain Water Pipe
SC	Stop Cock
SEN	Sensor
SL	Sump Level
SV	Stop Valve
SW	Surface Water
TL	Top of Wall
TOW	Telegraph Pole
TV	Cable Television Cover
UTL	Under to LIFT
VP	Vent Pipe
WIL	Washing Line
WL	Water Level
WM	Water Meter

LINE TYPES

---	Building
---	Canopy
---	Edge of Surfaces
---	Embankments and ditches
---	Fences
---	Overhead cables
---	Vegetation
---	Walls, Kerbs etc.
---	Hedges

Note: Kato levels are charted levels unless otherwise stated.

Notes

Survey updated from revisit July 2025

Sheet Layout

North Point

All levels related to:
Ordnance Survey Datum derived by GPS.

Title

CWMTAWE GANOL FARM,
GODRERGRAIG, YSTALYFERA.

Client

Scale: 1:100 @ A0	Date: November 2024
Surveyed by: G Jones / P Ball	Checked by: G Jones / P Ball
Drawing Number: 3268 Sheet 1	Rev: A

THE SURVEY HOUSE

The Survey House Ltd
3 Well house Barns,
Chester Road,
Chester,
CH4 0DH.

Telephone: 01244 955 599

Email: office@thesurveyhouse.co.uk

Website: www.thesurveyhouse.co.uk