


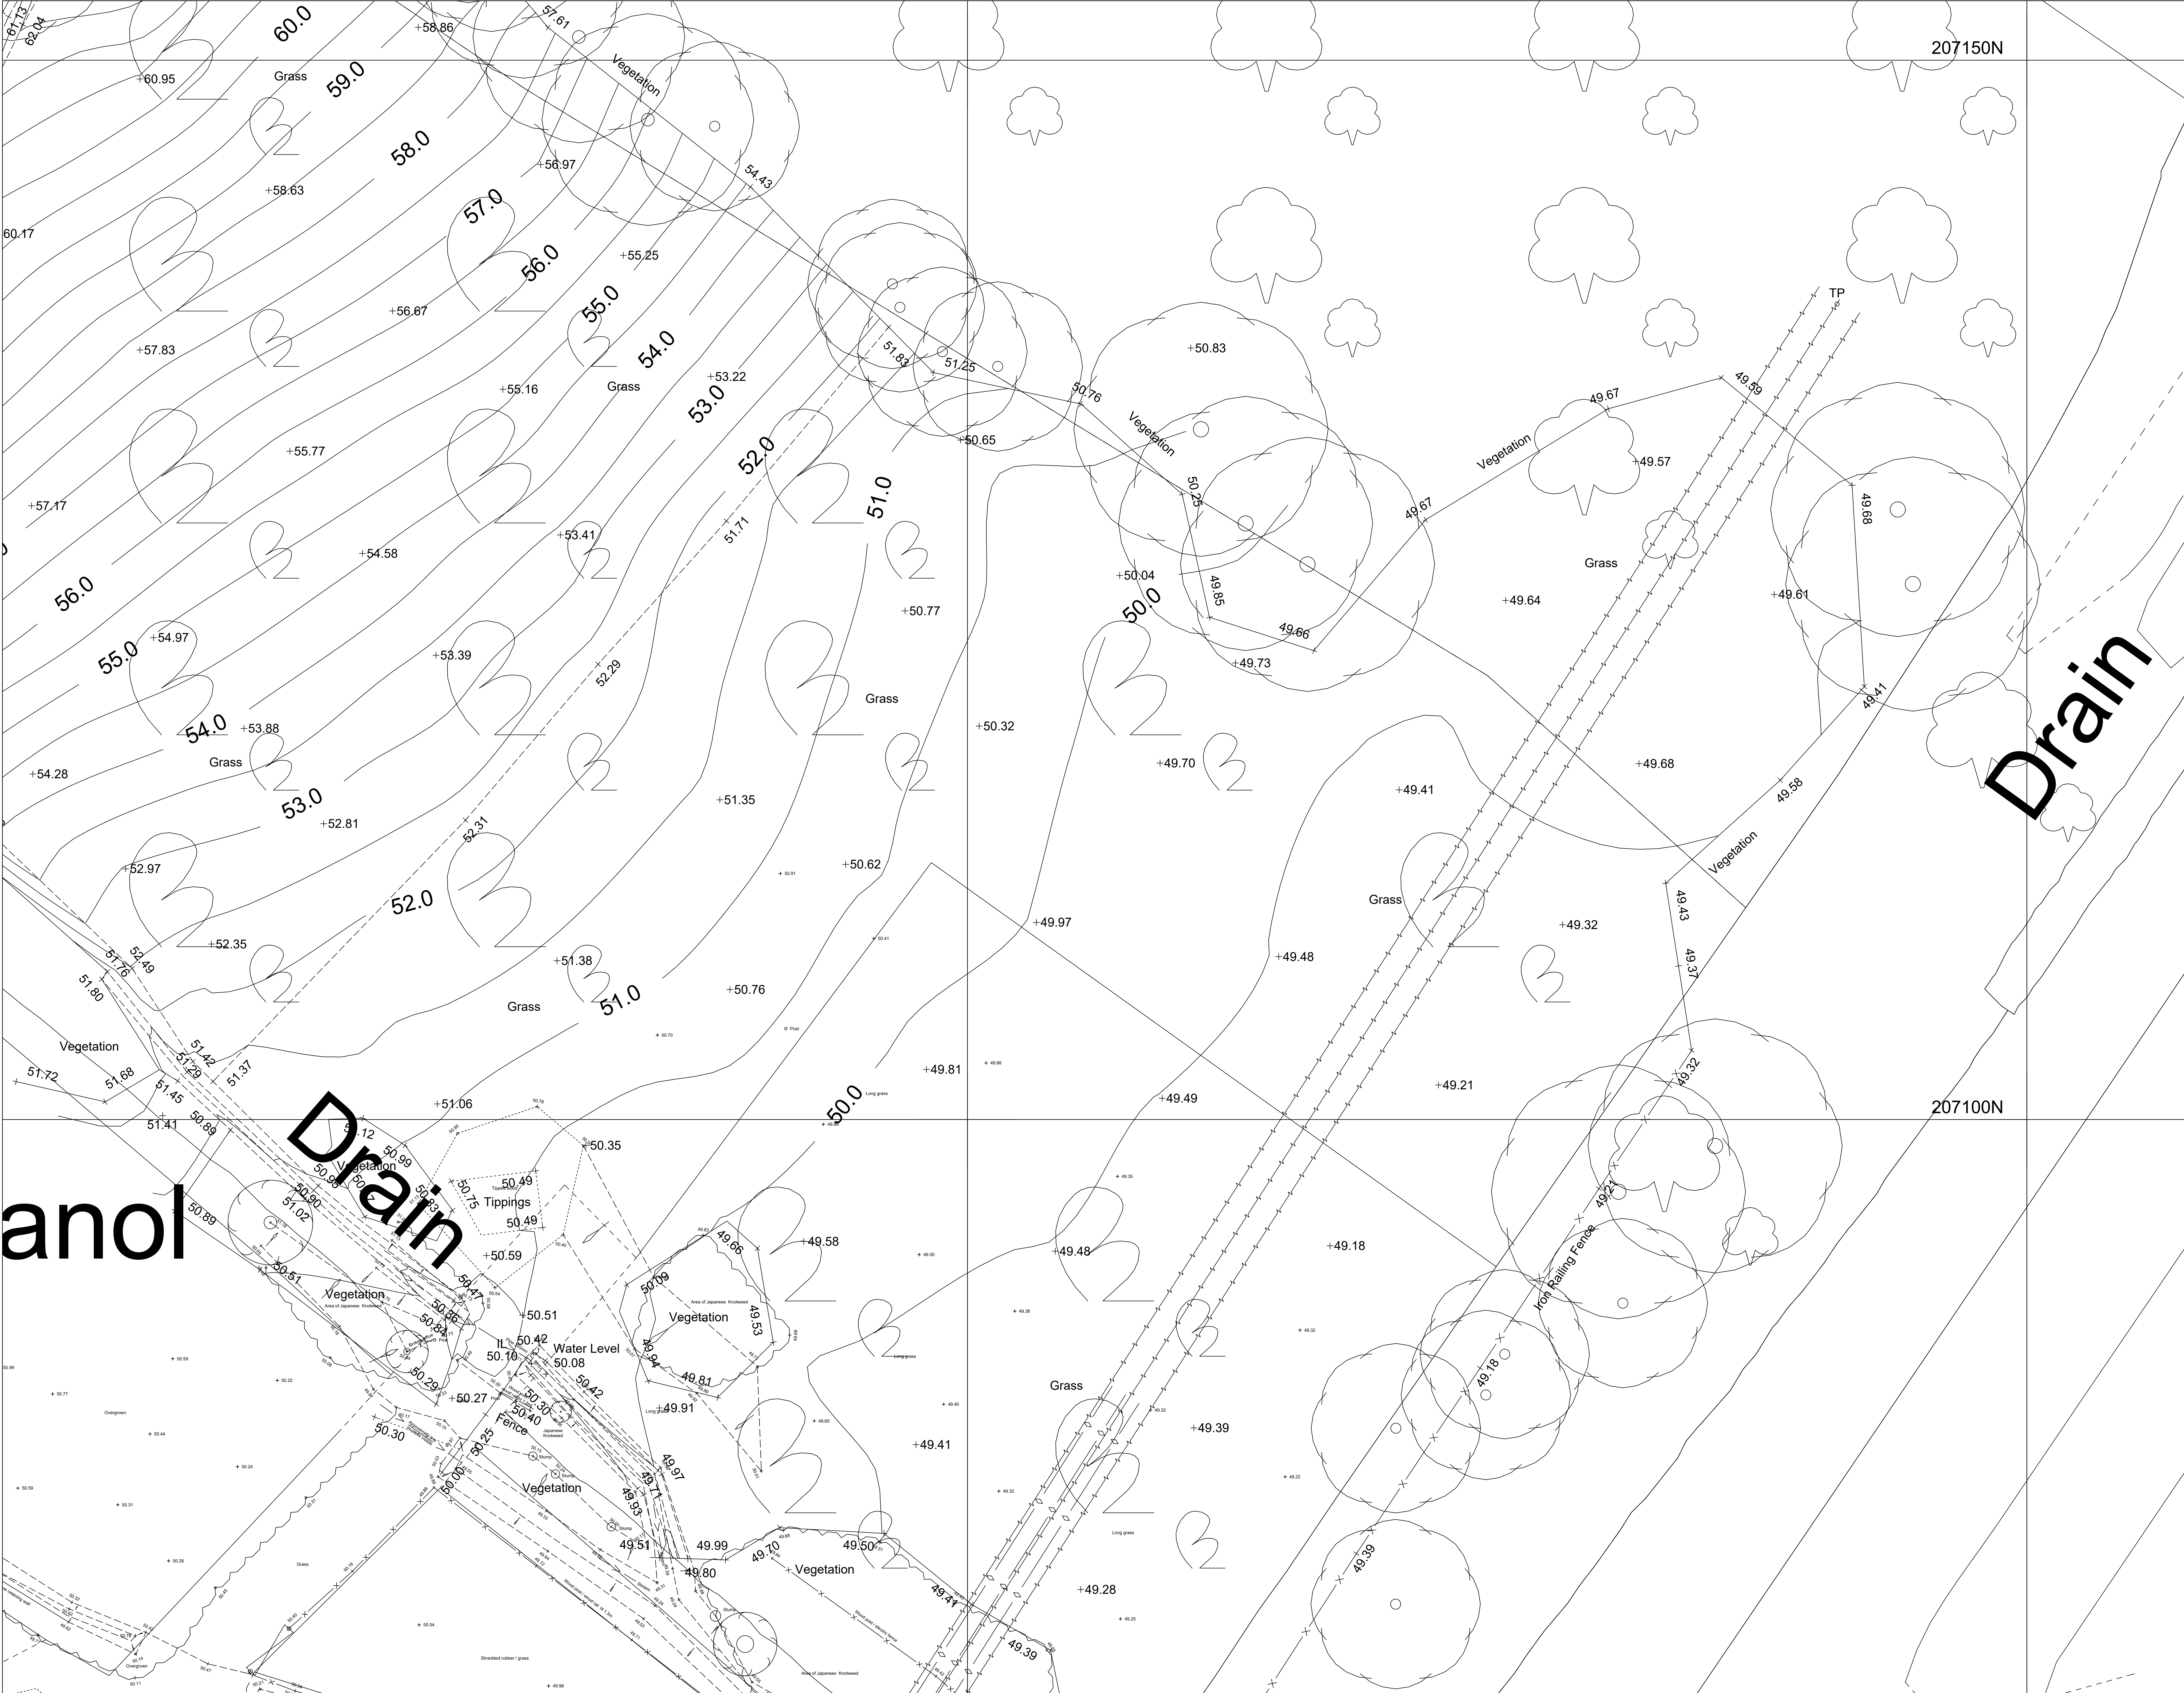

Key to Abbreviations

Asp.	Asphalt
B	Bollard
BB	Bollard Beacon
BH	Bush
BU	Buried Up lighter
BT	British Telecom Cover
CB	Close Boarded
CBW	Barbed Wire
CC	Telephone Control Cabinet
C/CB	Close Boarded
CCTV	Closed Circuit Television
CCP	Cable Cross Pit
CL	Cover Level
CL	Chain Link
C/P	Chestnut Felling
Conc.	Concrete
Elec.	Electricity Inspection Cover
El Sub Sta	Electricity Sub Station
EP	Electricity Pole
ER	Earth Road
PH	Fire Hydrant
FW	Foul Water
G	Gully
Gab.	Gabion Wall
GV	Gas Valve
IC	Inspection Chamber
I	Invert Level
IR	Iron Railings
LB	Litter Bin
LL	Larch Lap
LP	Lamp Post
MH	Manhole
Mbr	Marker
PR	Post and Rail
RE	Rodding Eye
RS	Road Sign
RWP	Rain Water Pipe
SC	Stop Cook
Sen	Sensor
SL	Sump Level
SV	Stop Valve
SW	Surface Water
TL	Traffic Light
T/W	Top of Wall
TP	Telegraph Pole
TV	Cable Television Cover
UTL	Unable to Lift
VP	Vent Pipe
W/L	Washing Line
WL	Water Level
WM	Water Meter

LINE TYPES

---	Building
---	Canopy
---	Edge of Surfaces
---	Embankments and ditches
---	Fences
---	Overhead cables
---	Vegetation
---	Walls, Kerbs etc.
---	Hedges

Kerb levels are channel levels unless otherwise stated.

Notes

Survey updated from revisit July 2025

Sheet Layout

North Point

All levels related to:
Ordnance Survey Datum derived by GPS.

Title

CWMATAWE GANOL FARM,
GODRERGRAIG, YSTALYFERA.

Client

Scale: 1:100 @ A0	Date: November 2024
Surveyed by: G Jones / P Ball	Checked by: G Jones / P Ball
Drawing Number: 3268-Sheet 3	Rev: A

THE SURVEY HOUSE

The Survey House Ltd
3 Well House Barns,
Chester Road,
Chester,
CH4 0DH.

Telephone: 01244 955 599

Email: office@thesurveyhouse.co.uk
Website: www.thesurveyhouse.co.uk