


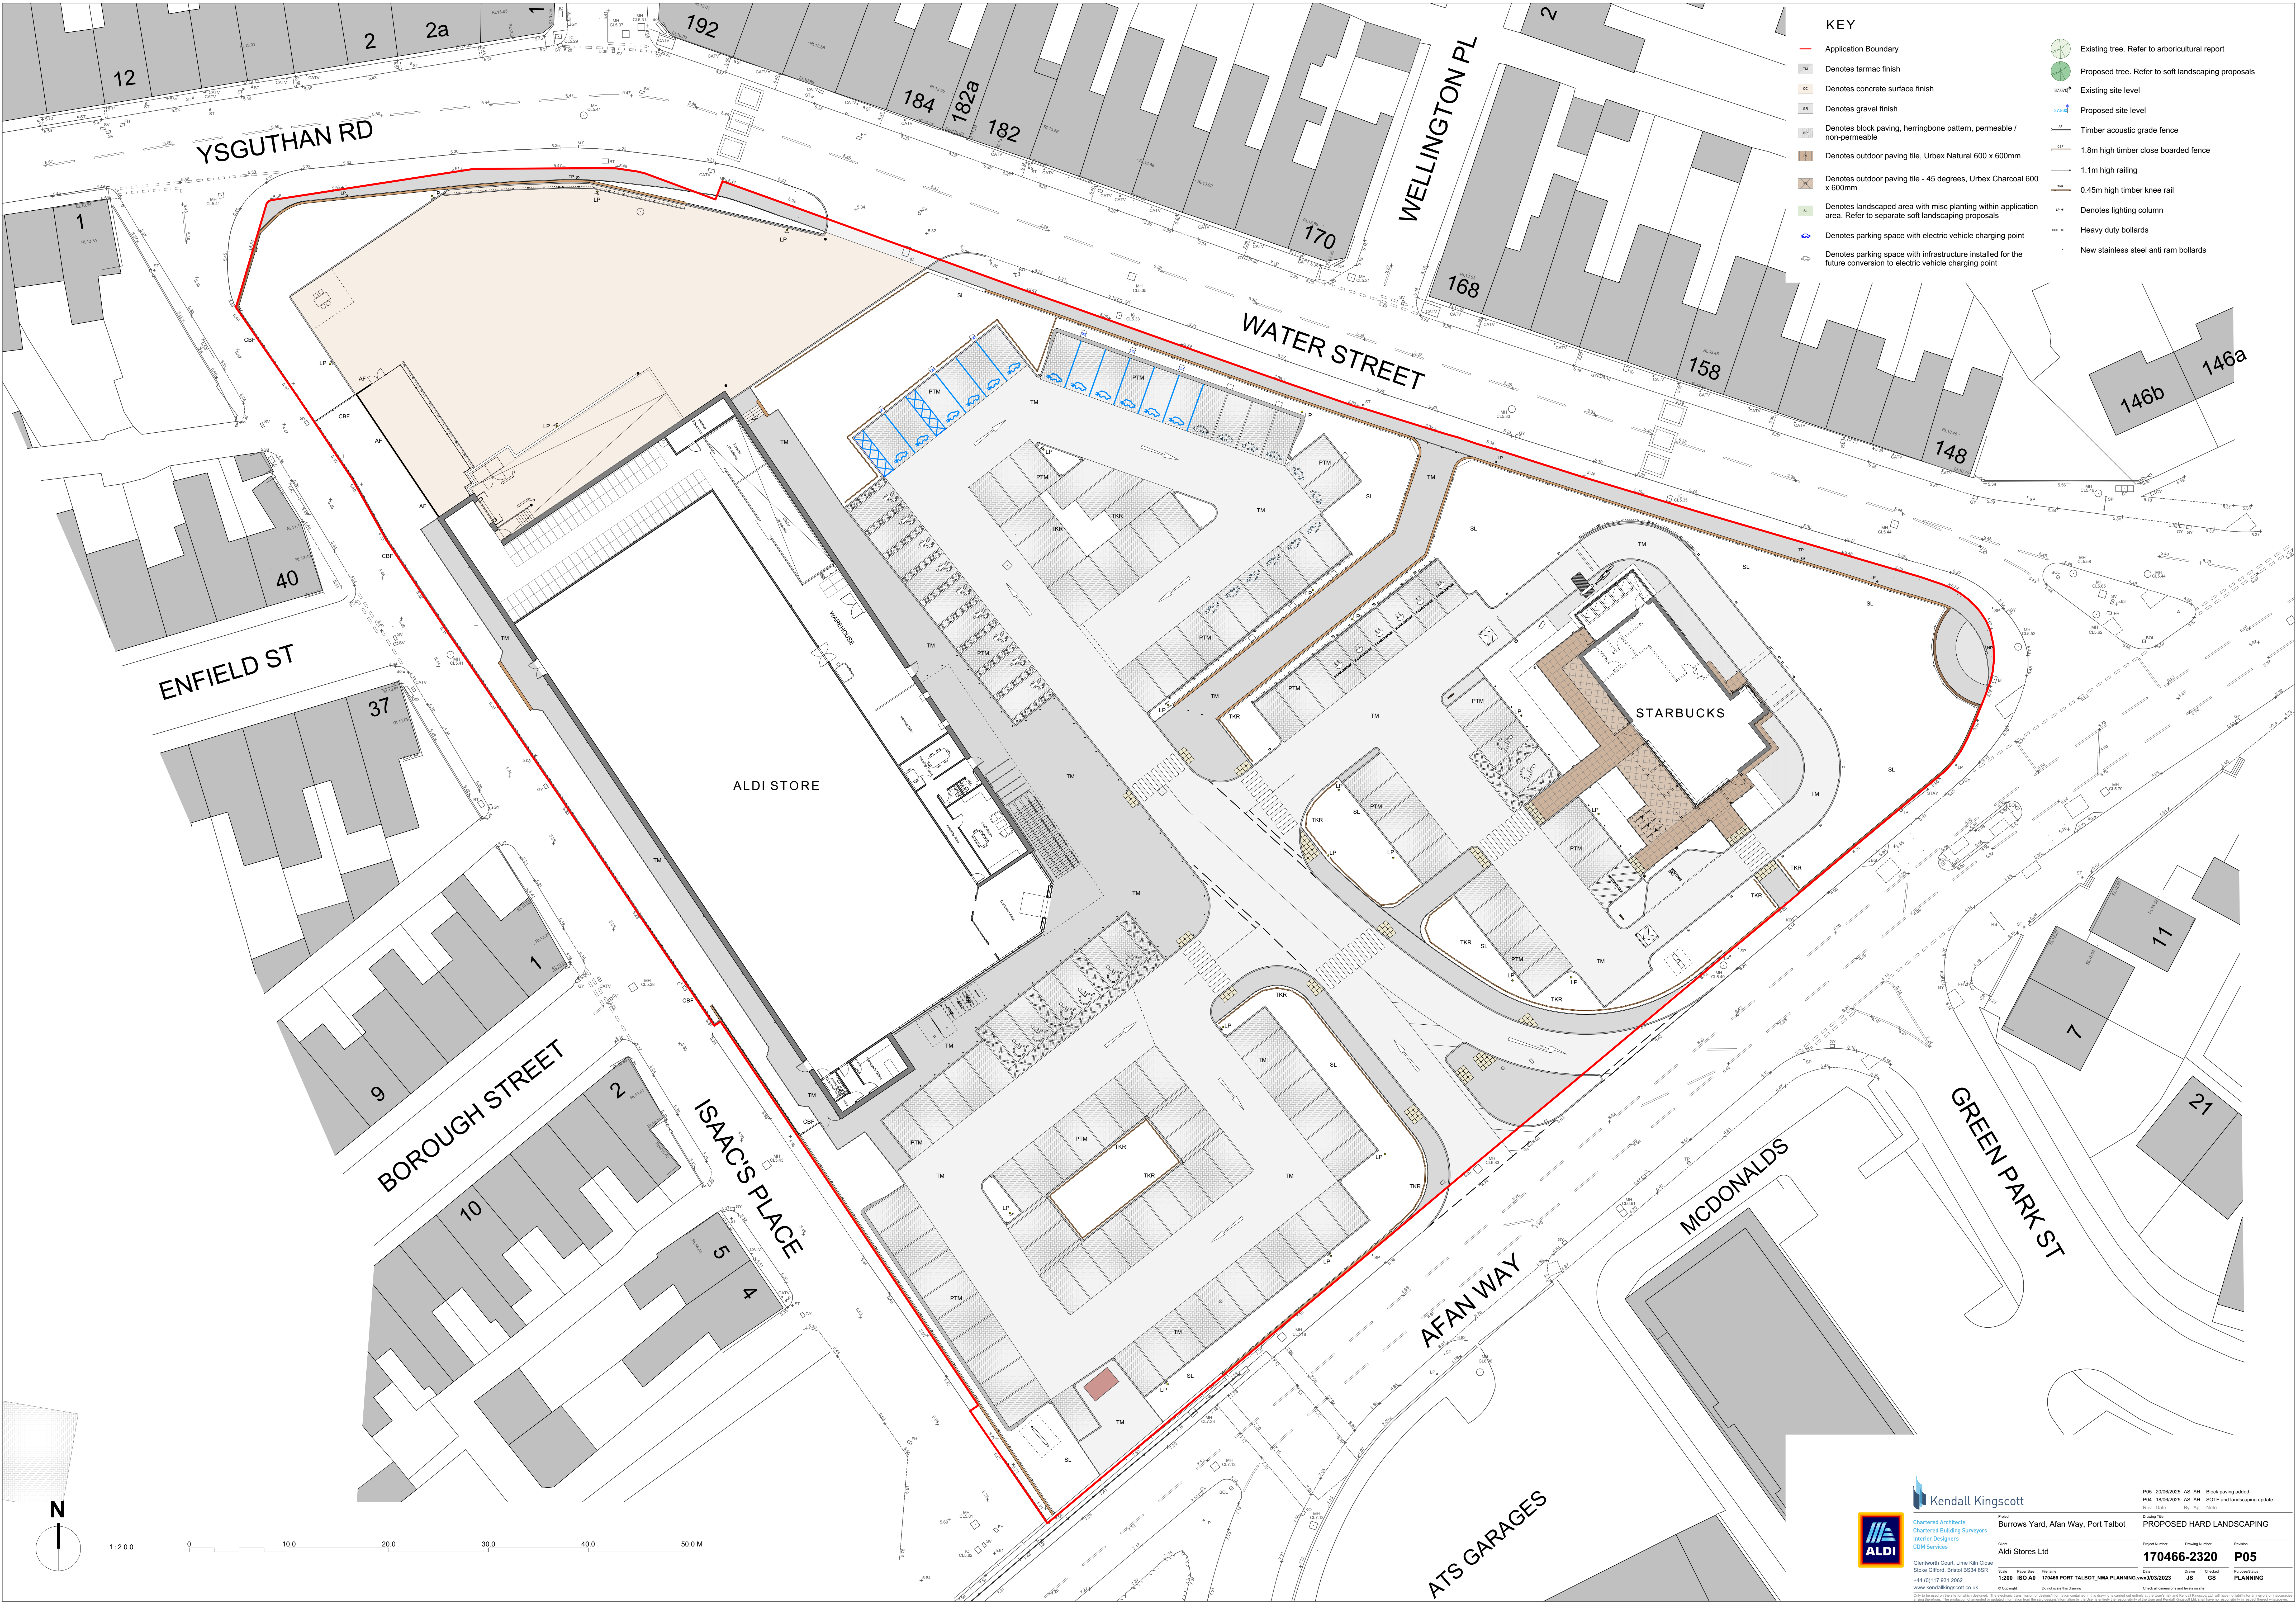

- KEY**
- Application Boundary
 - Denotes tarmac finish
 - Denotes concrete surface finish
 - Denotes gravel finish
 - Denotes block paving, herringbone pattern, permeable / non-permeable
 - Denotes outdoor paving tile, Urbex Natural 600 x 600mm
 - Denotes outdoor paving tile - 45 degrees, Urbex Charcoal 600 x 600mm
 - Denotes landscaped area with misc planting within application area. Refer to separate soft landscaping proposals
 - Denotes parking space with electric vehicle charging point
 - Denotes parking space with infrastructure installed for the future conversion to electric vehicle charging point
 - Existing tree. Refer to arboricultural report
 - Proposed tree. Refer to soft landscaping proposals
 - Existing site level
 - Proposed site level
 - Timber acoustic grade fence
 - 1.8m high timber close boarded fence
 - 1.1m high railing
 - 0.45m high timber knee rail
 - Denotes lighting column
 - Heavy duty bollards
 - New stainless steel anti ram bollards

Kendall Kingscott

Chartered Architects
Chartered Building Surveyors
Interior Designers
CDM Services

Project Number: 170466-2320
Drawing Number: P05

Client: Aldi Stores Ltd
Project Name: Burrows Yard, Afan Way, Port Talbot
Site: 170466 PORT TALBOT_MSA PLANNING 170466-2320
Scale: 1:200
Date: 05/03/2023
Drawn: JS
Checked: GS
Author: P05

Revision History:
Rev: 001
Date: 05/03/2023
By: P05
Note: Block paving added.
Rev: 002
Date: 05/03/2023
By: P05
Note: Soft landscaping updates.

PROPOSED HARD LANDSCAPING

Only to be used on the site for which it was designed. The electronic transmission of drawings is not a guarantee of accuracy. It is the user's responsibility to ensure that the drawings are used for the intended purpose and that any necessary updates are made. The user is responsible for ensuring that the drawings are used for the intended purpose and that any necessary updates are made.