


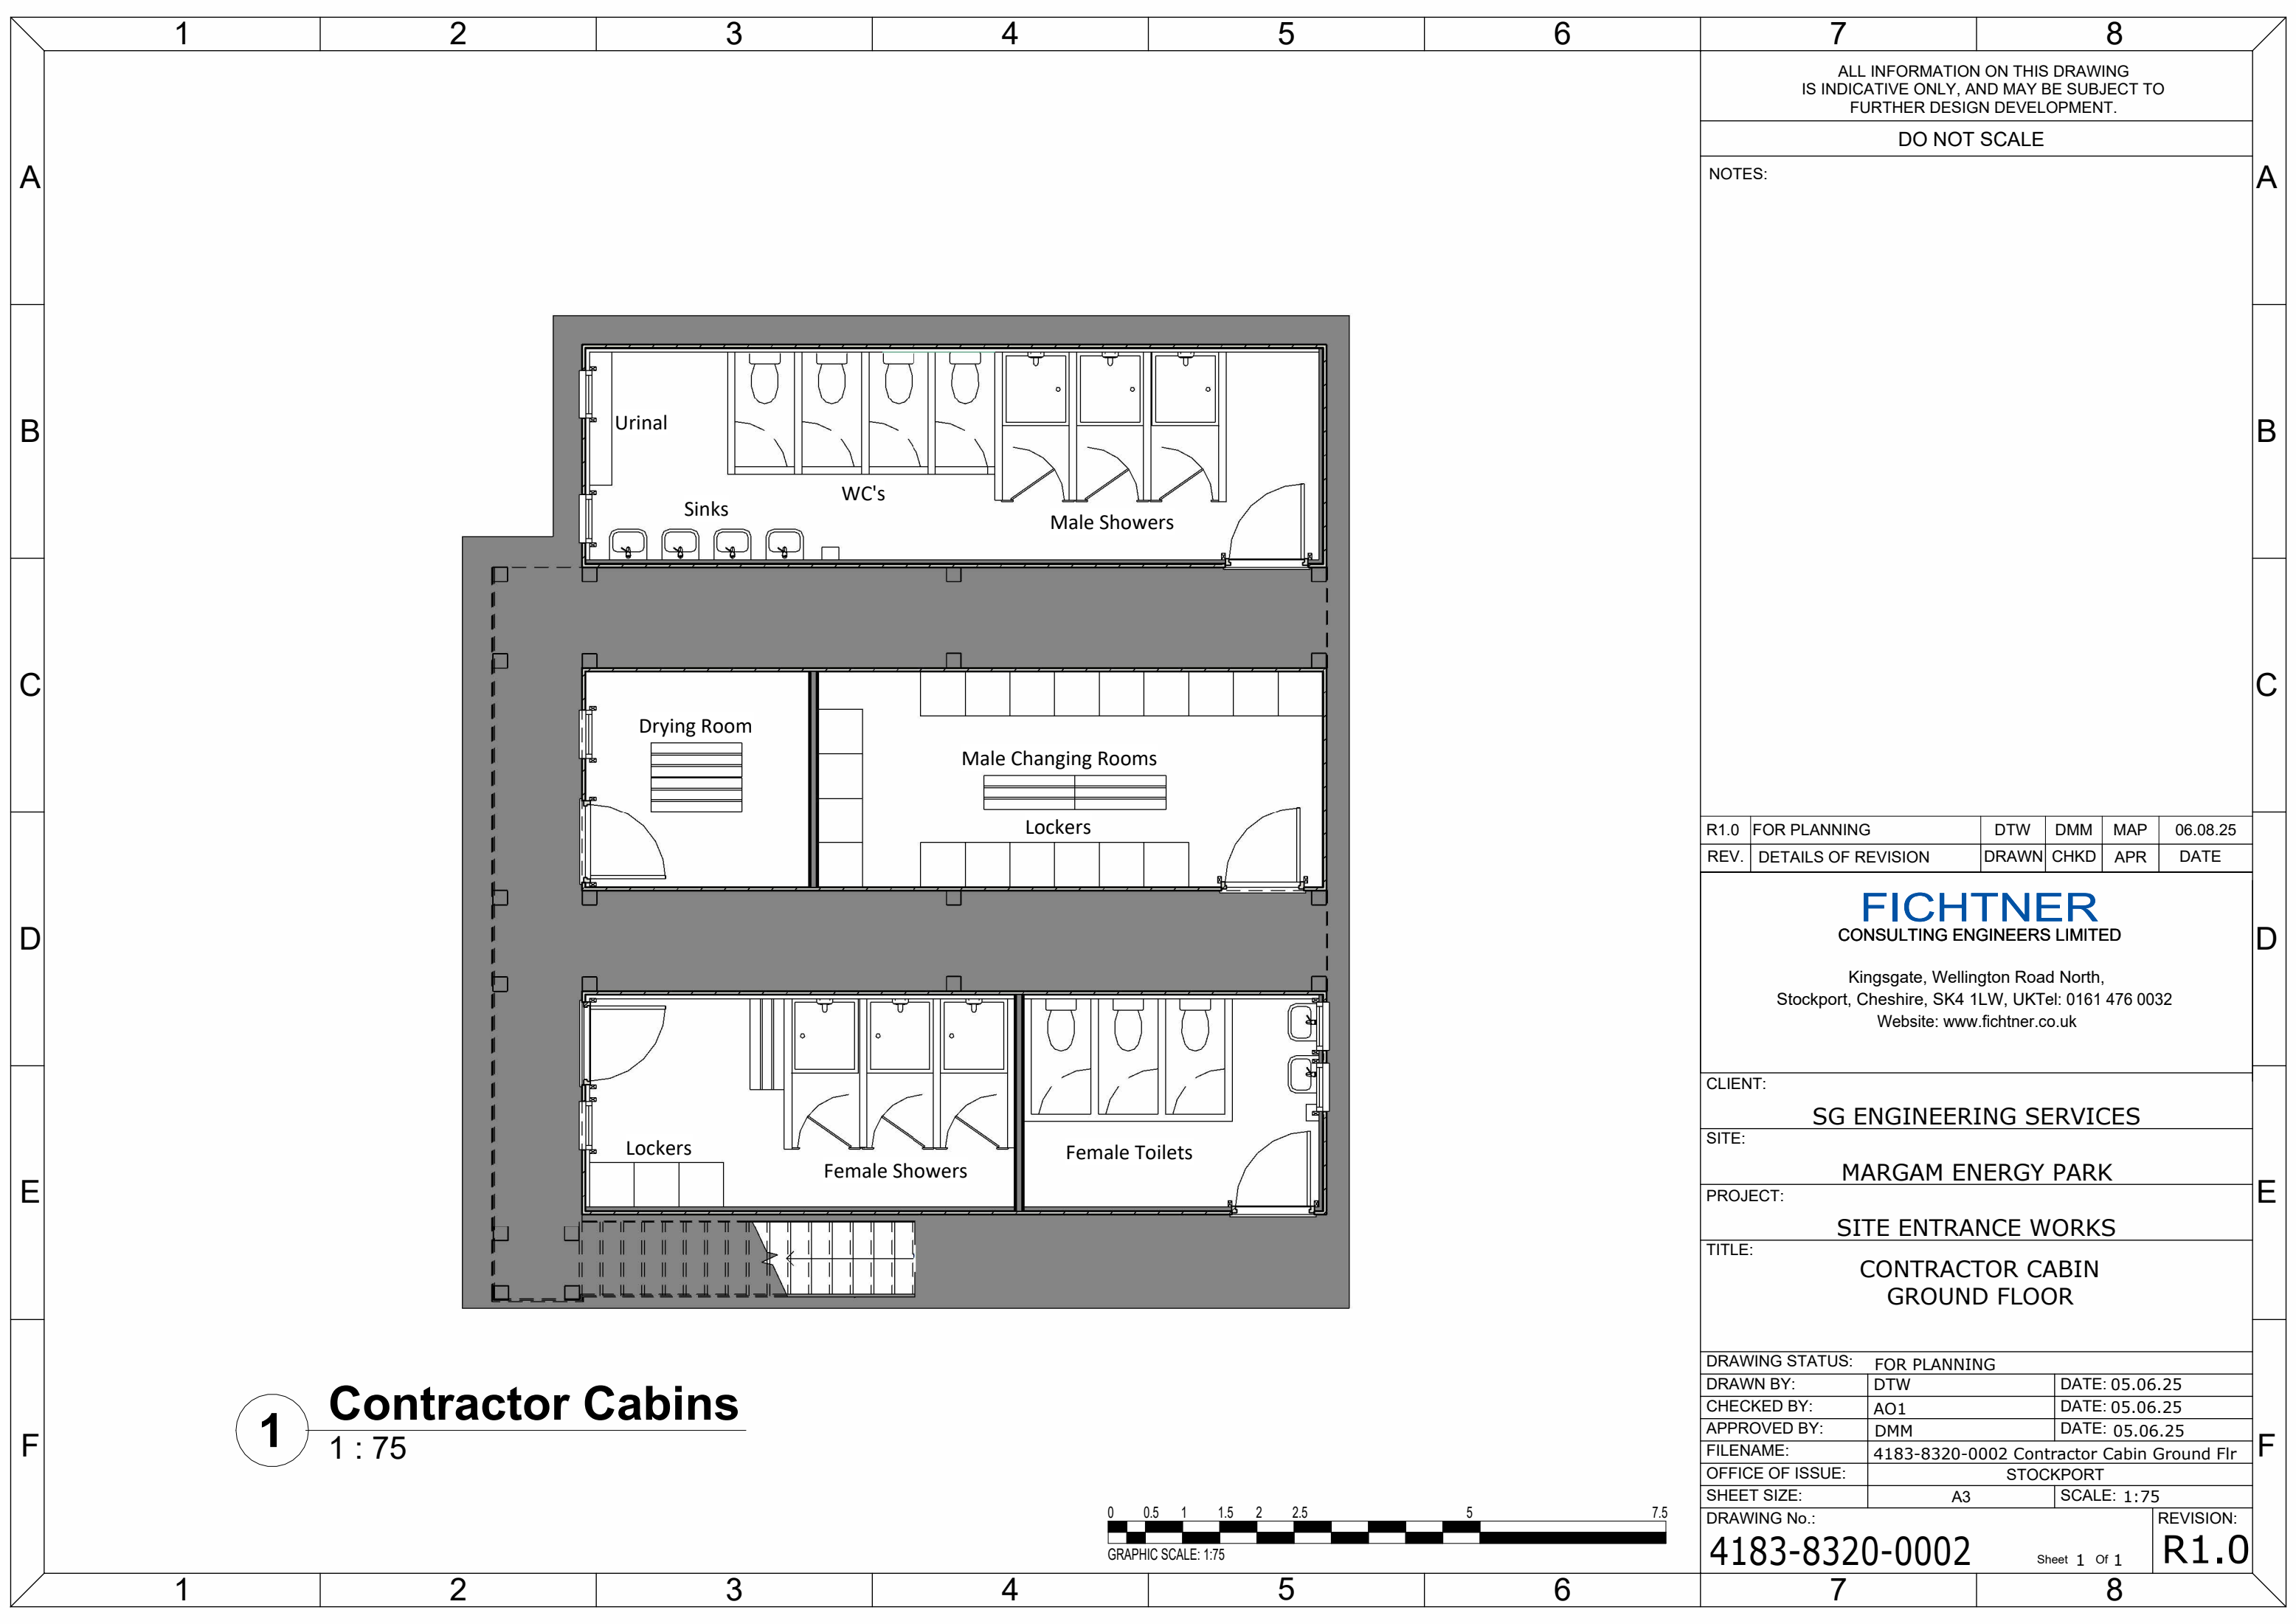

1 Contractor Cabins
1 : 75

ALL INFORMATION ON THIS DRAWING
IS INDICATIVE ONLY, AND MAY BE SUBJECT TO
FURTHER DESIGN DEVELOPMENT.

DO NOT SCALE

NOTES:

R1.0	FOR PLANNING	DTW	DMM	MAP	06.08.25
REV.	DETAILS OF REVISION	DRAWN	CHKD	APR	DATE

FICHTNER
CONSULTING ENGINEERS LIMITED

Kingsgate, Wellington Road North,
Stockport, Cheshire, SK4 1LW, UKTel: 0161 476 0032
Website: www.fichtner.co.uk

CLIENT:
SG ENGINEERING SERVICES

SITE:
MARGAM ENERGY PARK

PROJECT:
SITE ENTRANCE WORKS

TITLE:
CONTRACTOR CABIN
GROUND FLOOR

DRAWING STATUS:		FOR PLANNING	
DRAWN BY:	DTW	DATE: 05.06.25	
CHECKED BY:	AO1	DATE: 05.06.25	
APPROVED BY:	DMM	DATE: 05.06.25	
FILENAME:	4183-8320-0002 Contractor Cabin Ground Flr		
OFFICE OF ISSUE:	STOCKPORT		
SHEET SIZE:	A3	SCALE: 1:75	
DRAWING No.:		REVISION:	
4183-8320-0002		R1.0	

Sheet 1 Of 1

