
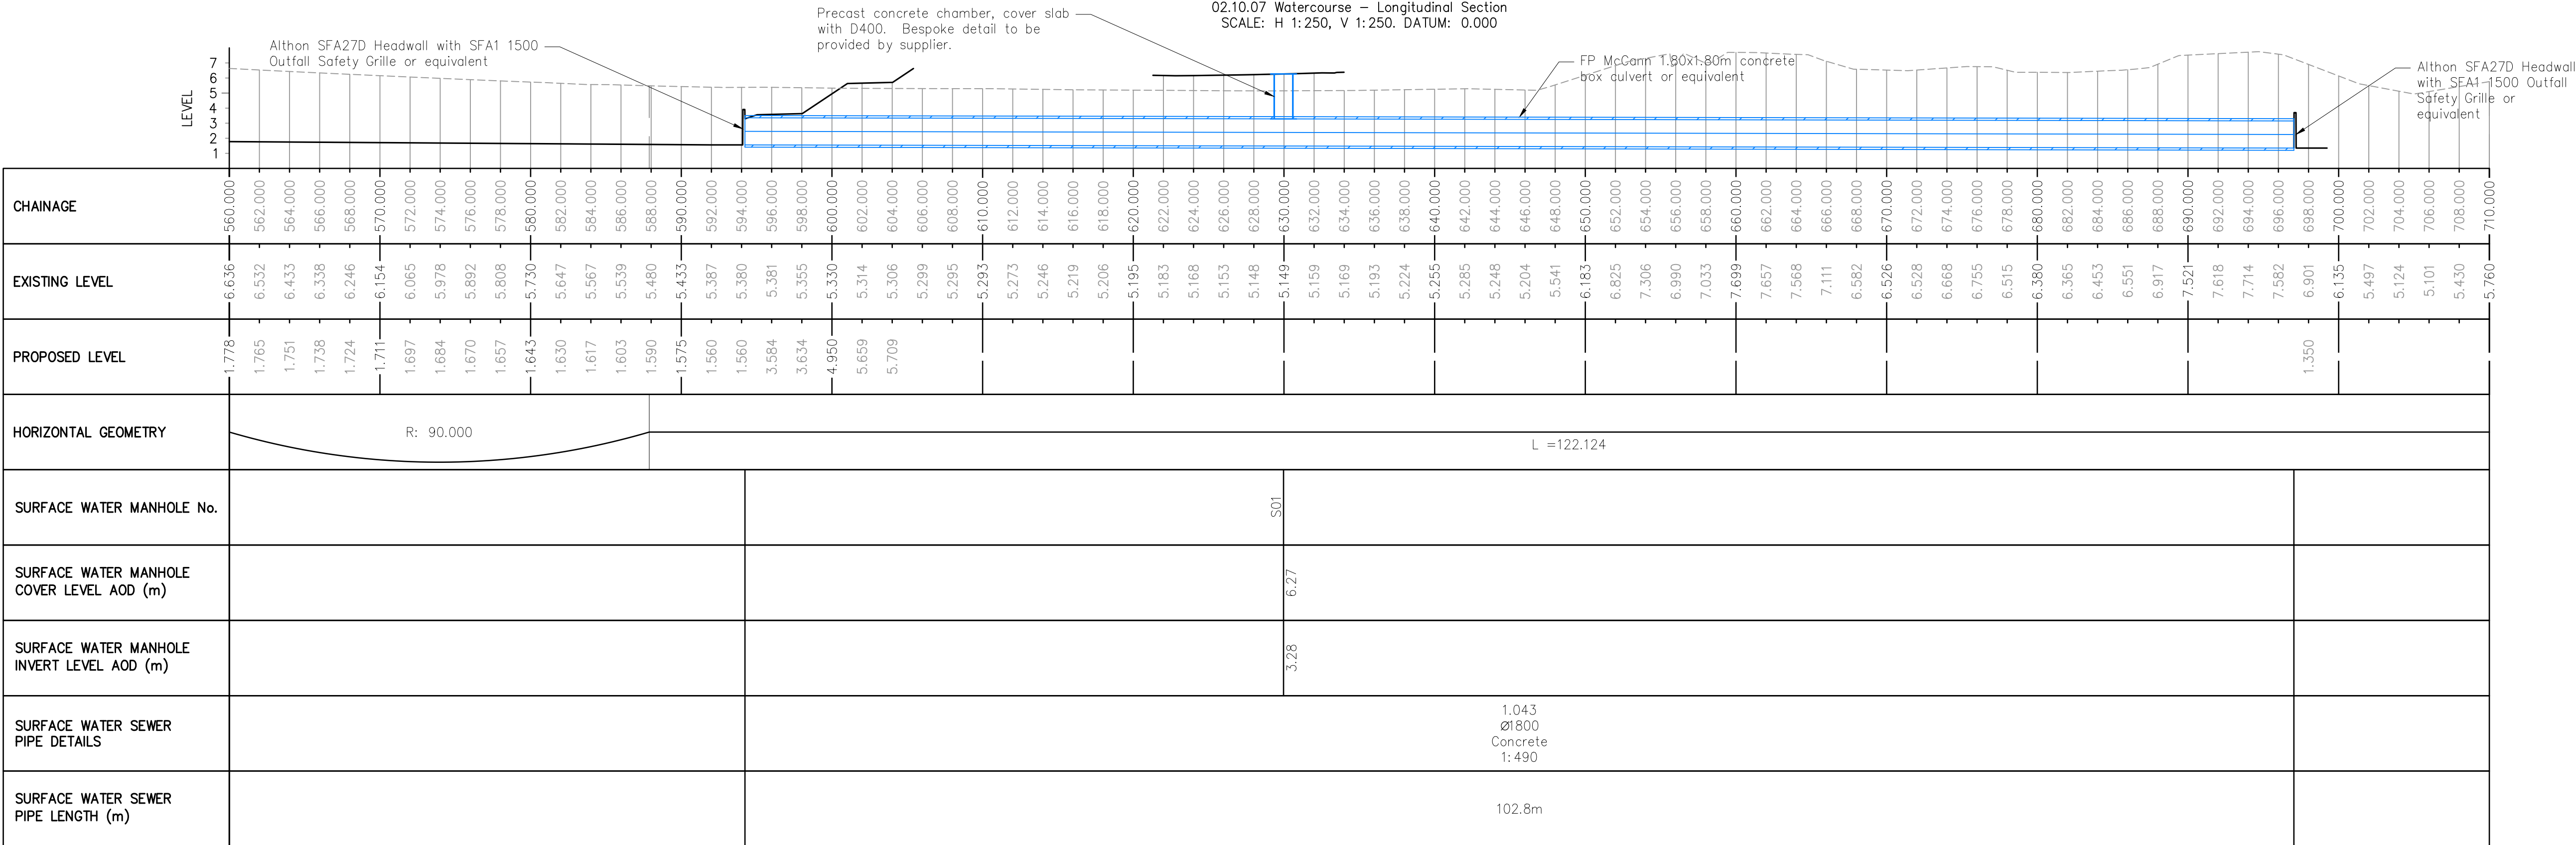
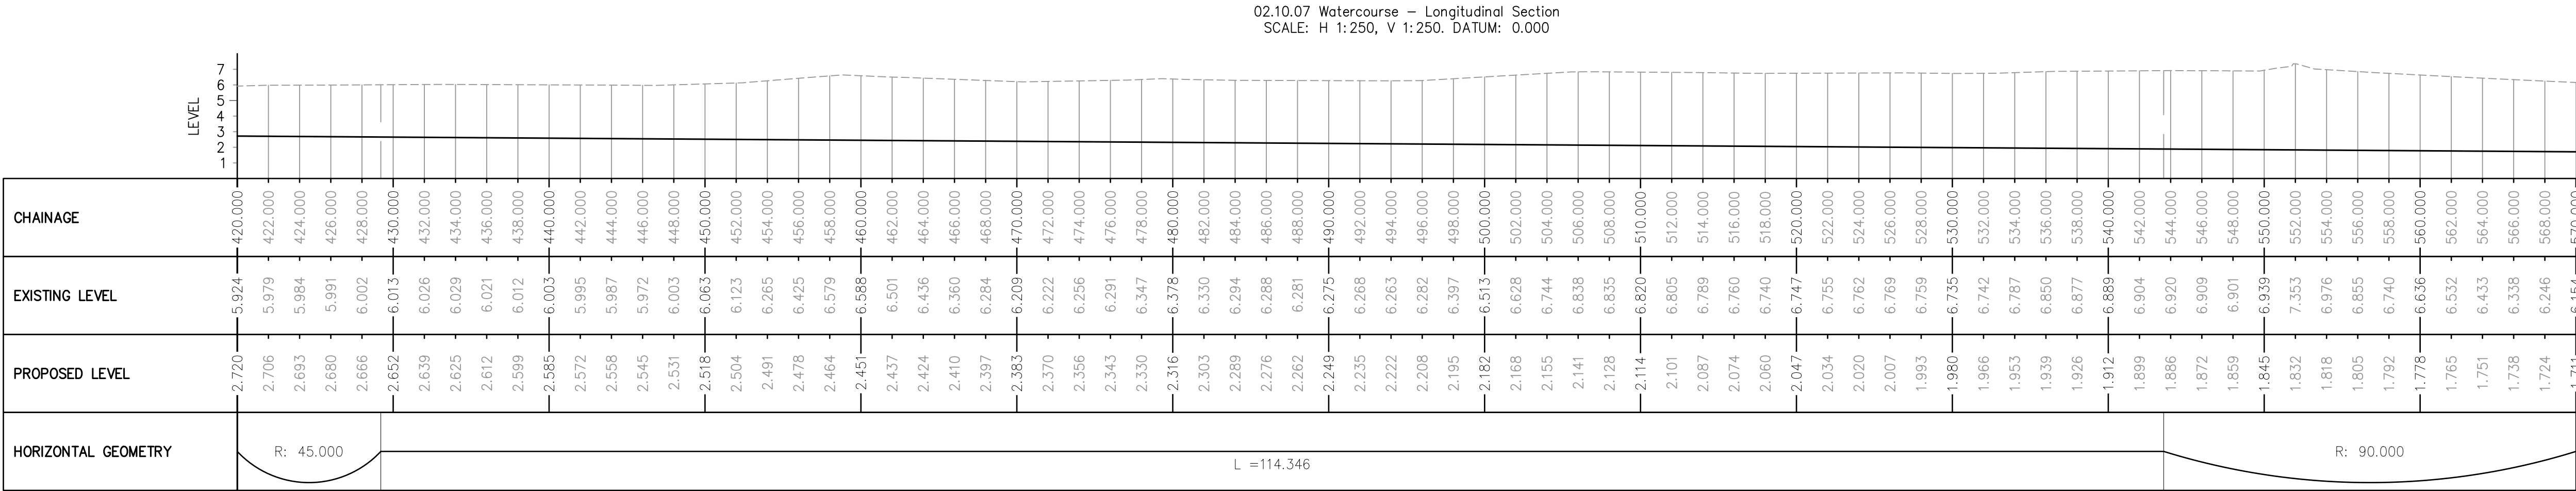


KEY CDM RESIDUAL DESIGN AND ENVIRONMENTAL RISKS	
Buried services (1.01)	Deep excavation (3.02, 3.03)
Overhead services (1.03)	Manual handling (3.04)
Buried structures (1.04)	High ground water levels (3.09)
Existing rail (1.05)	
Unexploded ordnance (2.01)	
Contaminated soil (2.02)	
Confined space (3.01)	

IN ACCORDANCE WITH THE CONSTRUCTION DESIGN MANAGEMENT REGULATIONS 2015, THE DOCUMENT ORIGINATOR HAS UNDERTAKEN A DESIGN RISK ASSESSMENT FOR THE ELEMENTS SHOWN ON THIS DOCUMENT. THE ABOVE ARE ONLY THE KEY RISKS THAT WERE IDENTIFIED DURING THE RISK ASSESSMENT. FOR A COMPREHENSIVE LIST REFER TO THE DESIGN RISK ASSESSMENT.

- GENERAL NOTES:
- DO NOT SCALE FROM THIS DRAWING
 - SITE VERIFY ALL DIMENSIONS PRIOR TO CONSTRUCTION
 - REPORT ALL DISCREPANCIES TO THE DRAWING ORIGINATOR IMMEDIATELY
 - THIS DRAWING IS TO BE READ IN CONJUNCTION WITH ALL RELEVANT AS BUILT DRAWINGS AND OTHER DOCUMENTS

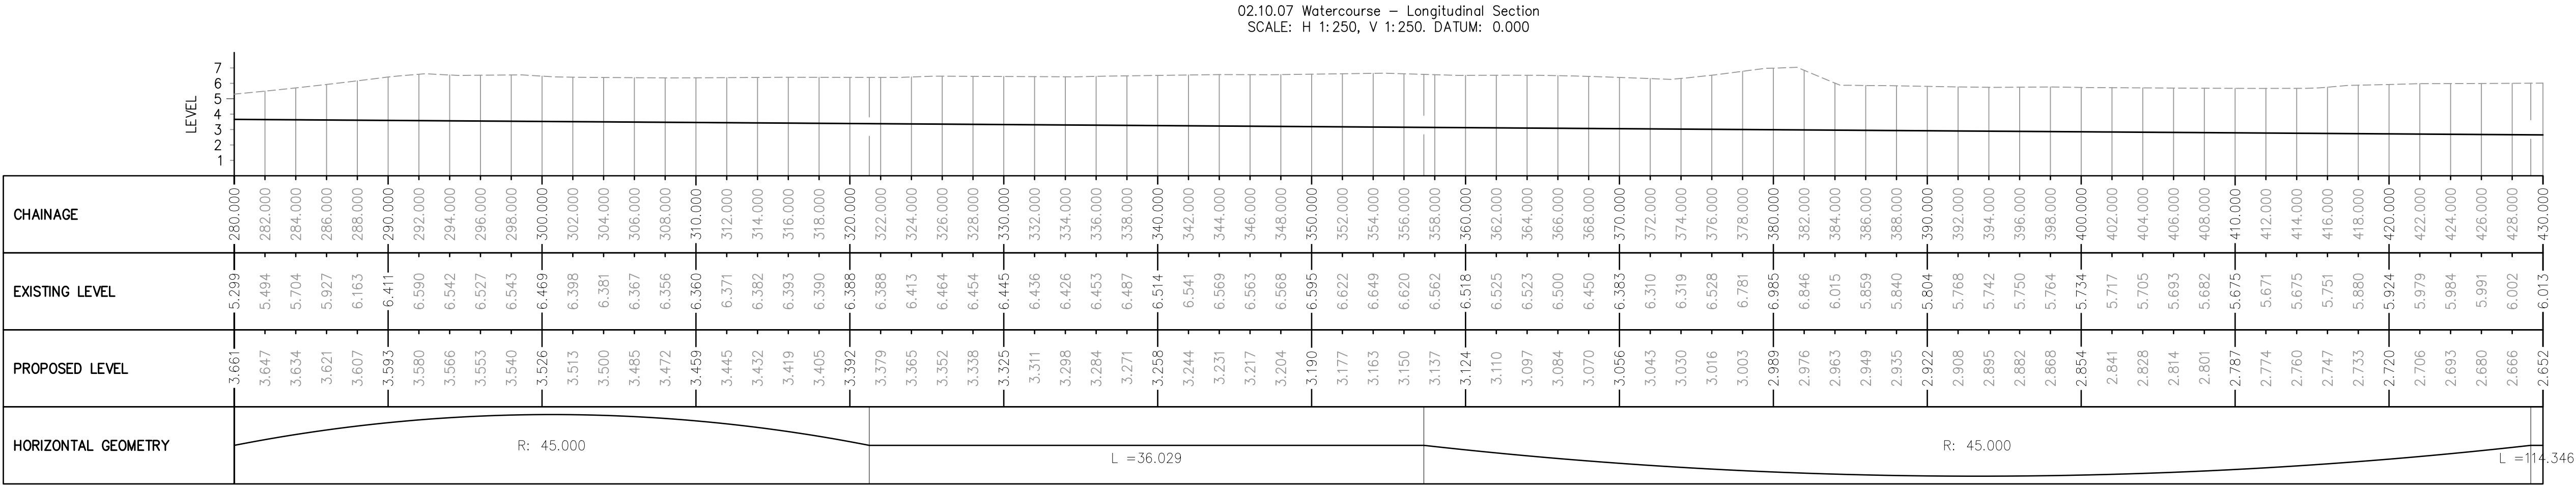

D	01/05/25	Long section extended	AJC	KS - KB
C	21/03/25	Top of the ditch amended to 6.63m	AJC	KS - KB
B	25/02/25	FBS number updated to 200100	AJC	AJC
A	21/02/25	Tender issue	AJC	SG - KB

Rev	Date	Description	Dim	CHK/APP'D
Revisions				



Drawing Originator
SKANSKA | Skanska Technology
Skanska UK
1 Hercules Way
Leavesden
Watford
WD25 7GS
Tel: +44(0)1923 776 666

THIS DRAWING IS COPYRIGHT OF SKANSKA TECHNOLOGY LIMITED AND SHALL NOT BE REPRODUCED WITHOUT PRIOR WRITTEN PERMISSION

Drawing Status

TENDER

Project Name

INVICTUS

Drawn by	Drawn Date	Checked by	Checked Date
A COLLINS	10/02/2025	S GOODALL	19/02/2025

Approved by	Approved Date	Scale
K BALDWIN	19/02/2025	As Shown

Title

Original drawing sheet is A1

DIVERTED WATERCOURSE LONG SECTION SHEET 2

Document Reference							
PROJECT NUMBER	ORIGINATOR	FACILITY DESCRIPTION	DISCIPLINE GROUP CODE	REFERENCE TYPE CODE	DOCUMENT TYPE CODE	SEQUENCE NUMBER	REVISION
3701.00025 - SKA - 200100 - CI - DRG - DG - 00611							D