


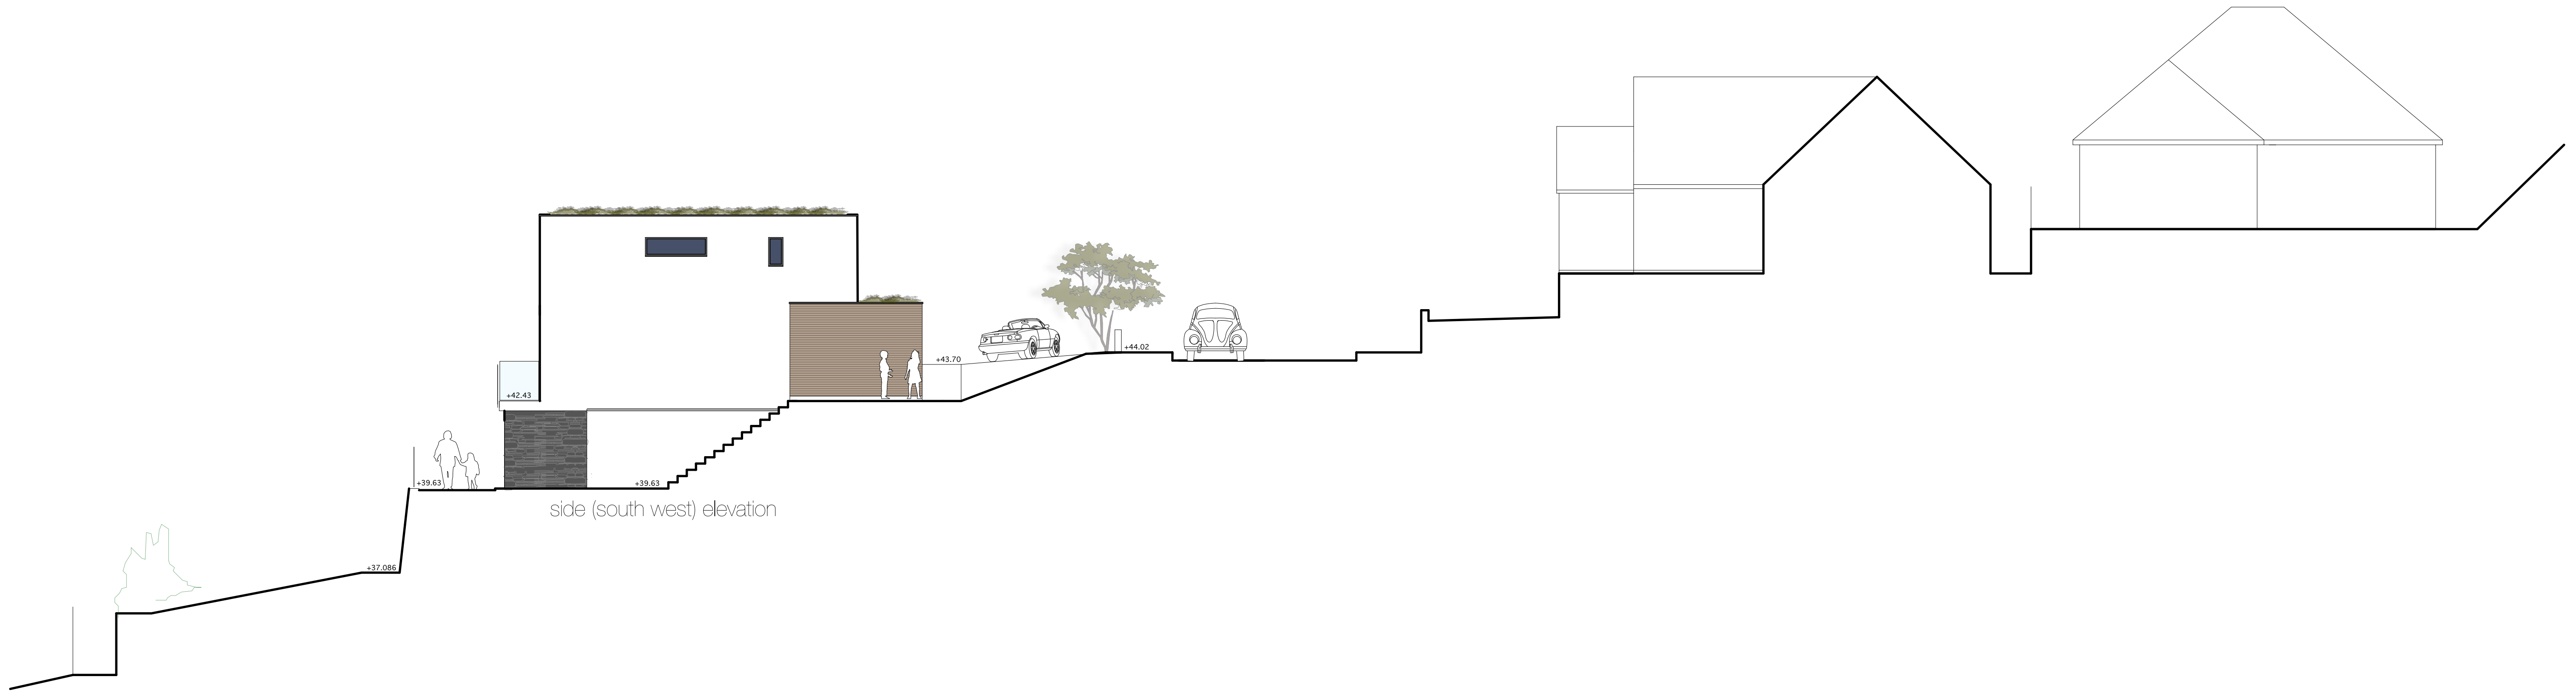

side (south west) elevation



rear (north west) elevation

IC	28.07.20	external store and terrace removed
Rev	Date	Action
This drawing is copyright.		
Dimensions to be checked on site and any discrepancies reported to the Architect immediately.		
Do not scale, use figured dimensions only.		