



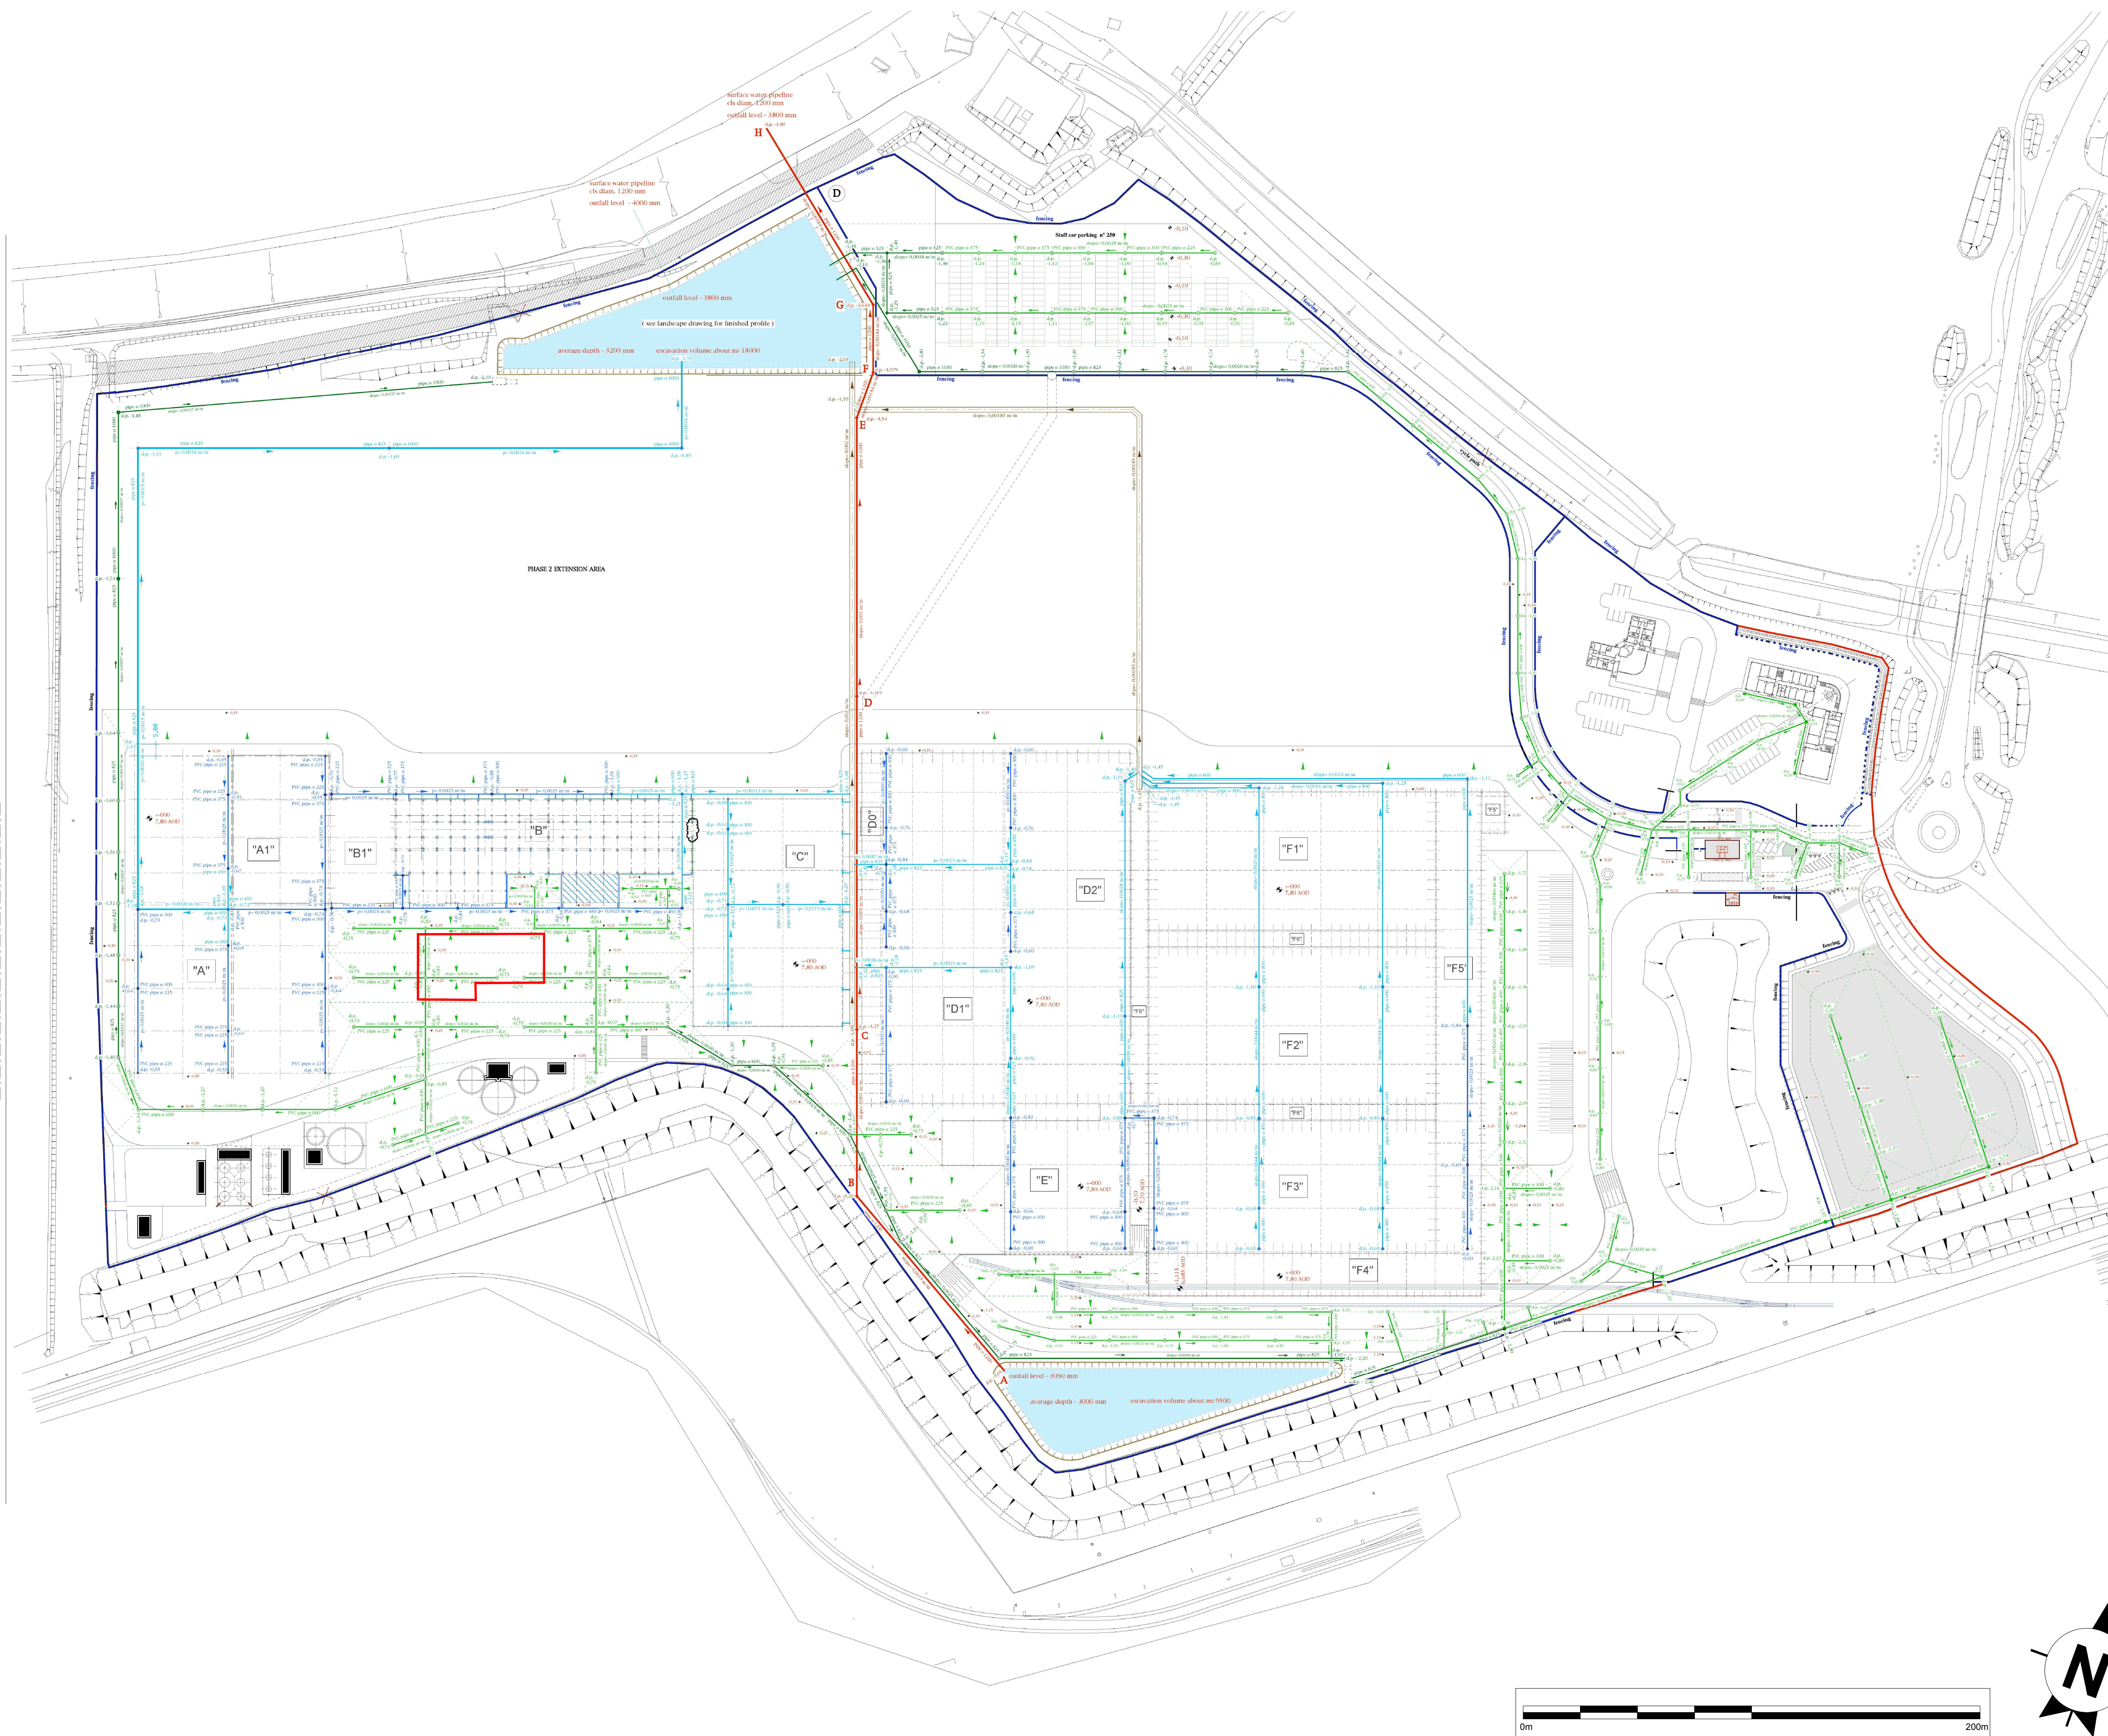

This drawing is the copyright of AXIS P.E.D Limited and may not be loaned, copied or reproduced in any way -or used for any offer, quote, tender or construction purposes without written consent of the company to do so

Follow any figured dimensions - do not scale. IF IN DOUBT ASK.

● Revision History	● Date

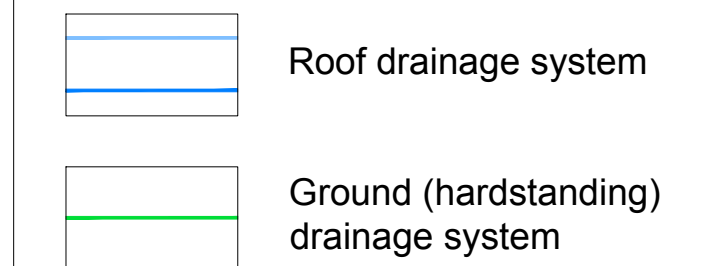

NOTE: Drawing based on Intertissue drawing:
Plan Drainage A-01/0-t (June 2005)

	Chester Office: Wall House Barns Brethon Chester CH4 4DH	South Manchester Office: Camellia House 76 Walter Lane Wilmslow SK9 5BB	
	0844 8700 007 - www.axissped.co.uk		
client:	Intertissue		
project:	Biomass Plant, Binton Ferry Paper Mill, Baglan Bay Energy Park		
drawing title:	Existing Surface Water Drainage System		
date:	September 2015	drawn by:	checked:
drawing number:	1609-01-05		status: For Planning
scale(s):	As shown		rev:
p l a n n i n g e n v i r o n m e n t d e s i g n			