




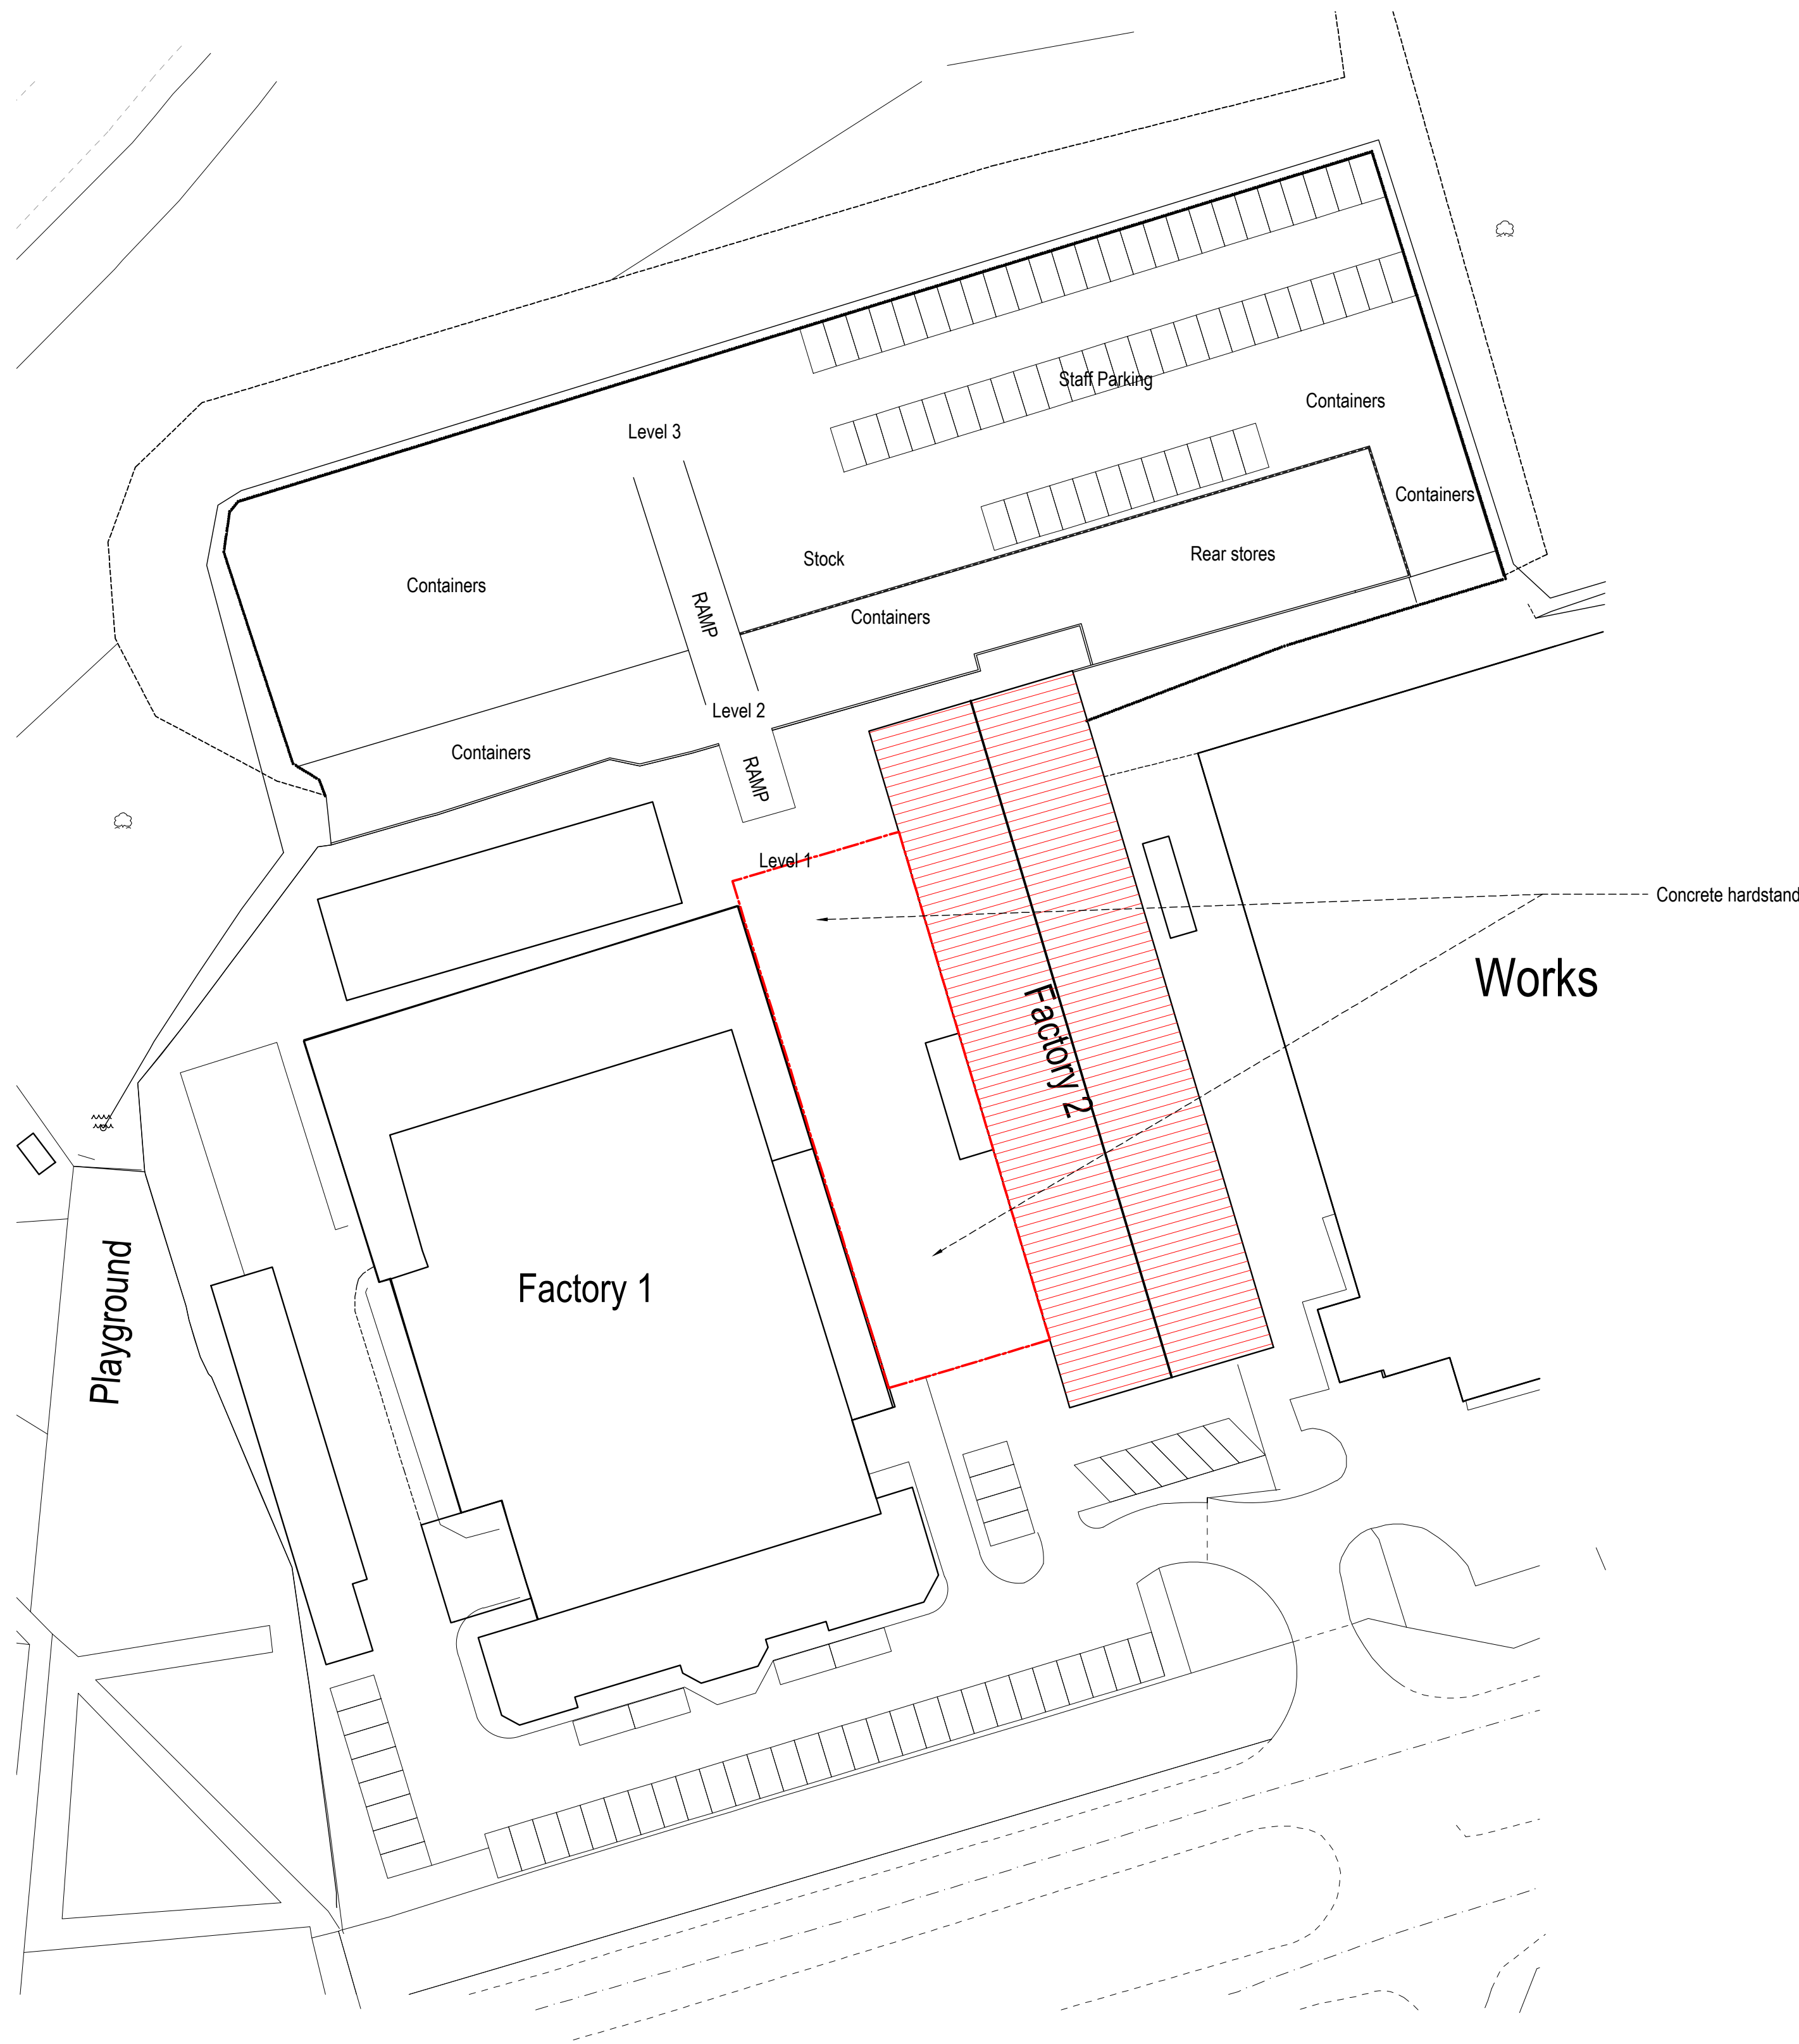

Existing Site plan @ 1:500

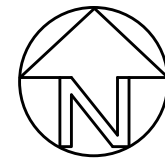

Proposed Site plan @ 1:500

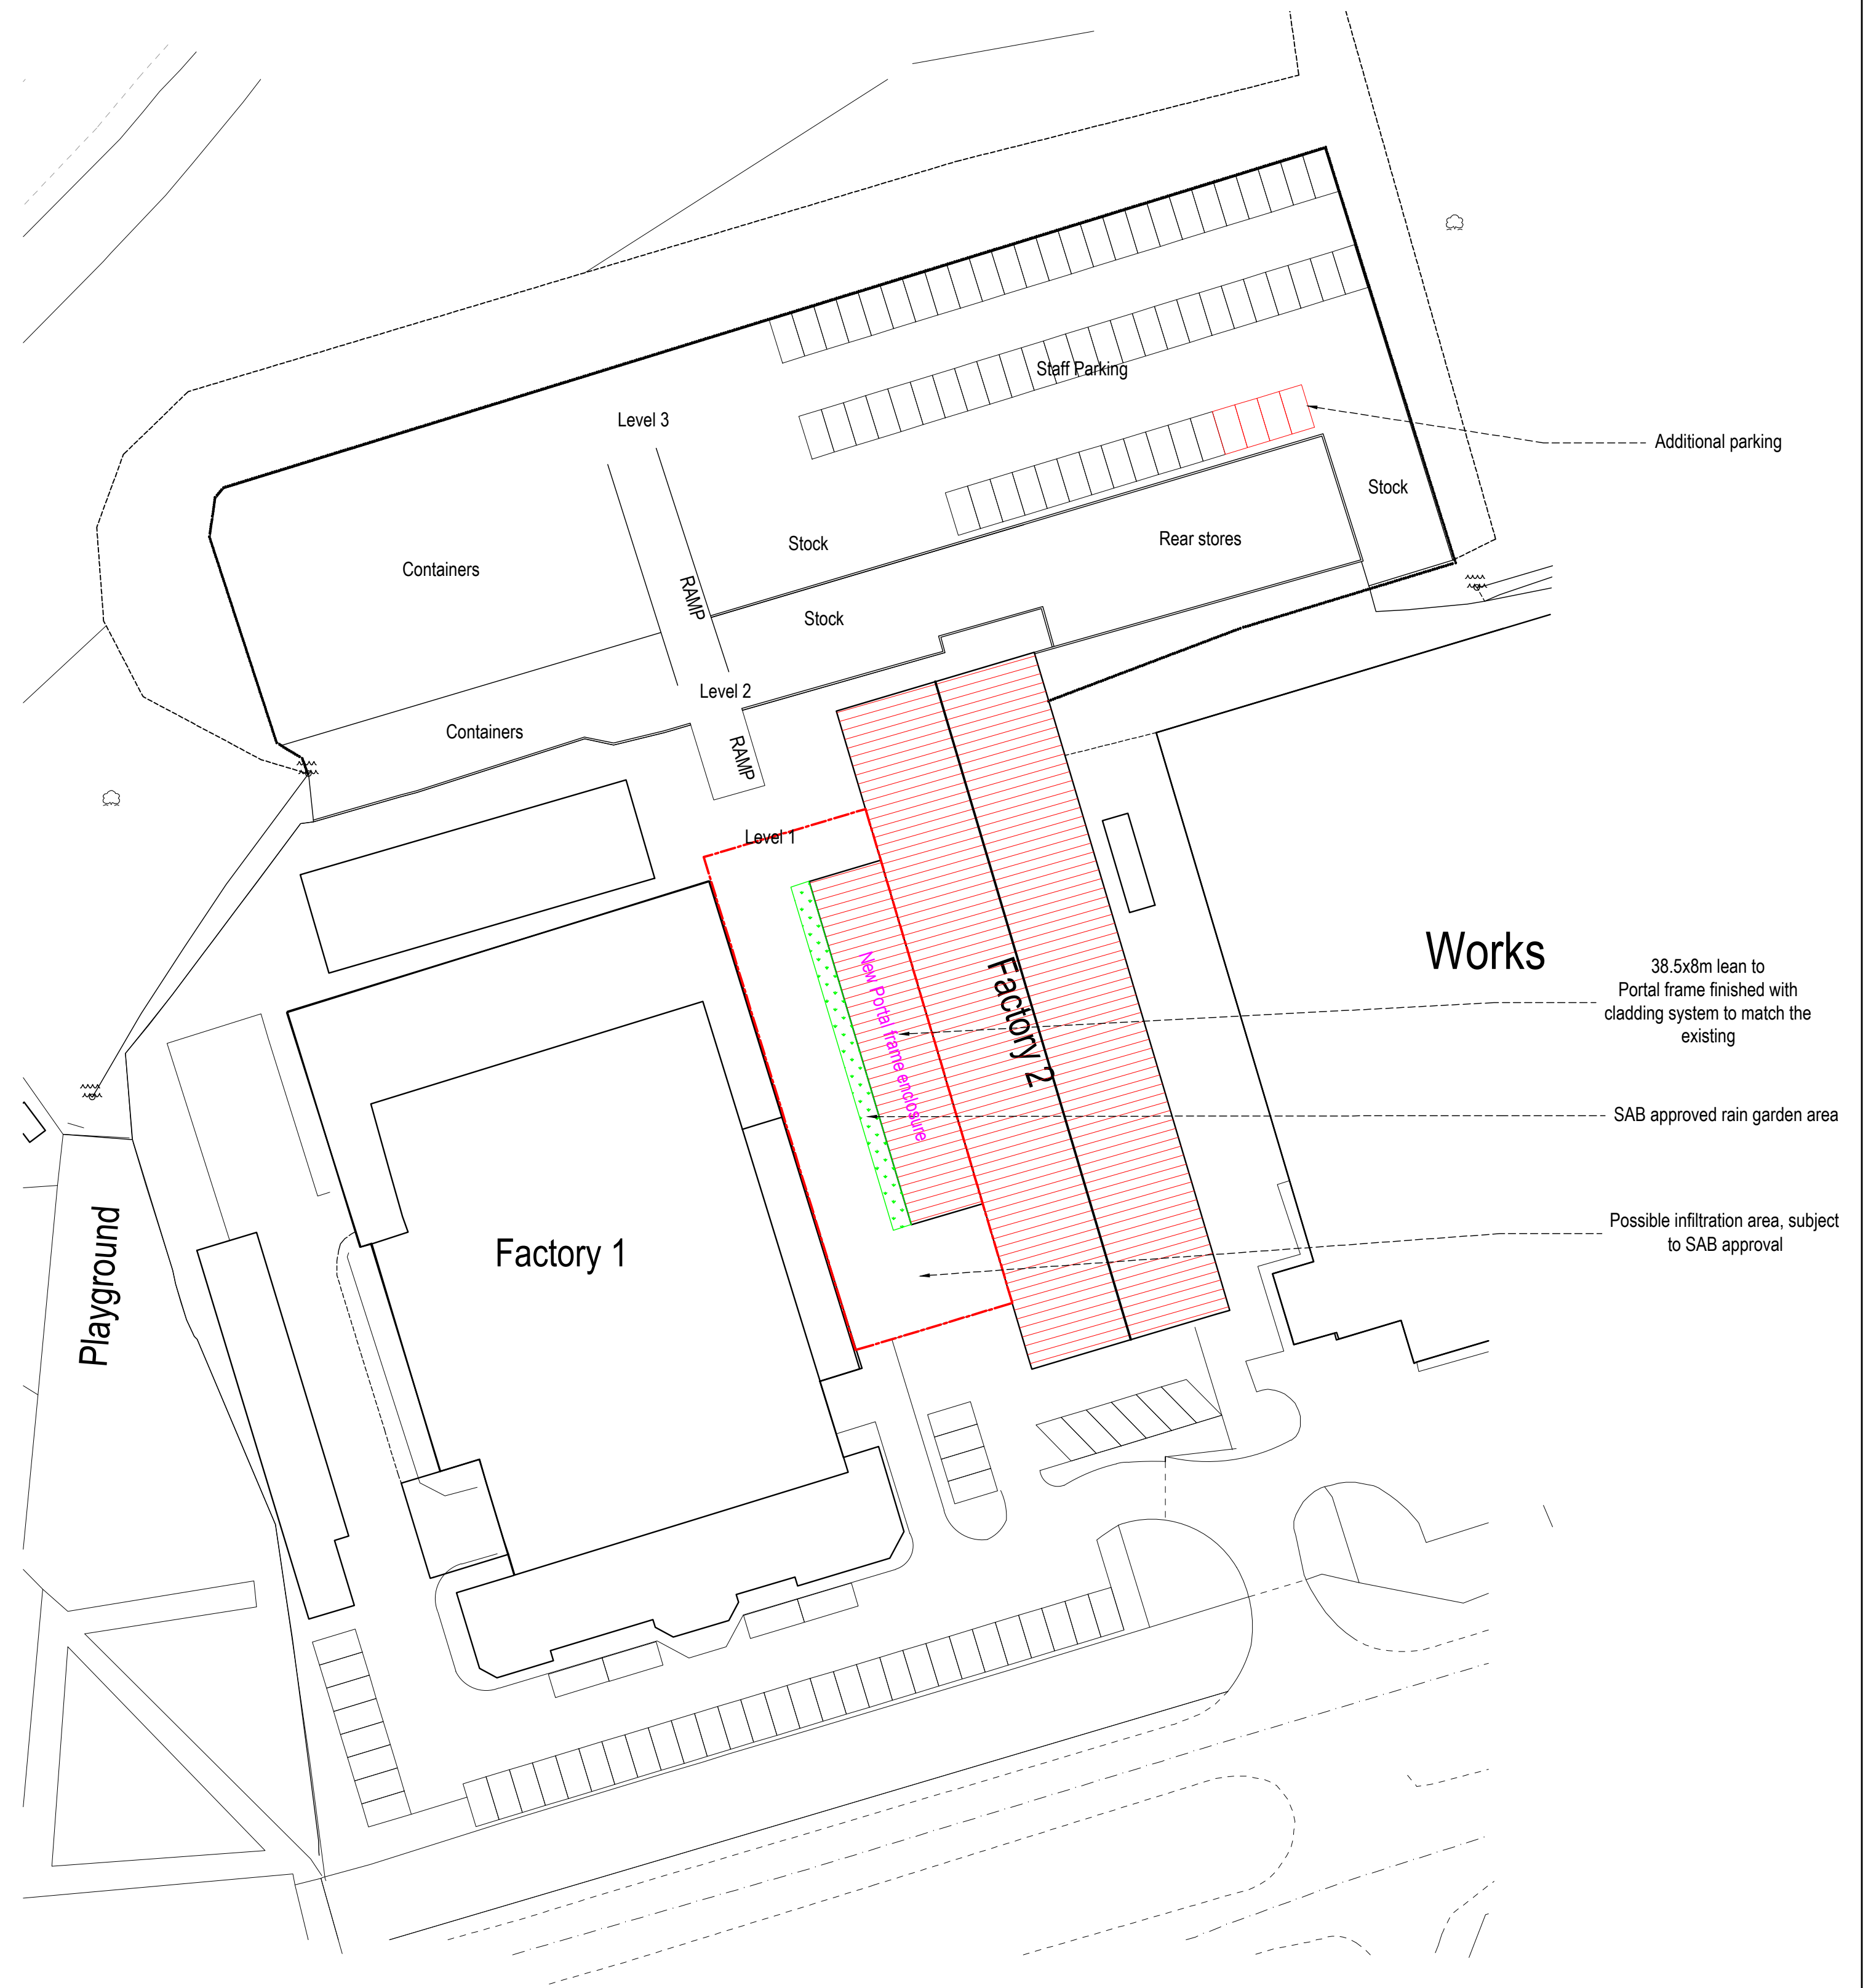