



Tree Constraints Plan

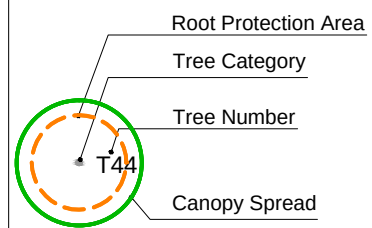


Category A Trees
Category B Trees
Category C Trees
Category U Trees


Scale 1:1000 @A3
01/2024

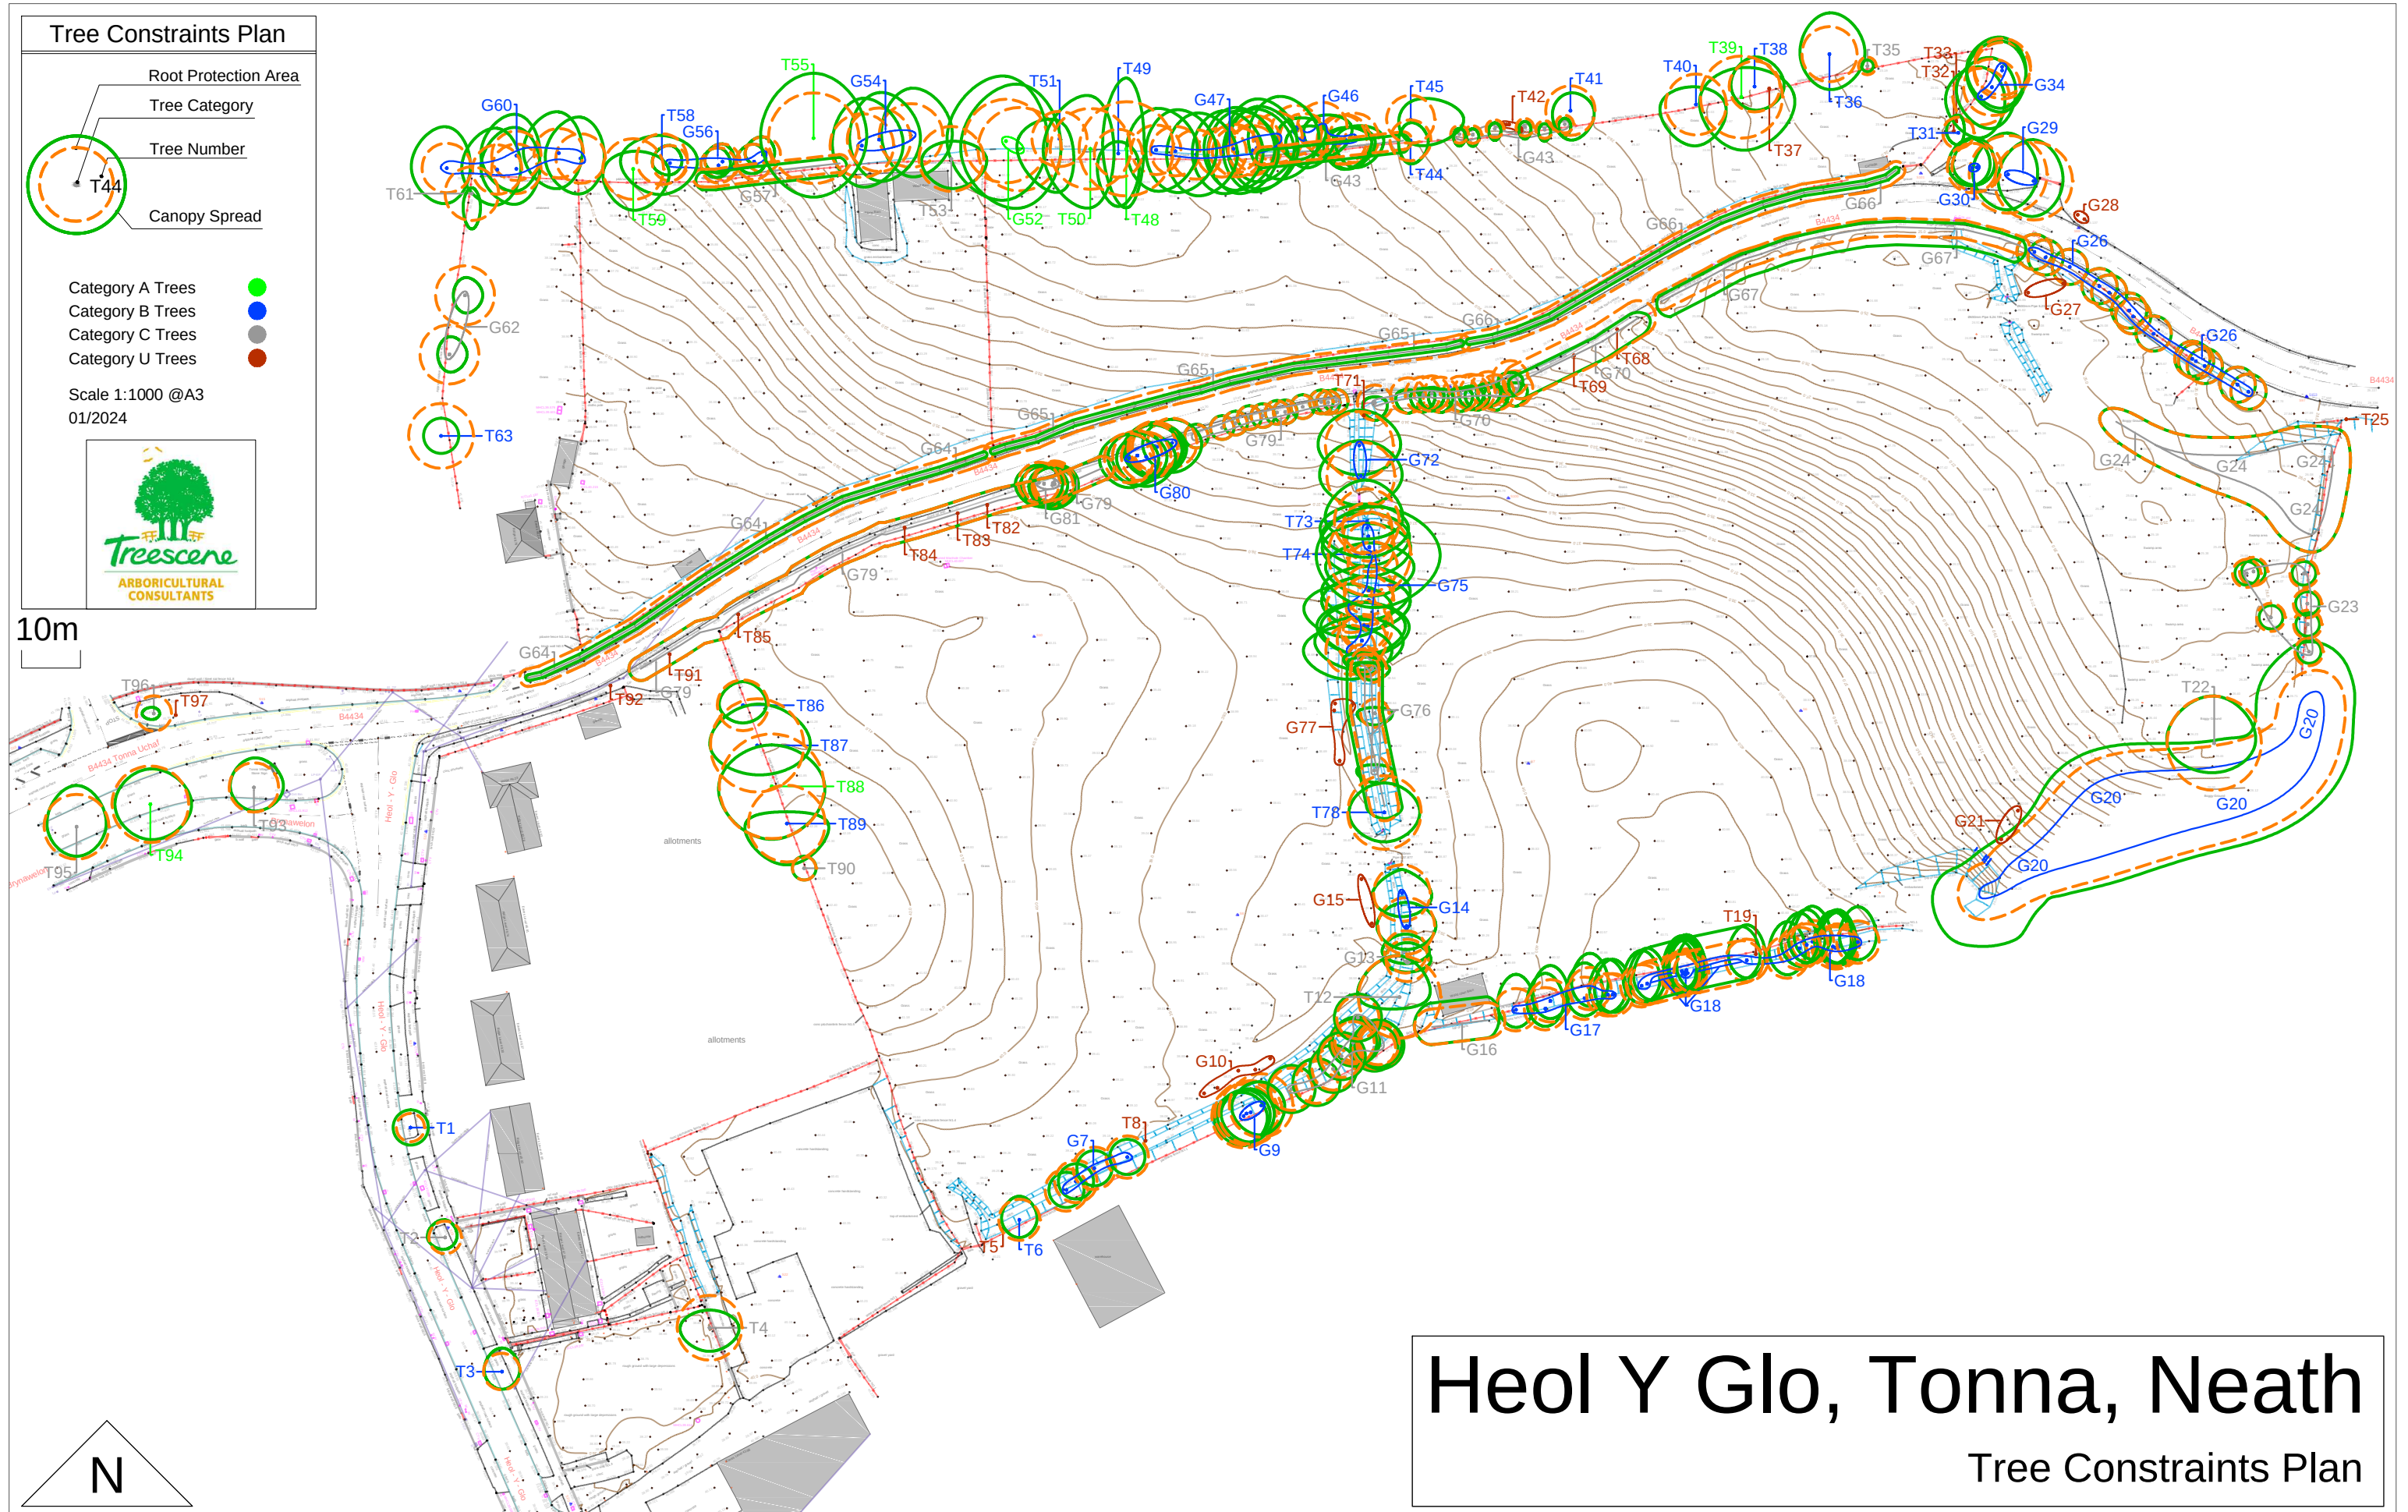


Heol Y Glo, Tonna, Neath

Tree Constraints Plan

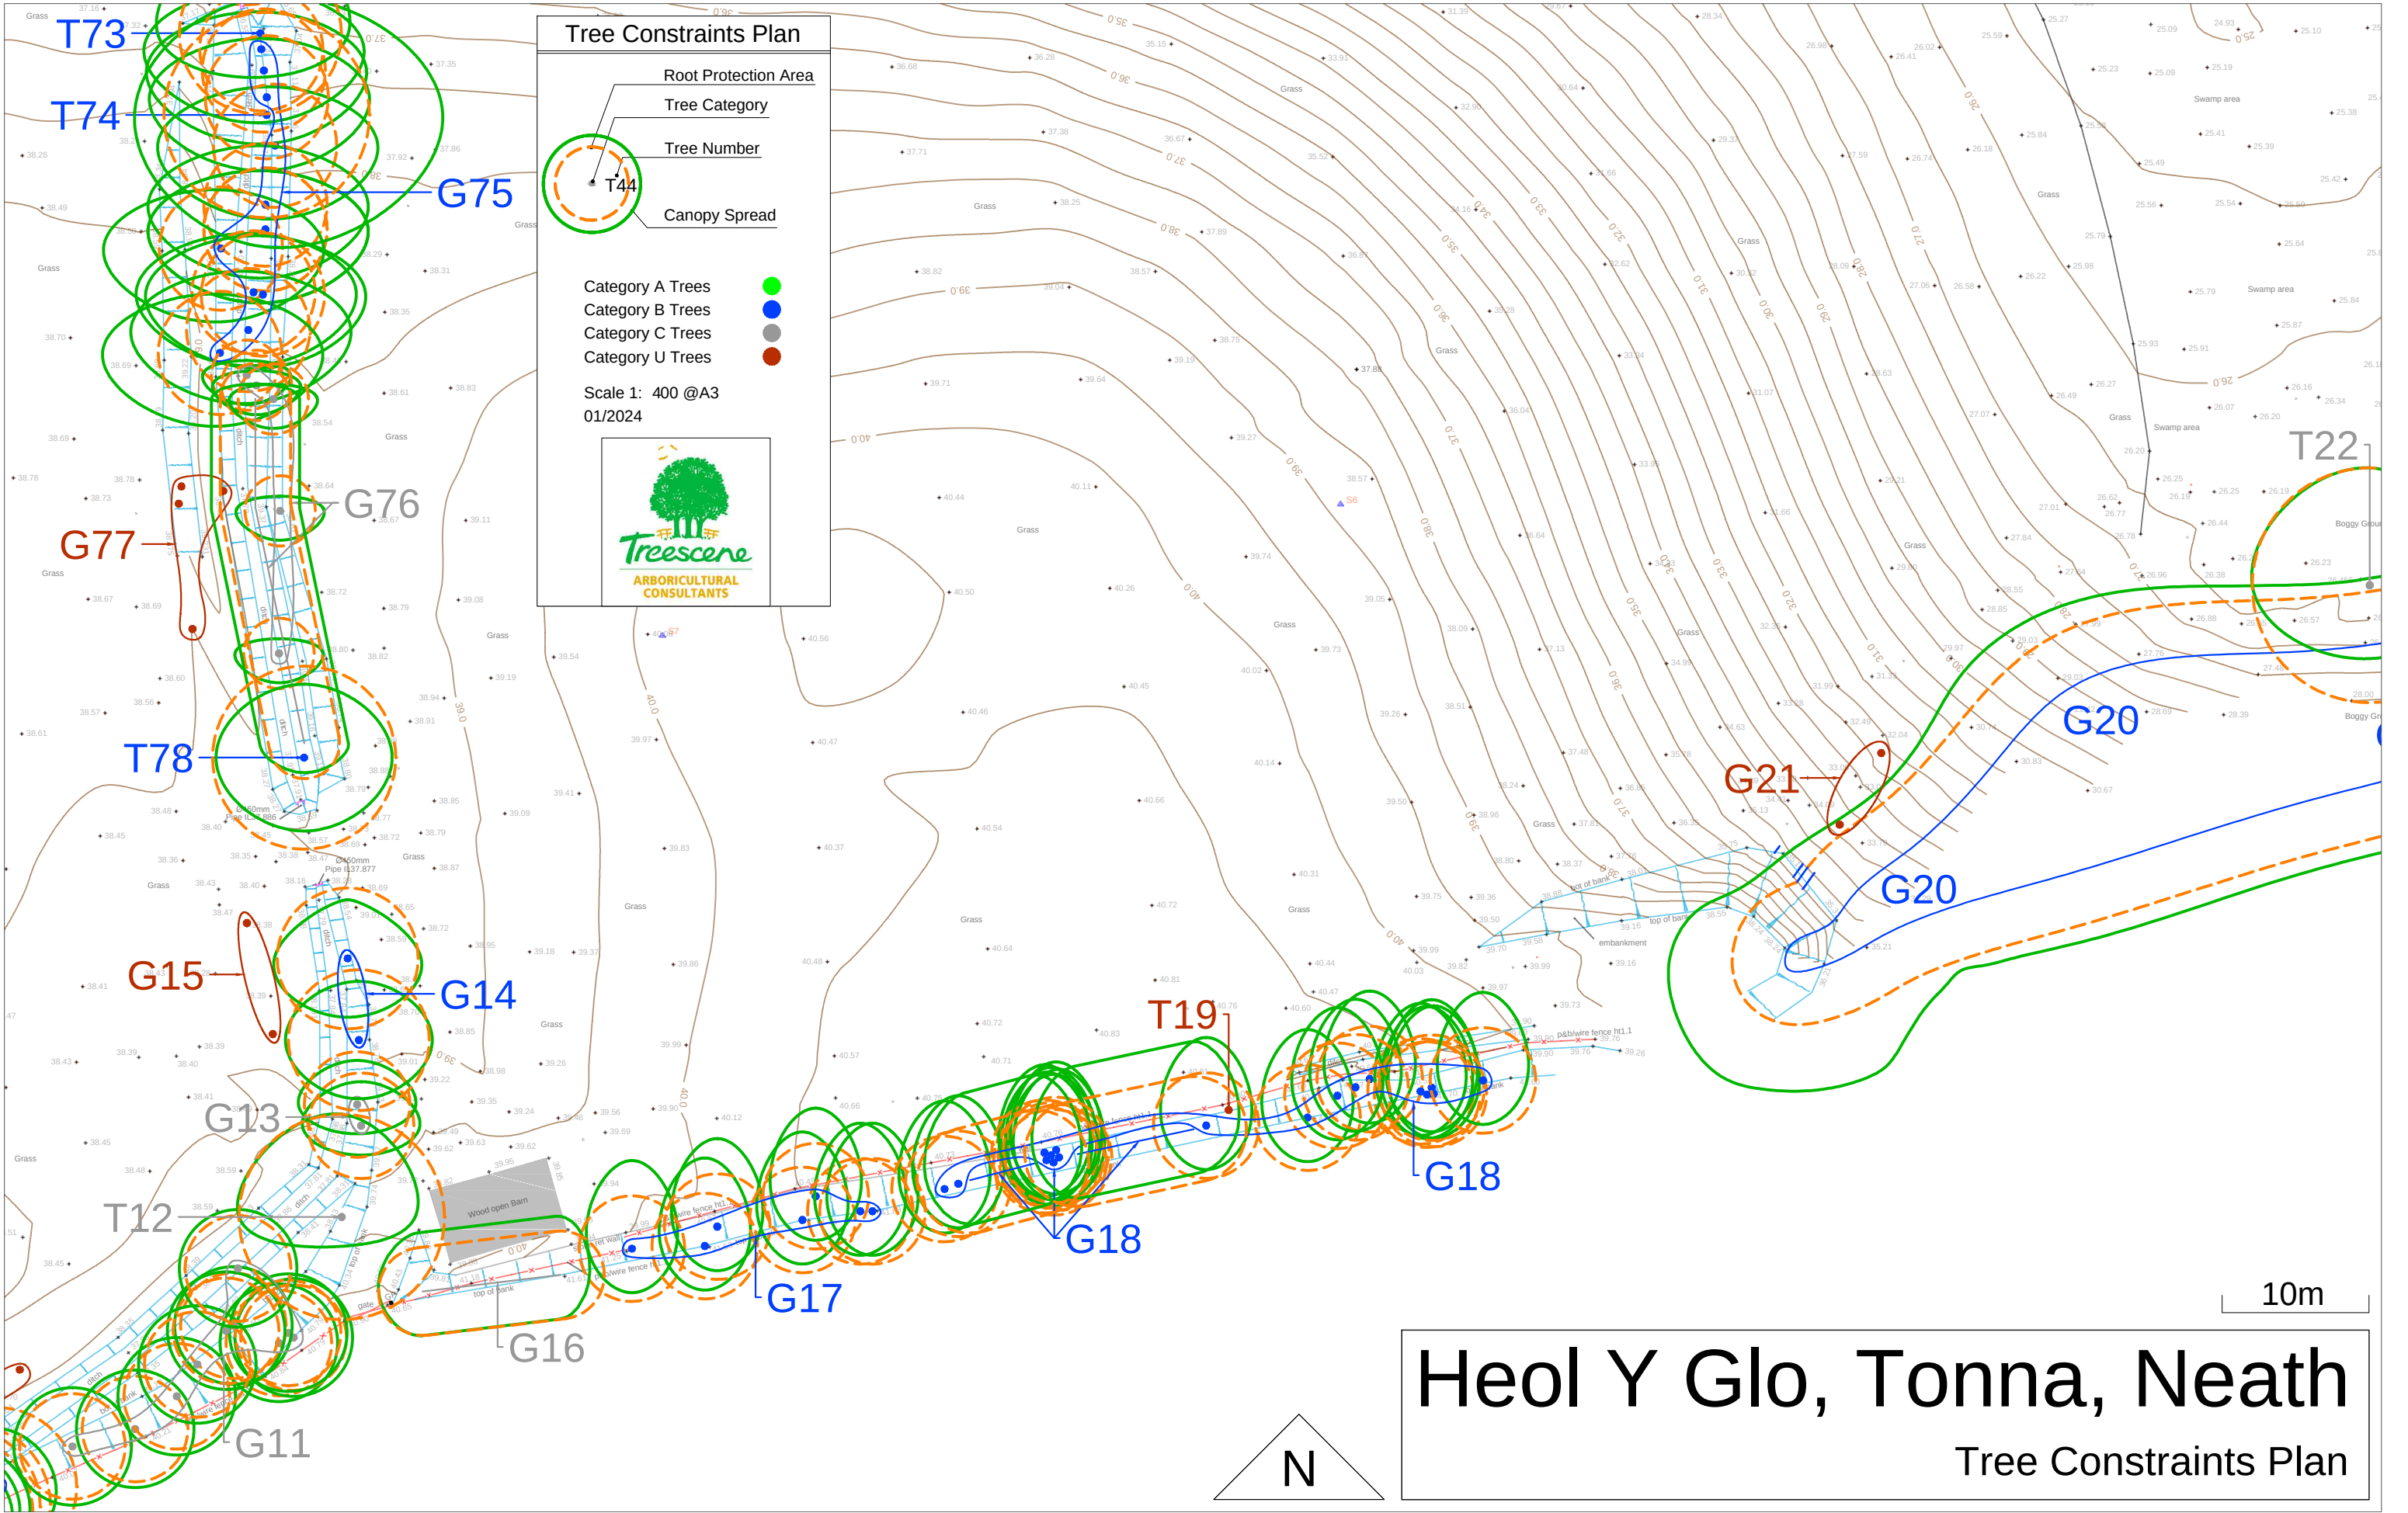

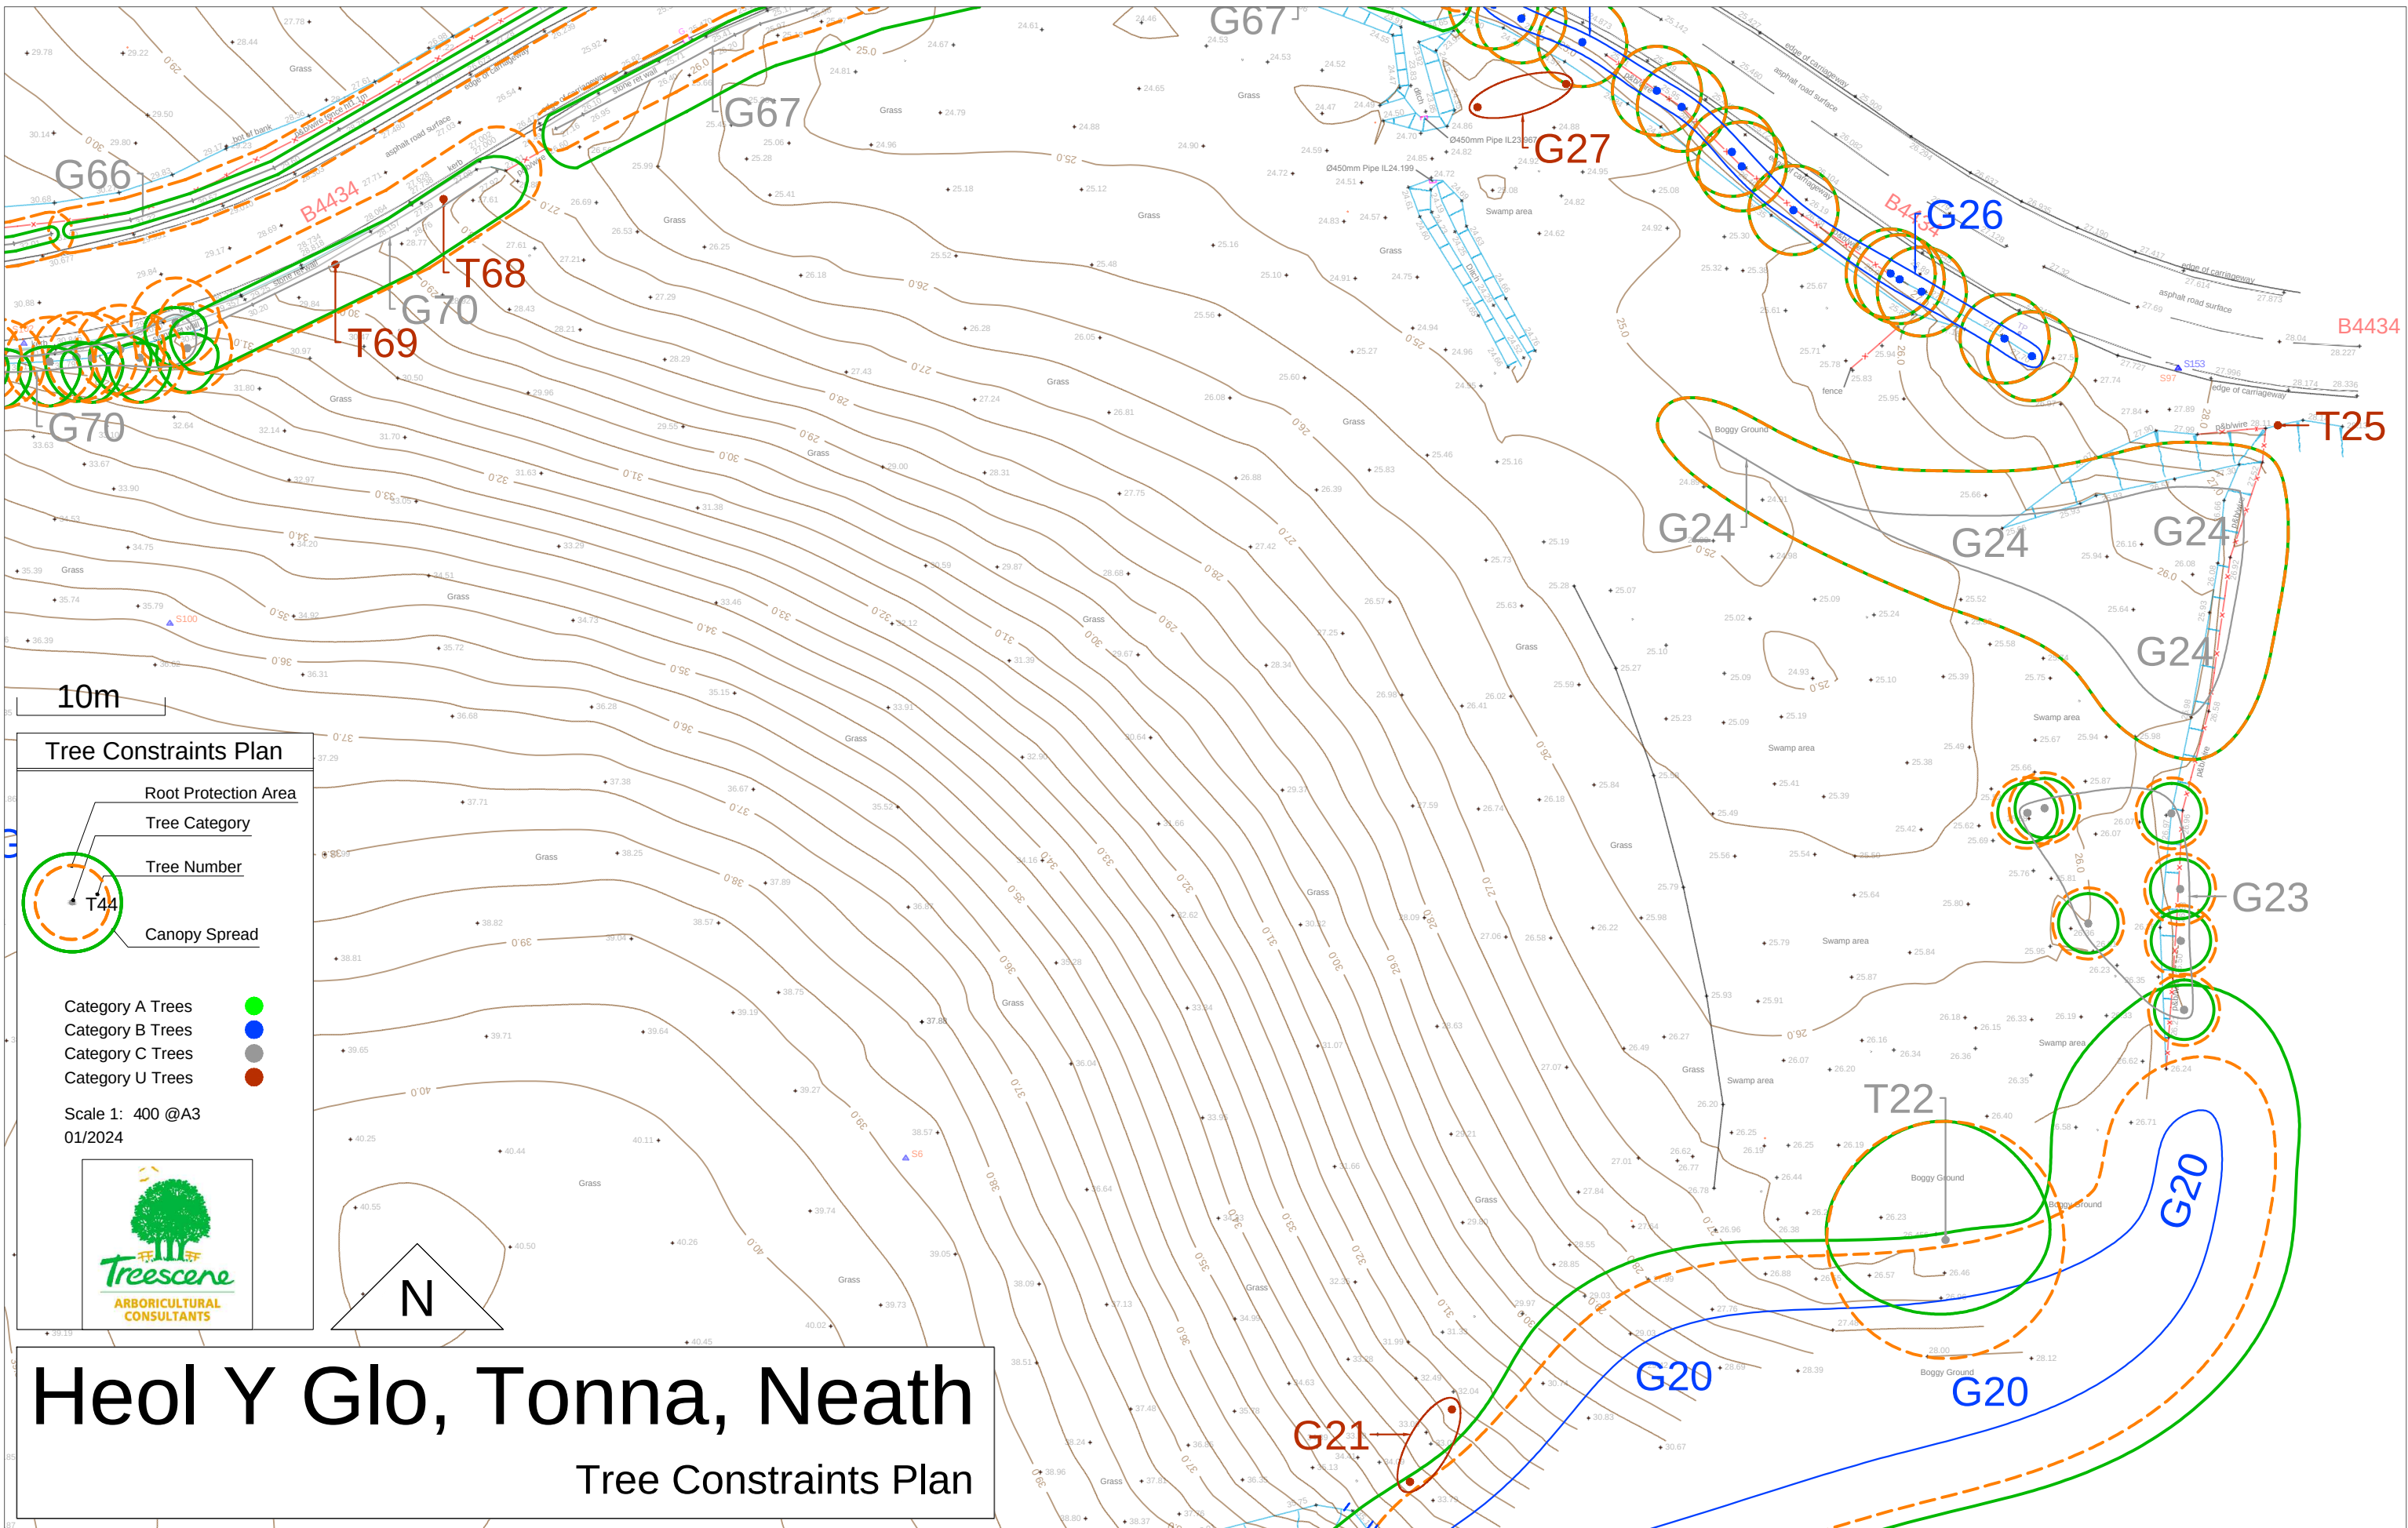

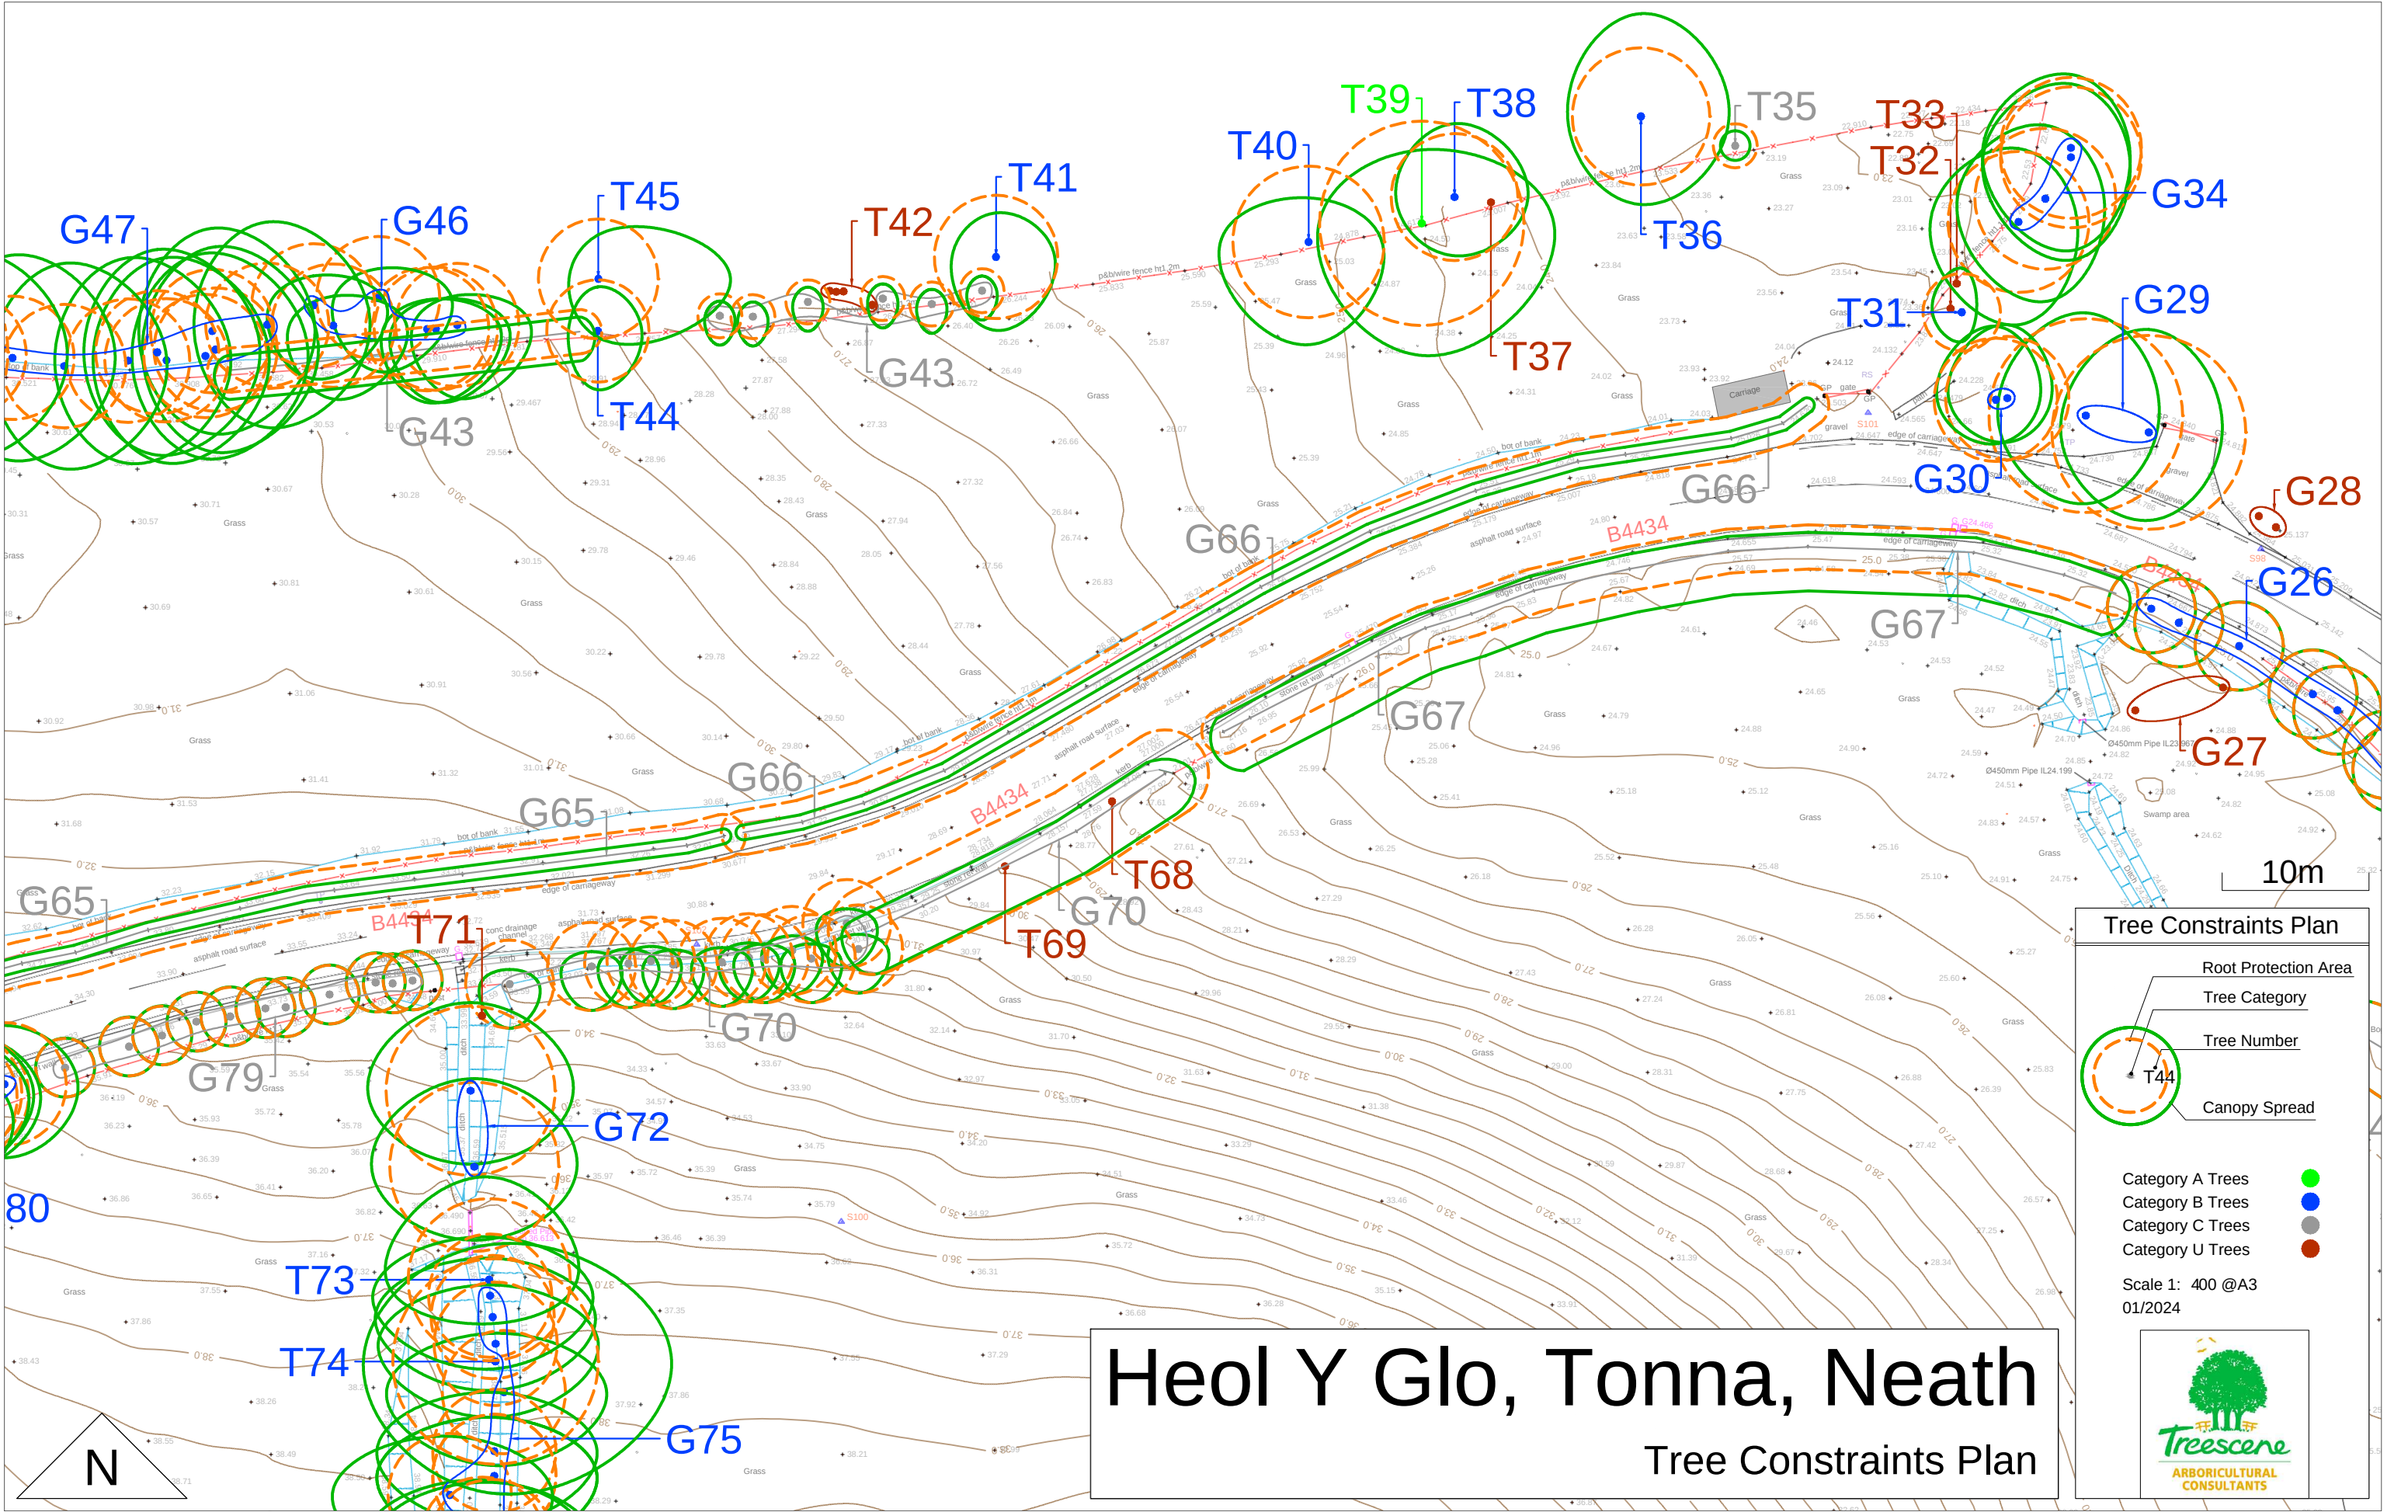

Heol Y Glo, Tonna, Neath

Tree Constraints Plan


Tree Constraints Plan

Root Protection Area
Tree Category
Tree Number
Canopy Spread

Category A Trees
Category B Trees
Category C Trees
Category U Trees


Scale 1: 400 @ A3
01/2024


Treescene
ARBORICULTURAL
CONSULTANTS

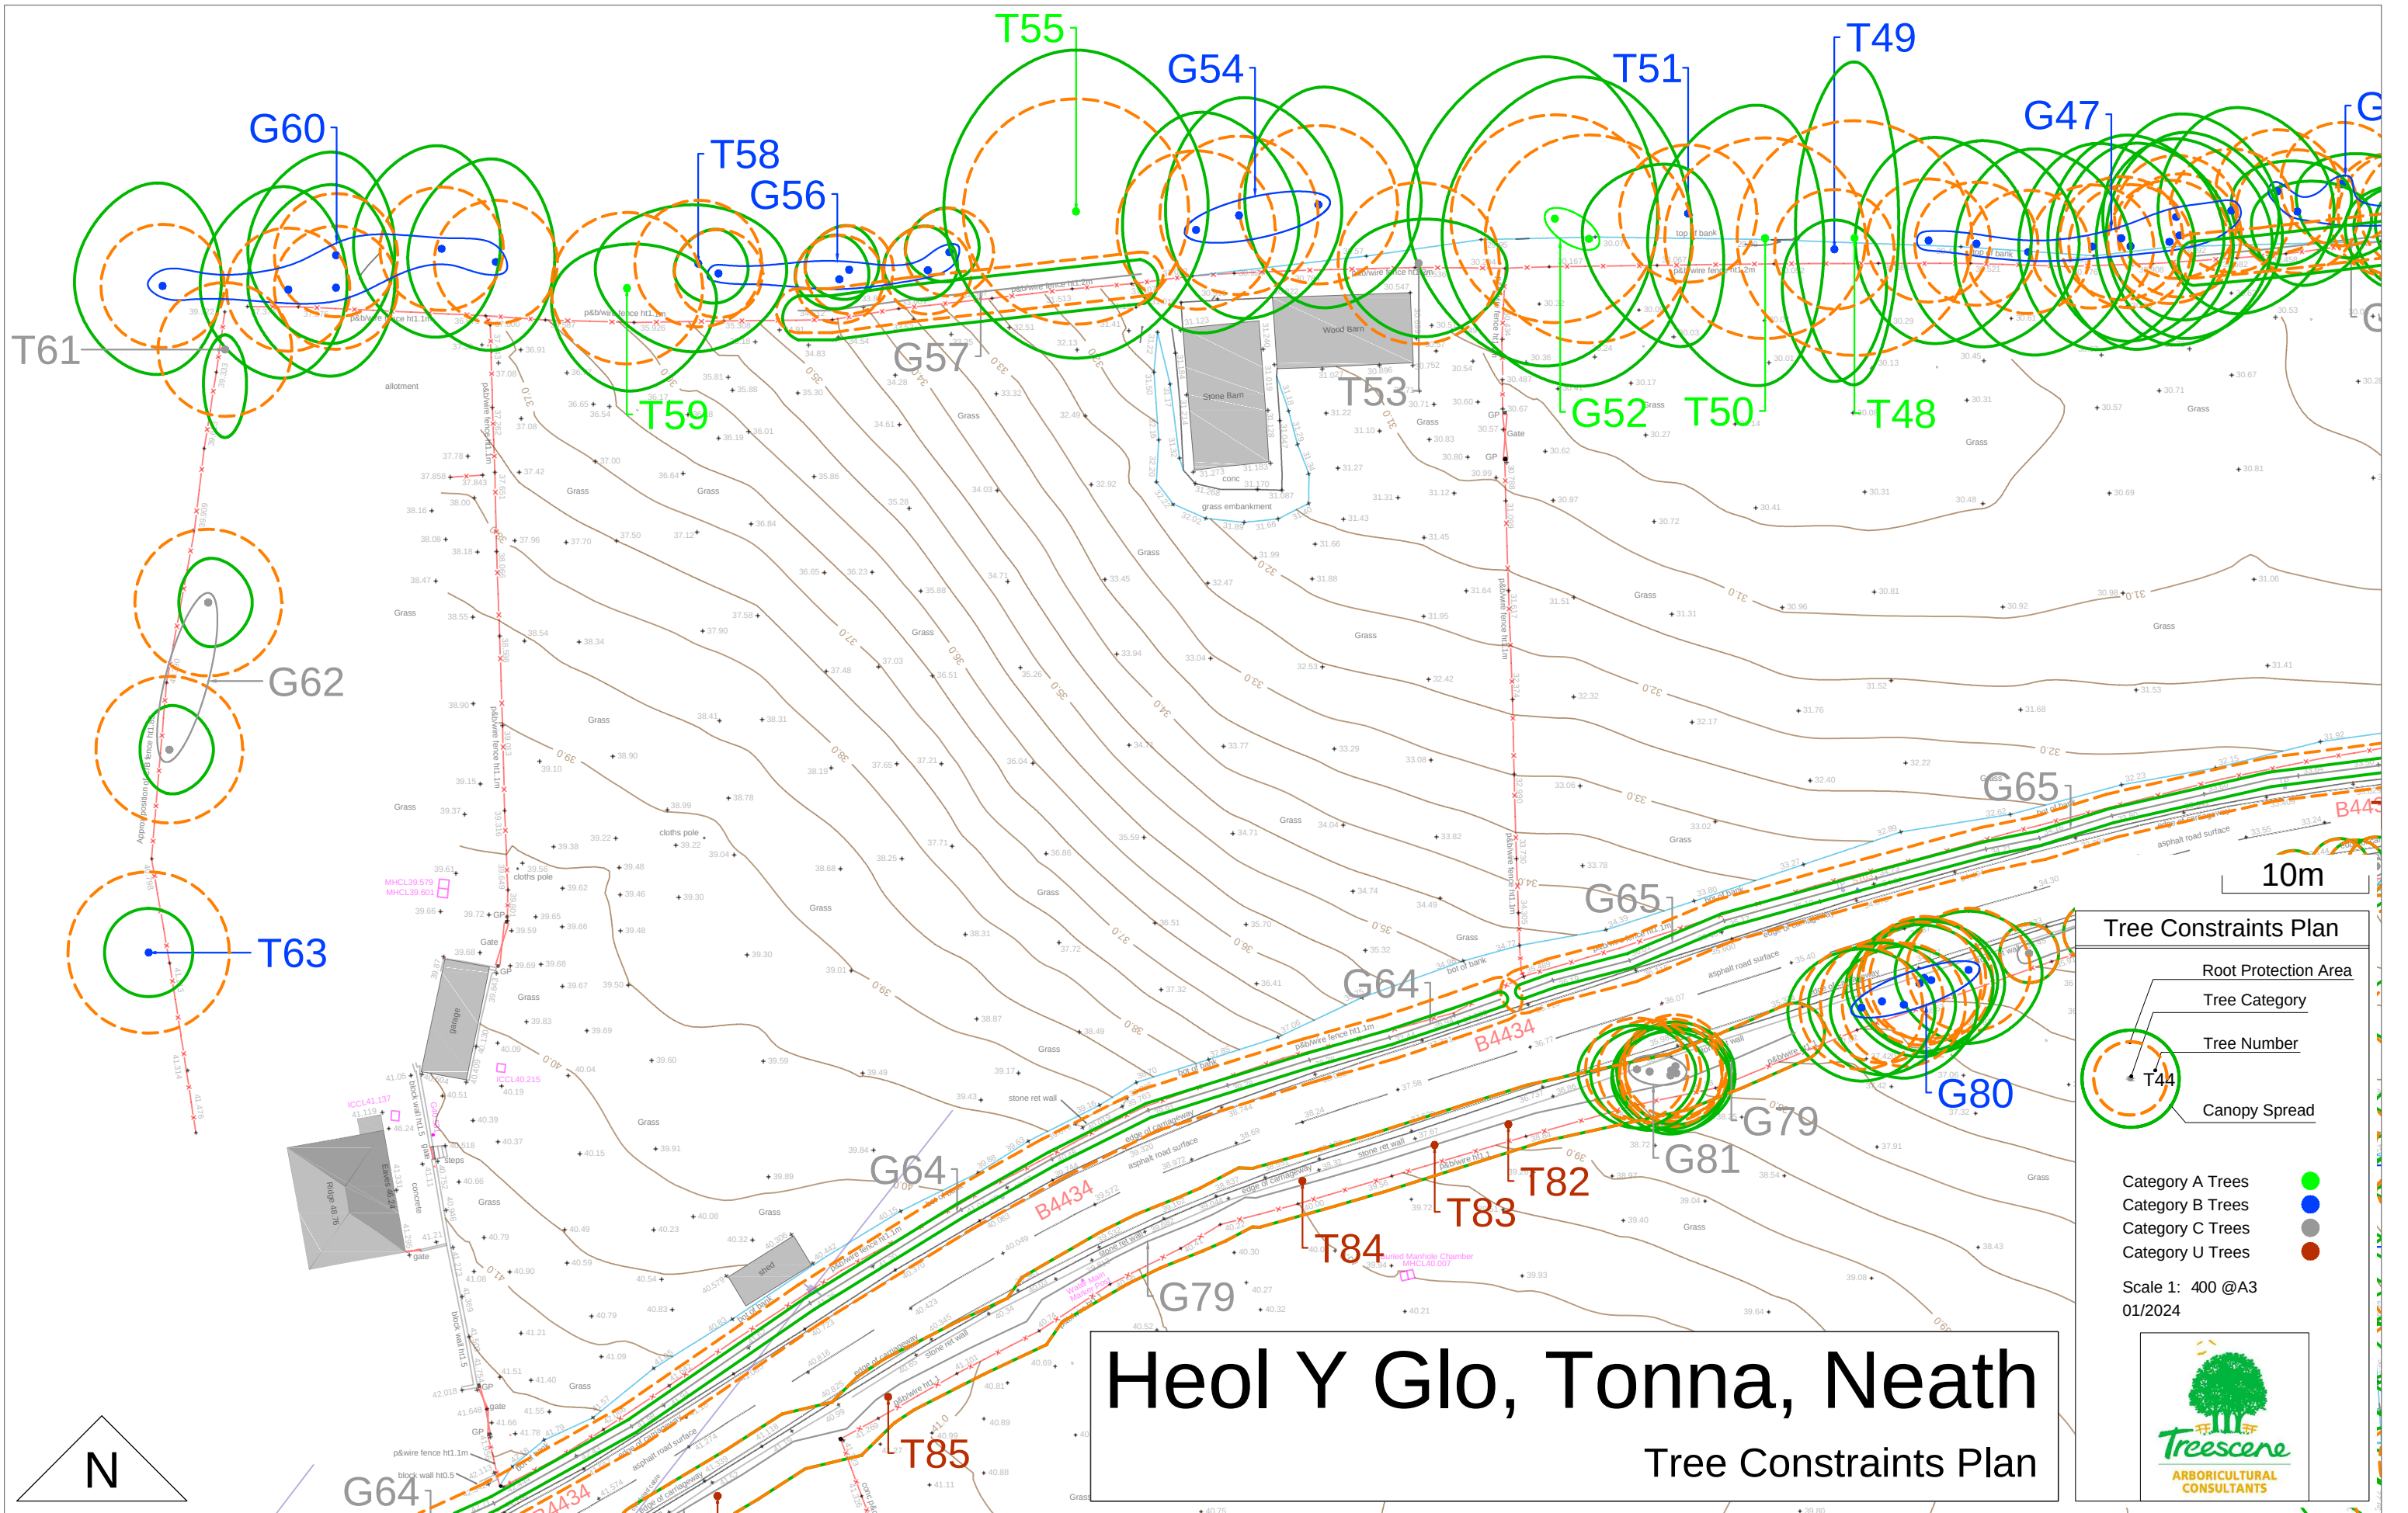

Heol Y Glo, Tonna, Neath

Tree Constraints Plan

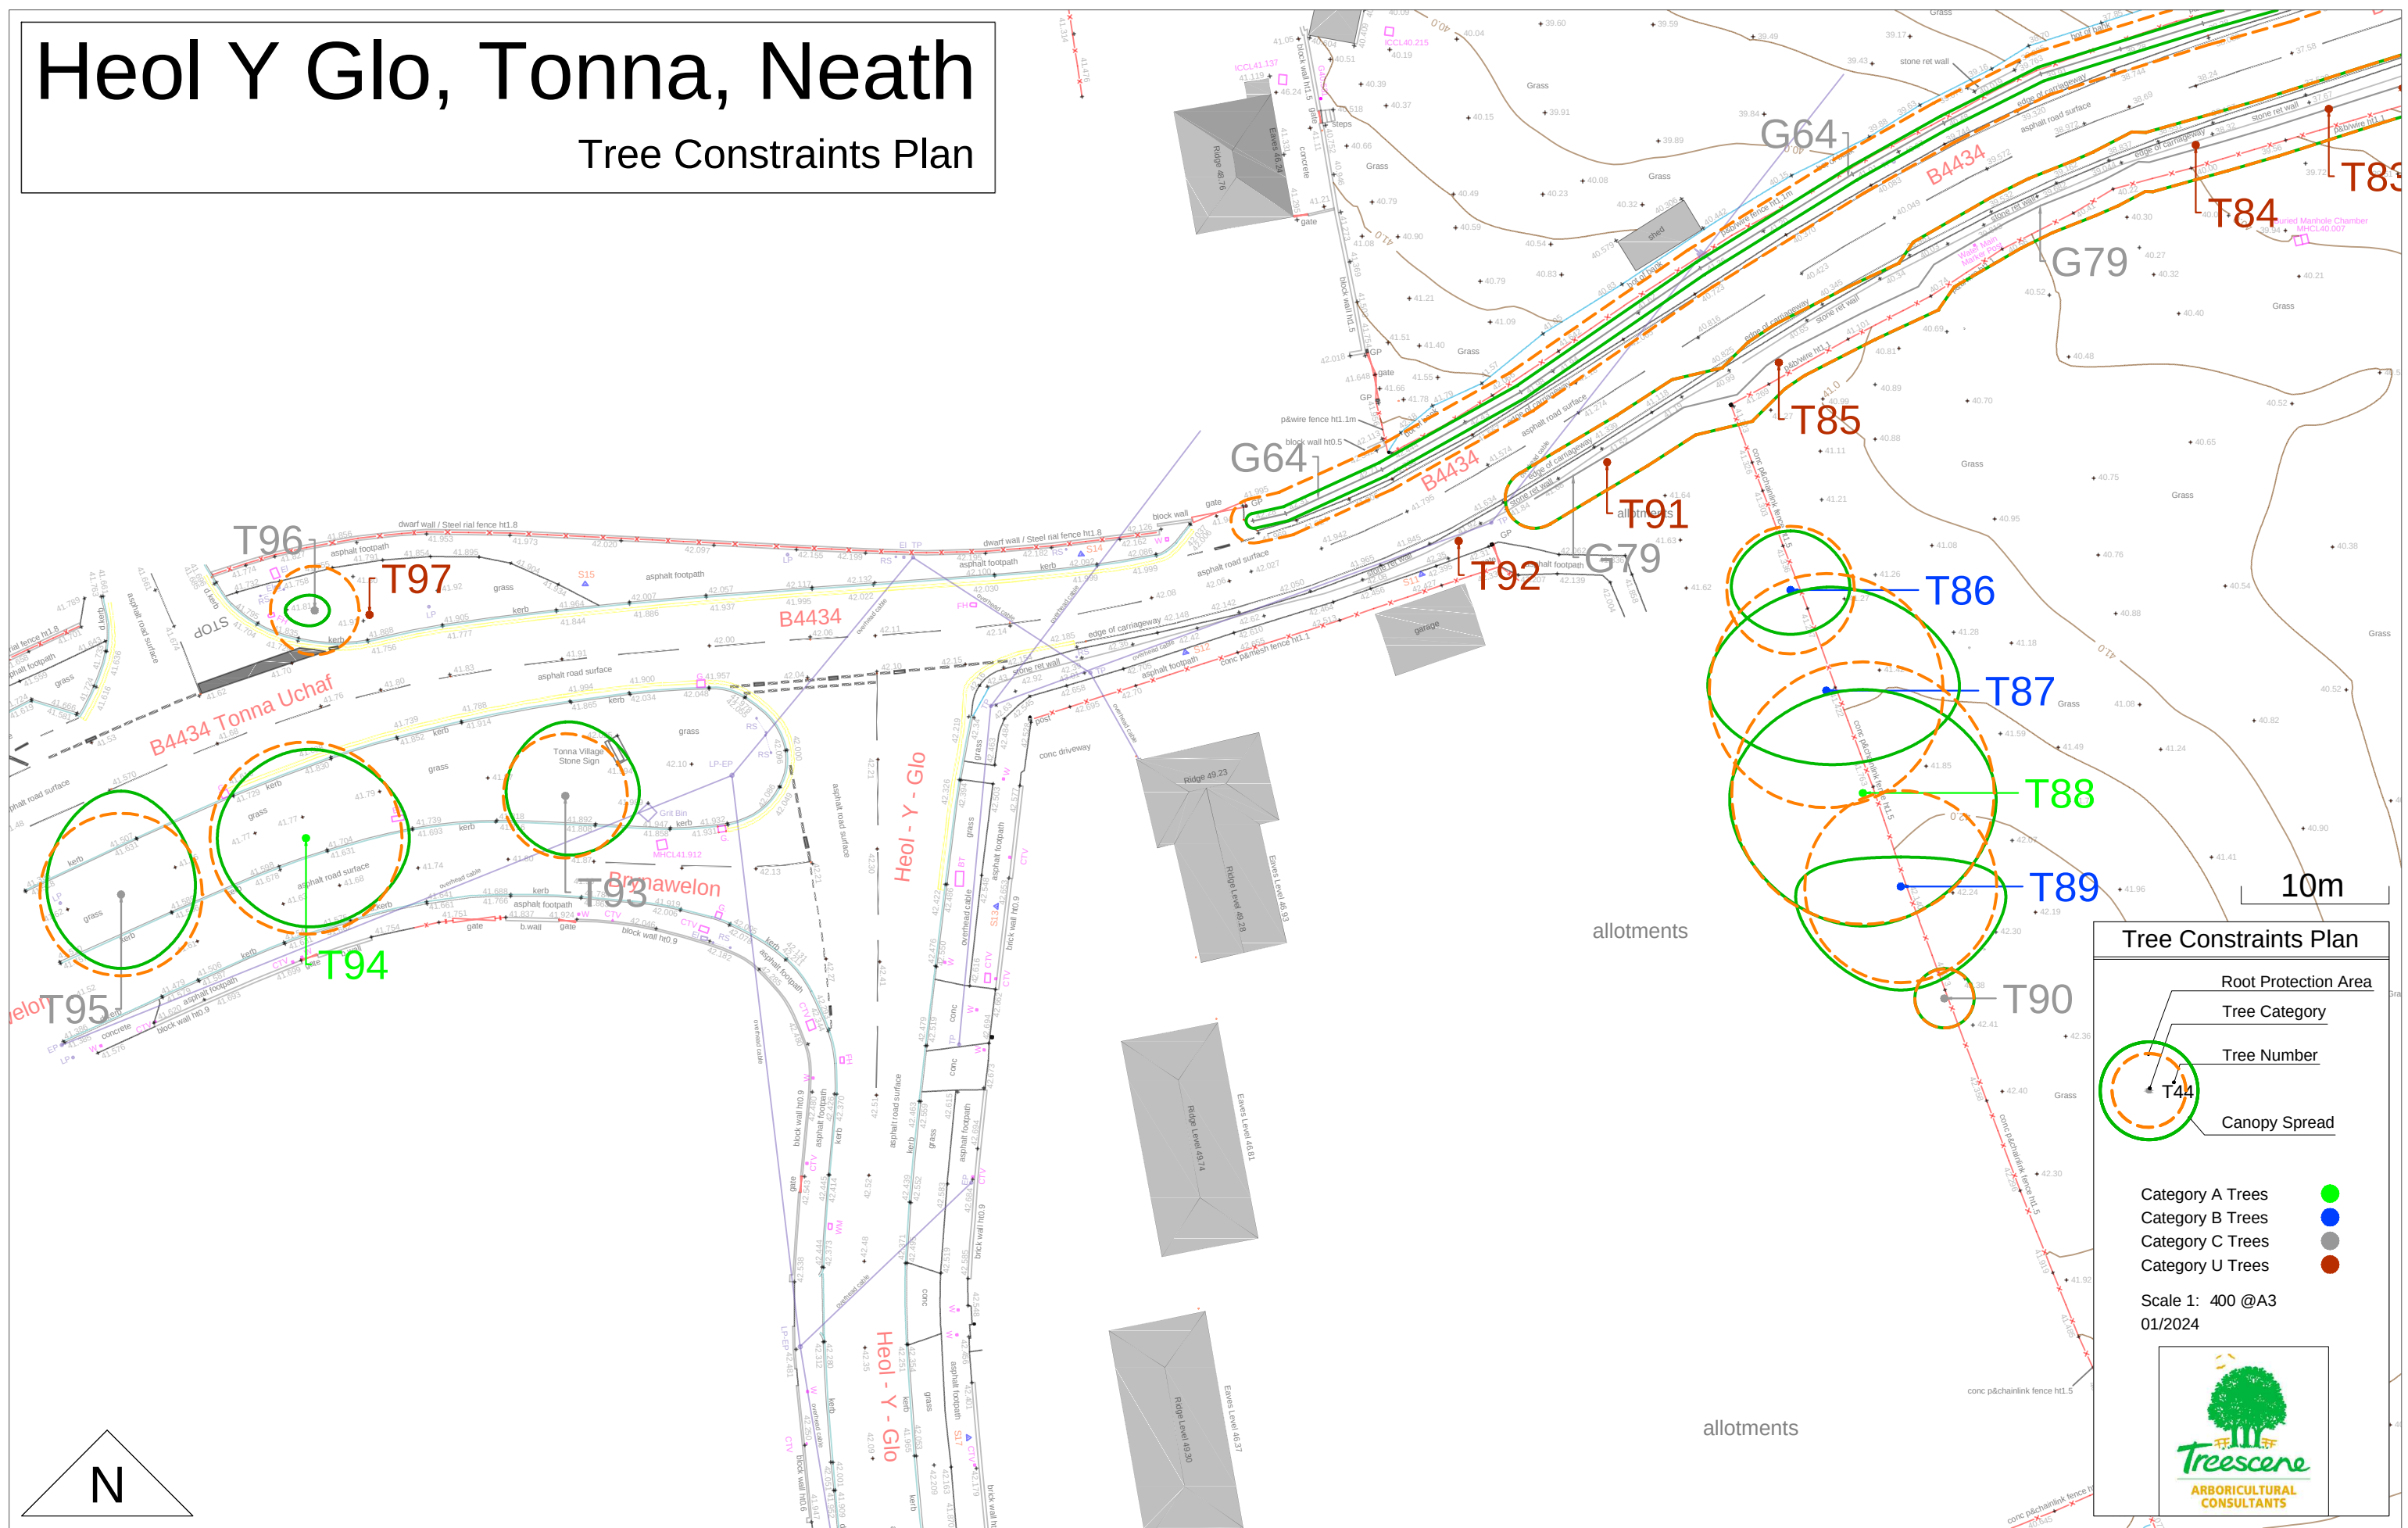

Tree Constraints Plan

Root Protection Area
Tree Category
Tree Number
Canopy Spread

Category A Trees
Category B Trees
Category C Trees
Category U Trees

Scale 1: 400 @A3
01/2024


Treescene
ARBORICULTURAL
CONSULTANTS