



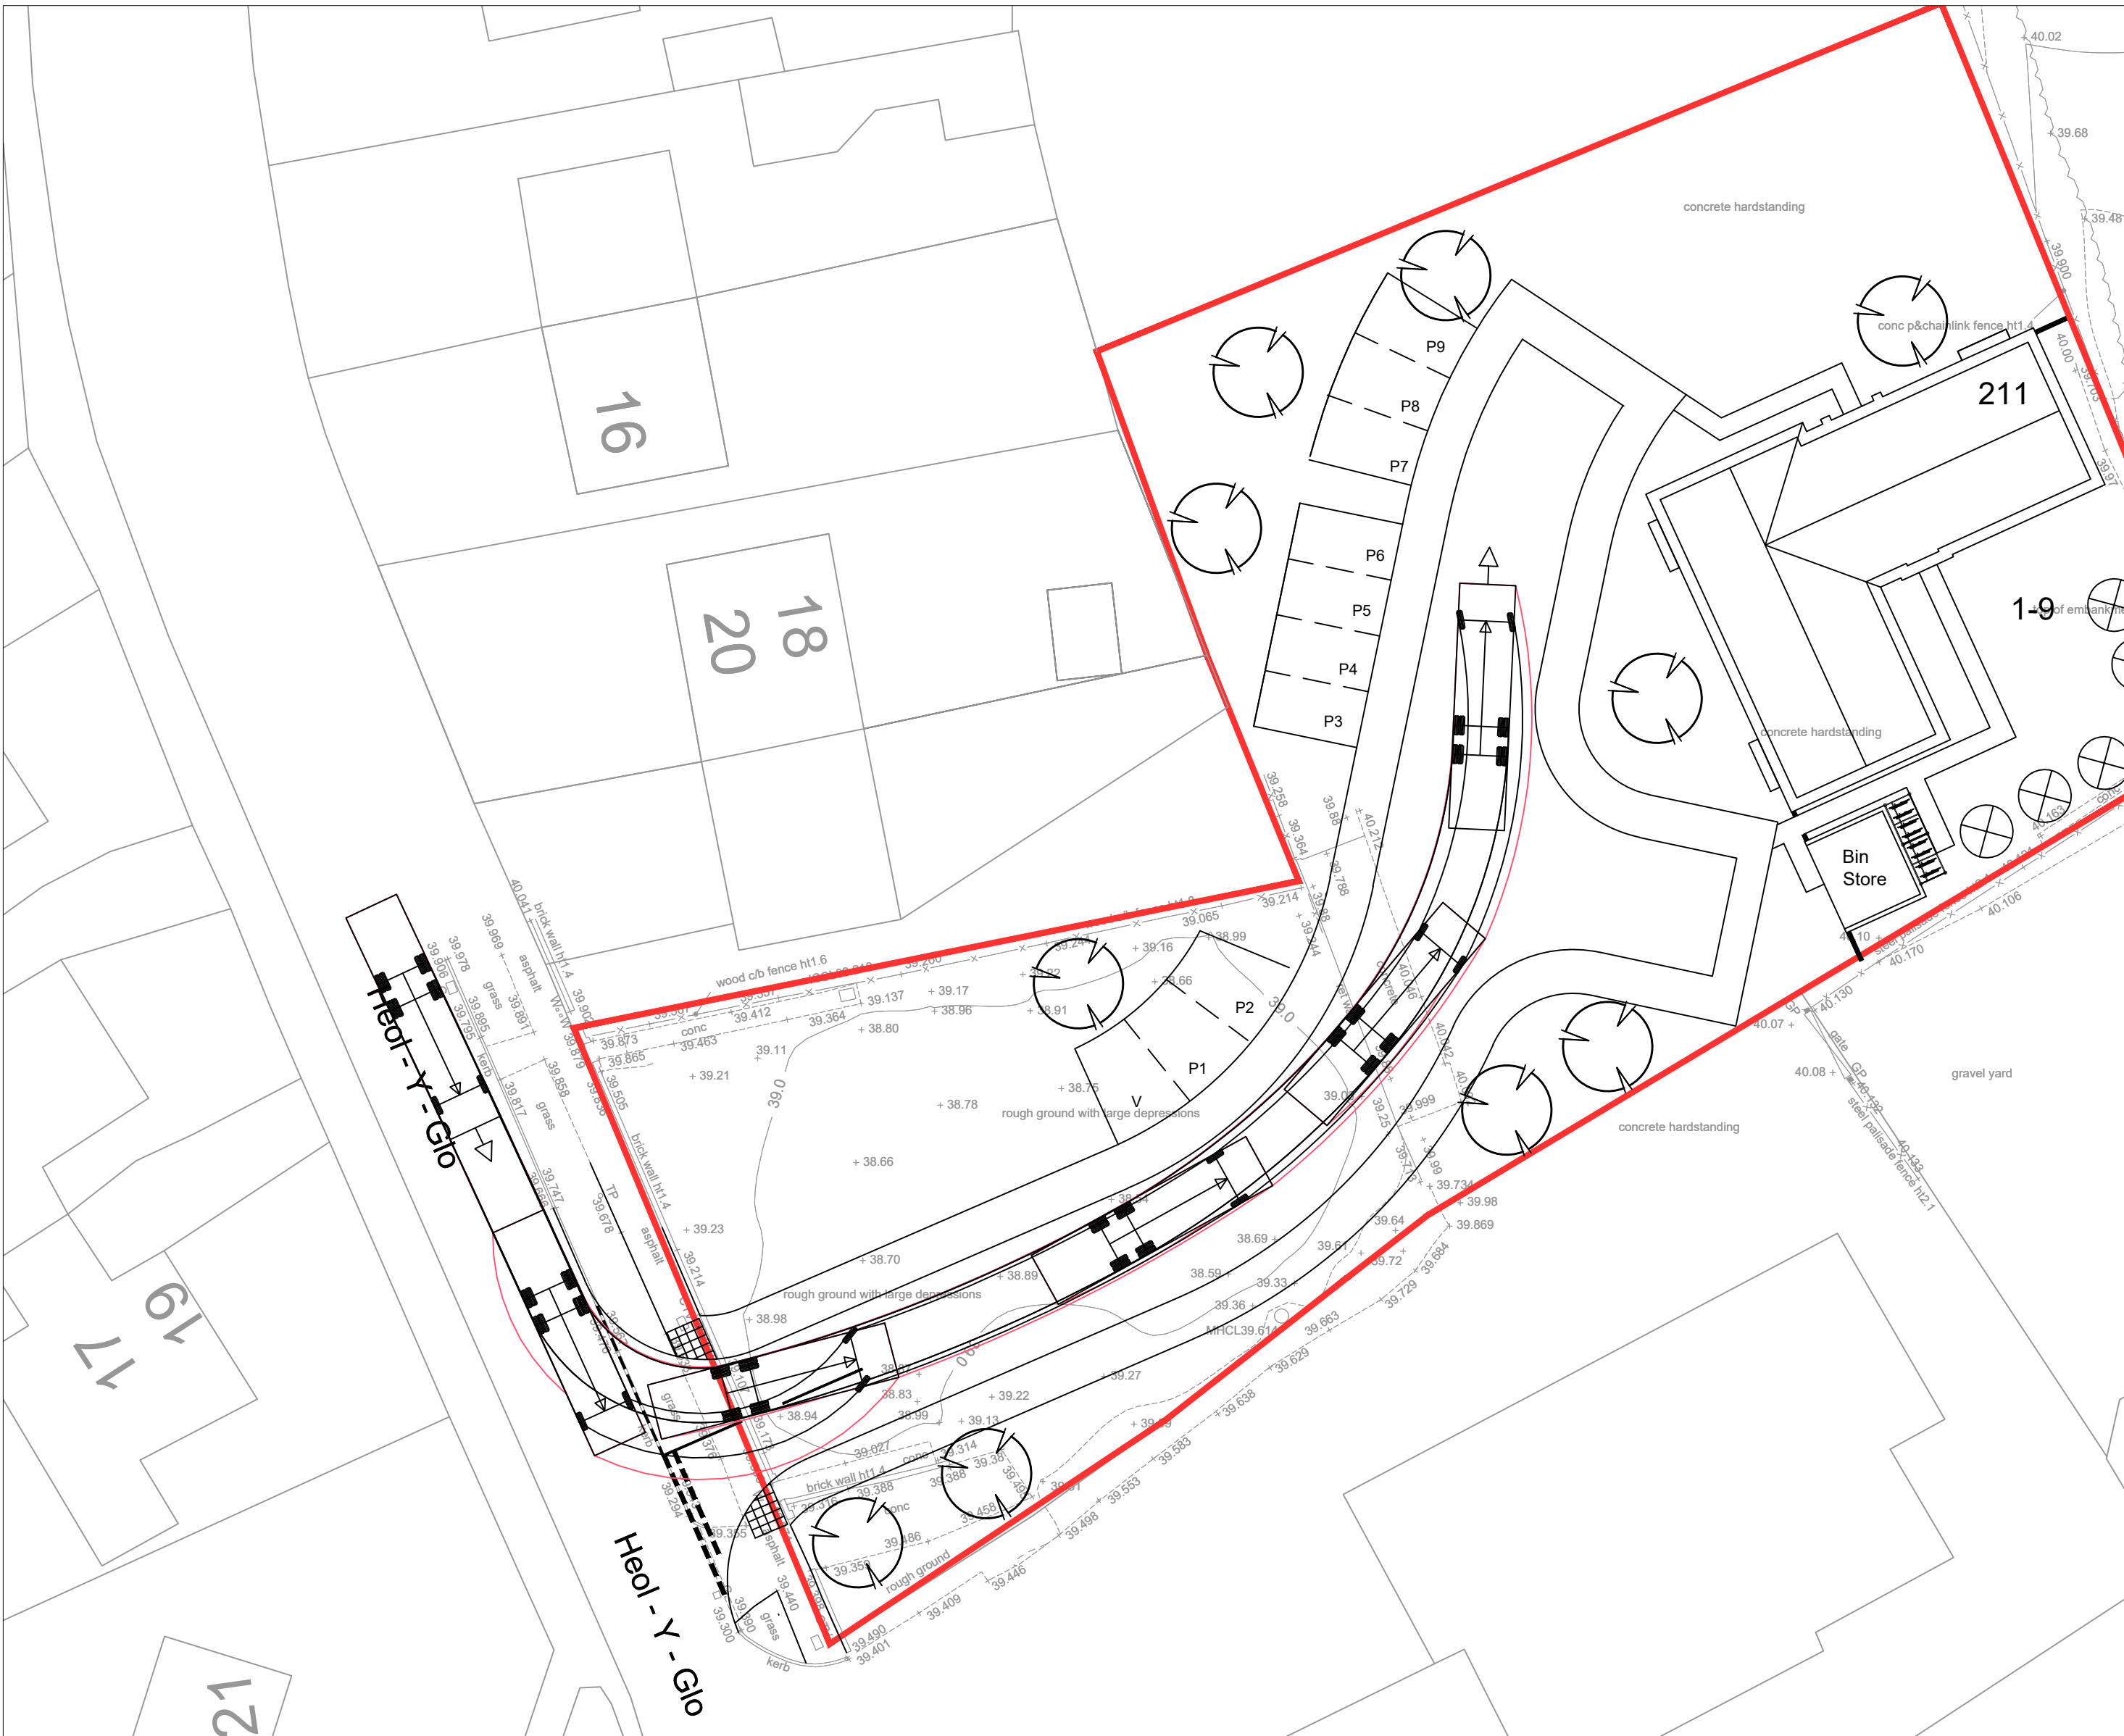

Refuse Vehicle turning left into the Site

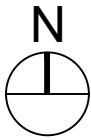

Refuse Vehicle turning left out of the Site

