


Proposed Redevelopment of the Former Red Dragon, Moorland Road, Port Talbot SA12 6JZ

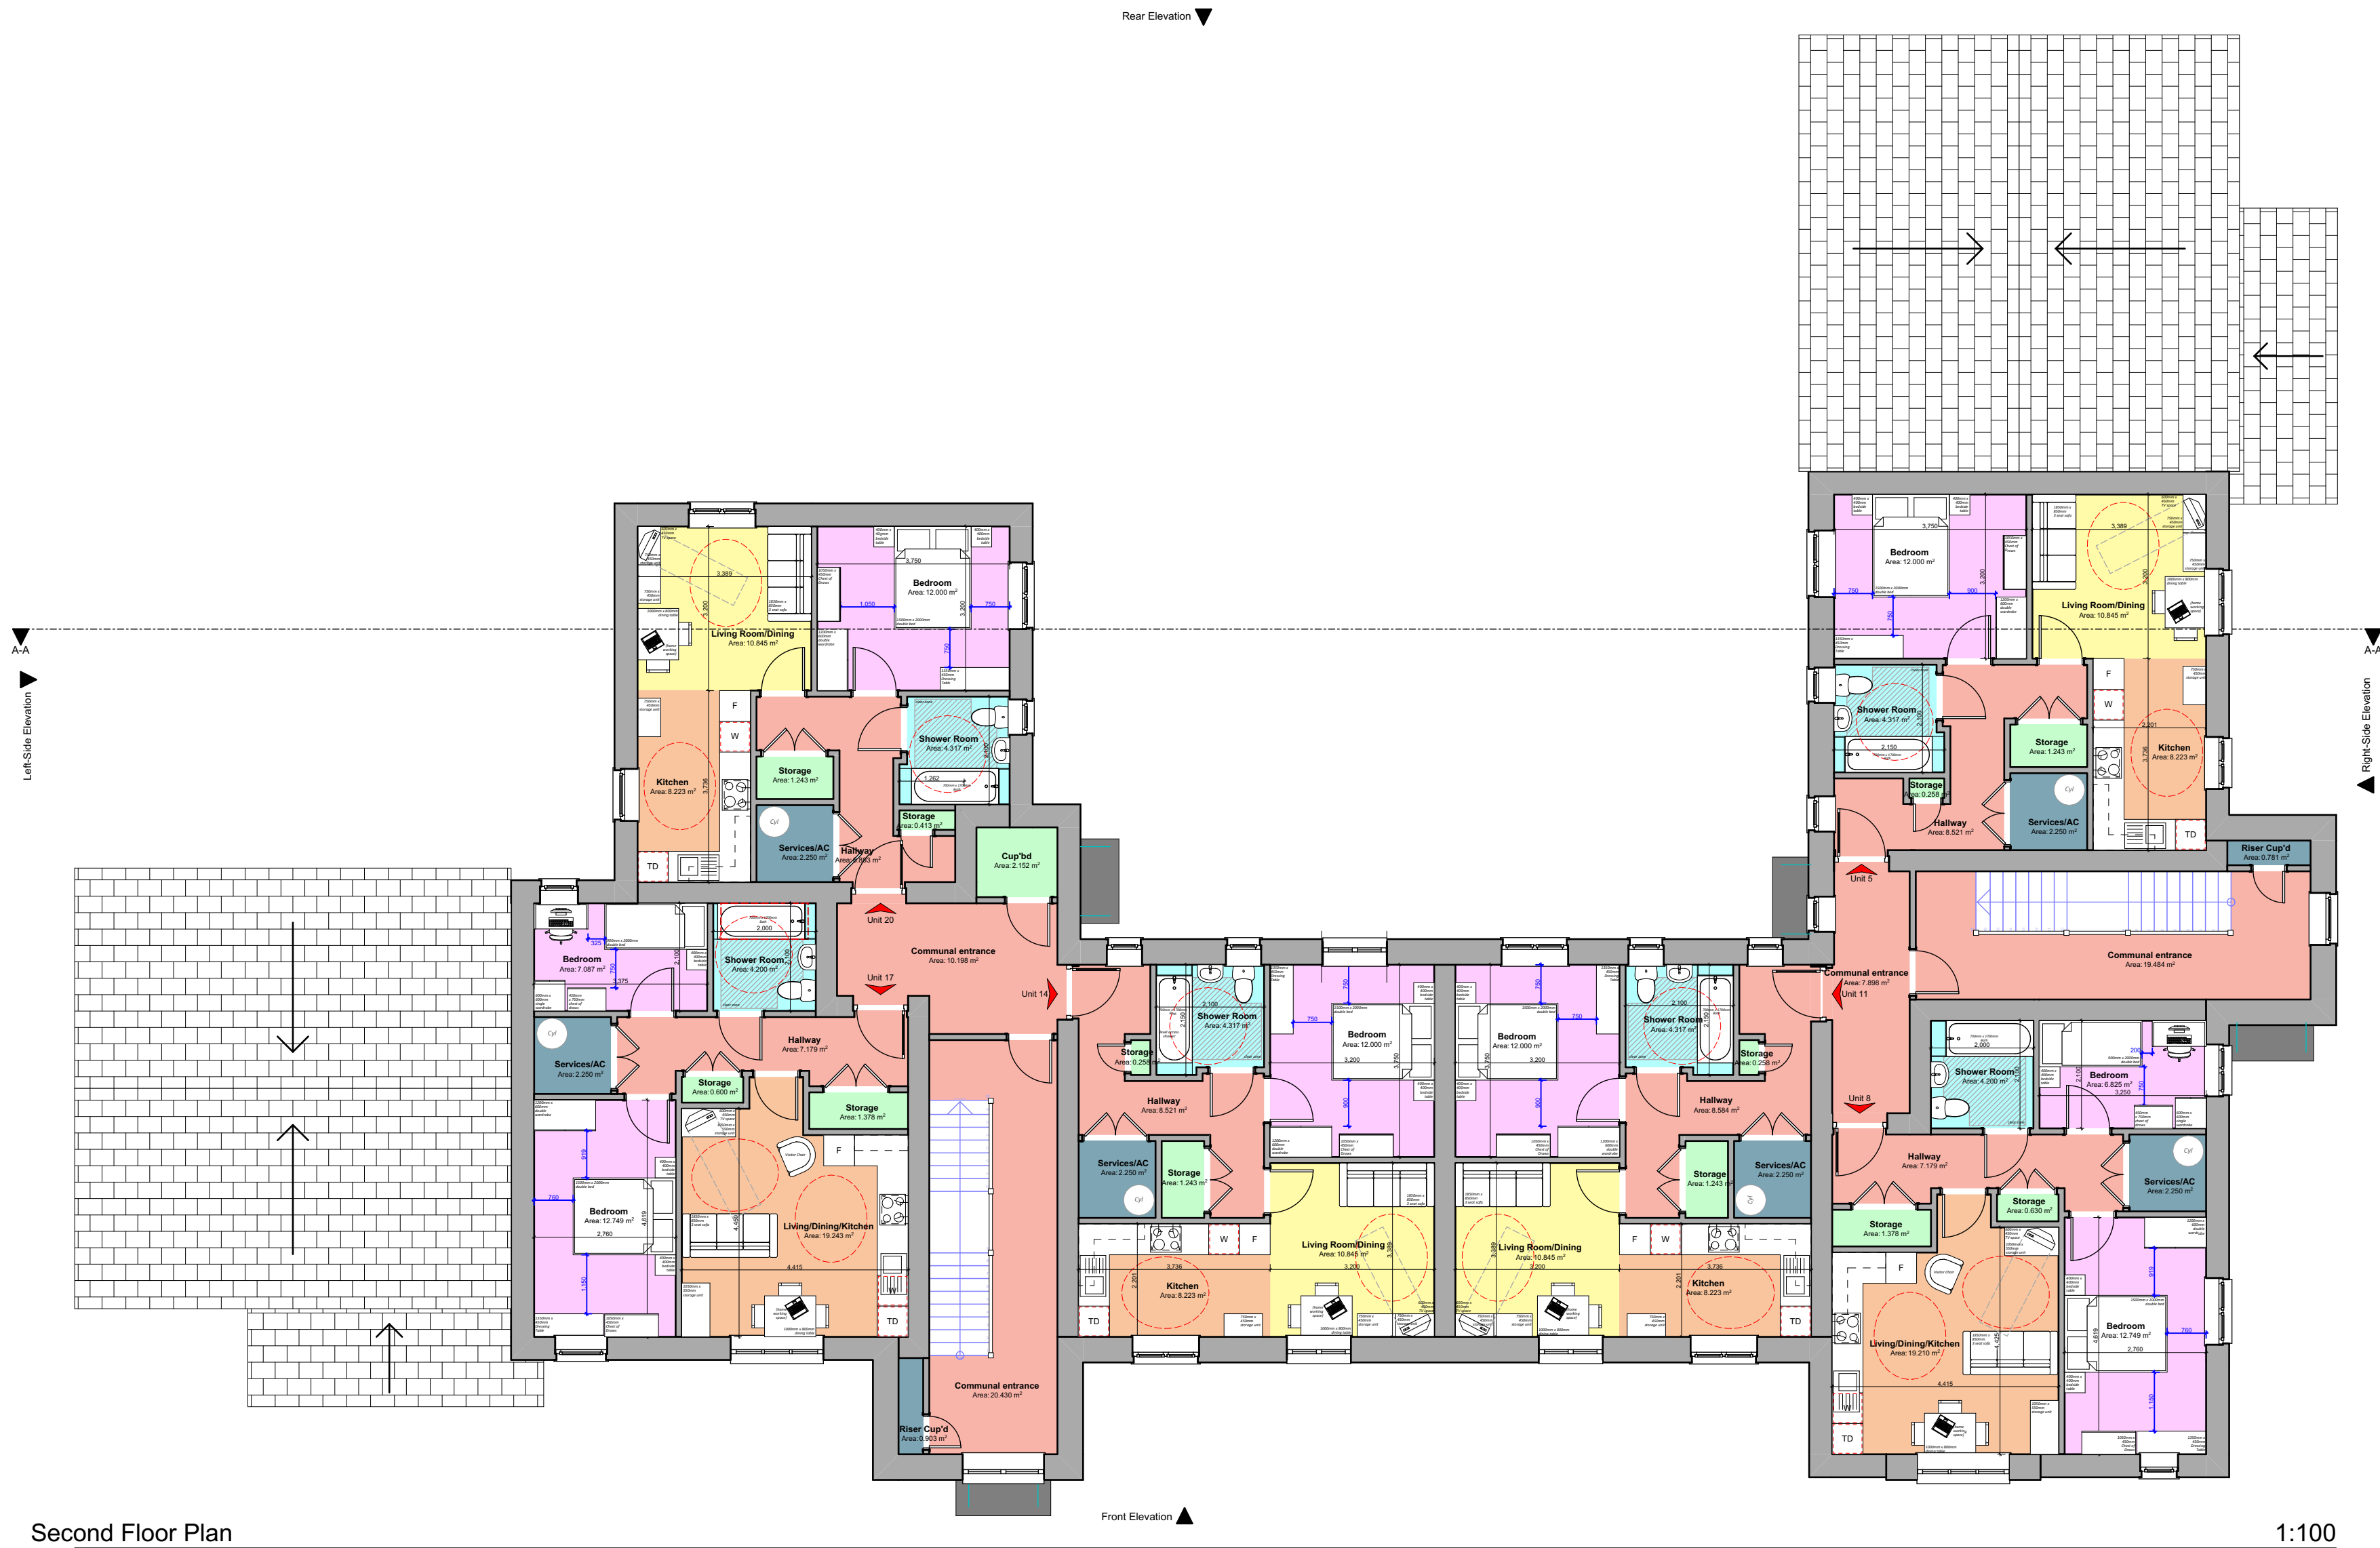

Second Floor Plan

1:100



Building Section A-A

1:100

Revision:	Date:	By:	Notes:
A - Block updated to include extra 2 x walk-up flats.	31st March 2025	SE	