


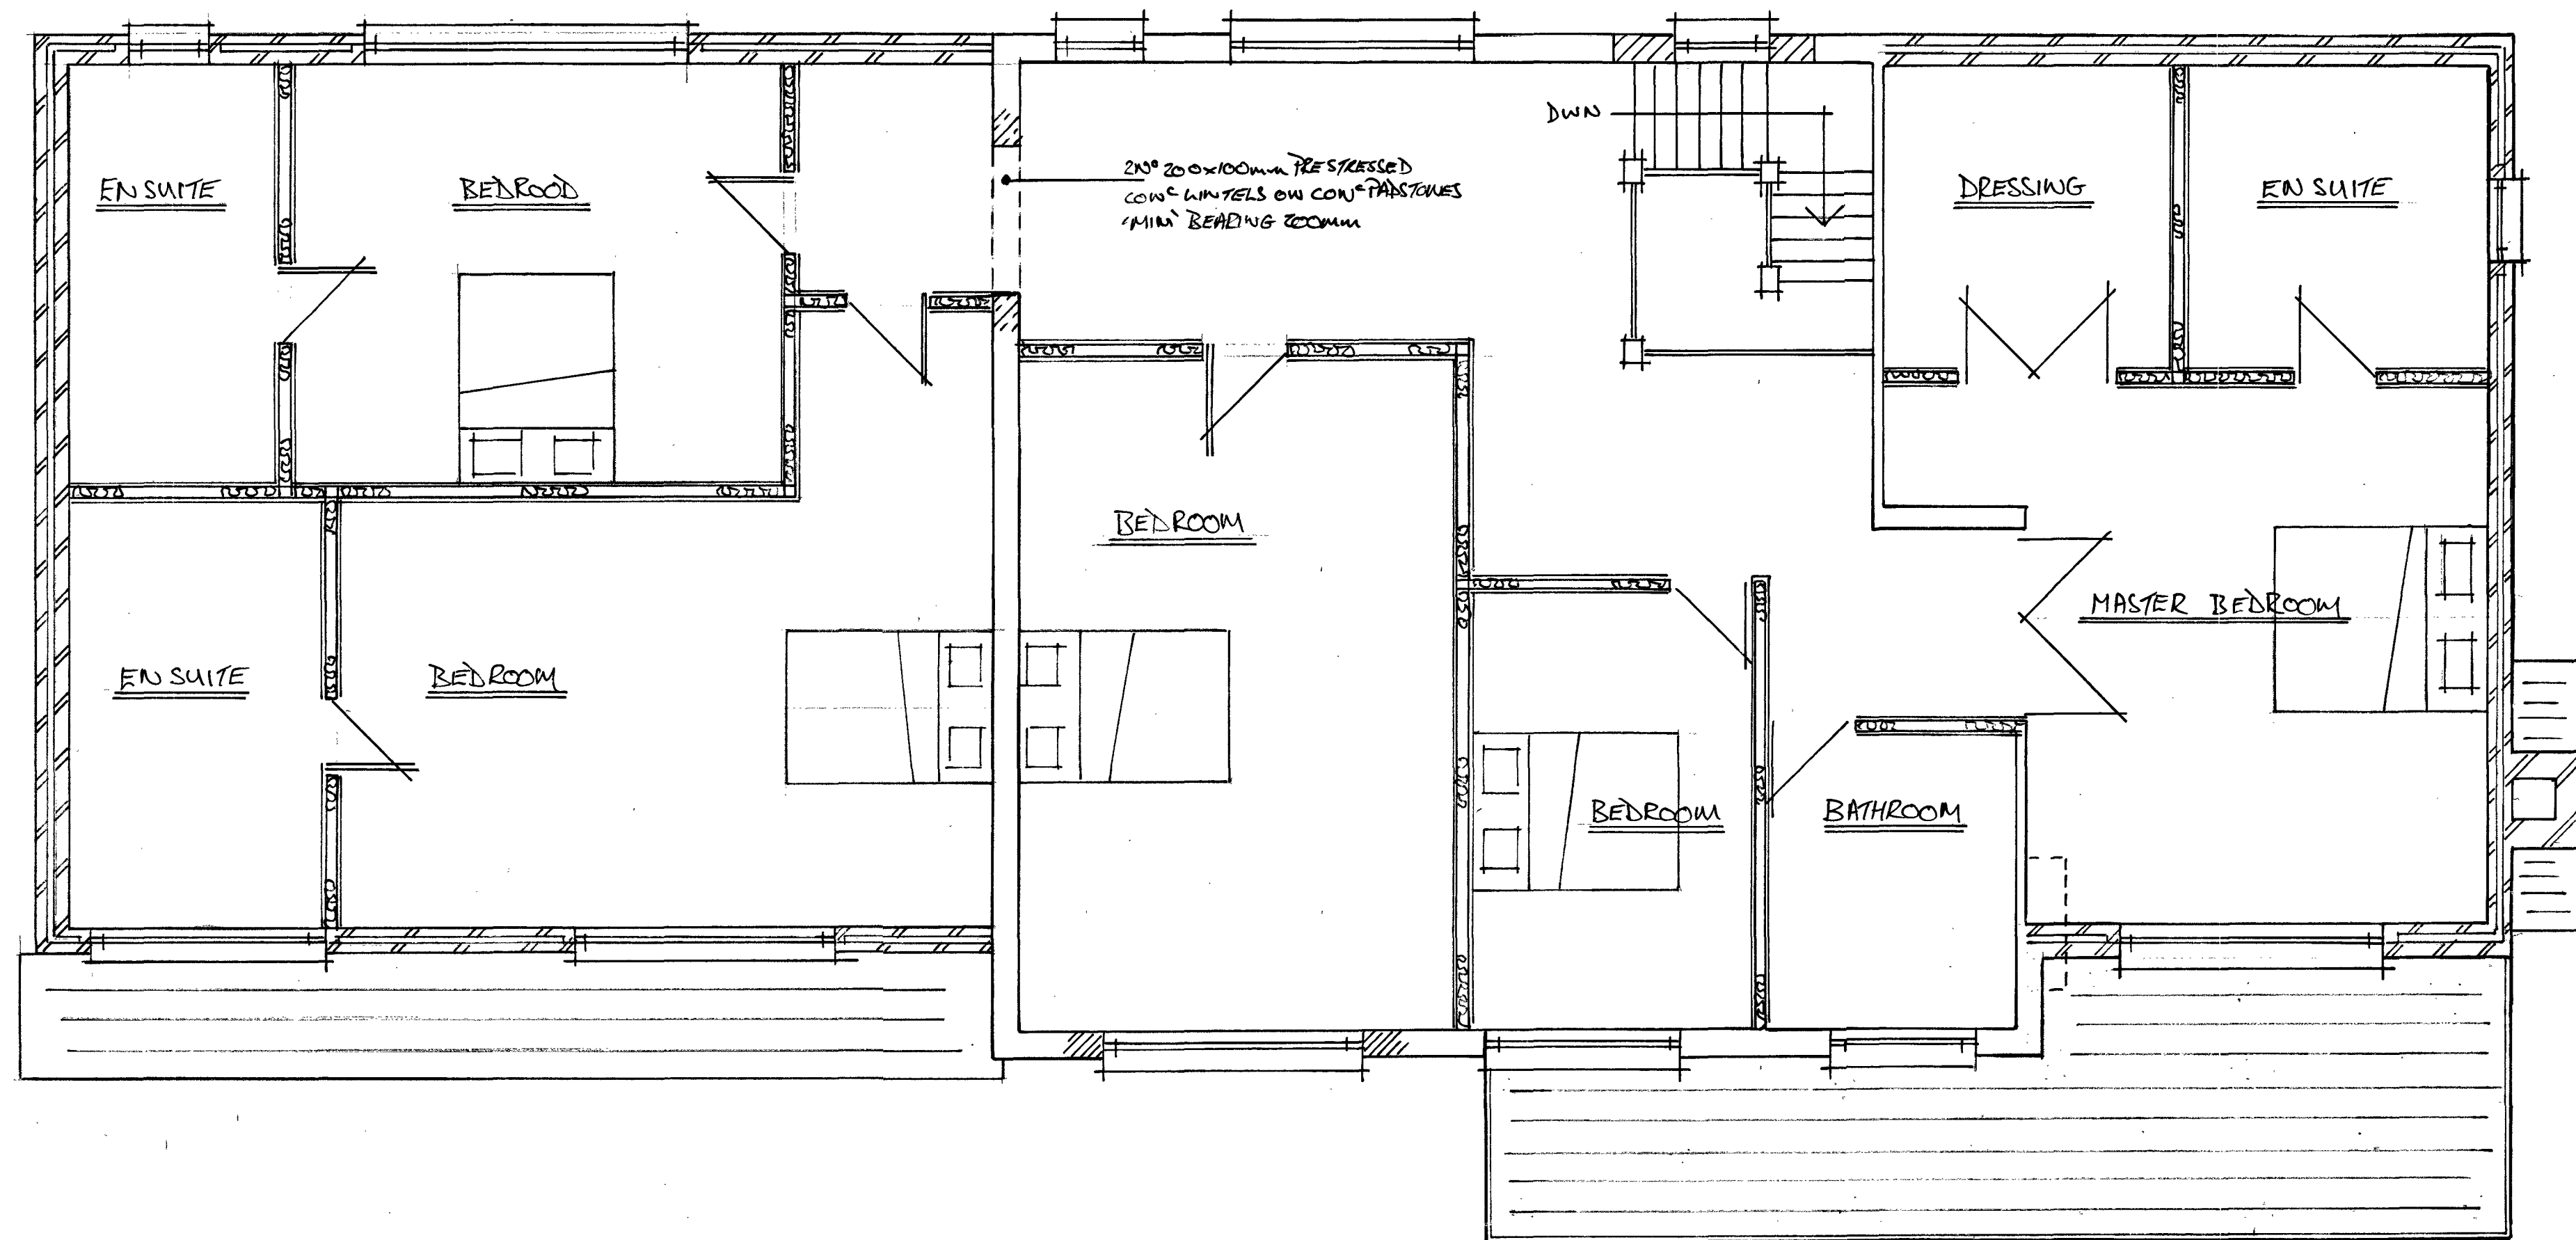

PROPOSED FIRST FLOOR (1:50)

DRAWING N° 4A