


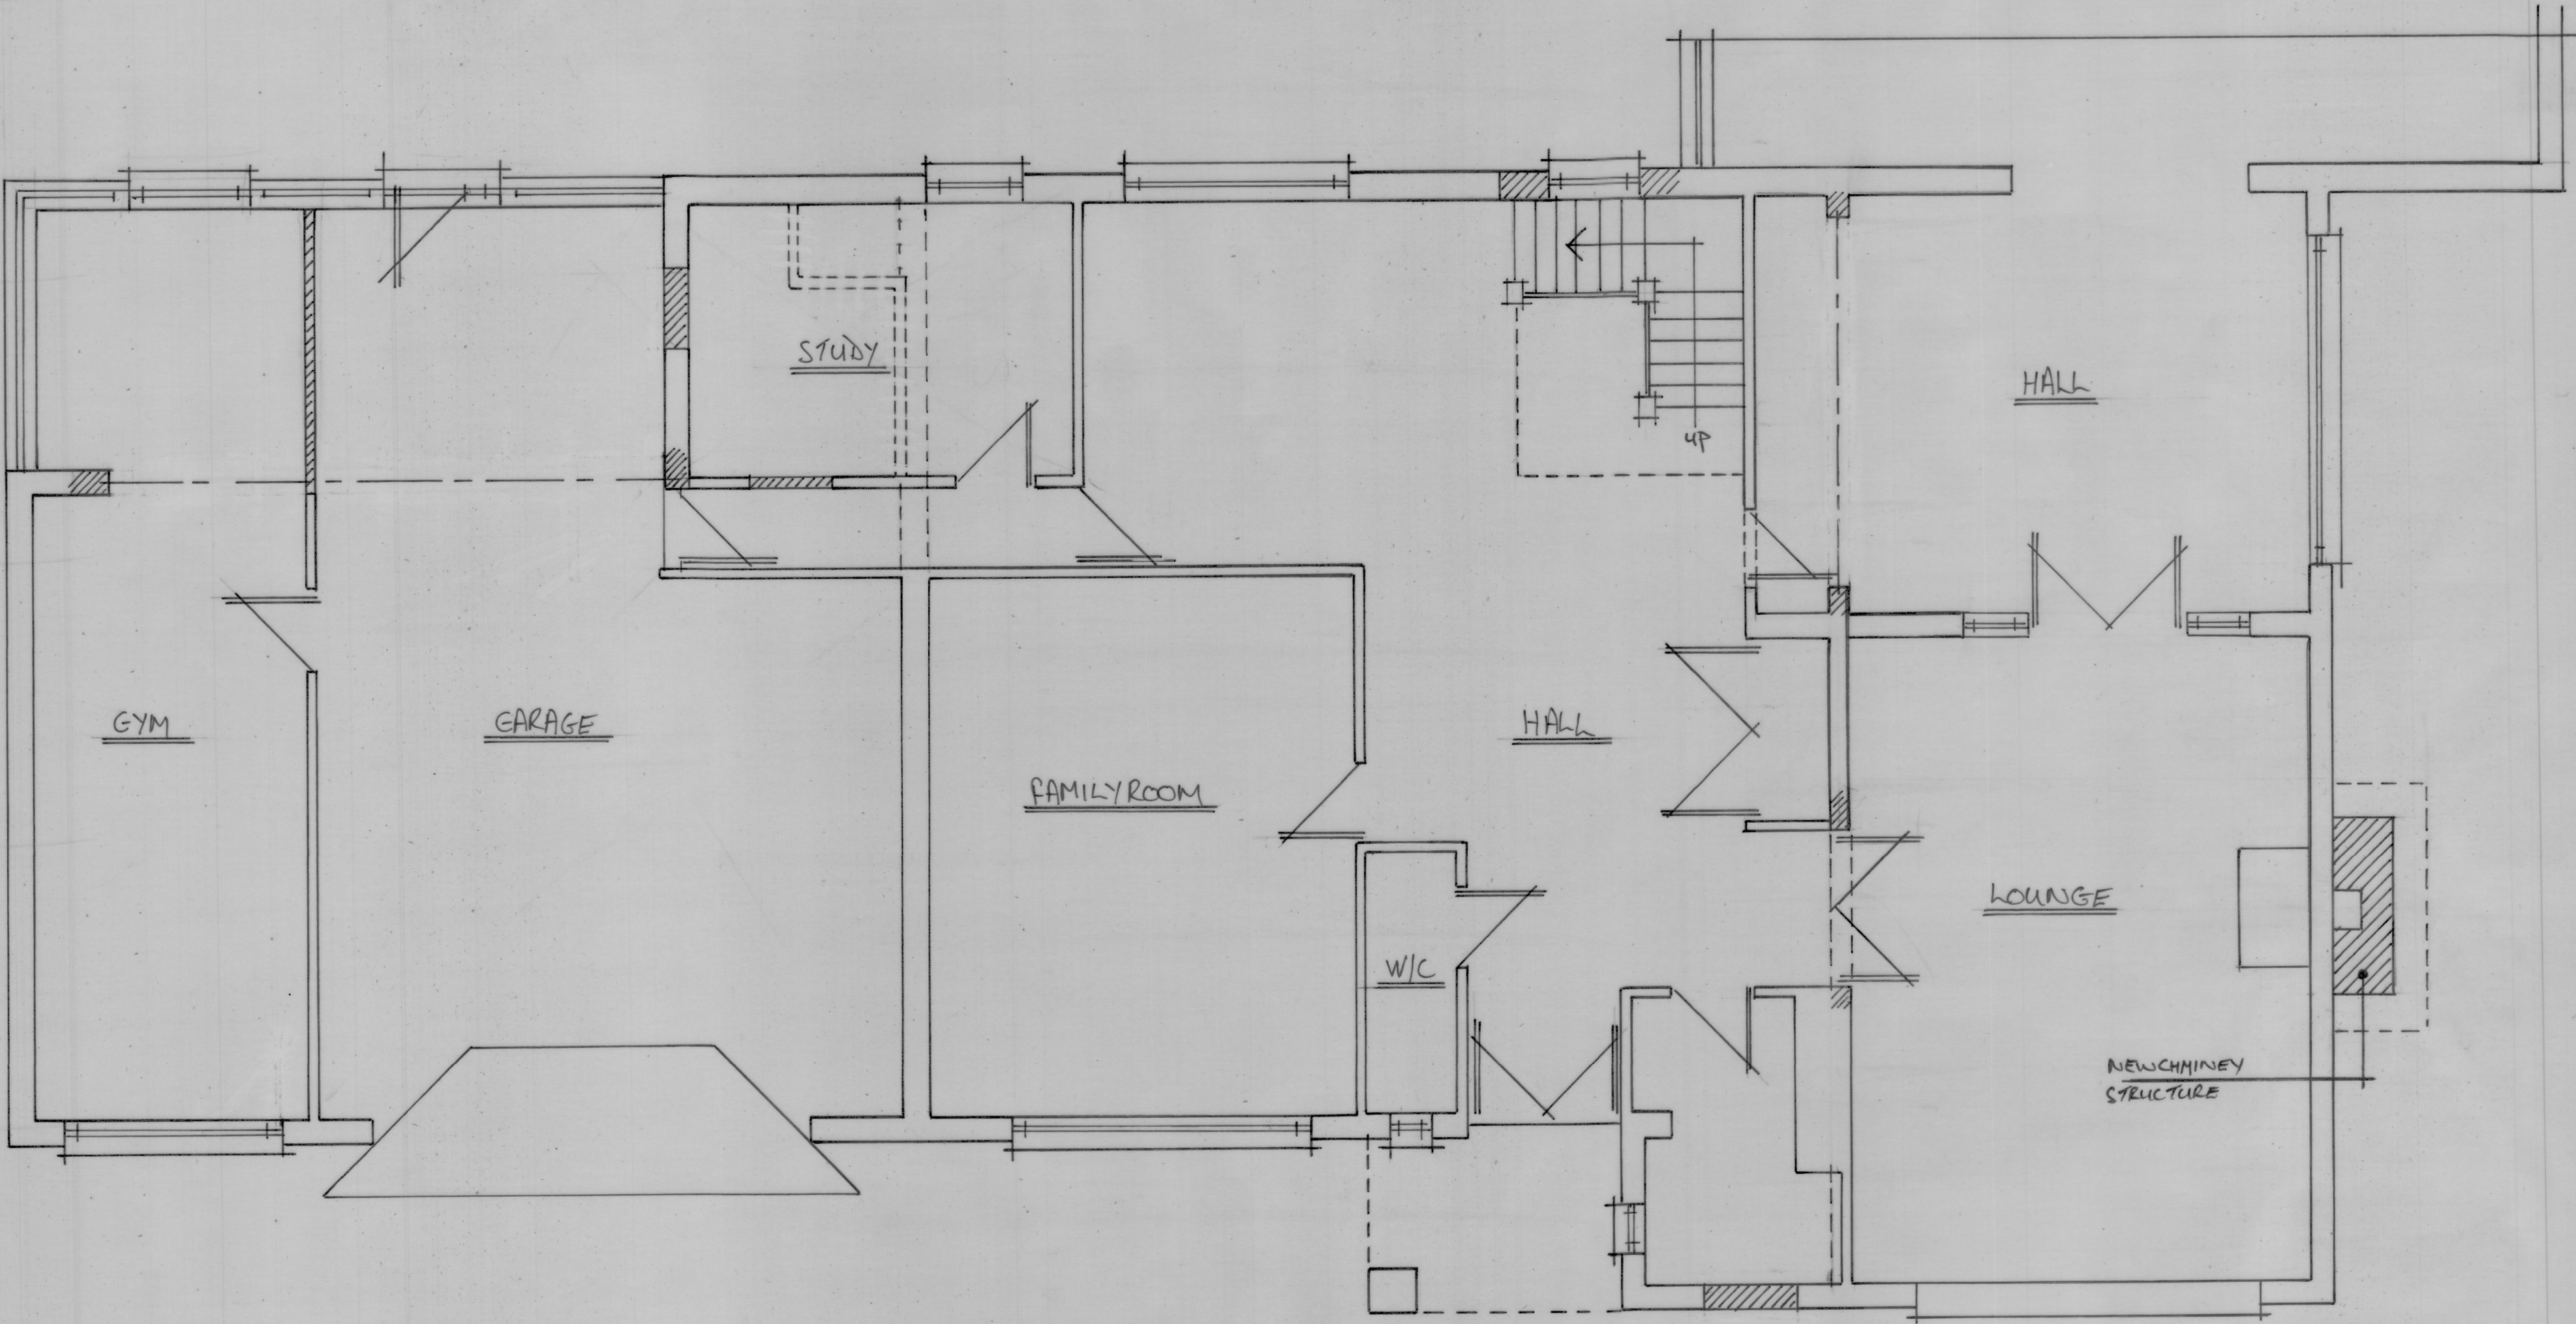

PROPOSED GROUND FLOOR (1:50)

DRAWING NO 2A