


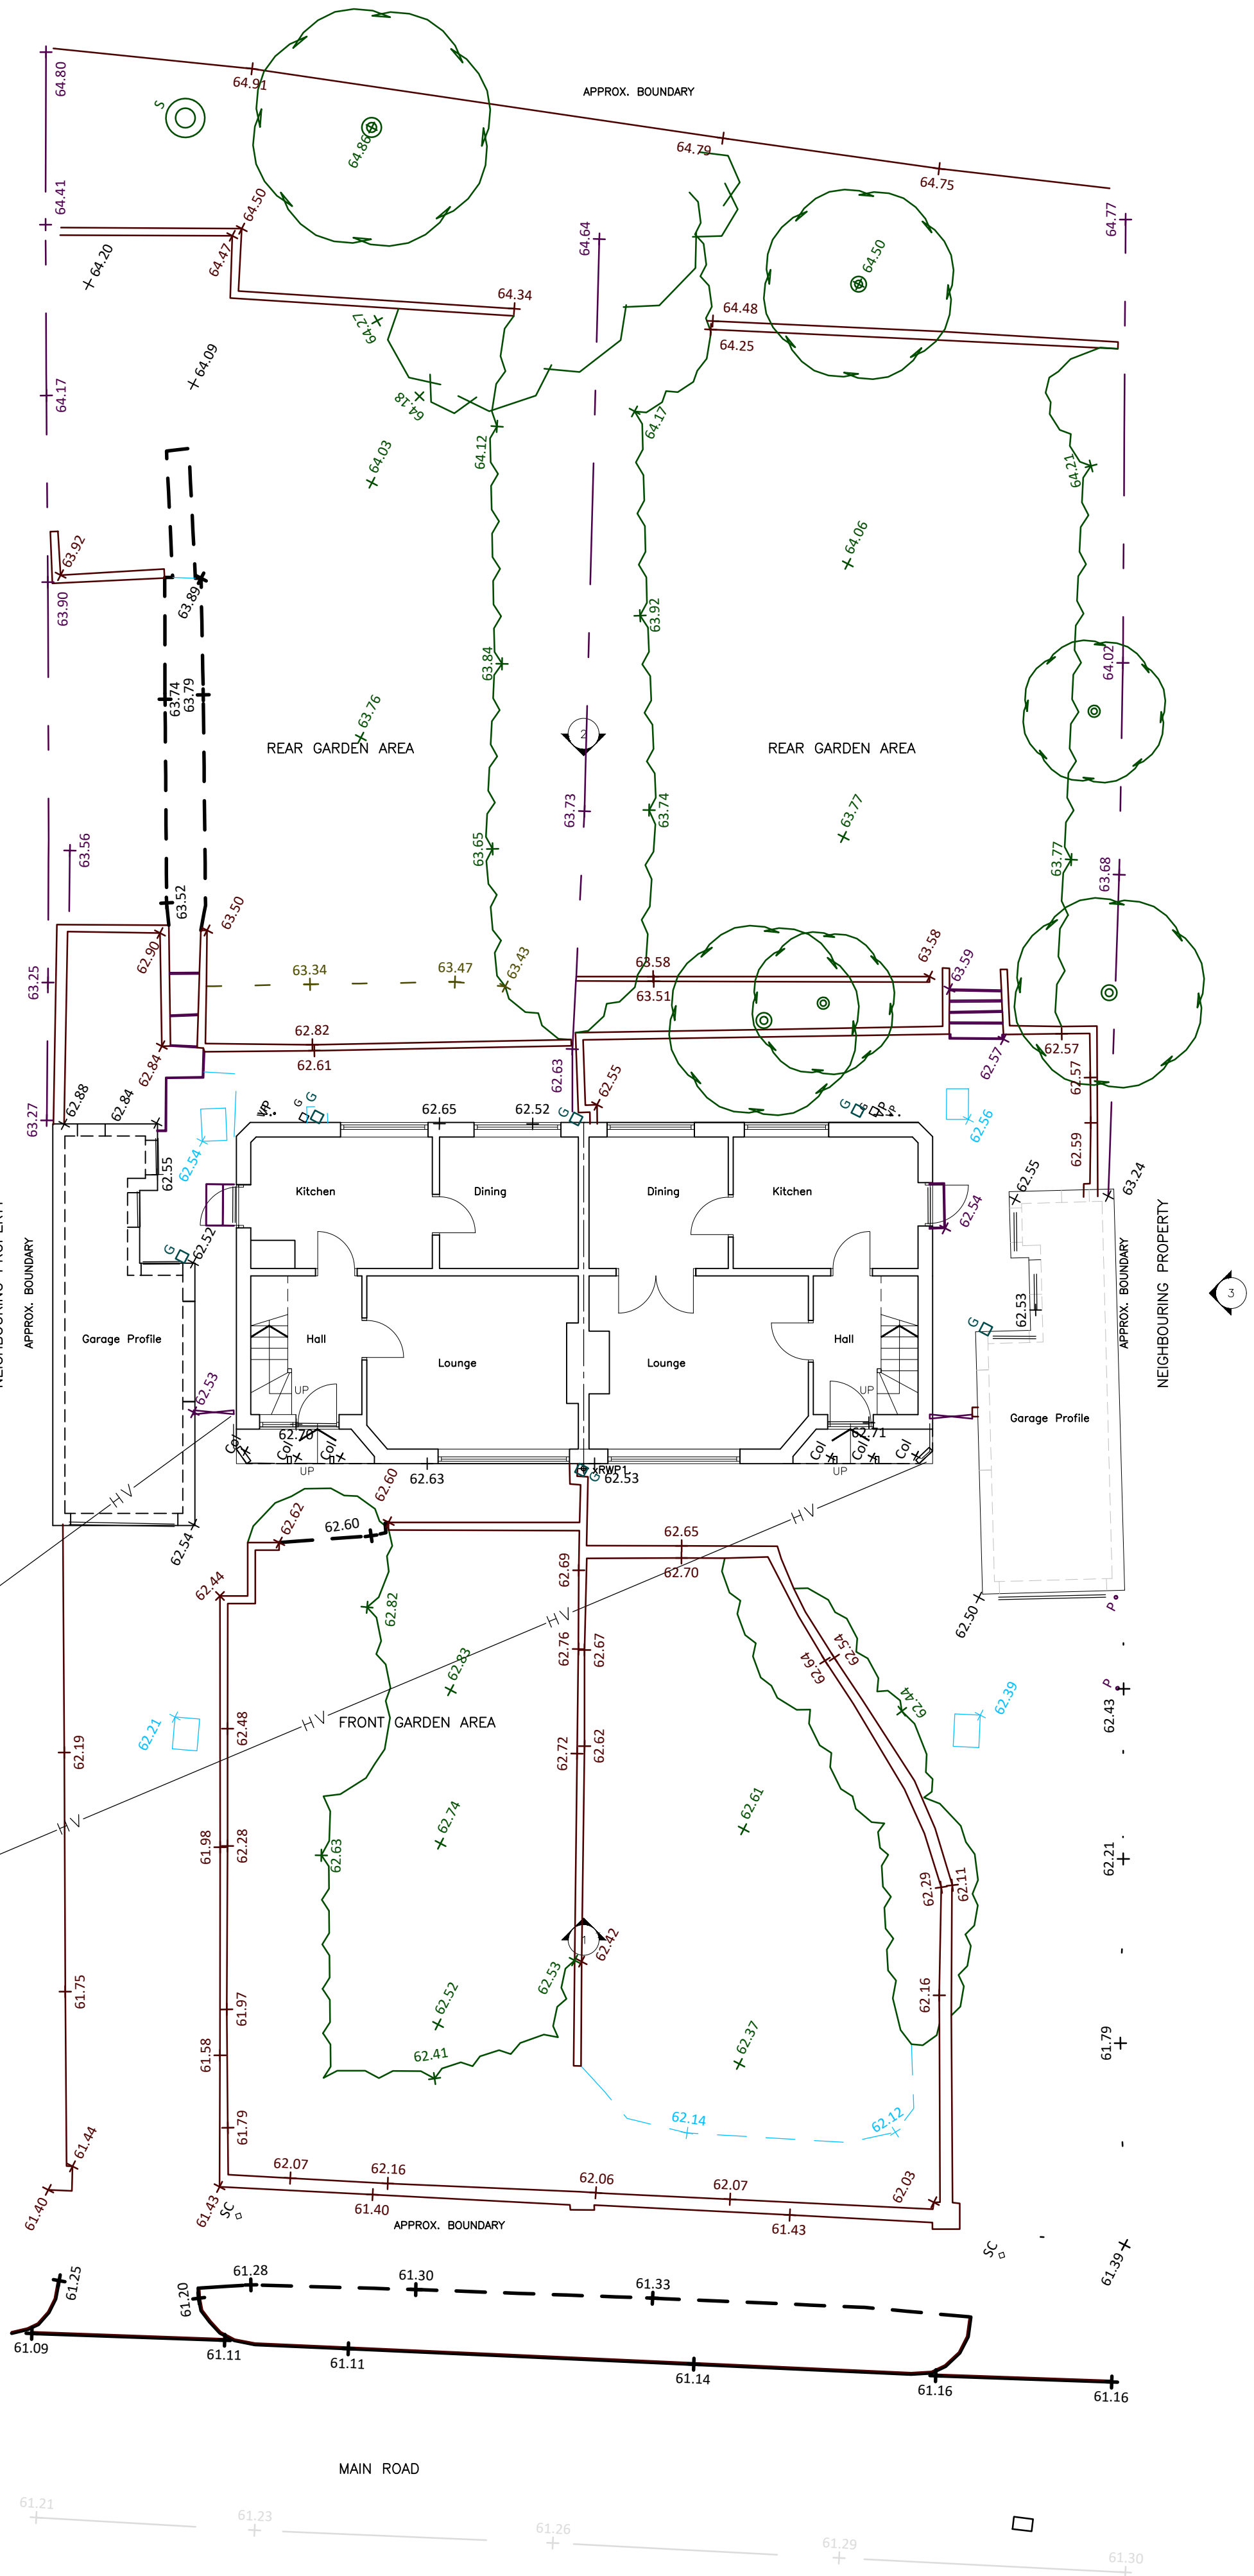

(A S E X I S T I N G )

DRAWING NUMBER 2519 AC(01)08.

This drawing is copyright –  
Figured dimensions must be taken in preference to scaled dimensions. All contractors and suppliers must check and verify all dimensions on site and any existing construction required as a result of the design shown before preparing shop drawings, commencing work or pre-ordering of fixtures and fittings. It is deemed as part of good building practice that All contractors will have read and understood manufacturers instructions in relation to materials specified.

All contractors are to carry out the works indicated in accordance with the latest Building Regulations, British Standards, Codes of Practice, and any legislation that may be in force at the time of construction, together with latest relevant details, specifications of works and products covered under both the main and safety at work act and current CDM regulations. Work should only be undertaken from drawings referred to in the Local Authority approval documents. NO DEVIATIONS FROM THE APPROVED PLANS ARE PERMITTED UNLESS THE PRINCIPAL DESIGNER HAS APPROVED THIS IN WRITING AND A COPY OF THIS IS SENT TO BUILDING CONTROL.

5 SHEET: A-1

AS SHOWN

SCALE:

JUNE 25

DATE:

Acetrium

Planning Consultants

07505 210952

stumpplanning@btopenworld.com

PROPOSED PROJECT DESCRIPTION:  
CONVERSION OF 2 DWELLINGS INTO 1  
AT 63-65 MAIN ROAD,  
BRIMCOMBE, SAID 71A,  
BRIMCOMBE STATION.

SHEET TITLE:  
AS SHOWN

REVISIONS:  
A: 1/20/25 COMPLETED

Not for Construction Purposes  
RPI  
For Reference