

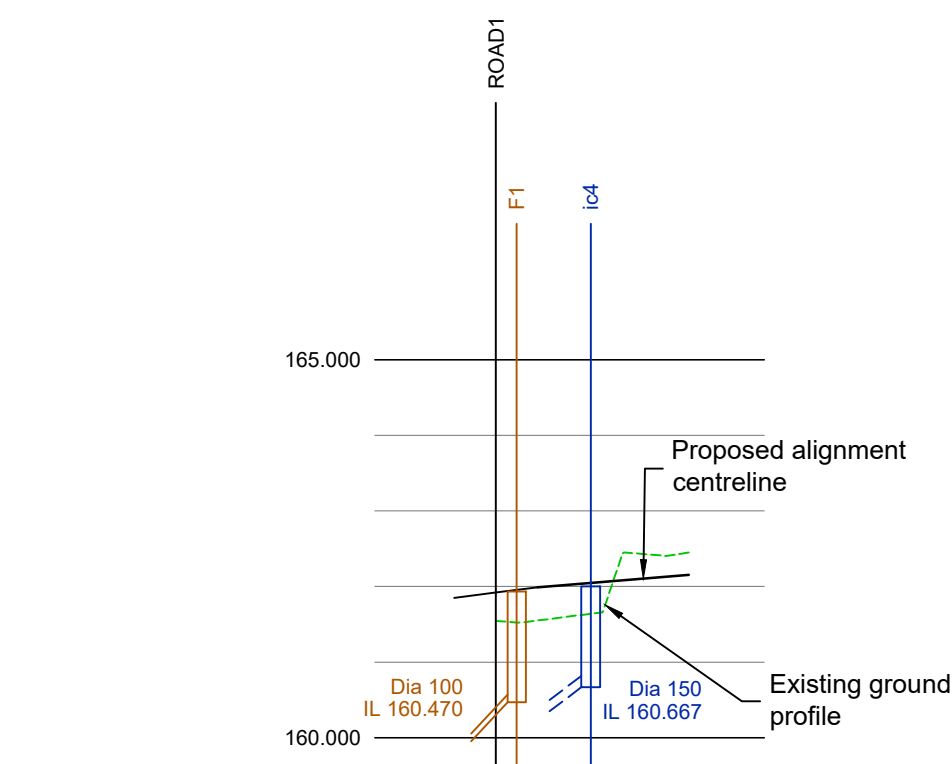
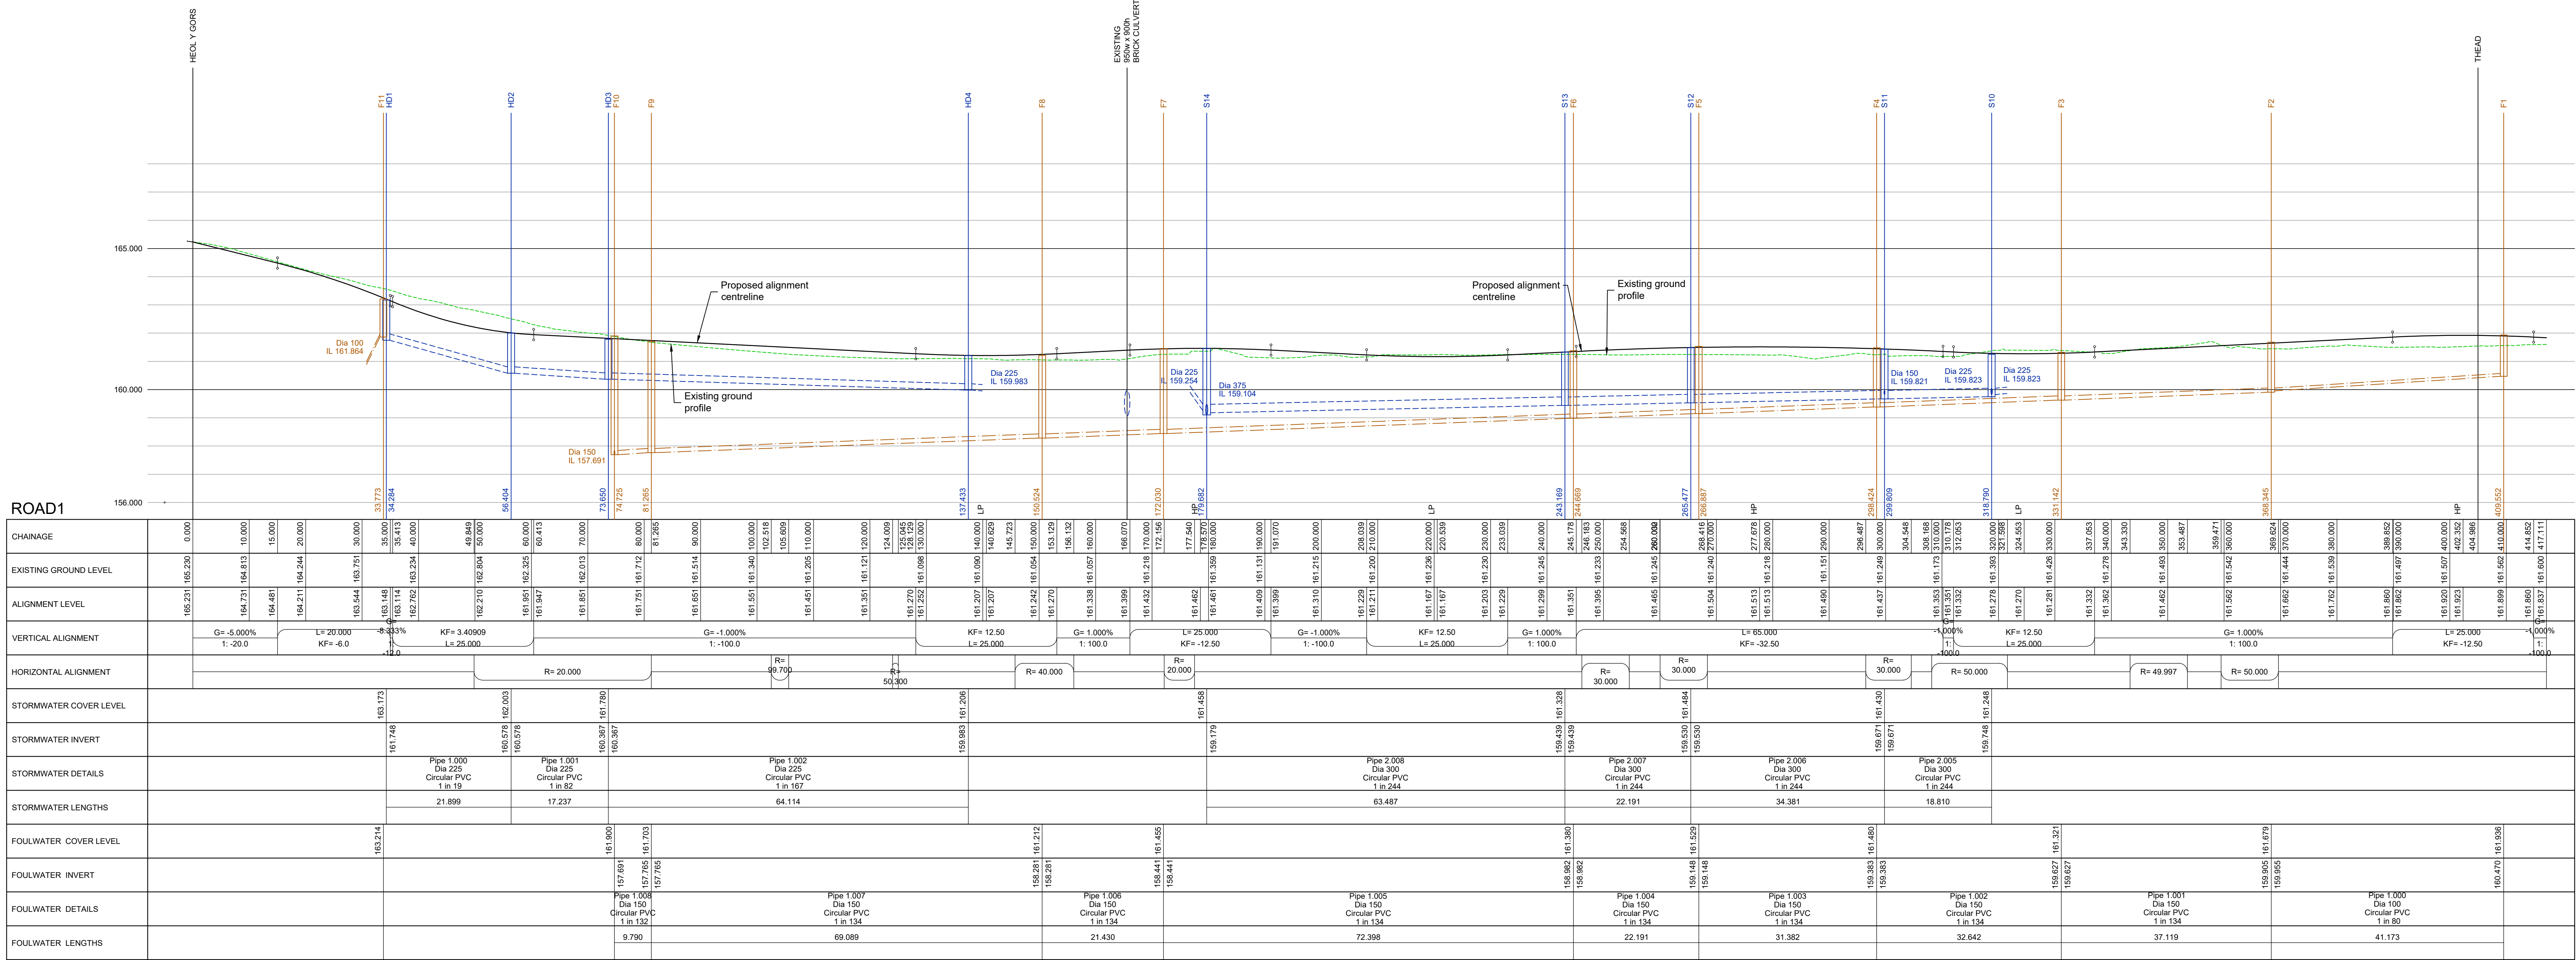


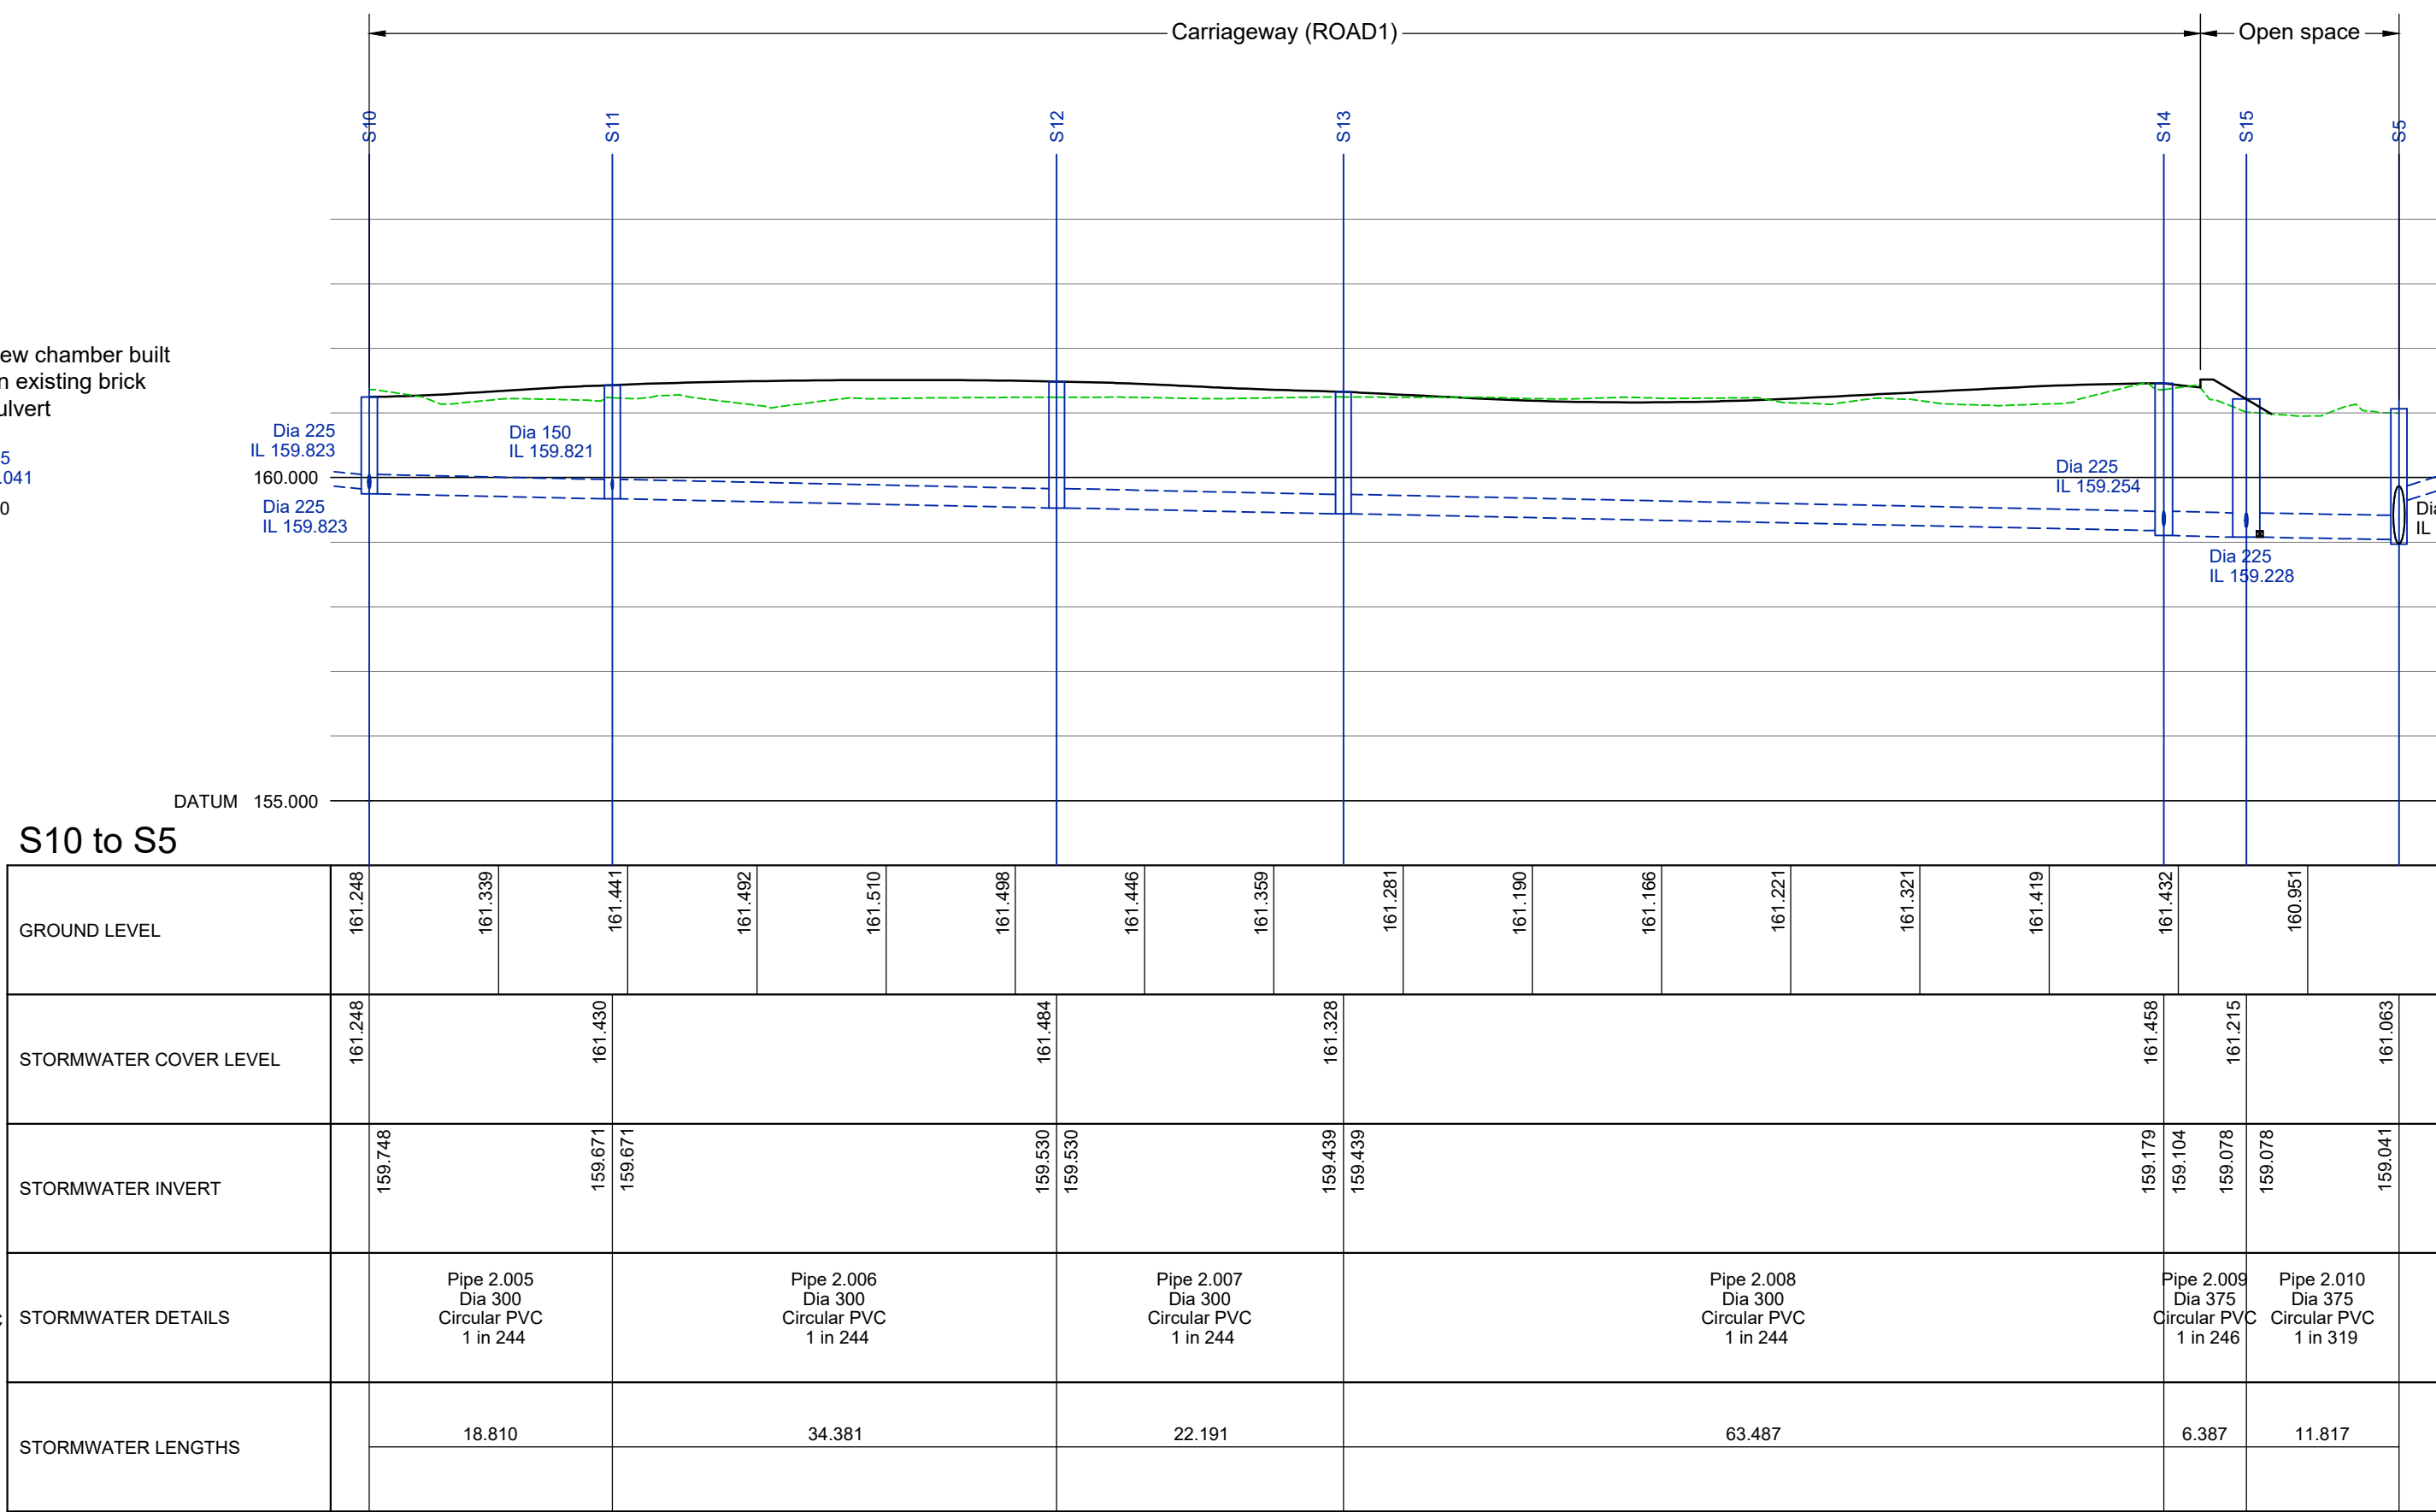

THEAD	
CHAINAGE	0+000
EXISTING GROUND LEVEL	162.545
ALIGNMENT LEVEL	162.451
VERTICAL ALIGNMENT	
HORIZONTAL ALIGNMENT	
STORMWATER COVER LEVEL	162.000
STORMWATER INVERT	
STORMWATER DETAILS	
STORMWATER LENGTHS	
FOULWATER COVER LEVEL	161.936
FOULWATER INVERT	
FOULWATER DETAILS	
FOULWATER LENGTHS	

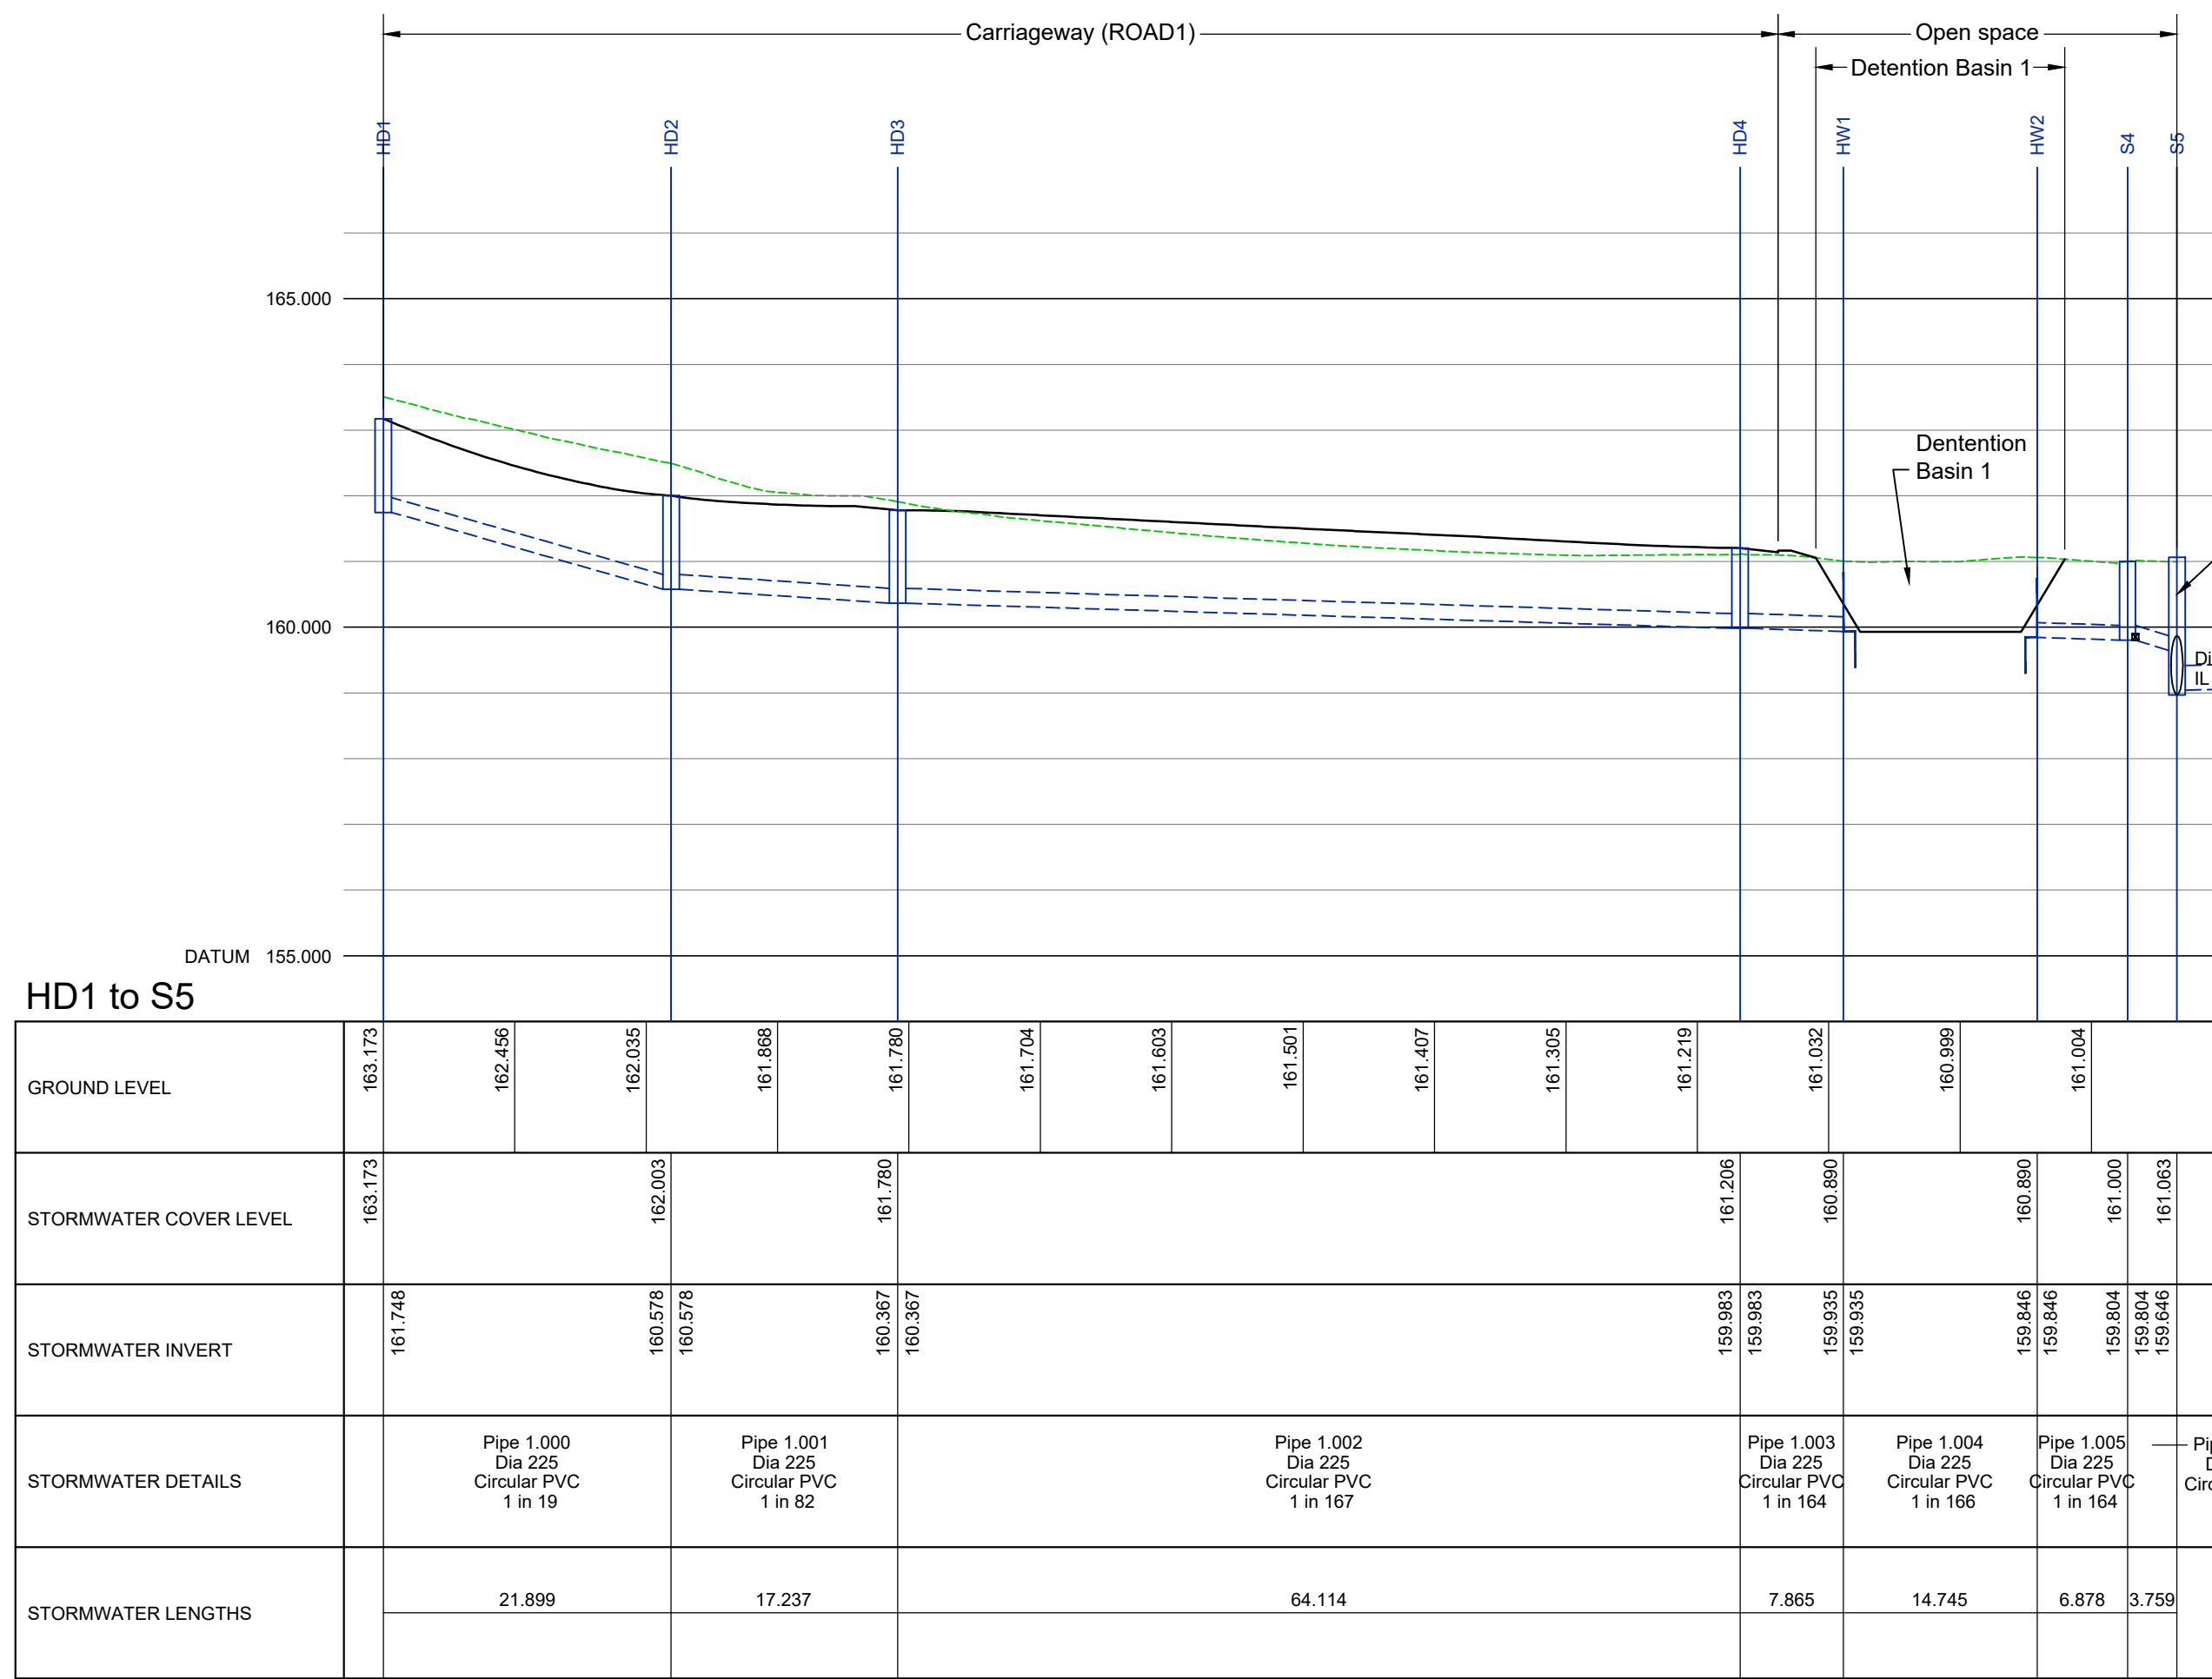

This drawing is copyright and its use or reproduction without the permission of Spring Design Consultancy Limited. All rights are reserved until invoices are paid in full. No responsibility will be taken for any design used for construction prior to receipt of relevant approvals.

rev	date	description	by
A	Feb 2024	General update following site re-plan	RMJ
B	Jun 2024	Access alignment off Heol y Gors revised to suit site boundary	RMJ
C	Feb 2025	Alignment ROAD1 extended; THEAD relocated.	RMJ
D	Jun 2025	Proposed drainage added to sections ROAD1 & THEAD; storm water sections added.	RMJ
E	Aug 2025	Minor amendments to Road alignments	RMJ

Status:
APPRAISAL

Drawn:	RMJ	Client:	Bluefield Land
Checked:	RMJ	Project:	Cwmgora, Ammanford
Date:	Nov. 2023	Title:	Road & Sewer Longitudinal Sections
Scale:	1:500(H); 1:100(V)	Ref:	2625-600
		Rev:	E