
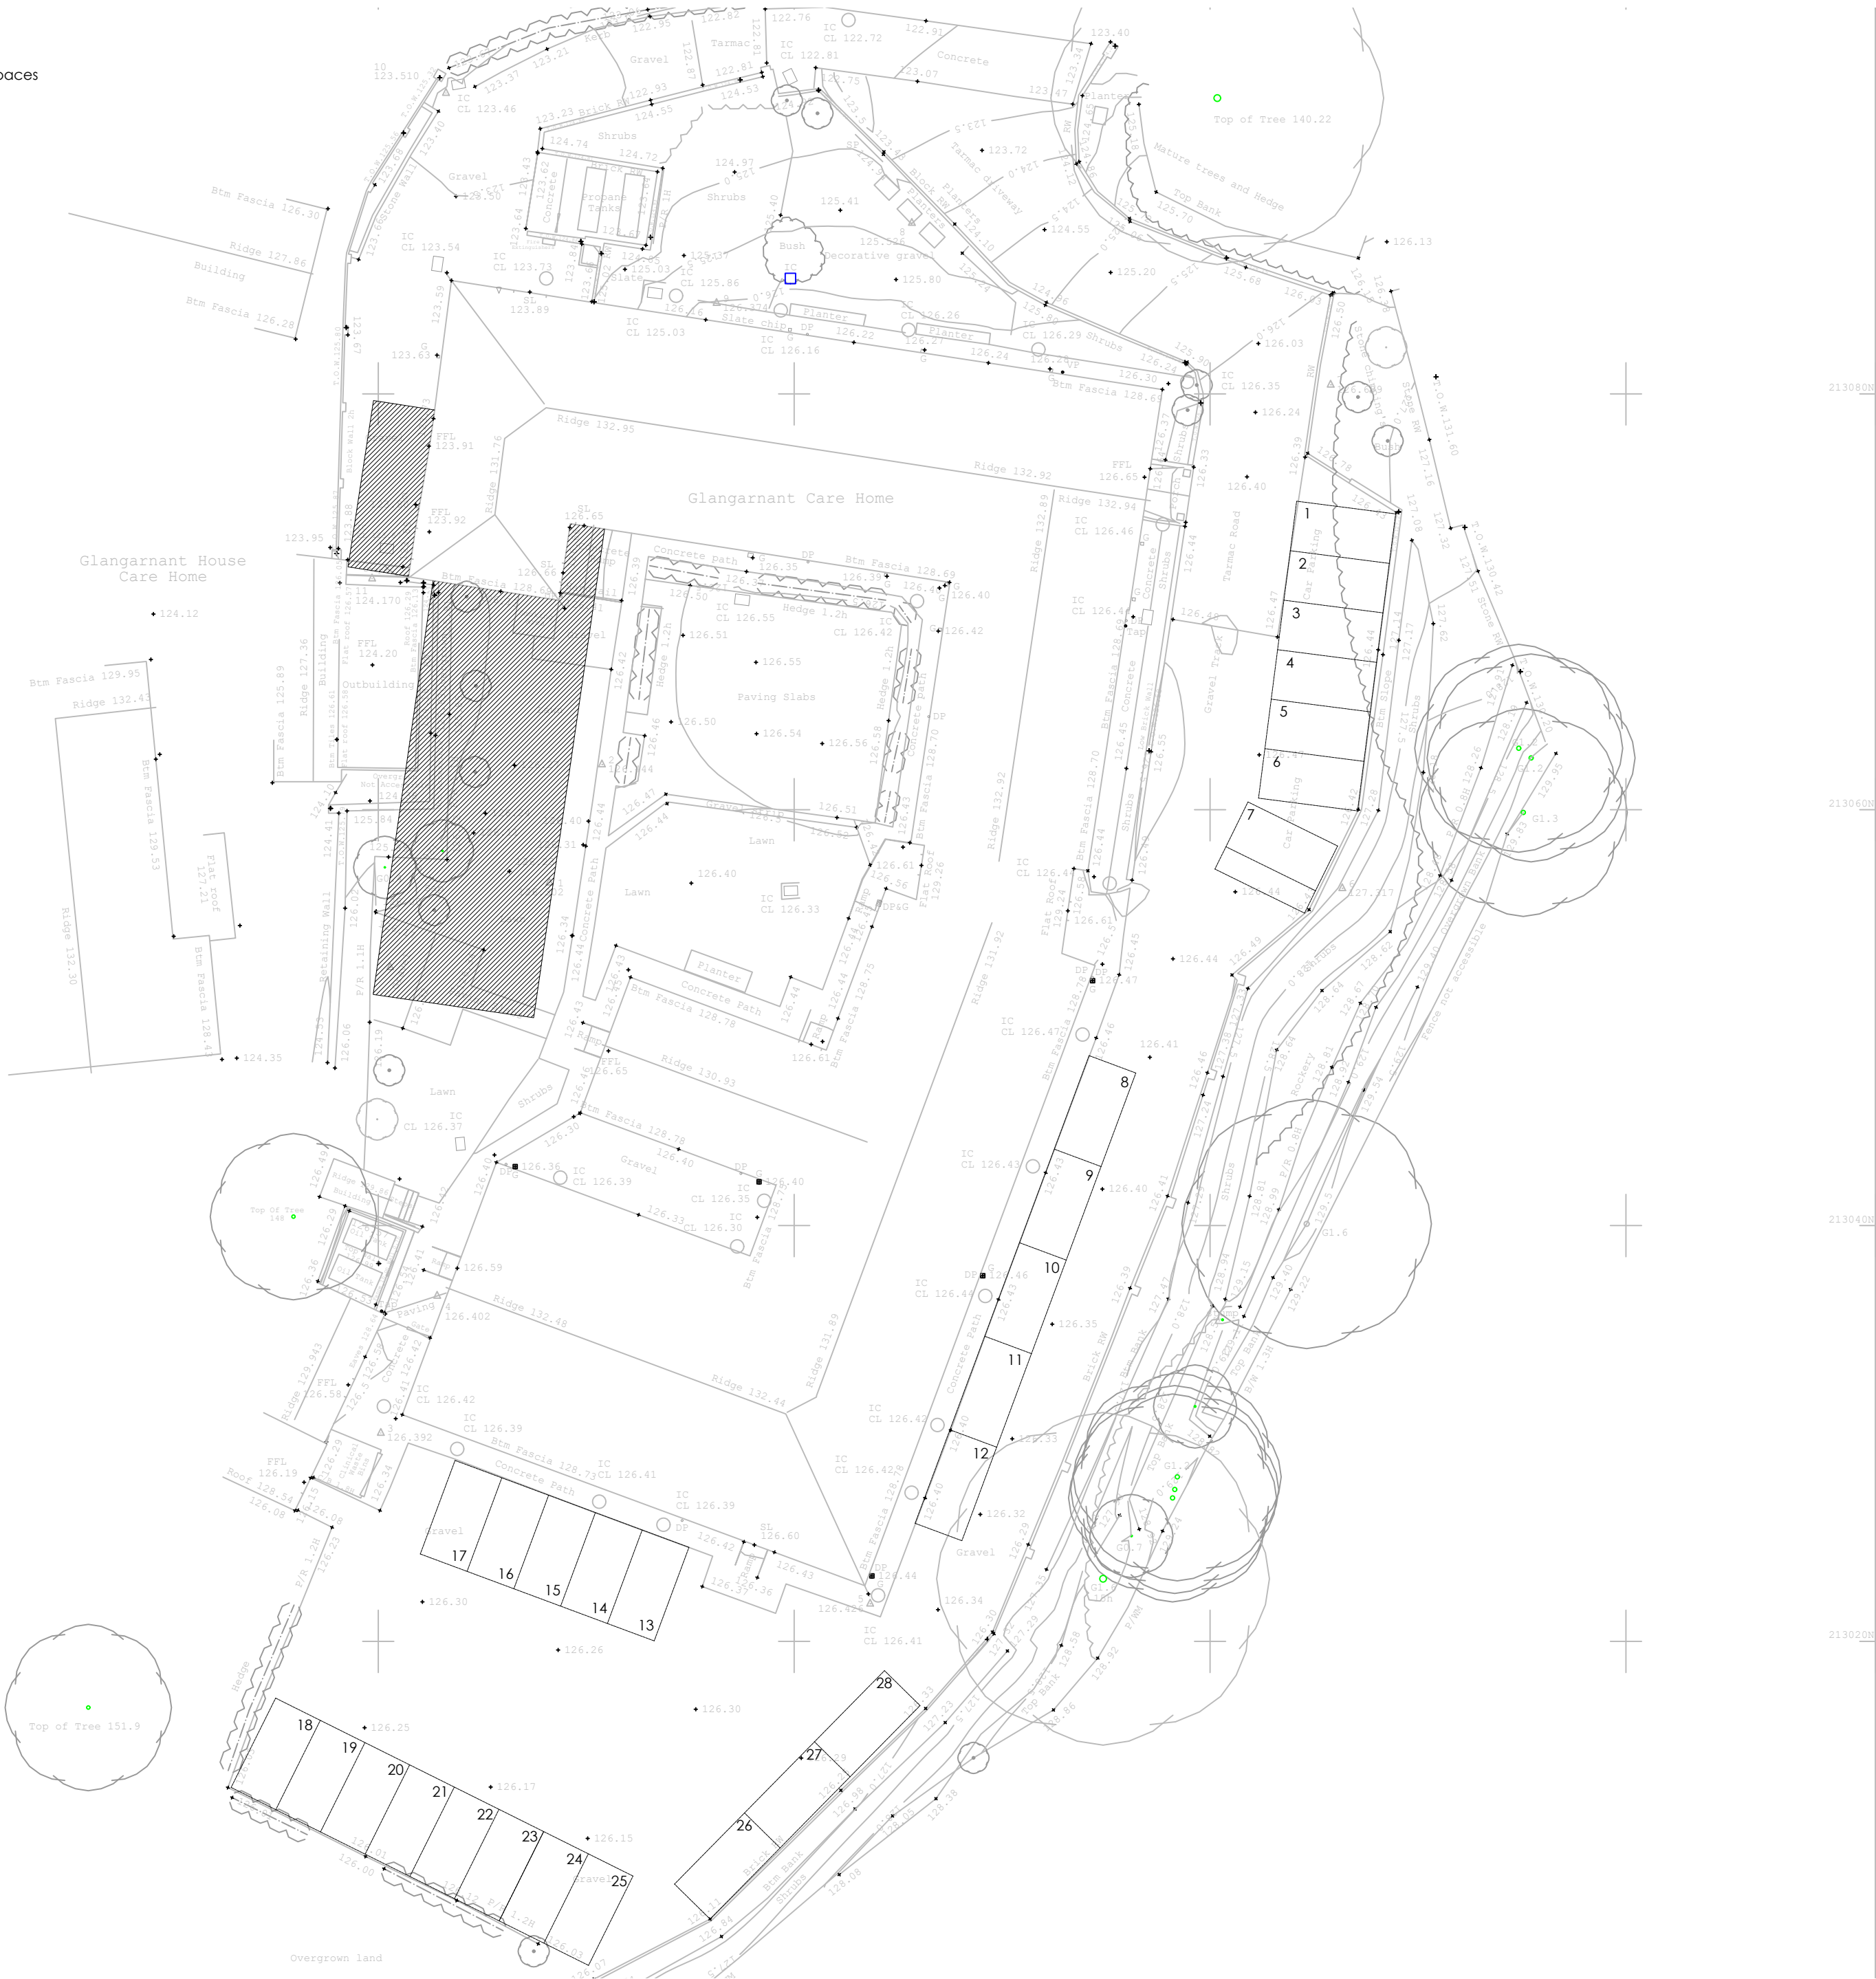


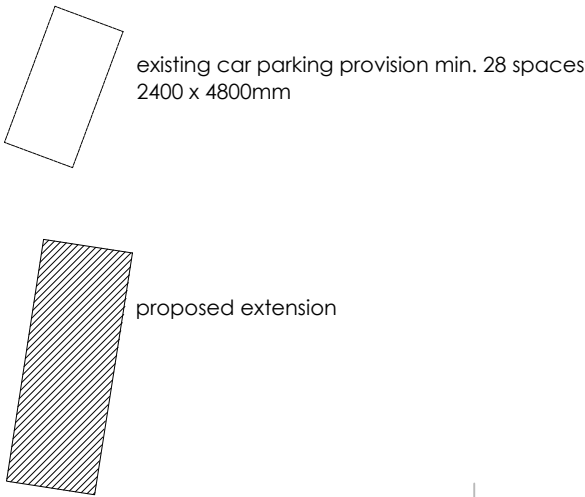

Glangarnant Care Home  
Neudd Road,  
Ammanford, SA18 1UF  
Topographic Survey

Catling's Land Surveys  
A Passion for Mapping.  
47 Heol Las, Pontardawe, Swansea, SA8 4PR  
Tel / Mobile: 07790 368323  
email: CLSLandsurvey@gmail.com


|                                                             |                                                        |
|-------------------------------------------------------------|--------------------------------------------------------|
| Scale:<br>Drawing No. 25-1513/20042/1.1<br>Date: 05/06/2025 | CLS Job No.<br>Surveyor:<br>Checked:<br>Adrian Catling |
| CLIENT<br>Glangarnant Care Home                             |                                                        |

Survey Details  
1. OS grid & datum determined by GPS  
2. North arrow indicates approximate North.  
3. Scale factor 1.00000  
4. Contour interval 0.5m  
5. All internal manhole details to be checked prior to site works.

| LINE TYPES        |     |
|-------------------|-----|
| Building          | --- |
| Kerbs, Walls      | --- |
| Boundaries        | --- |
| Top of banks      | --- |
| Bottom of banks   | --- |
| Hedges            | --- |
| Overhead wires    | --- |
| Change of surface | --- |

| Description of update |     |
|-----------------------|-----|
| Post                  | --- |
| Paving                | --- |
| Post/wire fence       | --- |
| Rodding eye           | --- |
| Ridge Level           | --- |
| RS                    | --- |
| SAP                   | --- |
| SC                    | --- |
| SE                    | --- |
| Sign Level            | --- |
| Sign Post             | --- |
| Sign Valve            | --- |

| ABBREVIATIONS |                  |
|---------------|------------------|
| AV            | Air valve        |
| BB            | Bollard          |
| BE            | Belland          |
| BM            | Site bench mark  |
| BT            | British telecom  |
| CAM           | Canoe wire fence |
| CB            | Phone box        |
| CDP           | Cable draw pit   |
| CL            | Cover level      |

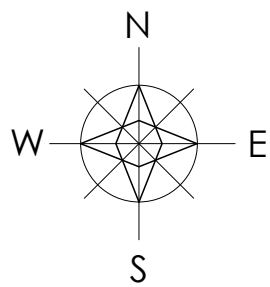

| revision |  |
|----------|--|
| a        |  |
| b        |  |
| c        |  |
| d        |  |
| e        |  |
| f        |  |
| g        |  |

|                                                                            |                                                           |                                     |
|----------------------------------------------------------------------------|-----------------------------------------------------------|-------------------------------------|
| project<br>GLANGARNANT CARE HOME, NEUADD ROAD, GCG                         | drawing<br>TOPOGRAPHICAL LAYOUT                           | date<br>SEPTEMBER 2025              |
| client<br>ARKASH MANAGEMENT CONSULTANTS LTD<br>www.iplanarchitecture.co.uk | drawing no.<br>25.173.07<br>hello@iplanarchitecture.co.uk | scale<br>1:150 @ A2<br>07765 660189 |