


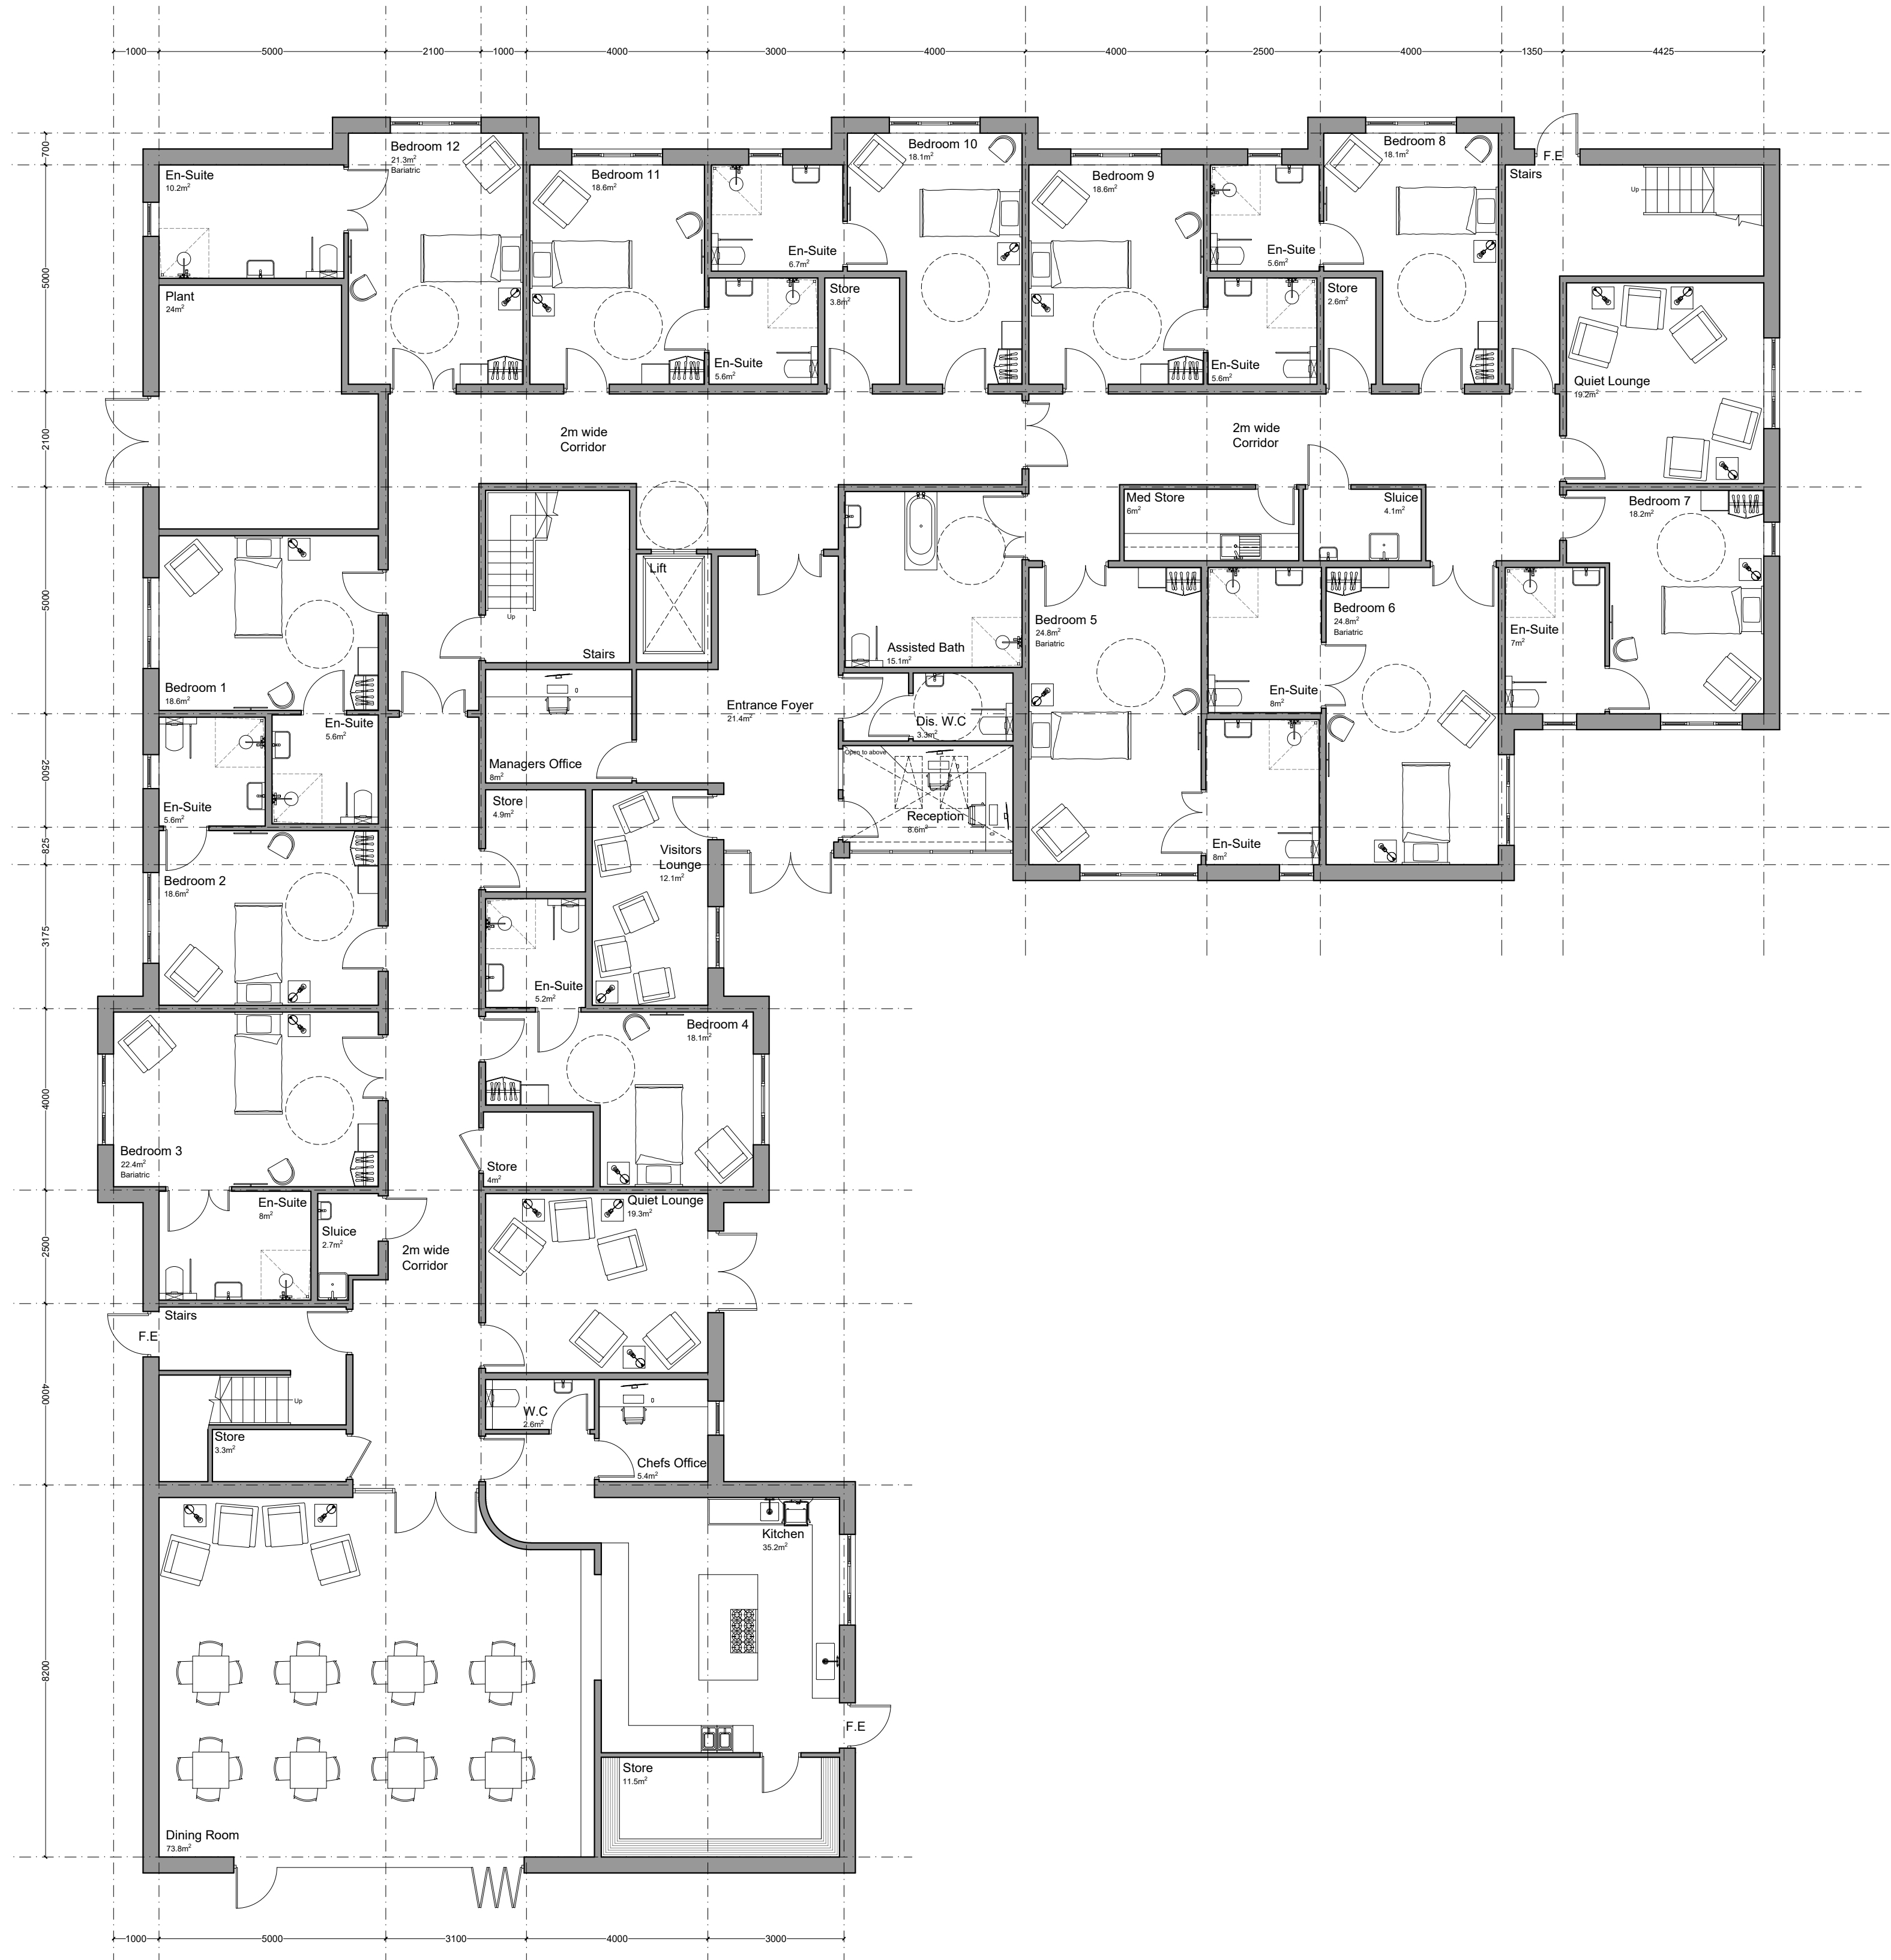

Ground Floor
828m² GIA



C. W. ARCHITECTS Ltd
Grosvenor House, 8 Park Grove, Cardiff CF10 3BN
Tel : +44 (0)2920 223123 E-Mail : enquiries@cw-arch.co.uk Web : www.cw-arch.co.uk

Project Name :	Briton Ferry
Project Ref :	SP815

Drawing Title :	Proposed Ground Floor	Scale :
Drawing Number :	SP815 - P03	1:100 @ A2

Revision:	PLANNING	Drawn by: ce	Date: Aug 2025
-----------	----------	--------------	----------------