



Proposed Redevelopment of the Former Red Dragon, Moorland Road, Port Talbot SA12 6JZ
"Planning Drawings" - Proposed Site Sections/Street Elevations

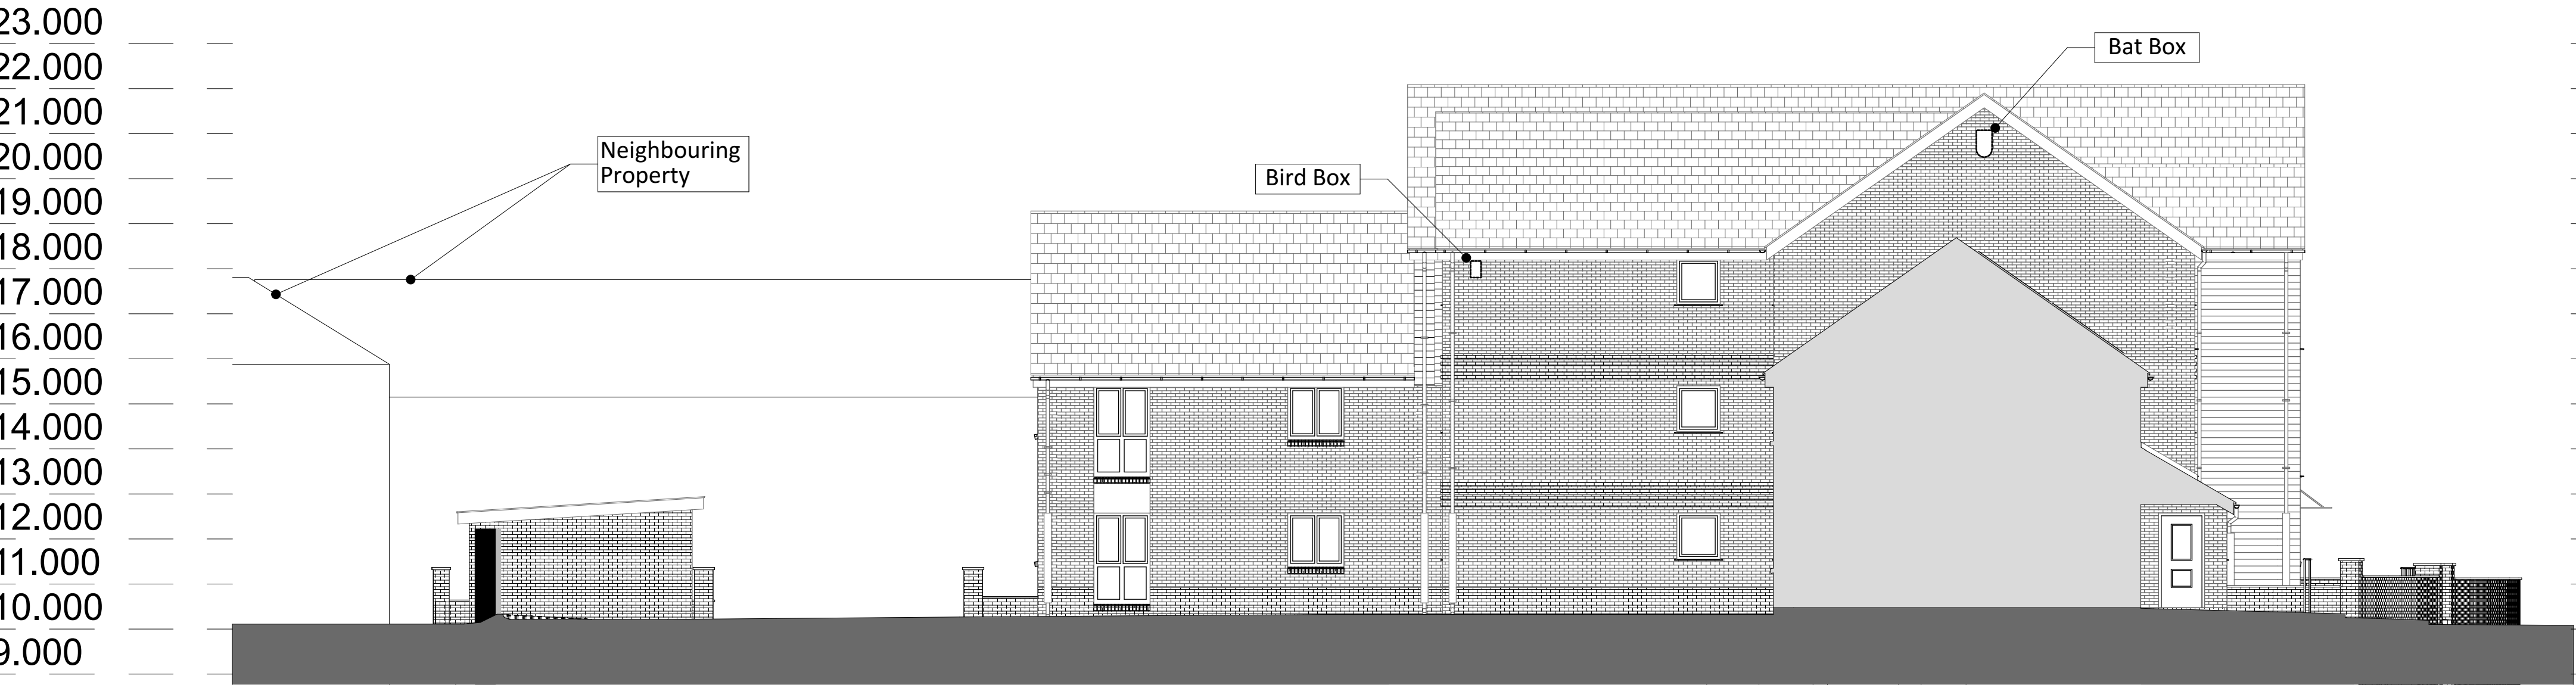

Street Section/Elevation D-D

1:100

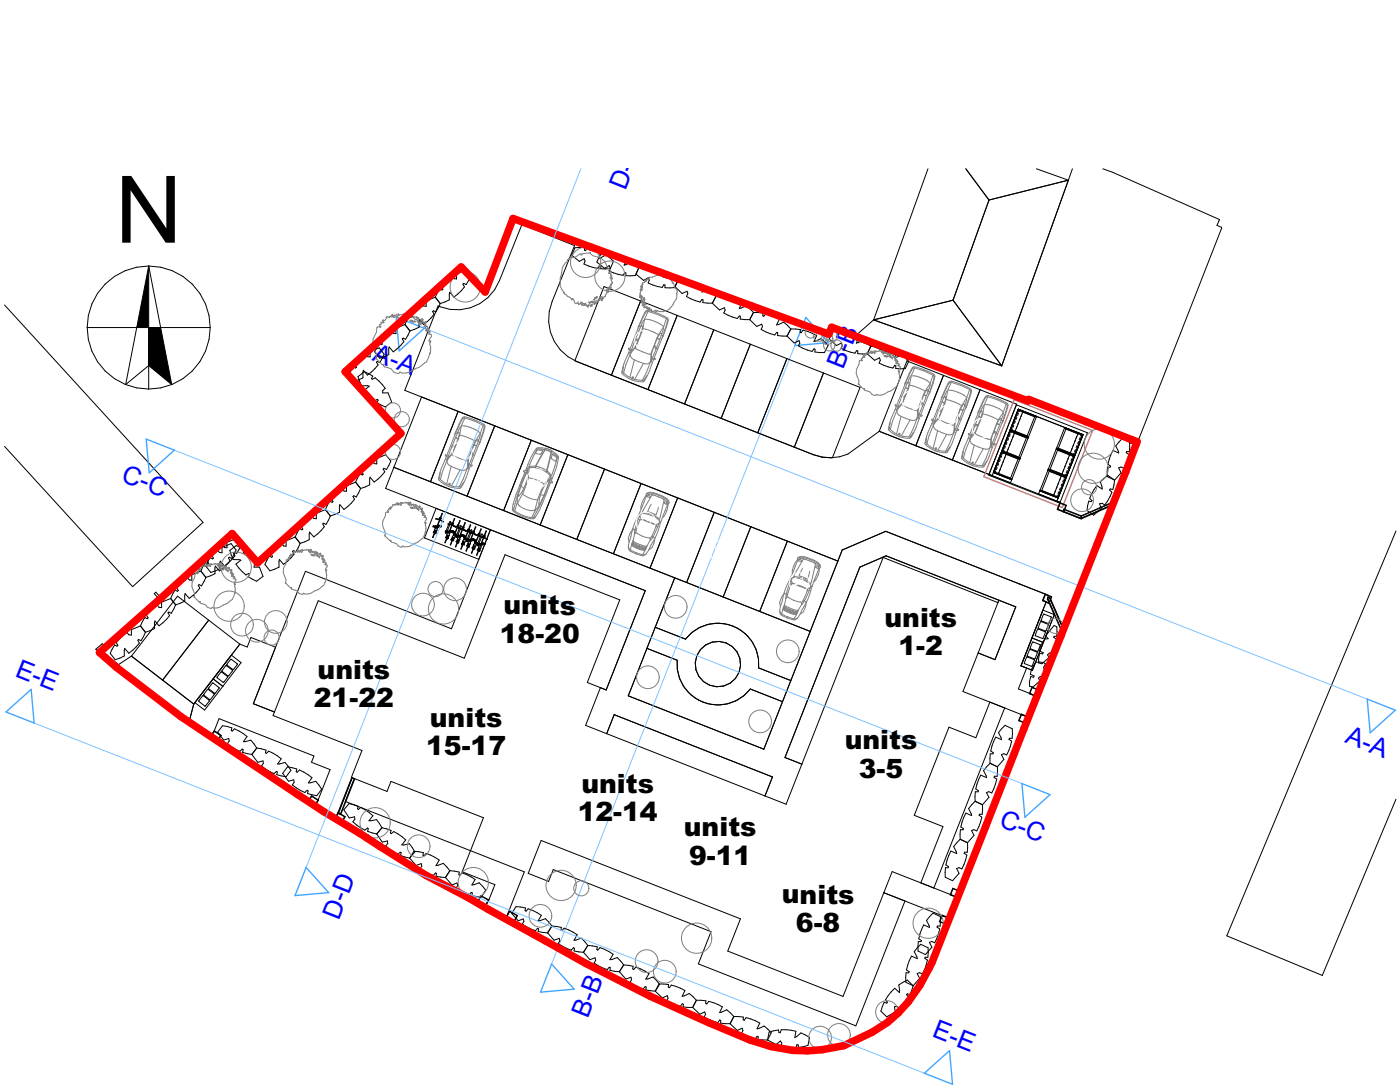

Site Sections Map Key

1:500



Street Section/Elevation E-E

1:100

Revision:	Date:	By:	Notes:
A - Minor update to glazing on Streetscape Elevation EE	18th Sep 2025	RH	