

Proposed Land Management Key:

Semi-improved pasture

Broadleaf woodland

Larch woodland

Newly planted woodland

Willow coppice

Wildflower meadow

Bracken scrub regeneration

Bracken (Badgers)

Isolated trees

HS

Defunct hedges strengthened

OH

Overgrown hedge managed

NH

New Hedges

Pond

Hardstanding (with containers)

Buildings

Chain of reed beds (x2) and pond

Minimum dig vegetable beds


Fruit bushes

Orchard

Composting

Bee hives

Tree nursery area

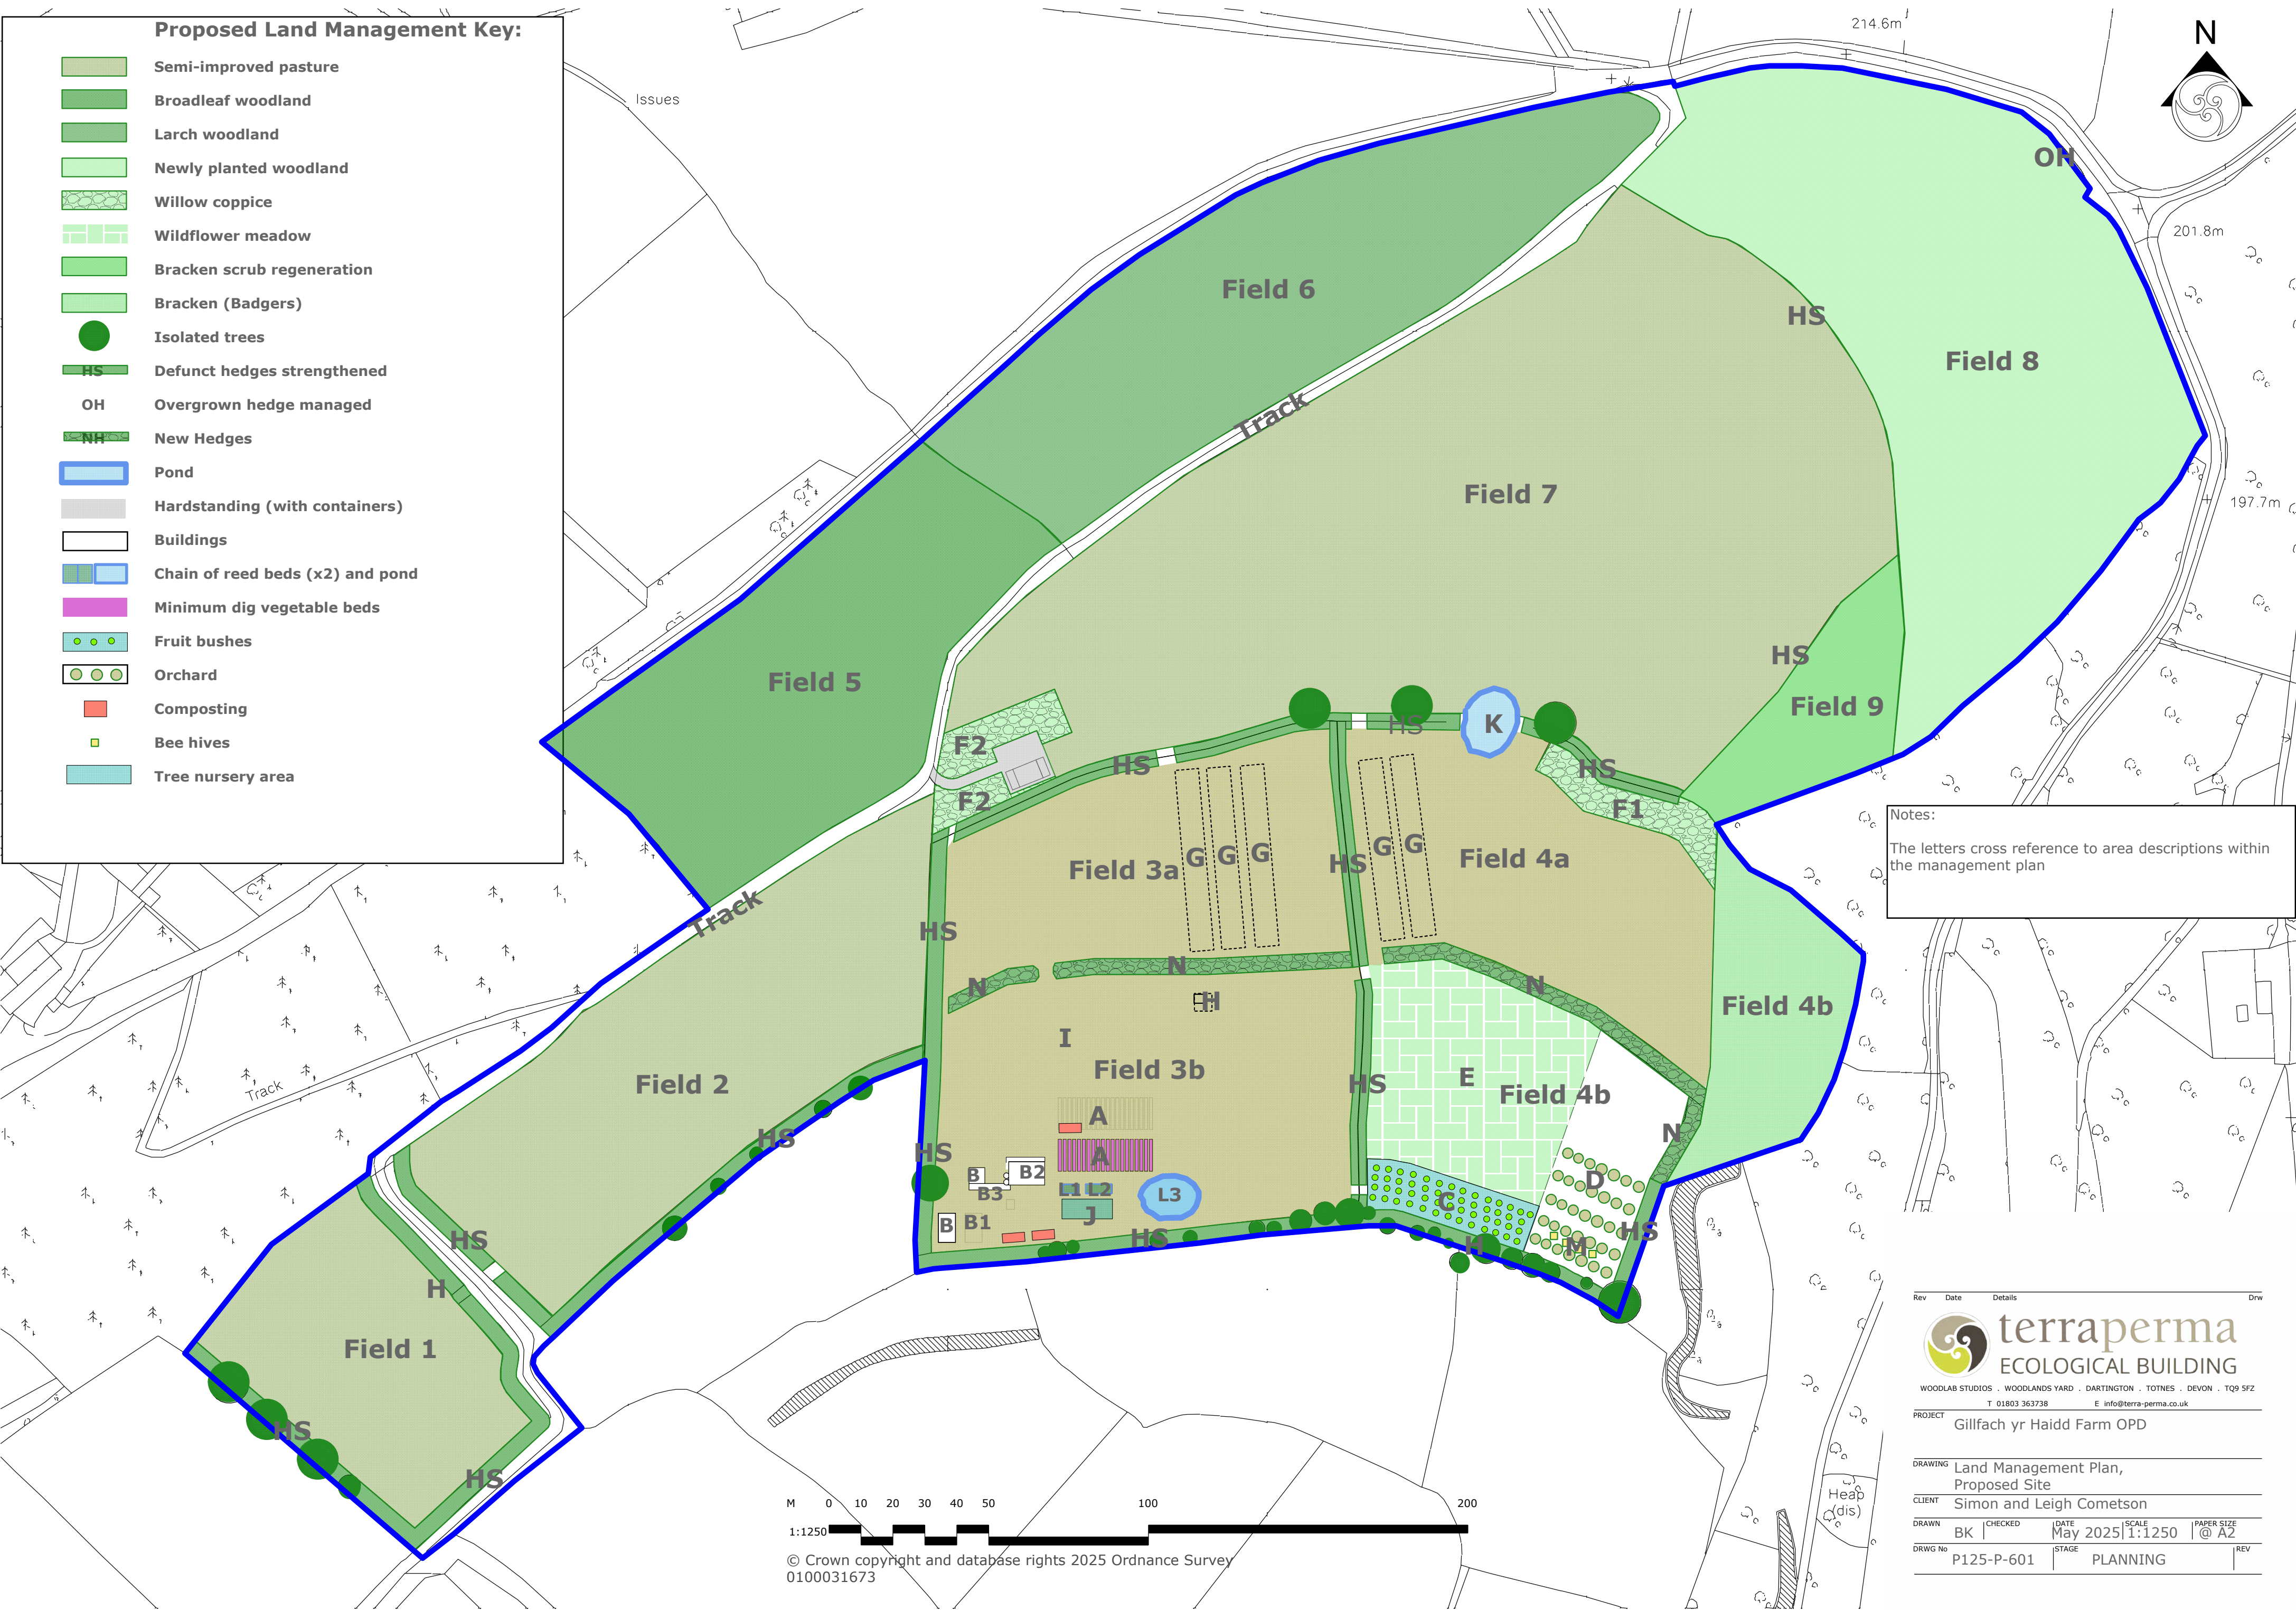

Notes:

The letters cross reference to area descriptions within the management plan



T 01803 363738 E info@terra-perma.co.uk

PROJECT Gillfach yr Haidd Farm OPD

DRAWING Land Management Plan, Proposed Site

CLIENT Simon and Leigh Cometson

DRAWN BK | CHECKED | DATE May 2025 | SCALE 1:1250 | PAPER SIZE A2

DRWG No P125-P-601 | STAGE PLANNING | REV

M 0 10 20 30 40 50 100 200

1:1250

© Crown copyright and database rights 2025 Ordnance Survey 0100031673