



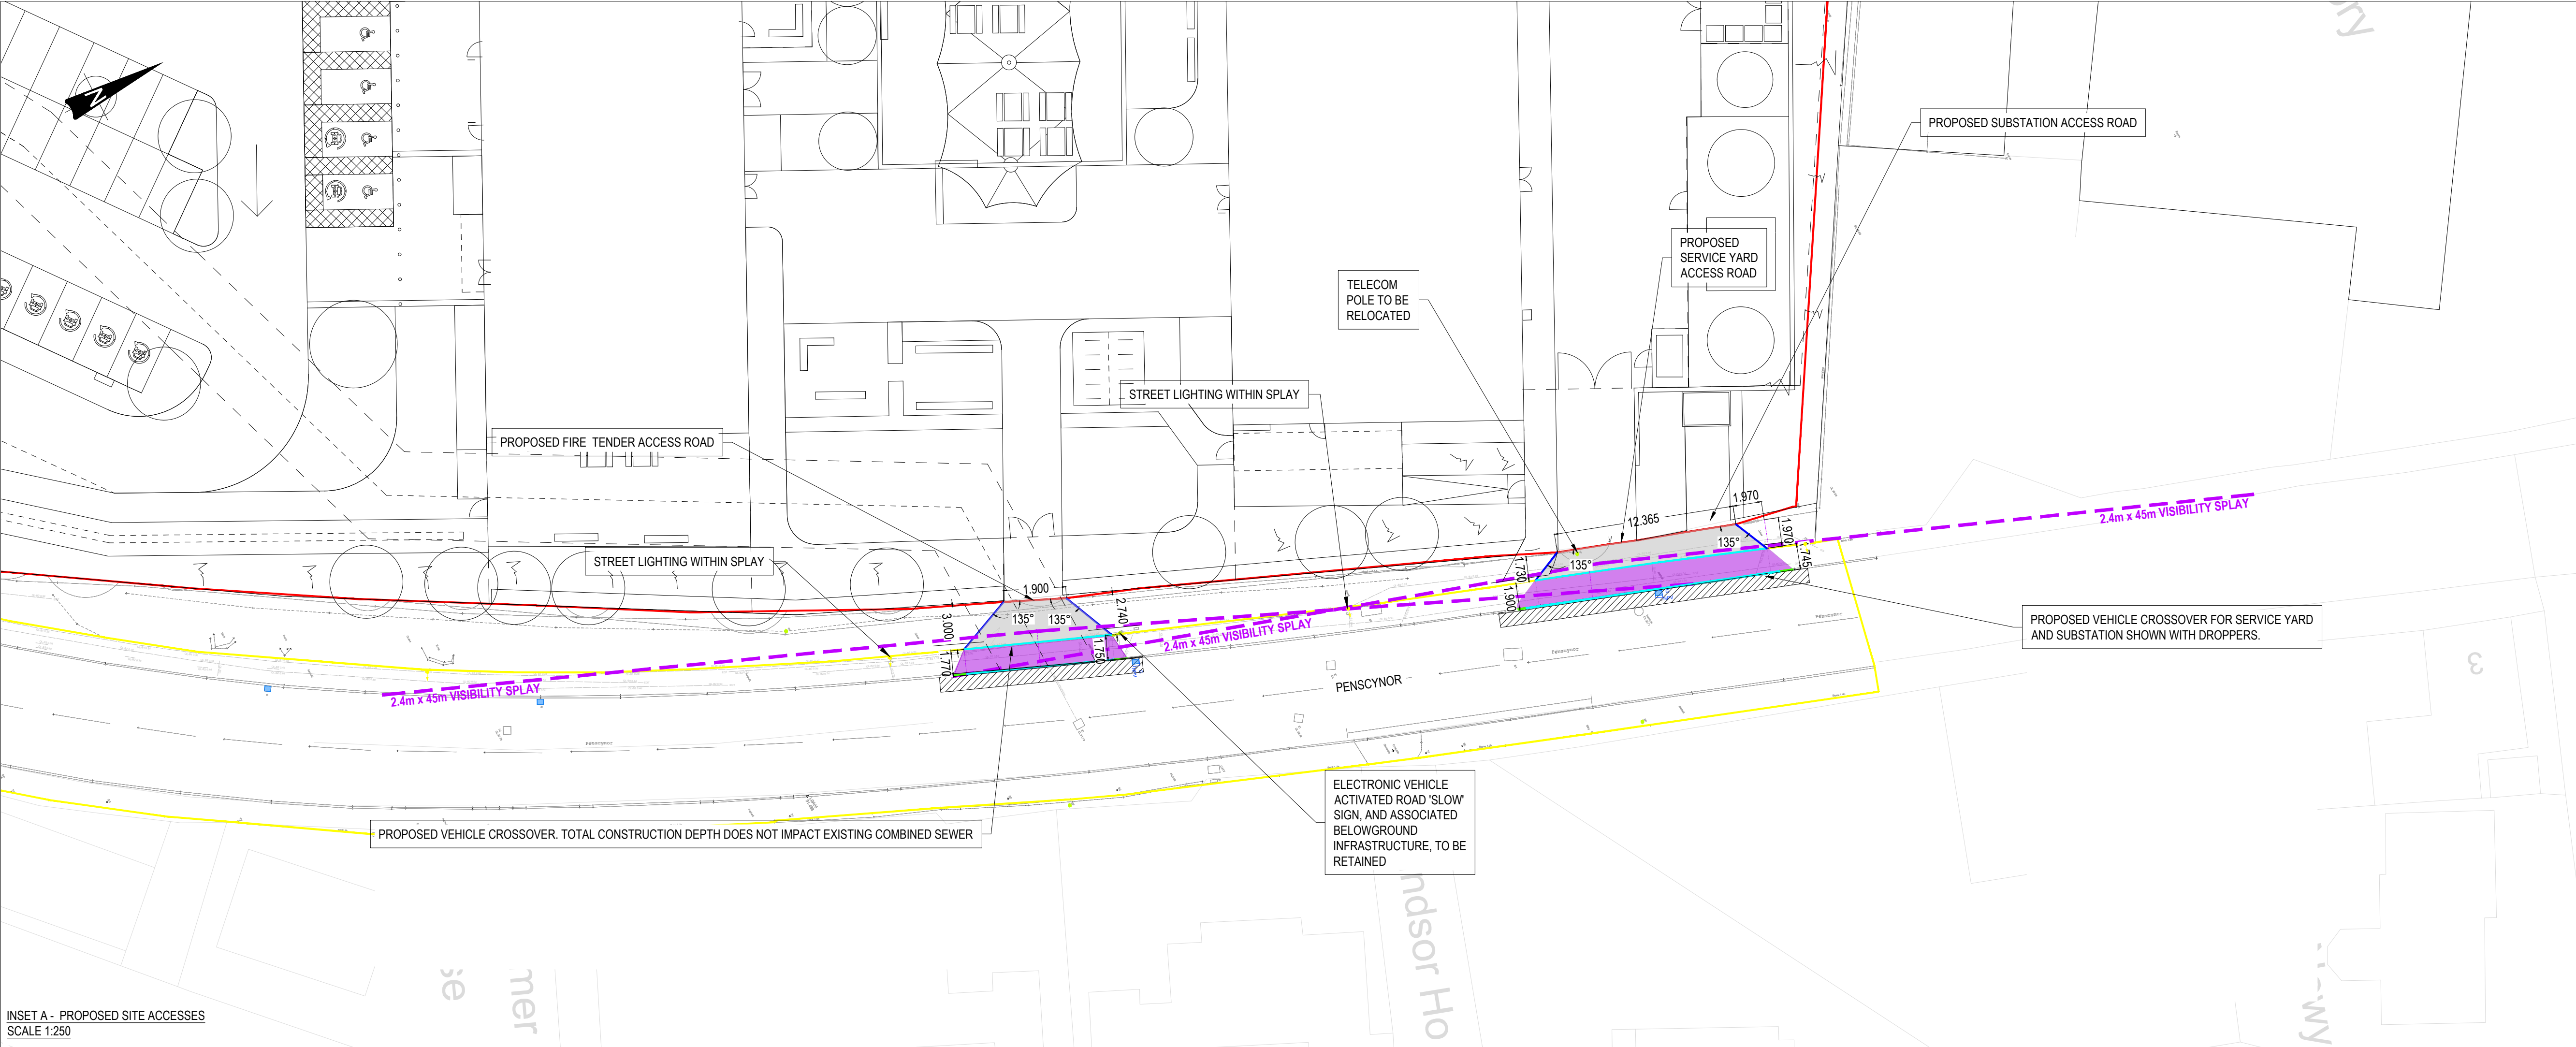

INSET A - PROPOSED SITE ACCESSES
SCALE 1:250

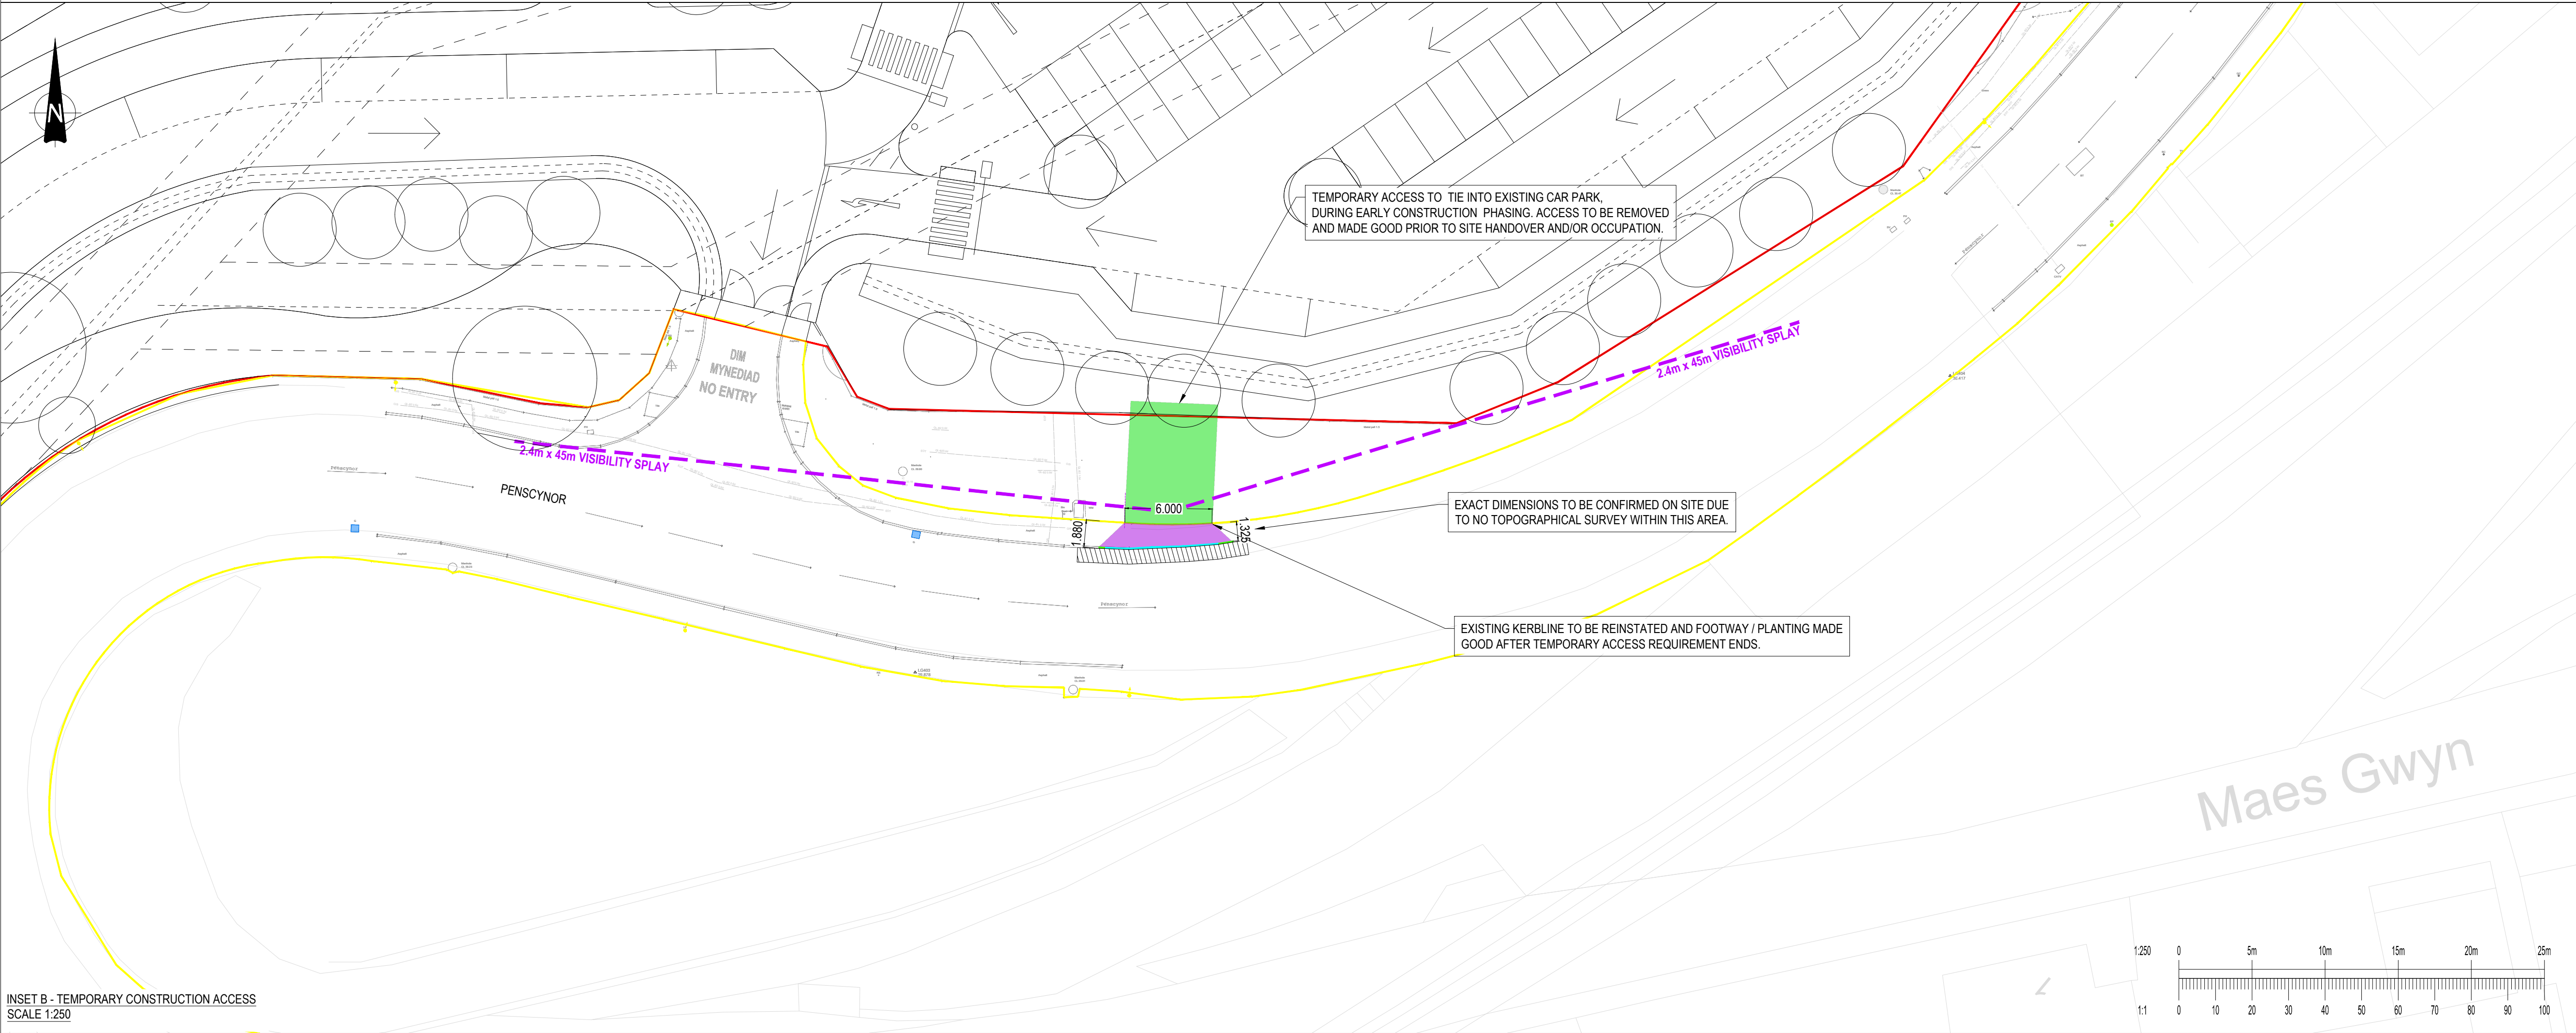


INSET B - TEMPORARY CONSTRUCTION ACCESS
SCALE 1:250

GENERAL NOTES:

- THIS DRAWING IS TO BE READ IN CONJUNCTION WITH ALL RELEVANT ARCHITECTS AND ENGINEERS DRAWINGS AND SPECIFICATIONS.
- DO NOT SCALE THIS DRAWING. ANY AMBIGUITIES, OMISSIONS AND ERRORS ON DRAWINGS SHALL BE BROUGHT TO THE ENGINEERS ATTENTION IMMEDIATELY. ALL DIMENSIONS MUST BE CHECKED / VERIFIED ON SITE.
- ALL DIMENSIONS ARE IN METRES UNLESS NOTED OTHERWISE.
- FOR GENERAL NOTES REFER TO DRAWING.
- ALL VEHICLES CROSSOVERS TO BE CONSTRUCTED IN ACCORDANCE WITH COMMON STANDARDS FOR WALES DESIGN GUIDE (DETAIL 202).
- WORKS OUTSIDE THE SITE BOUNDARY HAVE BEEN SHOWN ON THE DRAWING. FURTHER LAND BETWEEN HIGHWAY BOUNDARY AND SCHOOL IS OWNED BY THE COUNCIL.
- THE HIGHWAY BOUNDARY INDICATIVE OF A PLAN RECEIVED FROM NEATH PORT TALBOT HIGHWAYS TEAM.

KEY

- 1m TIE IN RESURFACING AS NECESSARY TO MAKE GOOD EXISTING
- TEMPORARY ASPHALT SURFACING FOR LIGHT-MEDIUM HEAVY VEHICLE OVERRUN
- PROPOSED ASPHALT CROSSOVER - VEHICLE LOADING
- EXISTING FOOTWAY TO BE BROKEN OUT AND REPLACED WITH VEHICLE LOADING SPEC.
- EDGING KERB - EF
- HB2 TO BN3 TRANSITION KERB
- BULLNOSED KERB - BN3 (0-6MM UPSTAND)
- 2.4x45m VISIBILITY SPLAY
- HIGHWAY BOUNDARY
- SITE BOUNDARY (NOT OWNERSHIP BOUNDARY)
- FOR KERB AND PAVEMENT DETAILS REFER TO DRAWING 26CC07-CUR-54-XX-DR-C-0009
- EXISTING GULLY

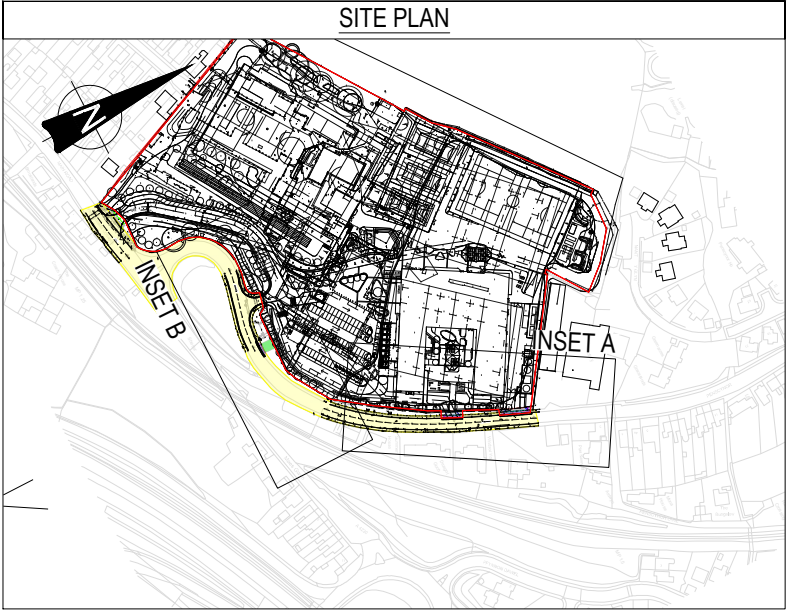

P01	SUITABLE FOR INFORMATION	19/09/25	EP	SD
Rev:	Description:	Date:	By:	Chkd:

Curtins

Fourth Floor Atlantic House West Tyndall Street Cardiff CF10 4AZ
029 2068 0800
cardiff@curtins.com
www.curtins.com

Civils & Structures • Transport Planning • Environmental • Infrastructure • Geotechnical • Conservation & Heritage • Principal Designer
Birmingham • Bristol • Cambridge • Cardiff • Douglas • Dublin • Edinburgh • Glasgow • Kendal • Leeds • Liverpool • London • Manchester • Nottingham

Status: **SUITABLE FOR INFORMATION** **S2**

Project: **LLANGATWG COMMUNITY SCHOOL**

Dwg Title: **HIGHWAY WORKS GENERAL ARRANGEMENT**

Drawn By	Designed By	Checked By
EP	JT	SD
Project No	Date	Scales @ A1
086067	05/09/25	AS NOTED
Project Code - Originator - Function - Spatial - Form - Discipline - Number	Revision	

26CC07 - CUR - 54 - XX - D - C - 0006 P01

