

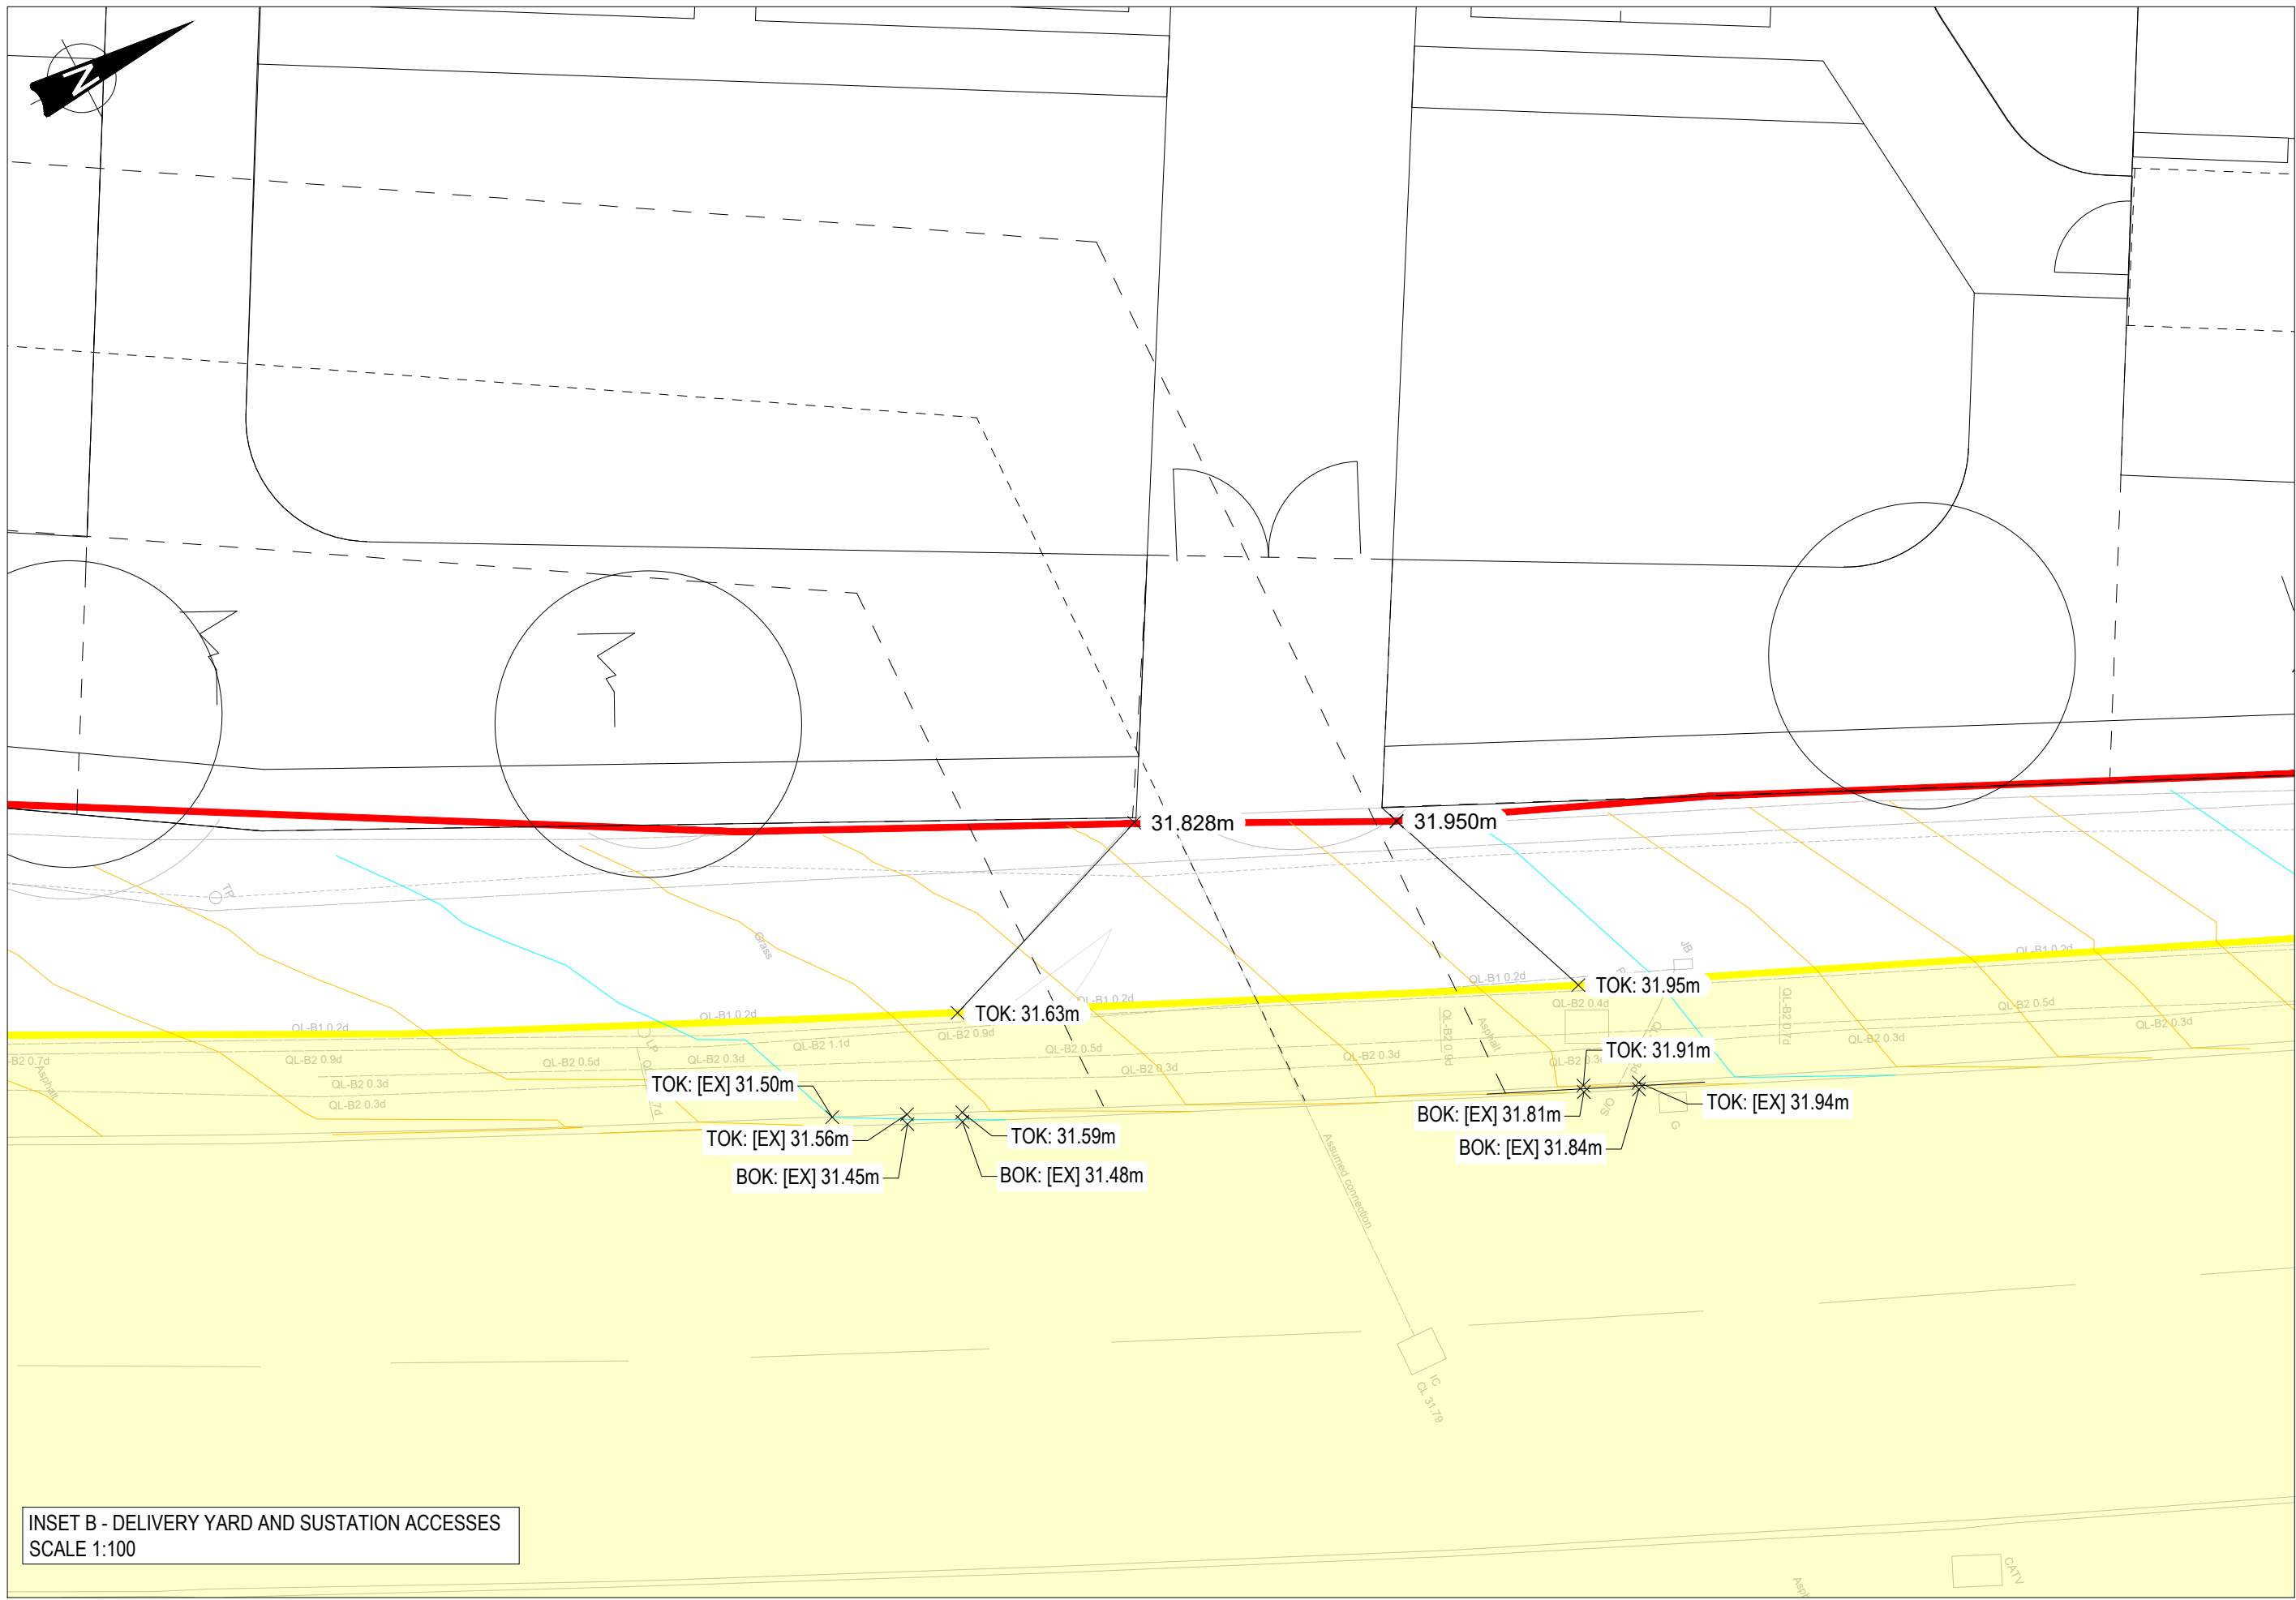
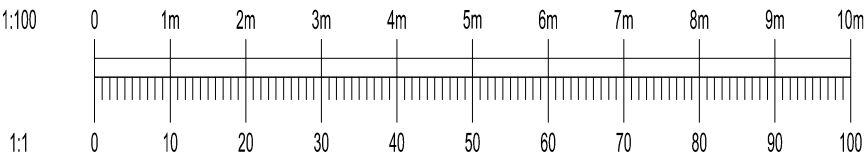


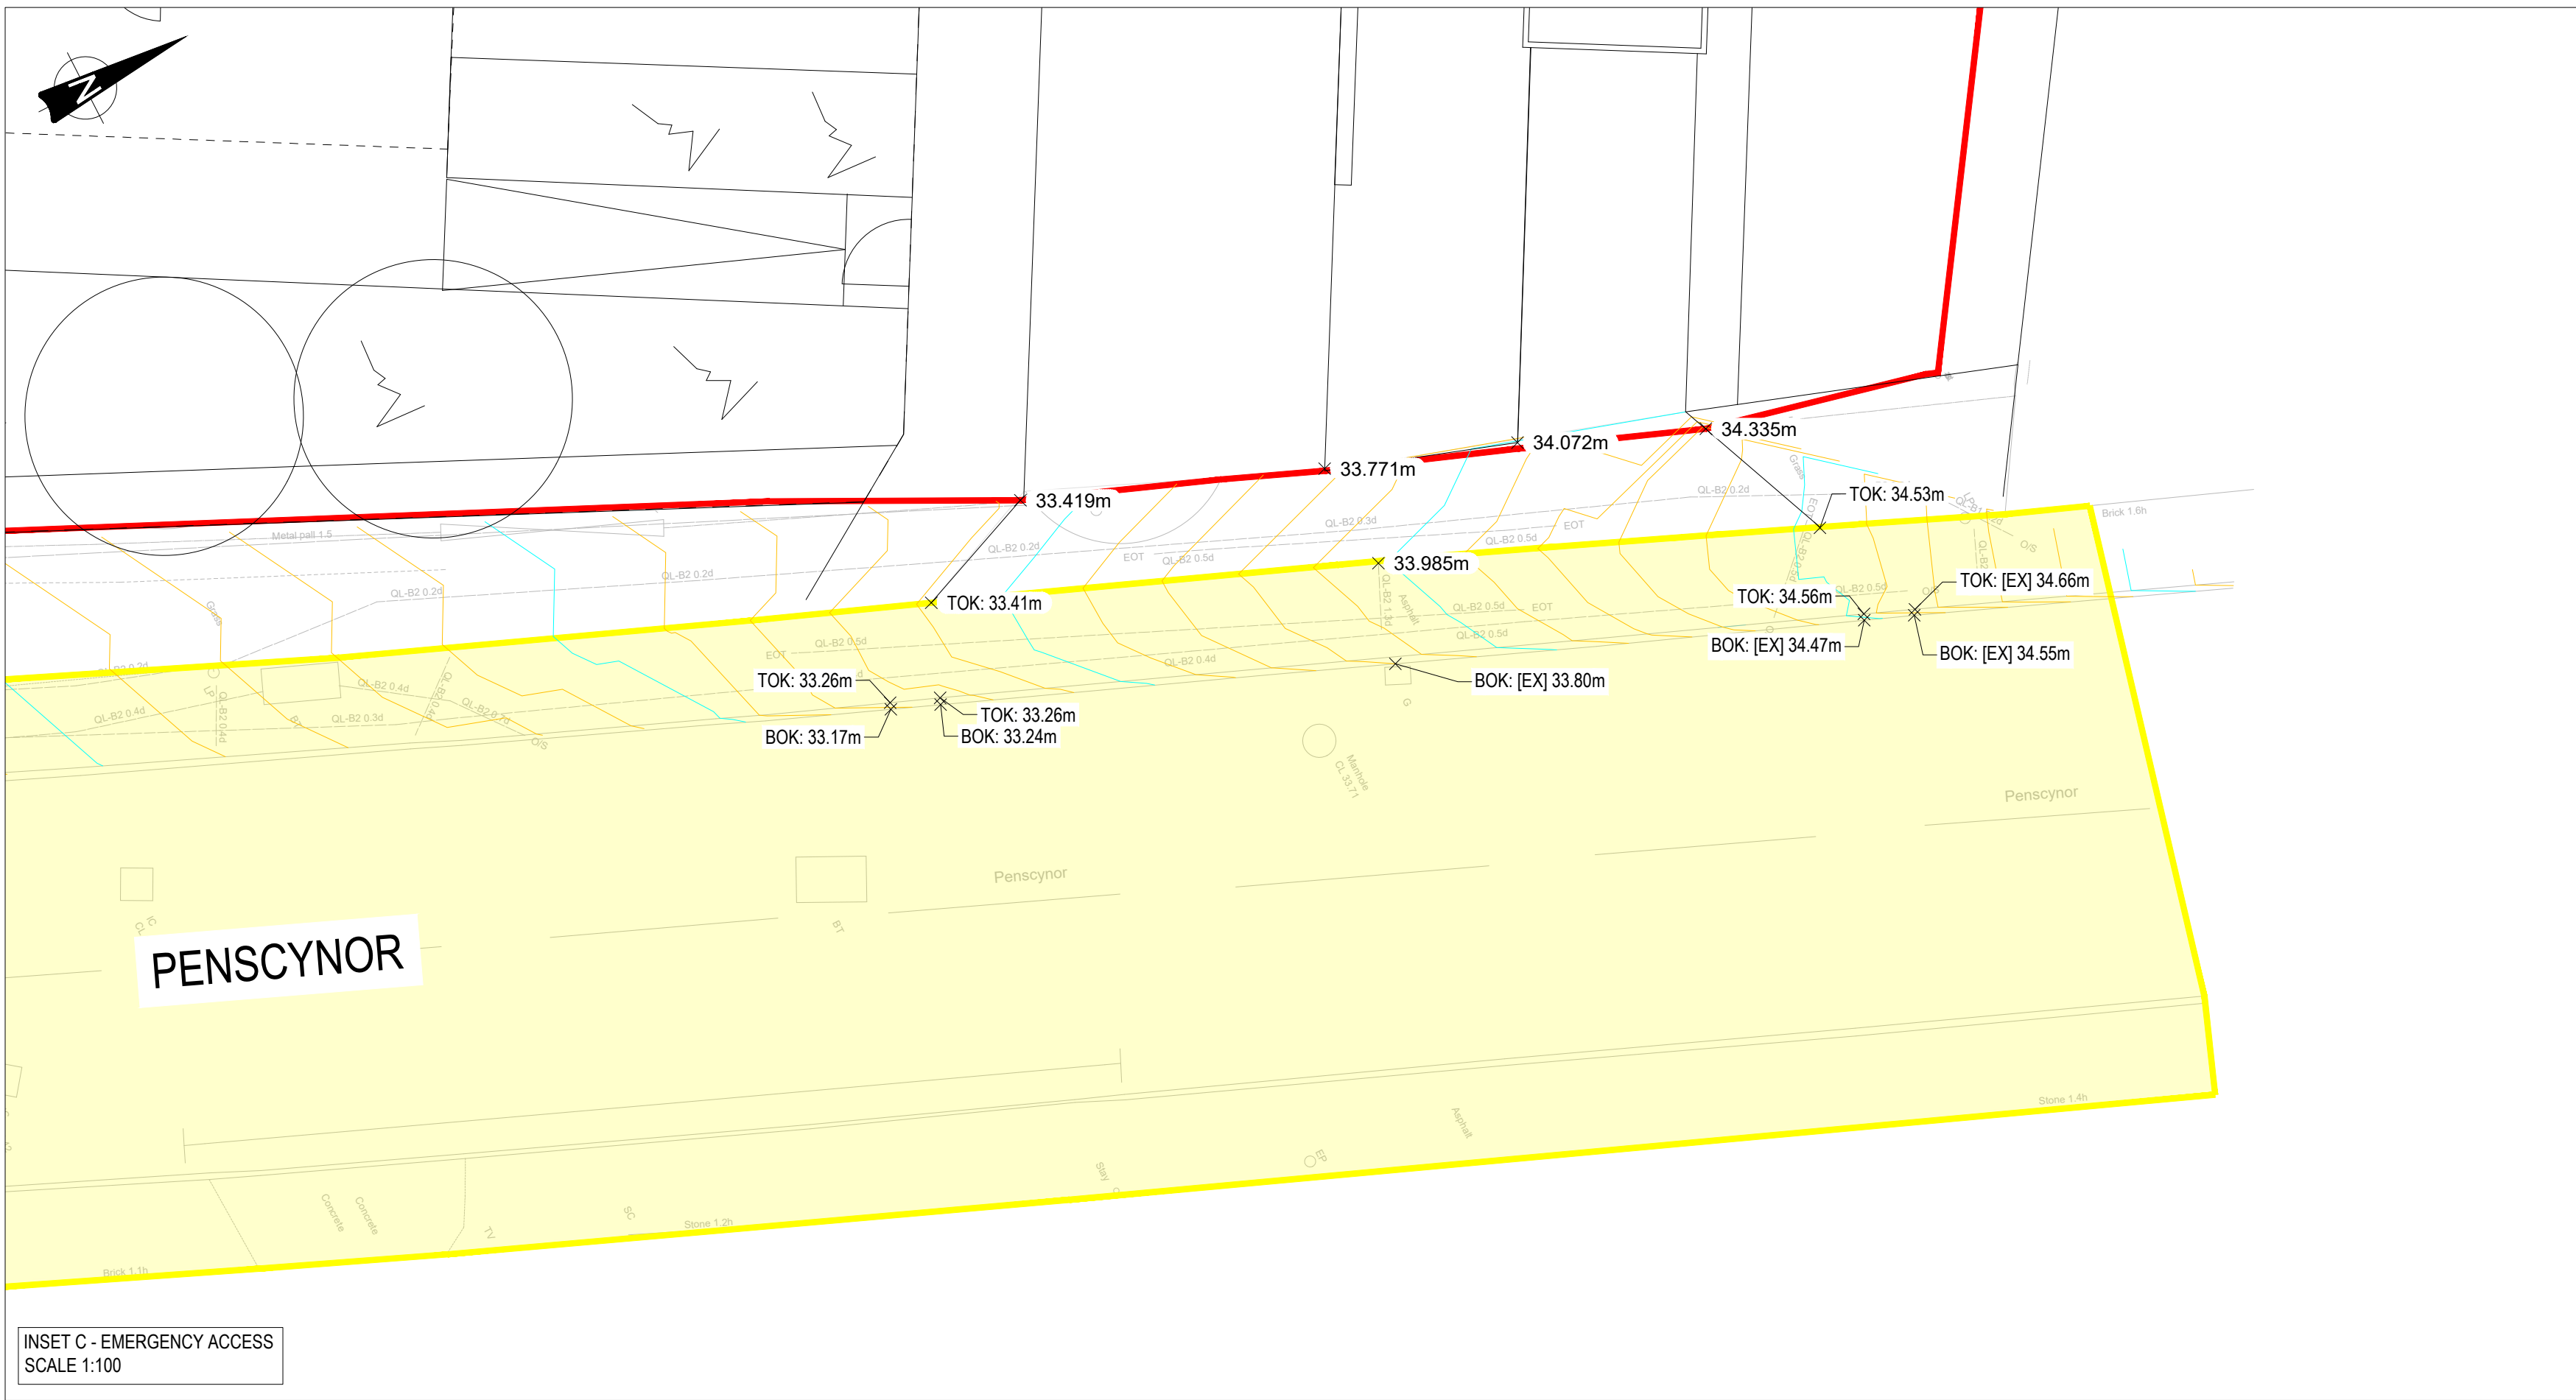

NOTE:
EXISTING SERVICES WITHIN FOOTWAY - STREET LIGHTING AND UNIDENTIFIED GPR.
LIAISON TO BE UNDERTAKEN WITH ASSET OWNERS TO ENSURE MINIMUM COVER IS RETAINED. EXISTING COVER TO BE LOWERED APPROX. 100mm IN WORST CASE

- GENERAL NOTES:**
- THIS DRAWING IS TO BE READ IN CONJUNCTION WITH ALL RELEVANT ARCHITECTS AND ENGINEERS DRAWINGS AND SPECIFICATIONS.
 - DO NOT SCALE THIS DRAWING. ANY AMBIGUITIES, OMISSIONS AND ERRORS ON DRAWINGS SHALL BE BROUGHT TO THE ENGINEERS ATTENTION IMMEDIATELY. ALL DIMENSIONS MUST BE CHECKED / VERIFIED ON SITE.
 - ALL DIMENSIONS ARE IN METRES UNLESS NOTED OTHERWISE.
 - FOR GENERAL NOTES REFER TO DRAWING.
 - ALL VEHICLES CROSSOVERS TO BE CONSTRUCTED IN ACCORDANCE WITH COMMON STANDARDS FOR WALES DESIGN GUIDE (DETAIL 202).
 - WORKS OUTSIDE THE SITE BOUNDARY HAVE BEEN SHOWN ON THE DRAWING. FURTHER LAND BETWEEN HIGHWAY BOUNDARY AND SCHOOL IS OWNED BY THE COUNCIL.
 - THE HIGHWAY BOUNDARY INDICATIVE OF A PLAN RECEIVED FROM NEATH PORT TALBOT HIGHWAYS TEAM.

KEY	
	MAJOR SURFACE CONTOURS (500mm INTERVALS)
	MINOR SURFACE CONTOURS (100mm INTERVALS)
	ELEVATION LEVEL
	TOK: 30.00m TOP OF KERB ELEVATION LEVEL
	BOK: 30.00m BOTTOM OF KERB ELEVATION LEVEL
	TOK: [EX] 30.00m TOP OF KERB ELEVATION LEVEL, AS EXISTING
	BOK: [EX] 30.00m BOTTOM OF KERB ELEVATION LEVEL, AS EXISTING
	HIGHWAY BOUNDARY

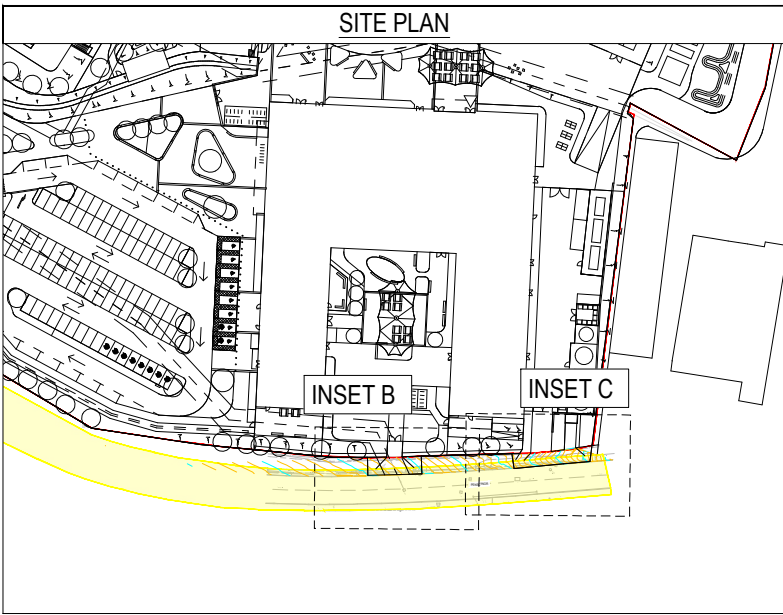

P01	SUITABLE FOR INFORMATION	25/09/25	EP	SD
Rev:	Description:	Date:	By:	Chkd:

Curtins
Fourth Floor Atlantic House West Tyndall Street Cardiff CF10 4AZ
029 2068 0800
cardiff@curtins.com
www.curtins.com

Civils & Structures • Transport Planning • Environmental • Infrastructure • Geotechnical • Conservation & Heritage • Principal Designer
Birmingham • Bristol • Cambridge • Cardiff • Douglas • Dublin • Edinburgh • Glasgow • Kendal • Leeds • Liverpool • London • Manchester • Nottingham

Status:	SUITABLE FOR INFORMATION	S2
---------	--------------------------	----

Project:	LLANGATWG COMMUNITY SCHOOL
----------	----------------------------

Dwg Title:	HIGHWAY WORKS LEVELS
------------	----------------------

Drawn By	EP	Designed By	EP	Checked By	JT
Project No	086067	Date	05/09/25	Scales @ A1	1:200

Project Code	Originator	Function	Spatial	Form	Discipline	Number	Revision
26CC07	- CUR	- 54	- XX	- D	- C	- 0008	P01