


Notes:
All drawings to be read in conjunction with all other drawings as noted on issue sheet.

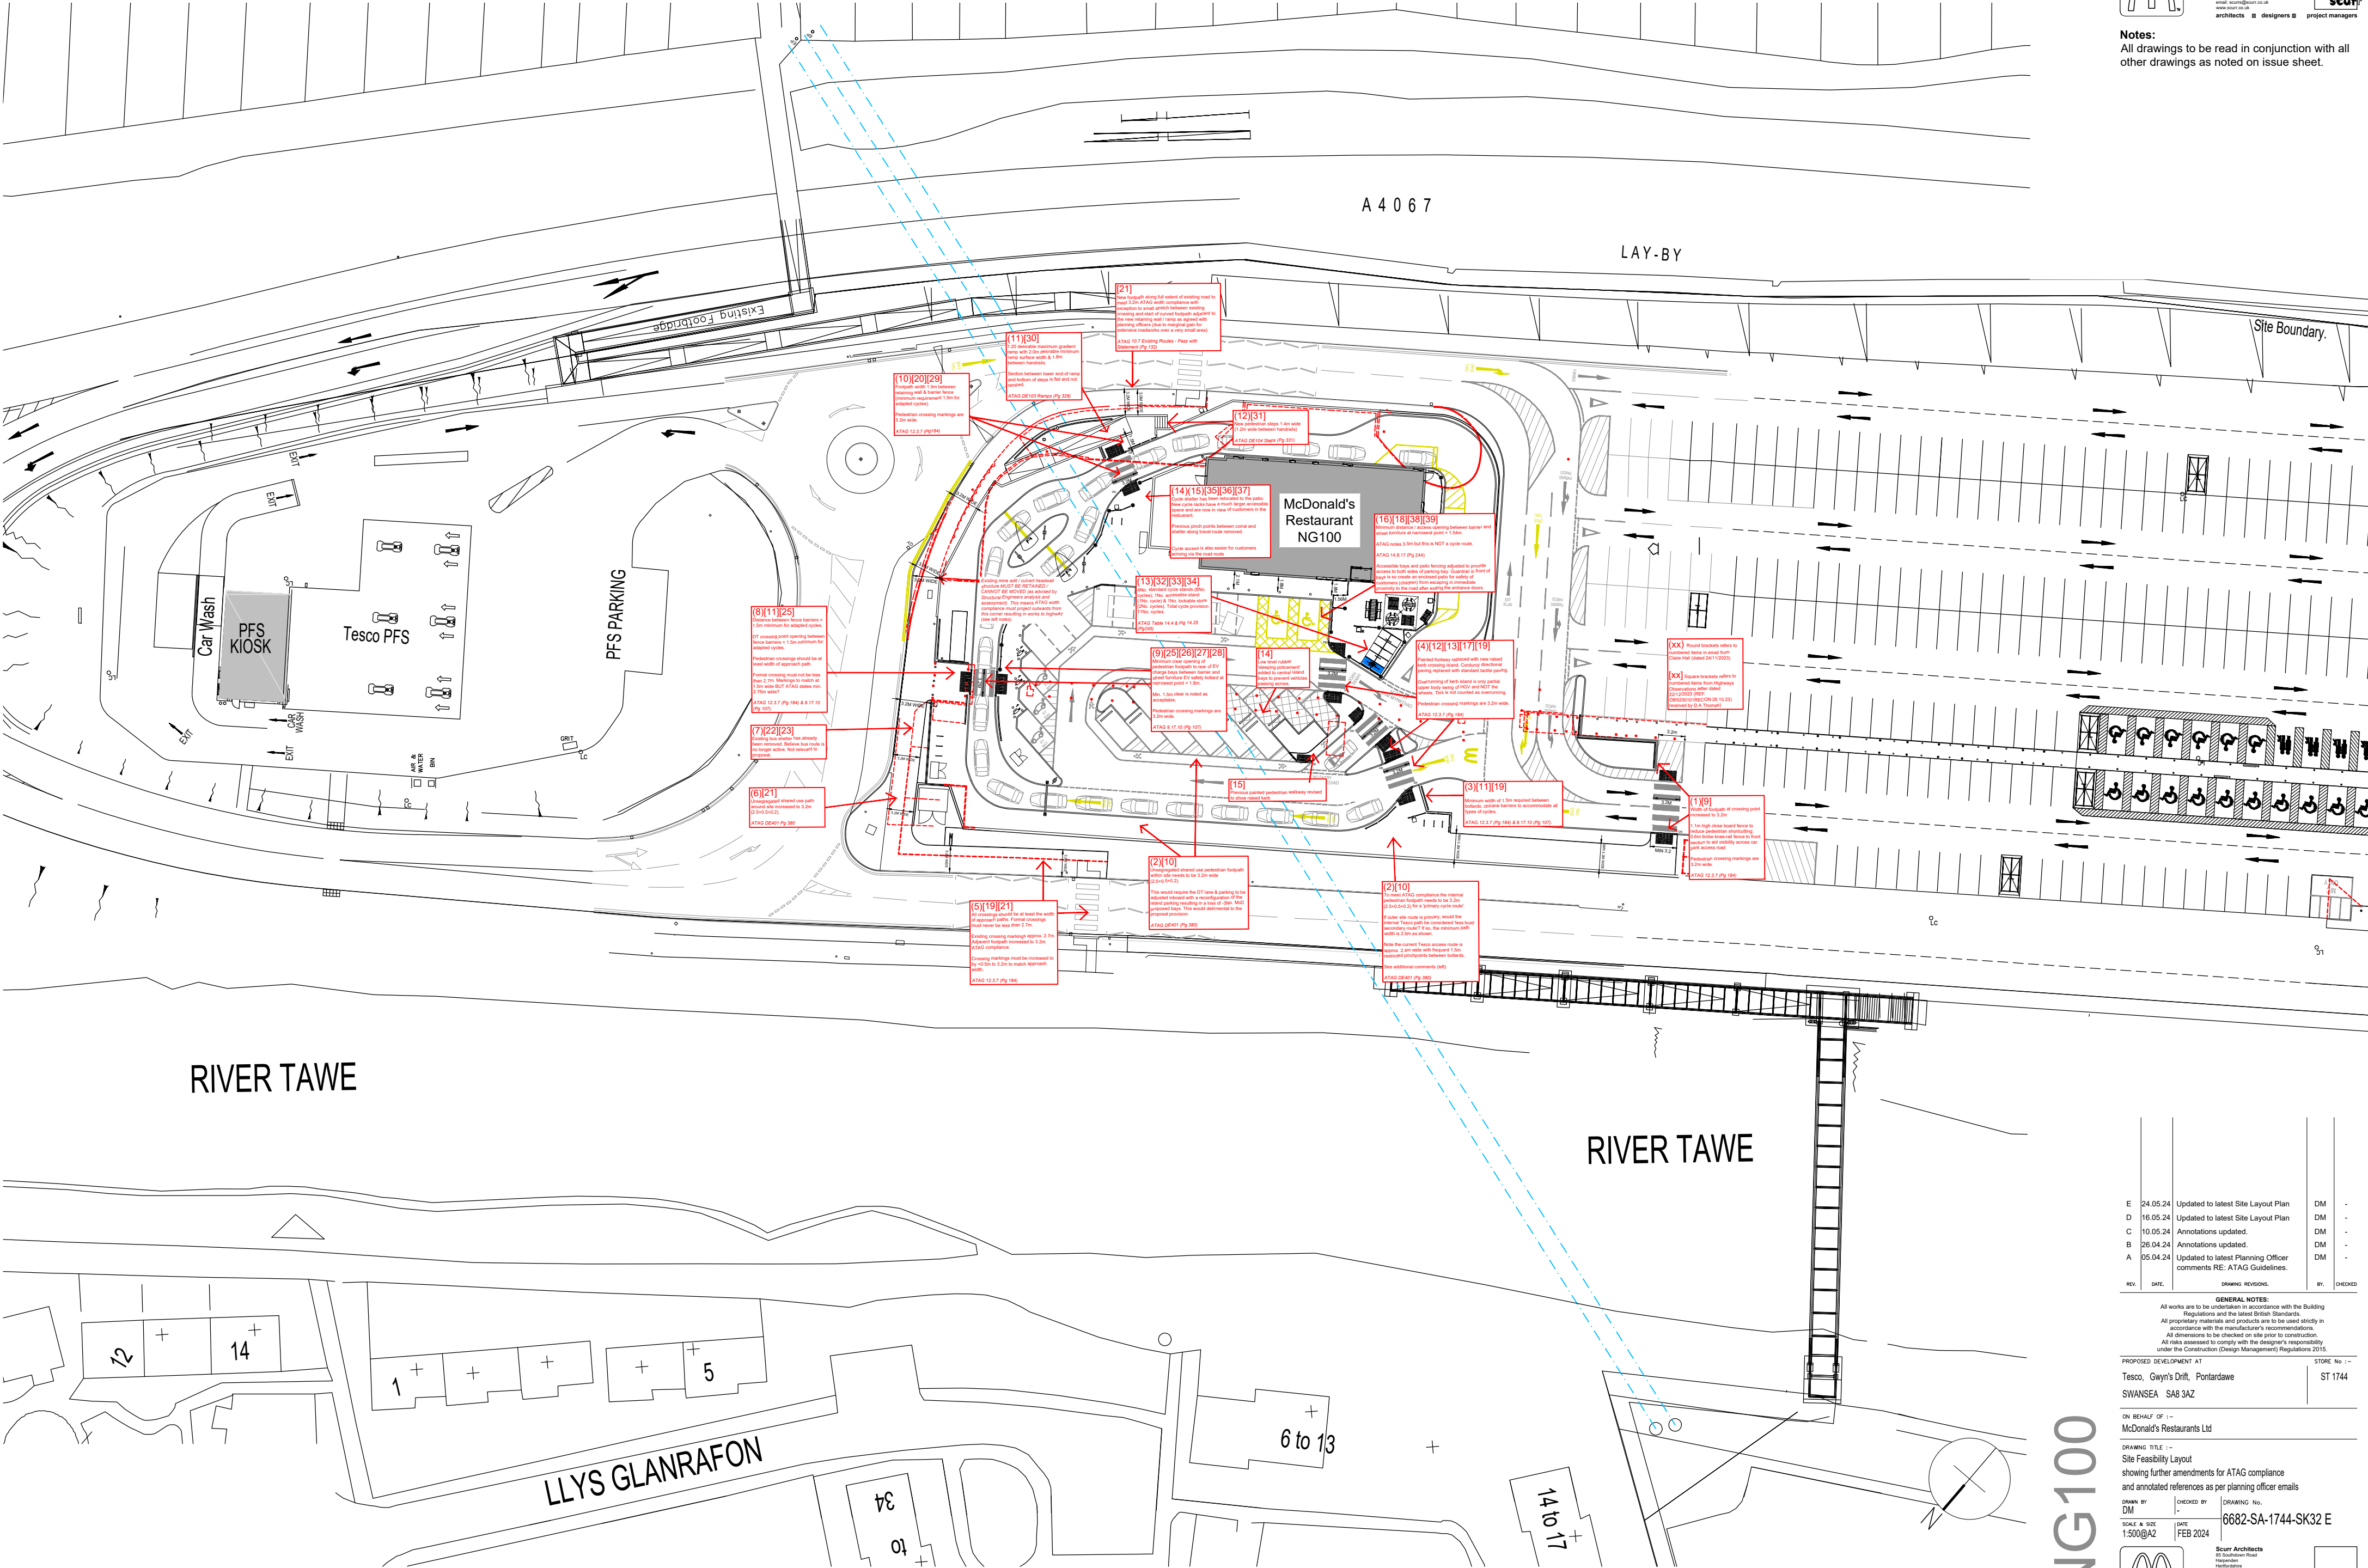

REV.	DATE	DESCRIPTION	BY	CHECKED
E	24.05.24	Updated to latest Site Layout Plan	DM	-
D	16.05.24	Updated to latest Site Layout Plan	DM	-
C	10.05.24	Annotations updated.	DM	-
B	26.04.24	Annotations updated.	DM	-
A	05.04.24	Updated to latest Planning Officer comments RE: ATAG Guidelines.	DM	-

GENERAL NOTES:
All works are to be undertaken in accordance with the Building Regulations and the latest British Standards.
All dimensions to be checked on site prior to construction.
All risks assessed to comply with the designer's responsibility under the Construction (Design Management) Regulations 2015.

PROPOSED DEVELOPMENT AT:
Tesco, Gwyn's Drift, Pontardawe
SWANSEA SA8 3AZ

ON BEHALF OF:--
McDonald's Restaurants Ltd

DRAWING TITLE:--
Site Feasibility Layout
showing further amendments for ATAG compliance
and annotated references as per planning officer emails

DRAWN BY:--
DM

CHECKED BY:--
FEB 2024

DRAWING No.:--
6682-SA-1744-SK32 E



© Copyright McDonald's Restaurants & Scurr Architects