


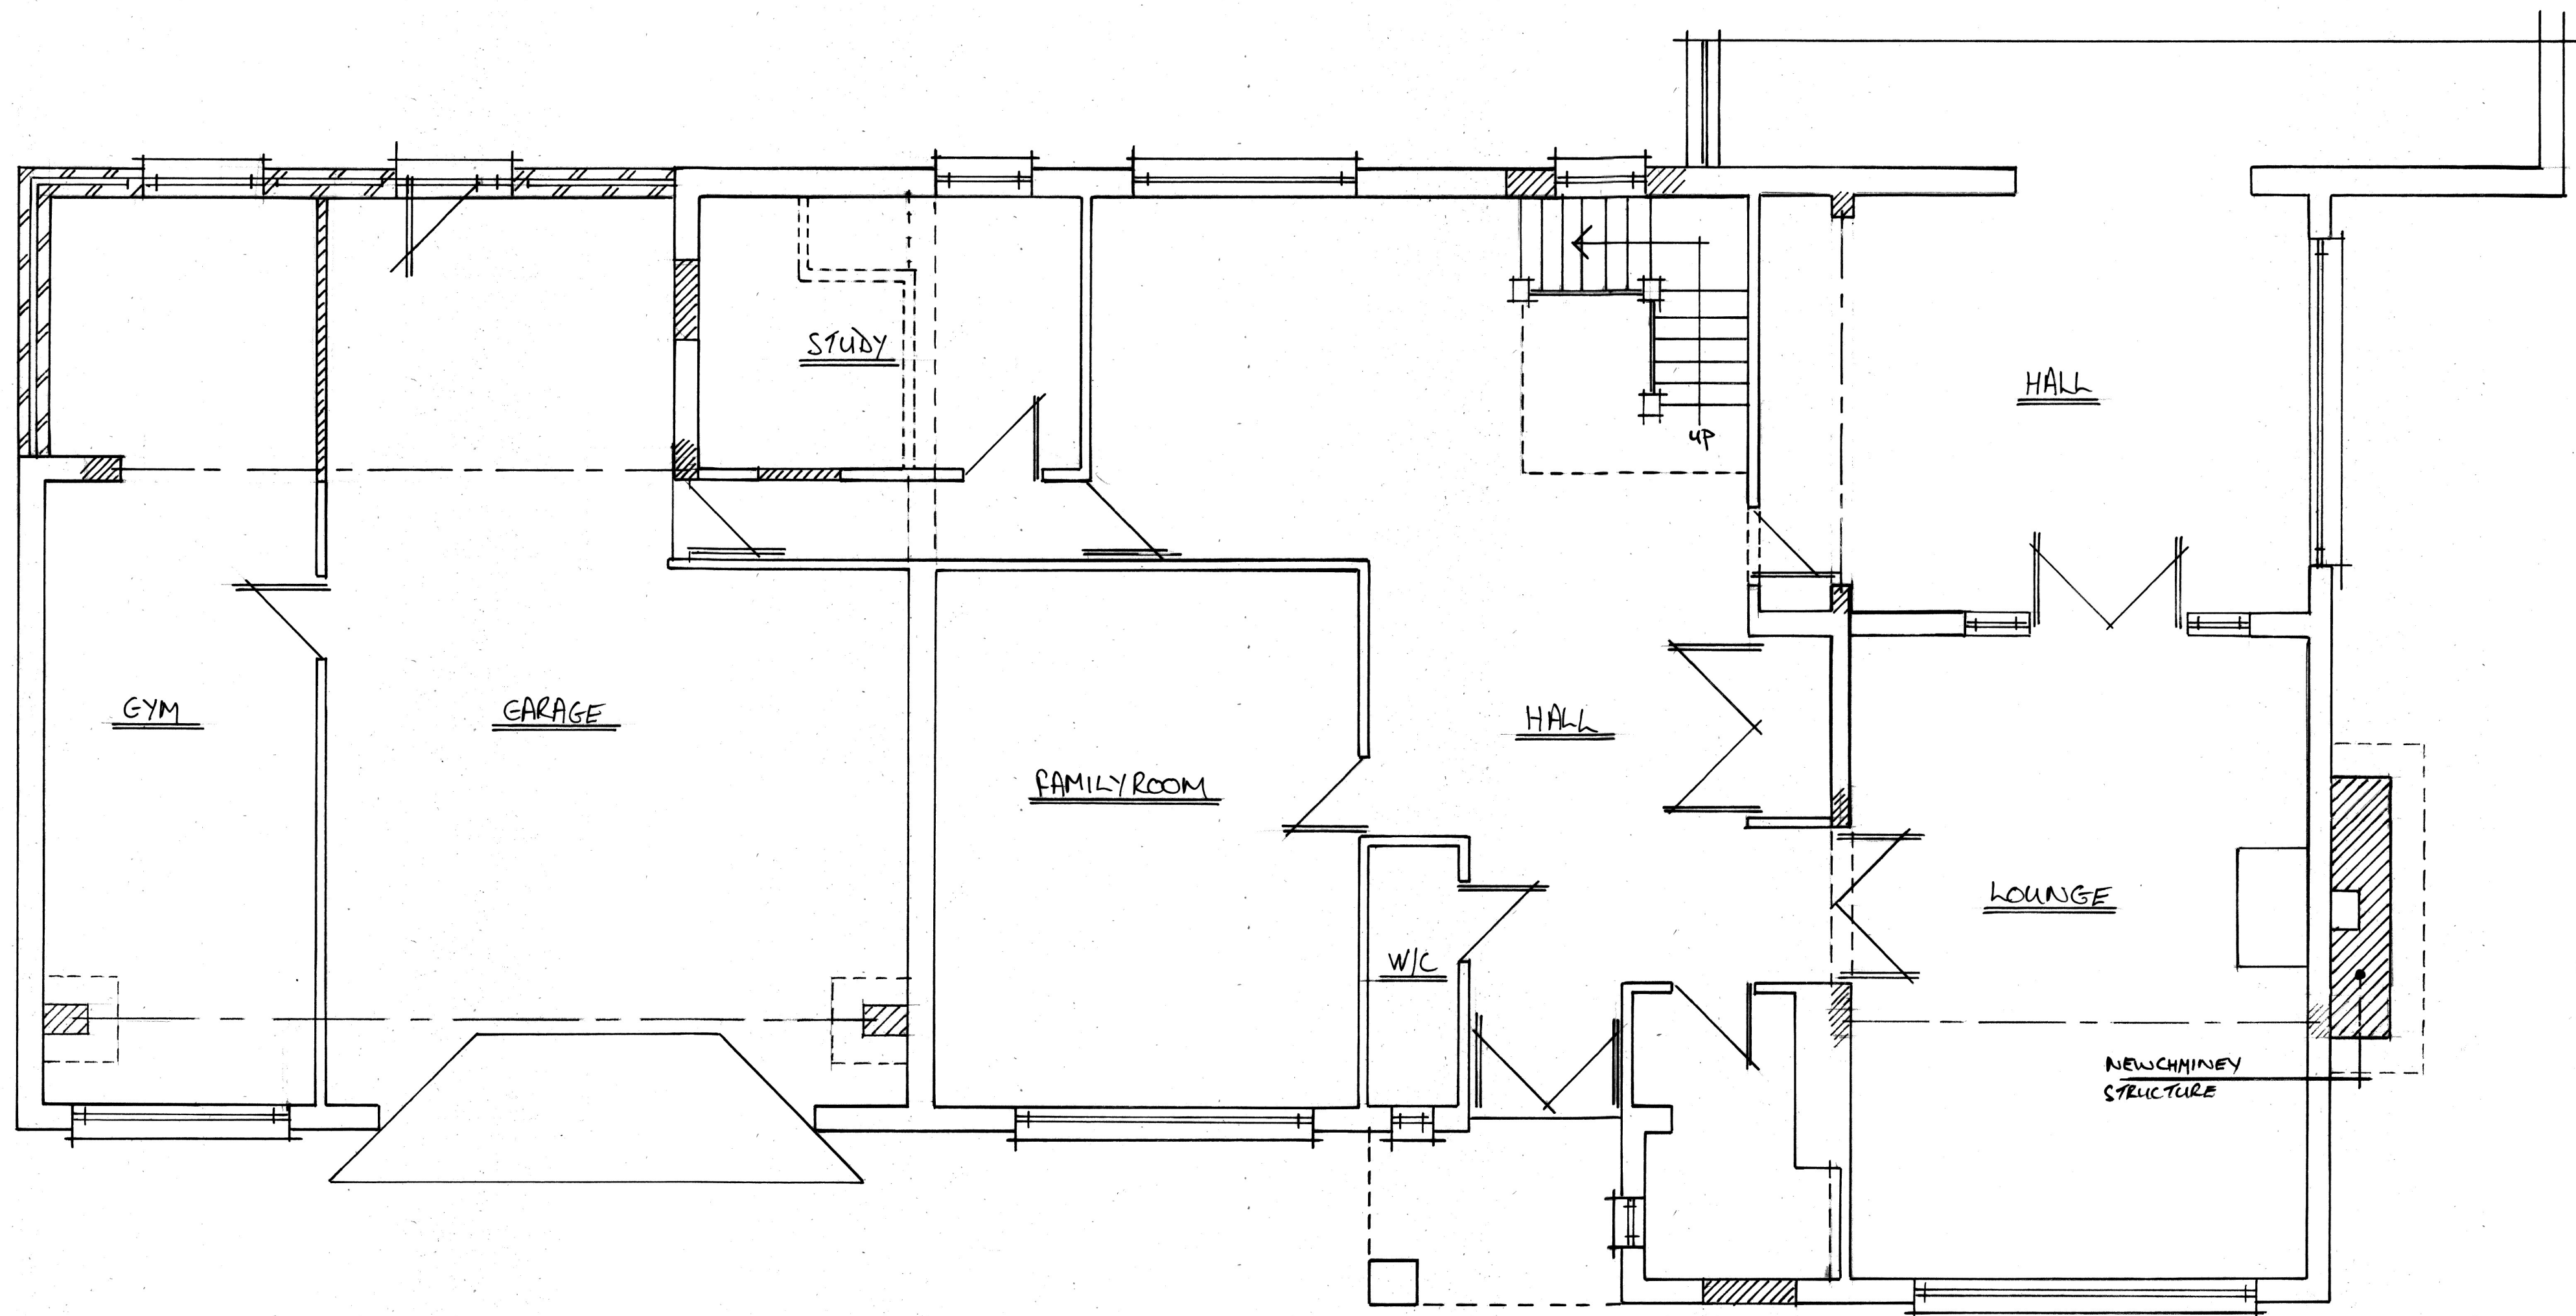

PROPOSED GROUND FLOOR (1:50)

DRAWING N° 2A