


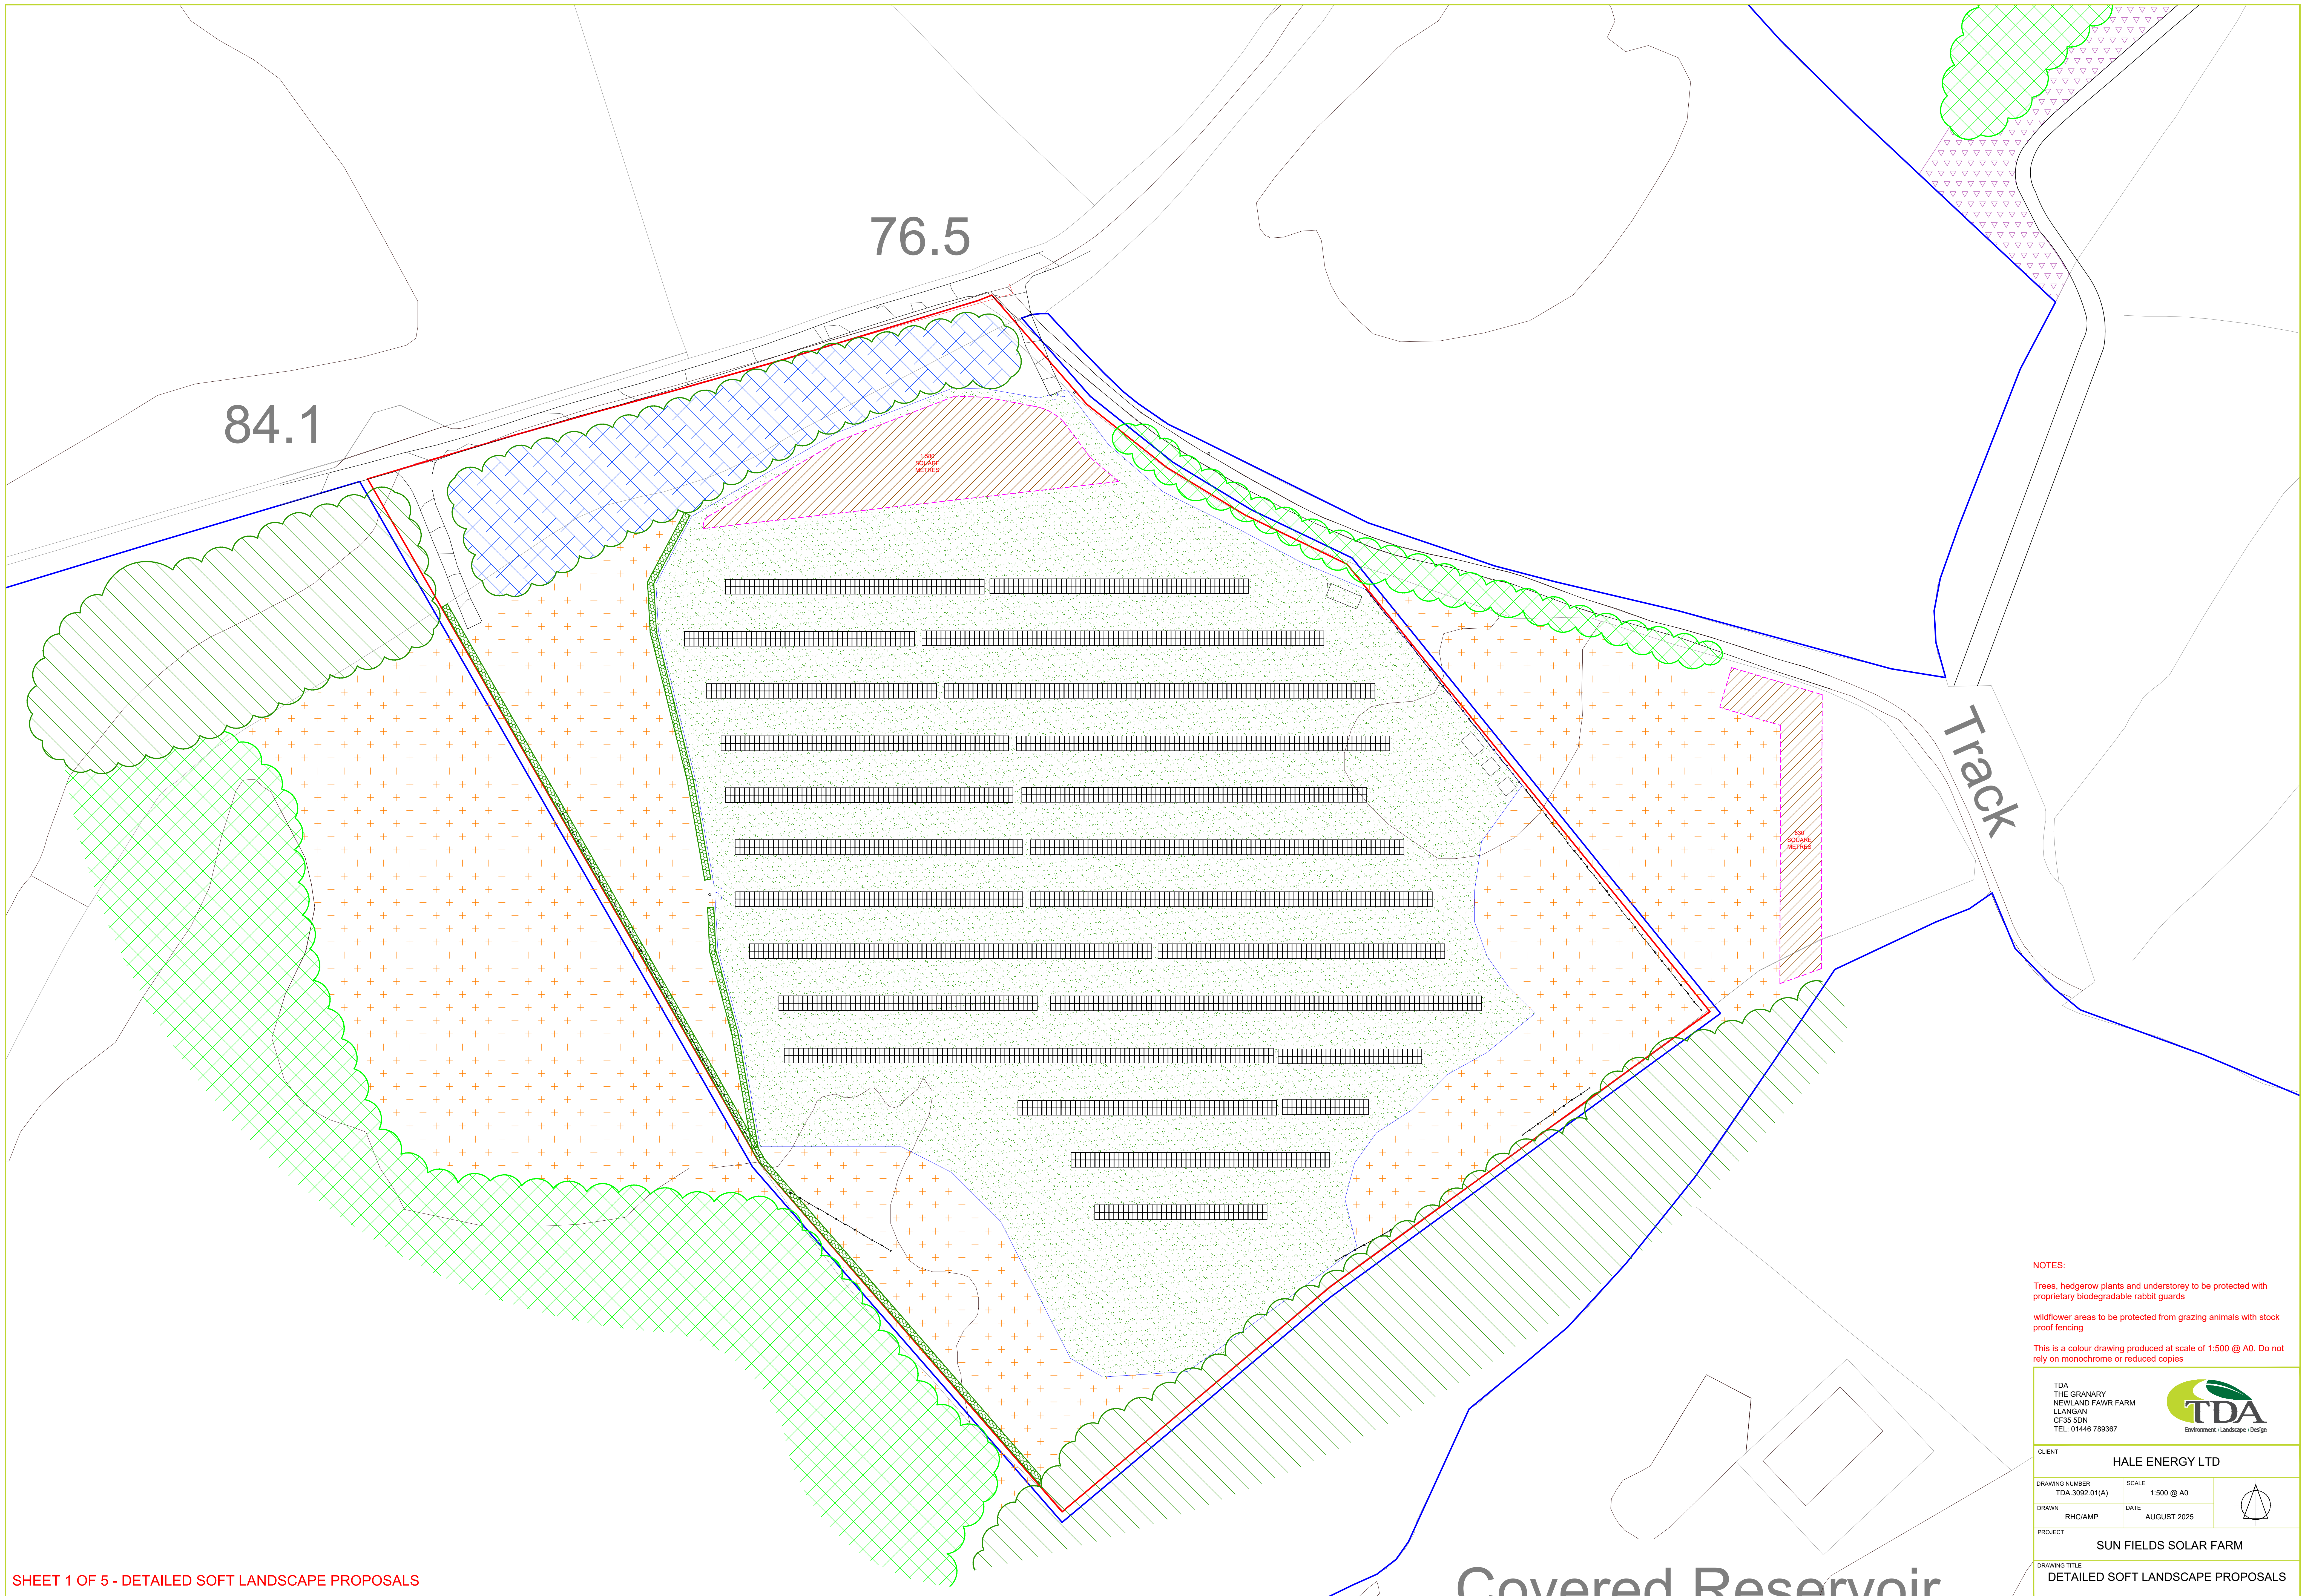


NOTES:

Trees, hedgerow plants and understorey to be protected with proprietary biodegradable rabbit guards

wildflower areas to be protected from grazing animals with stock proof fencing

This is a colour drawing produced at scale of 1:500 @ A0. Do not rely on monochrome or reduced copies

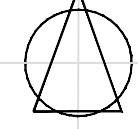TDA THE GRANARY NEWLAND FAWR FARM LLANGAN CF35 5DN TEL: 01446 789367			
CLIENT HALE ENERGY LTD			
DRAWING NUMBER TDA.3092.01(A)	SCALE 1:500 @ A0		
DRAWN RHC/AMP	DATE AUGUST 2025		
PROJECT SUN FIELDS SOLAR FARM			
DRAWING TITLE DETAILED SOFT LANDSCAPE PROPOSALS			