


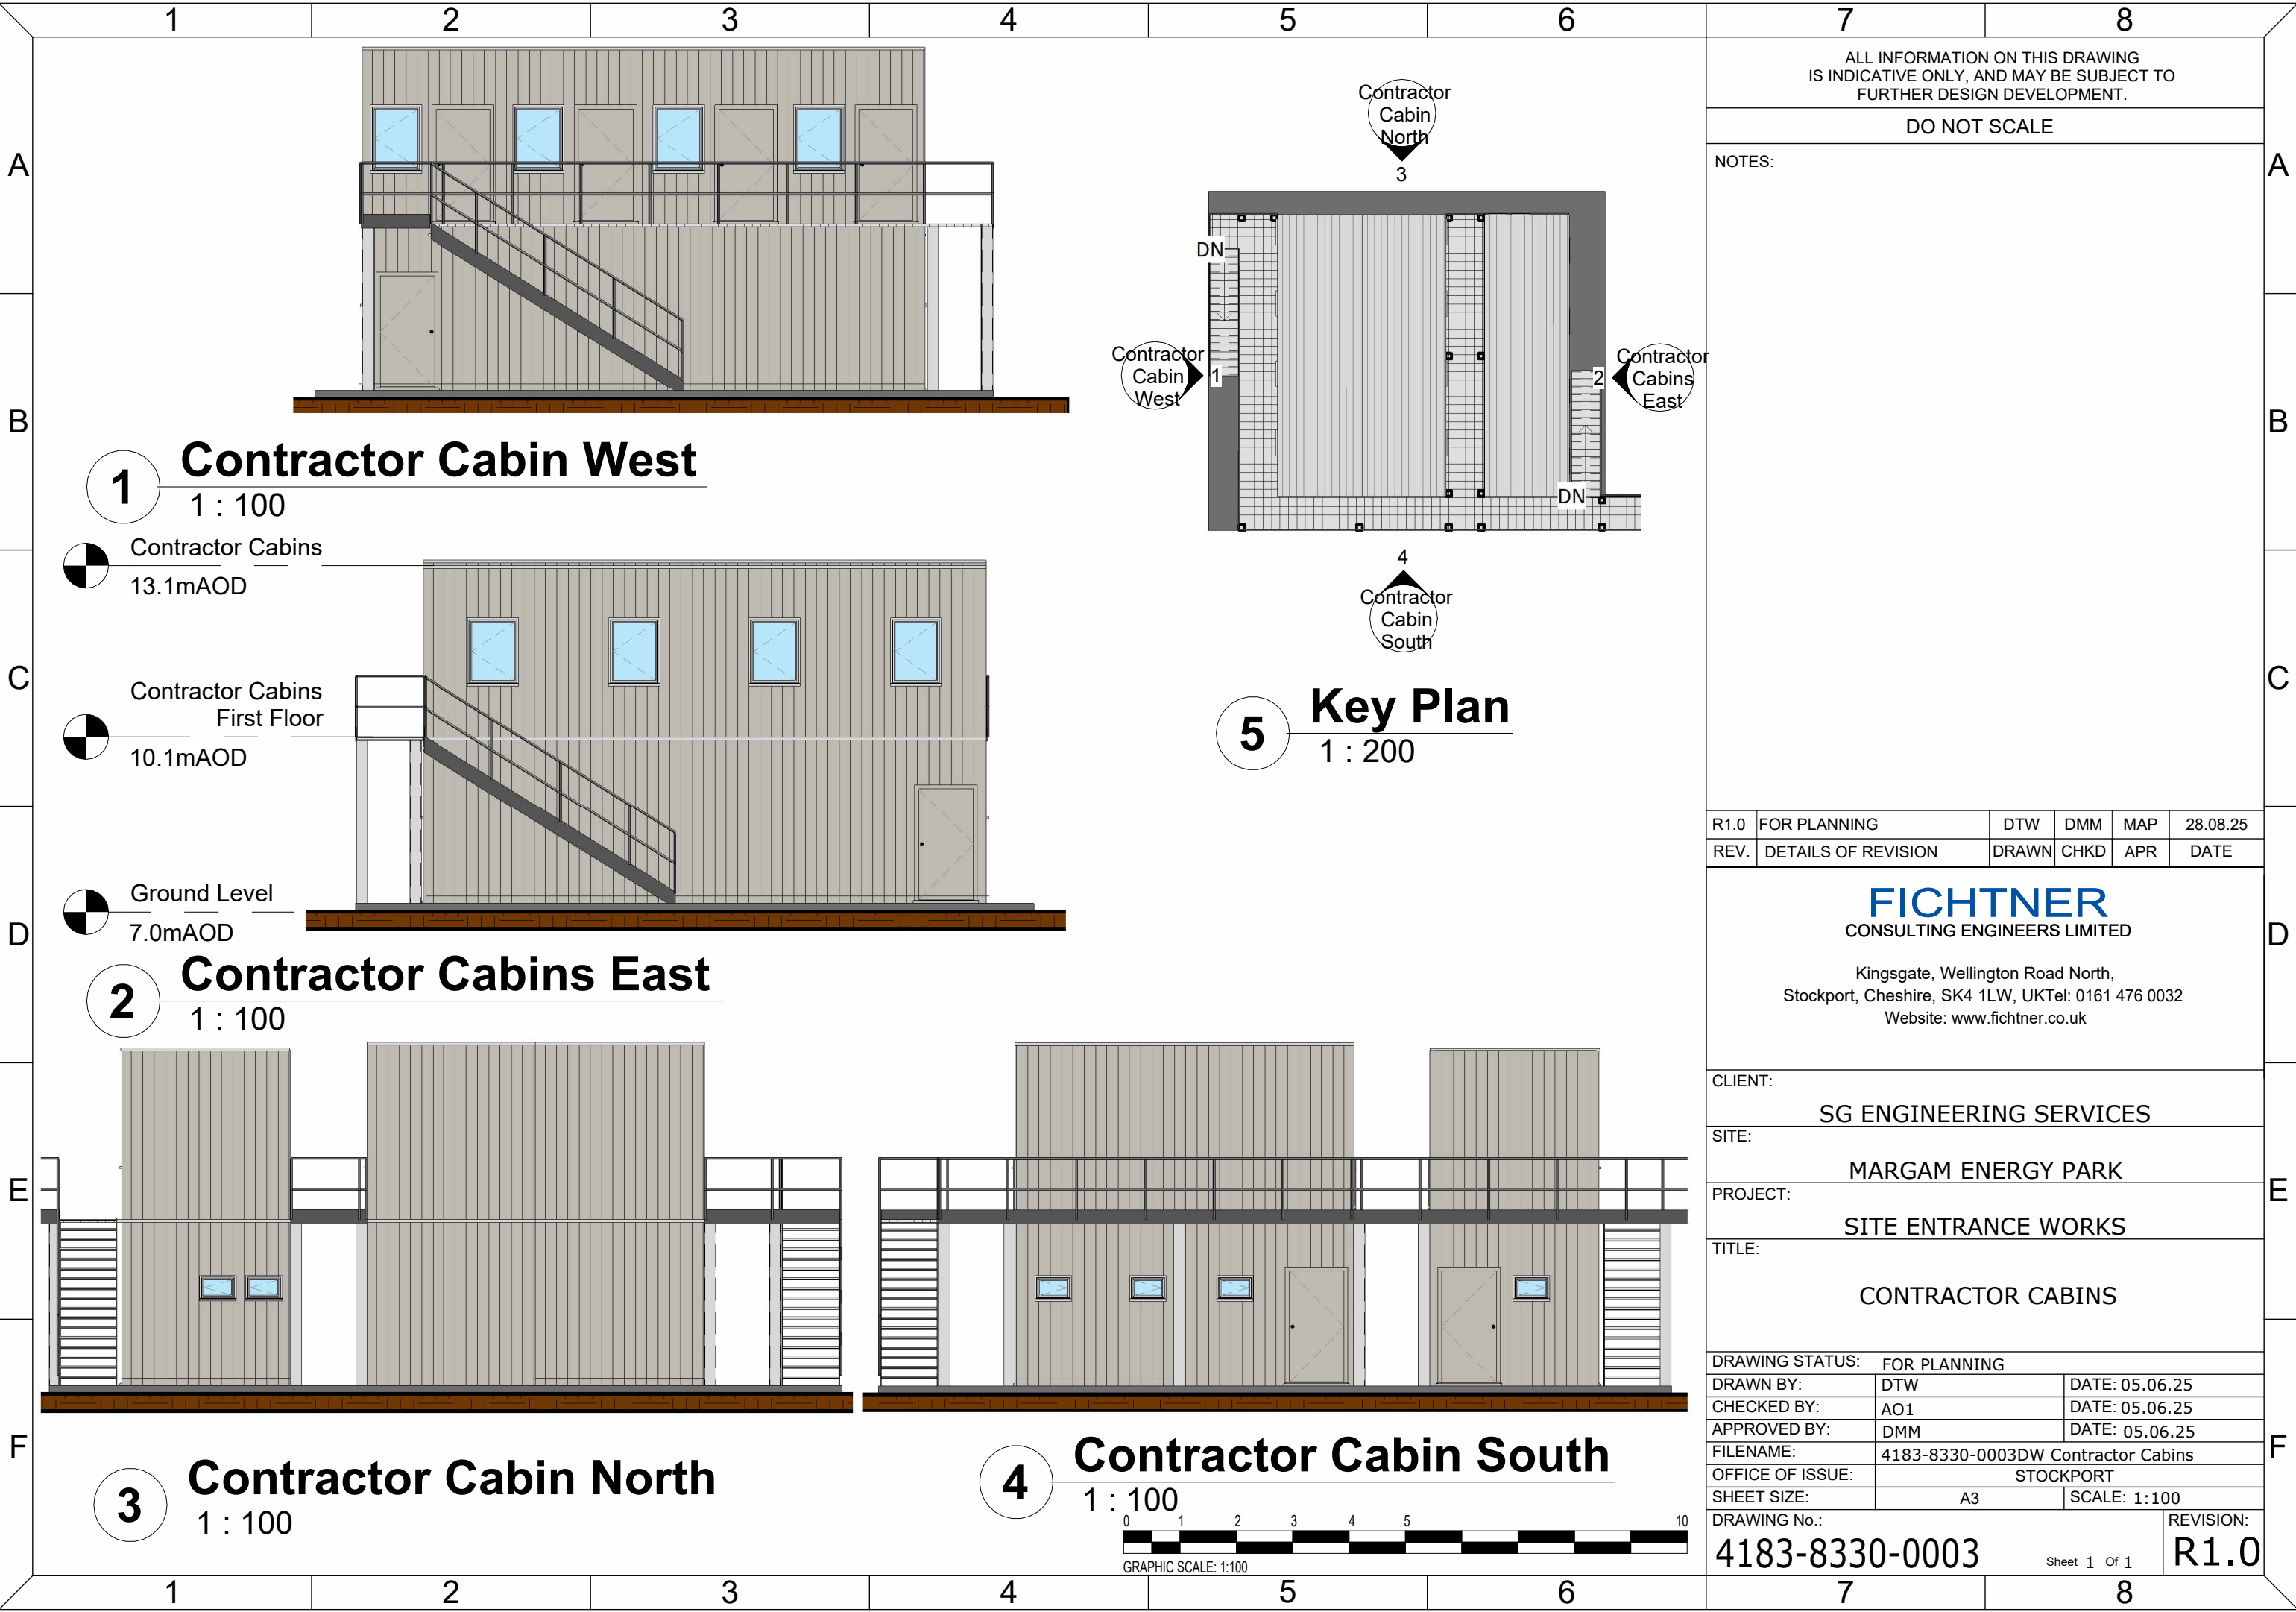

ALL INFORMATION ON THIS DRAWING IS INDICATIVE ONLY, AND MAY BE SUBJECT TO FURTHER DESIGN DEVELOPMENT.

DO NOT SCALE

NOTES:

R1.0	FOR PLANNING	DTW	DMM	MAP	28.08.25
REV.	DETAILS OF REVISION	DRAWN	CHKD	APR	DATE

FICHTNER
CONSULTING ENGINEERS LIMITED

Kingsgate, Wellington Road North,
Stockport, Cheshire, SK4 1LW, UKTel: 0161 476 0032
Website: www.fichtner.co.uk

CLIENT:
SG ENGINEERING SERVICES

SITE:
MARGAM ENERGY PARK

PROJECT:
SITE ENTRANCE WORKS

TITLE:
CONTRACTOR CABINS

DRAWING STATUS: FOR PLANNING		
DRAWN BY:	DTW	DATE: 05.06.25
CHECKED BY:	AO1	DATE: 05.06.25
APPROVED BY:	DMM	DATE: 05.06.25
FILENAME:	4183-8330-0003DW Contractor Cabins	
OFFICE OF ISSUE:	STOCKPORT	
SHEET SIZE:	A3	SCALE: 1:100
DRAWING No.: 4183-8330-0003		REVISION: R1.0

Sheet 1 Of 1