
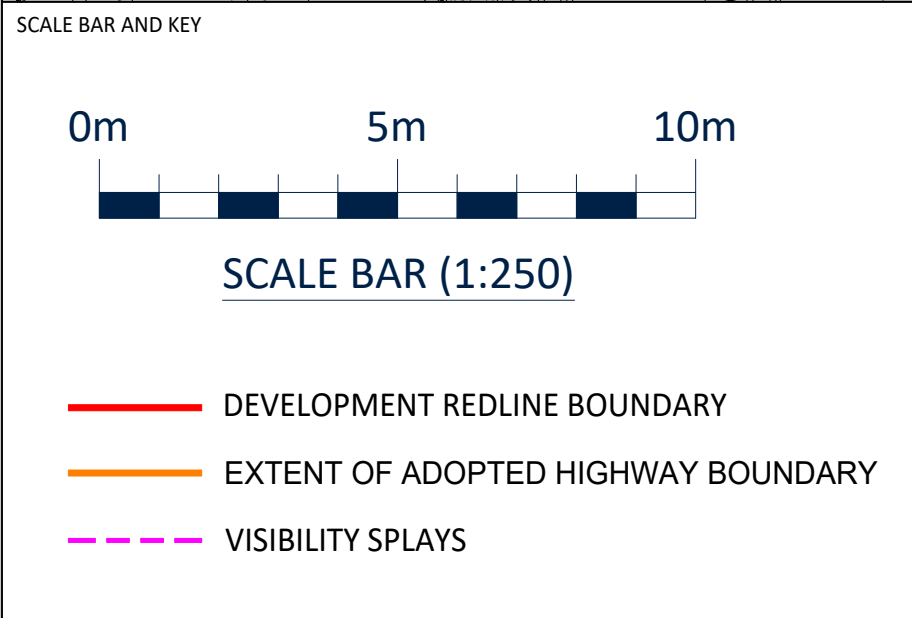


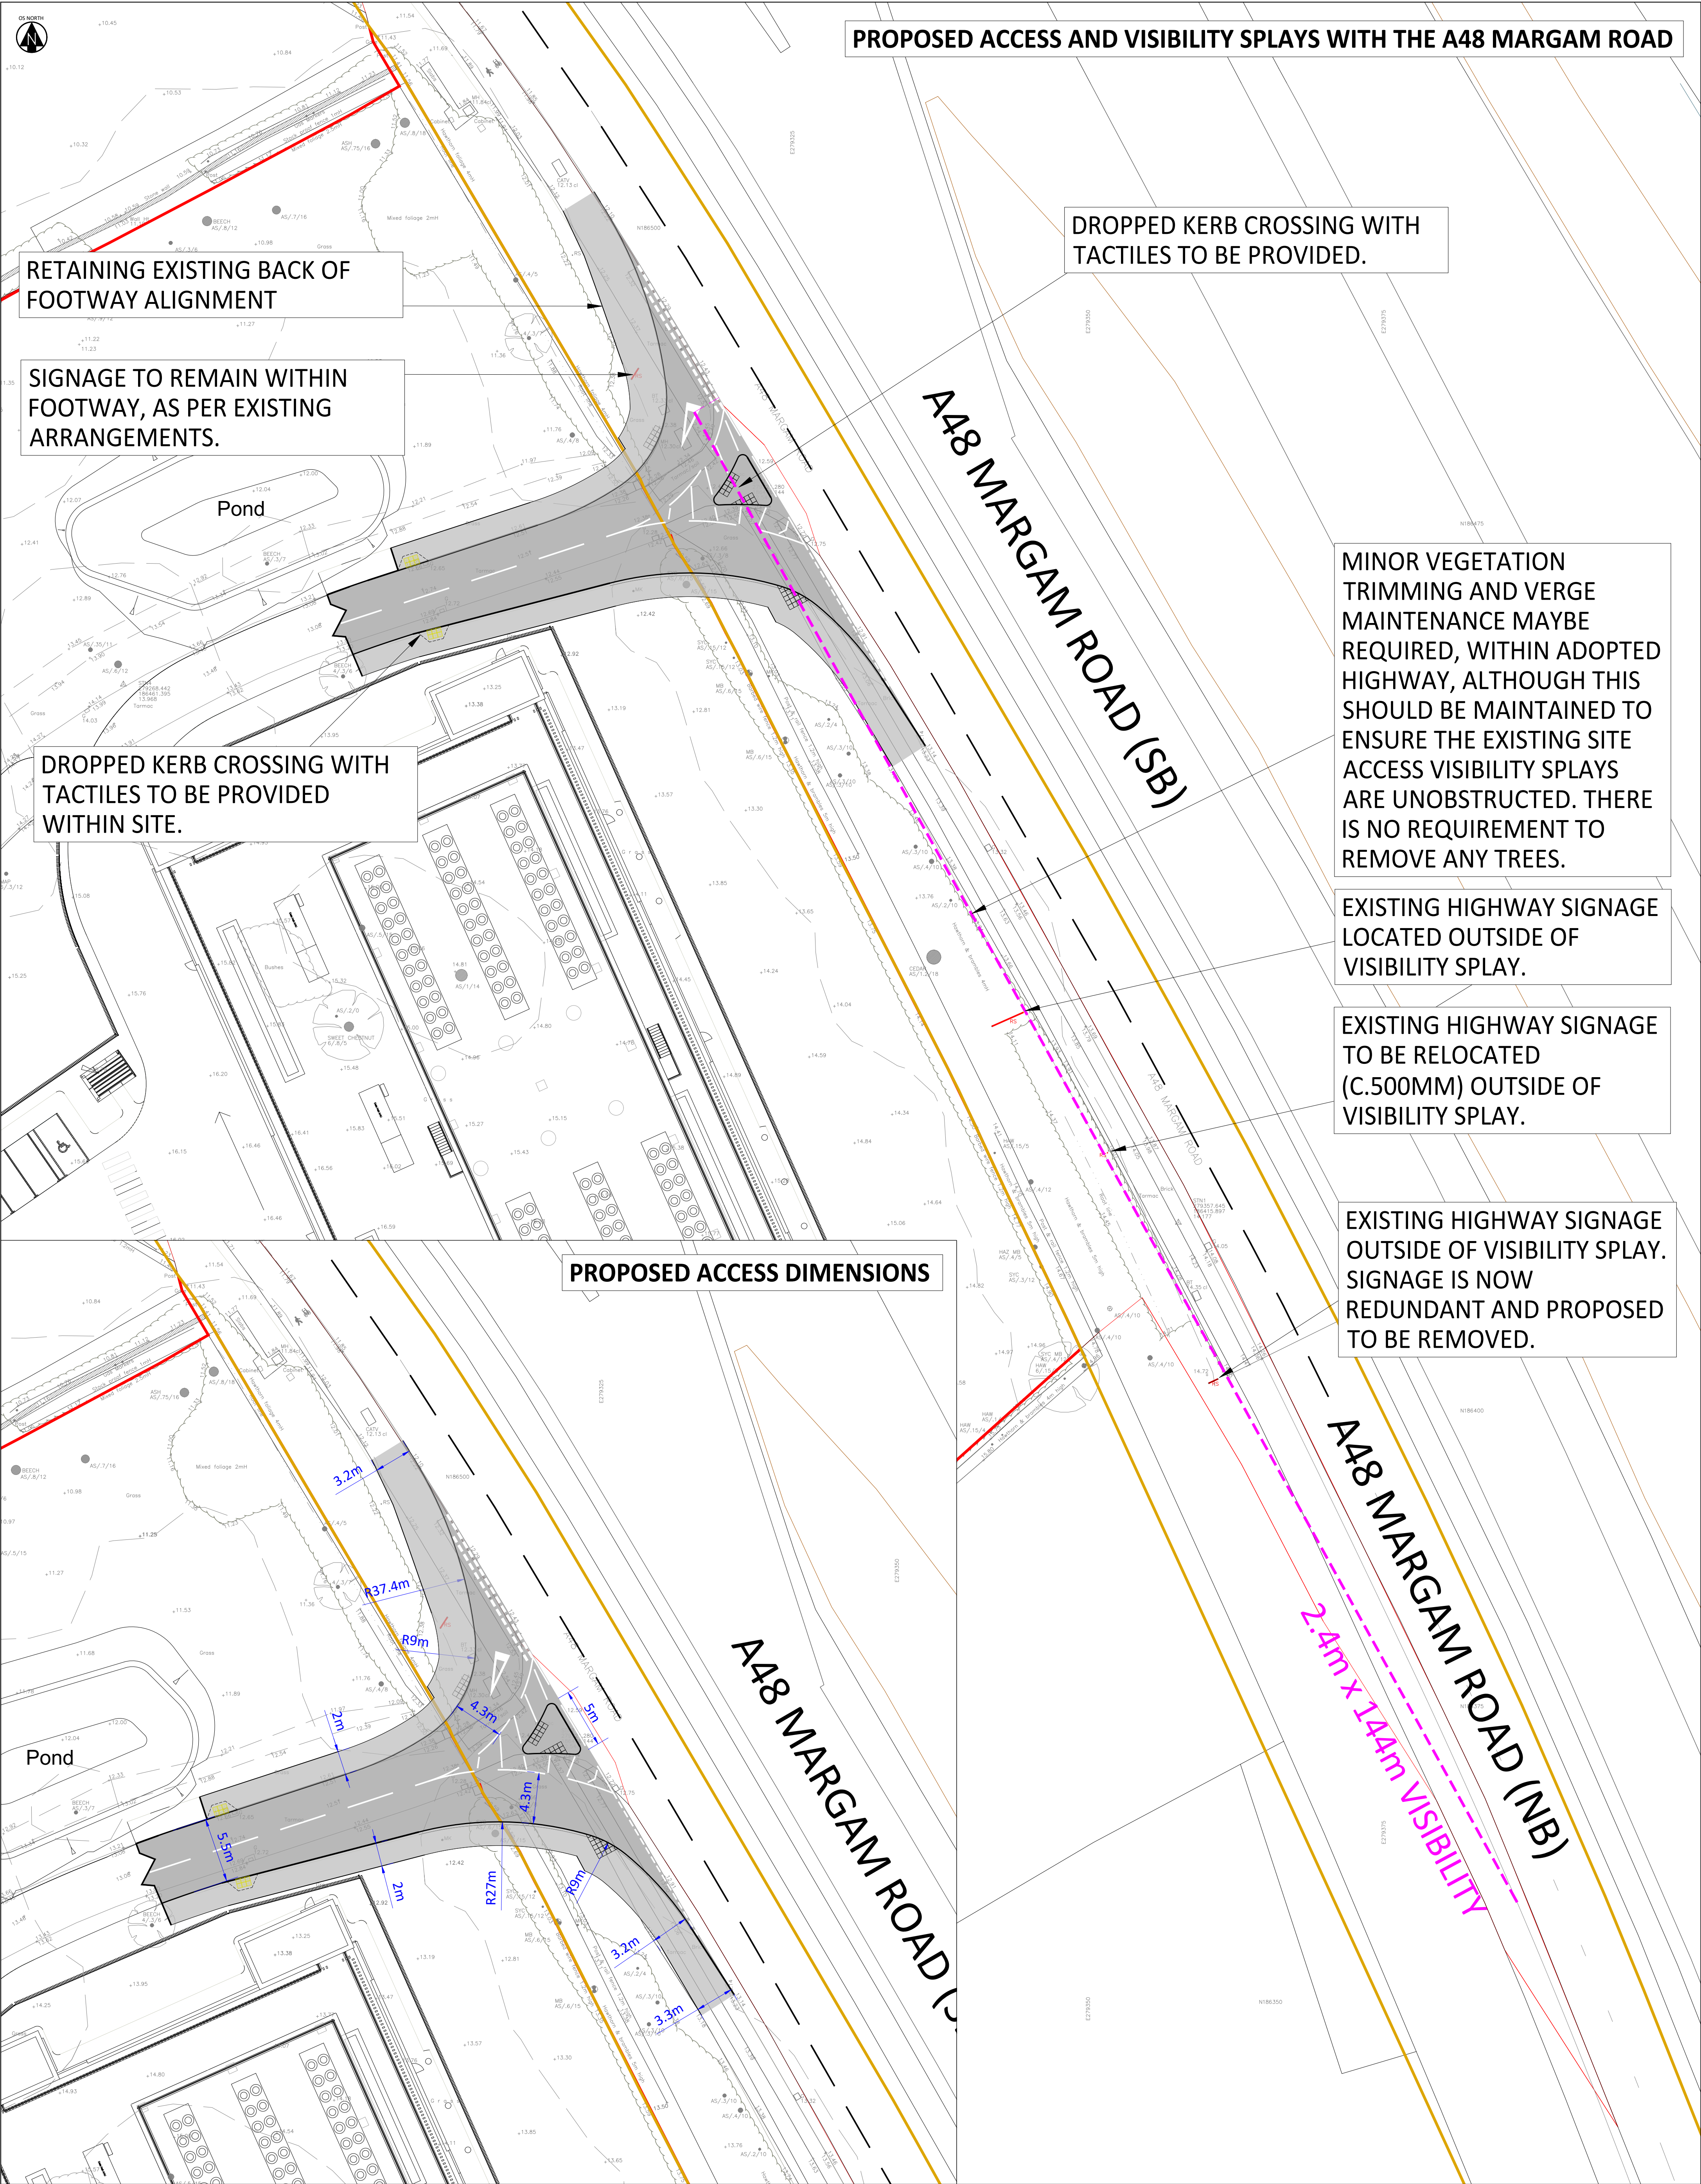

- NOTES
- General arrangement drawing suitable for planning purposes only. This drawing is not suitable for construction.
 - The drawing would need to go through a technical approval process (S278) which would detailed design matters such as ground conditions, utilities, drainage and lighting.
 - Drawing is based on topo survey data, supplemented by OS mapping data. Ordnance Survey. (c) Crown Copyright 2024. All rights reserved. Licence number 100022432
 - Extent of adopted highway has been based on third party information provided by NPTC&C.
 - Visibility splays have been based on recorded data showing 85th percentile speeds of 49mph approaching the site from the south. The application of MIS2 (over 60kph / desirable minimum) parameters have been applied. This equates to DMRB requirements, but applying exact speeds rather than thresholds. The recorded speeds reduced as they pass the junction.
 - Please do not scale from this drawing.

REVISIONS

Rev	Date	Description	By	App
P05	24/01/25	Fifth Issue	LK	DC
P04	27/11/24	Fourth Issue	LK	DC
P03	22/11/24	Third Issue	LK	DC
P02	22/11/24	Second Issue.	LK	DC
P01	21/11/24	First Issue.	LK	DC

Apex
TRANSPORT PLANNING

CLOCKWISE
BRUNEL HOUSE
CARDIFF
CF24 0HA
t: 02920 619 363
e: cardiff@apextp.co.uk

RUNWAY EAST
101 VICTORIA STREET
BRISTOL
BS1 6PU
t: 0117 427 0414
e: bristol@apextp.co.uk

CLIENT
WESTERN BIO-ENERGY LIMITED

PROJECT
LAND AT TYN-Y-CAEAU, MARGAM

TITLE
PROPOSED SITE ACCESS AND VISIBILITY WITH THE A48 MARGAM ROAD

PROJECT NO. C24-103	SCALE @ A1 1:250
STATUS DESCRIPTION INFORMATION	STATUS S2
DRAWING NO. C24103-ATP-DR-TP-002	