



Tudor Inn, Cimla


Tree Protection Plan Revision A

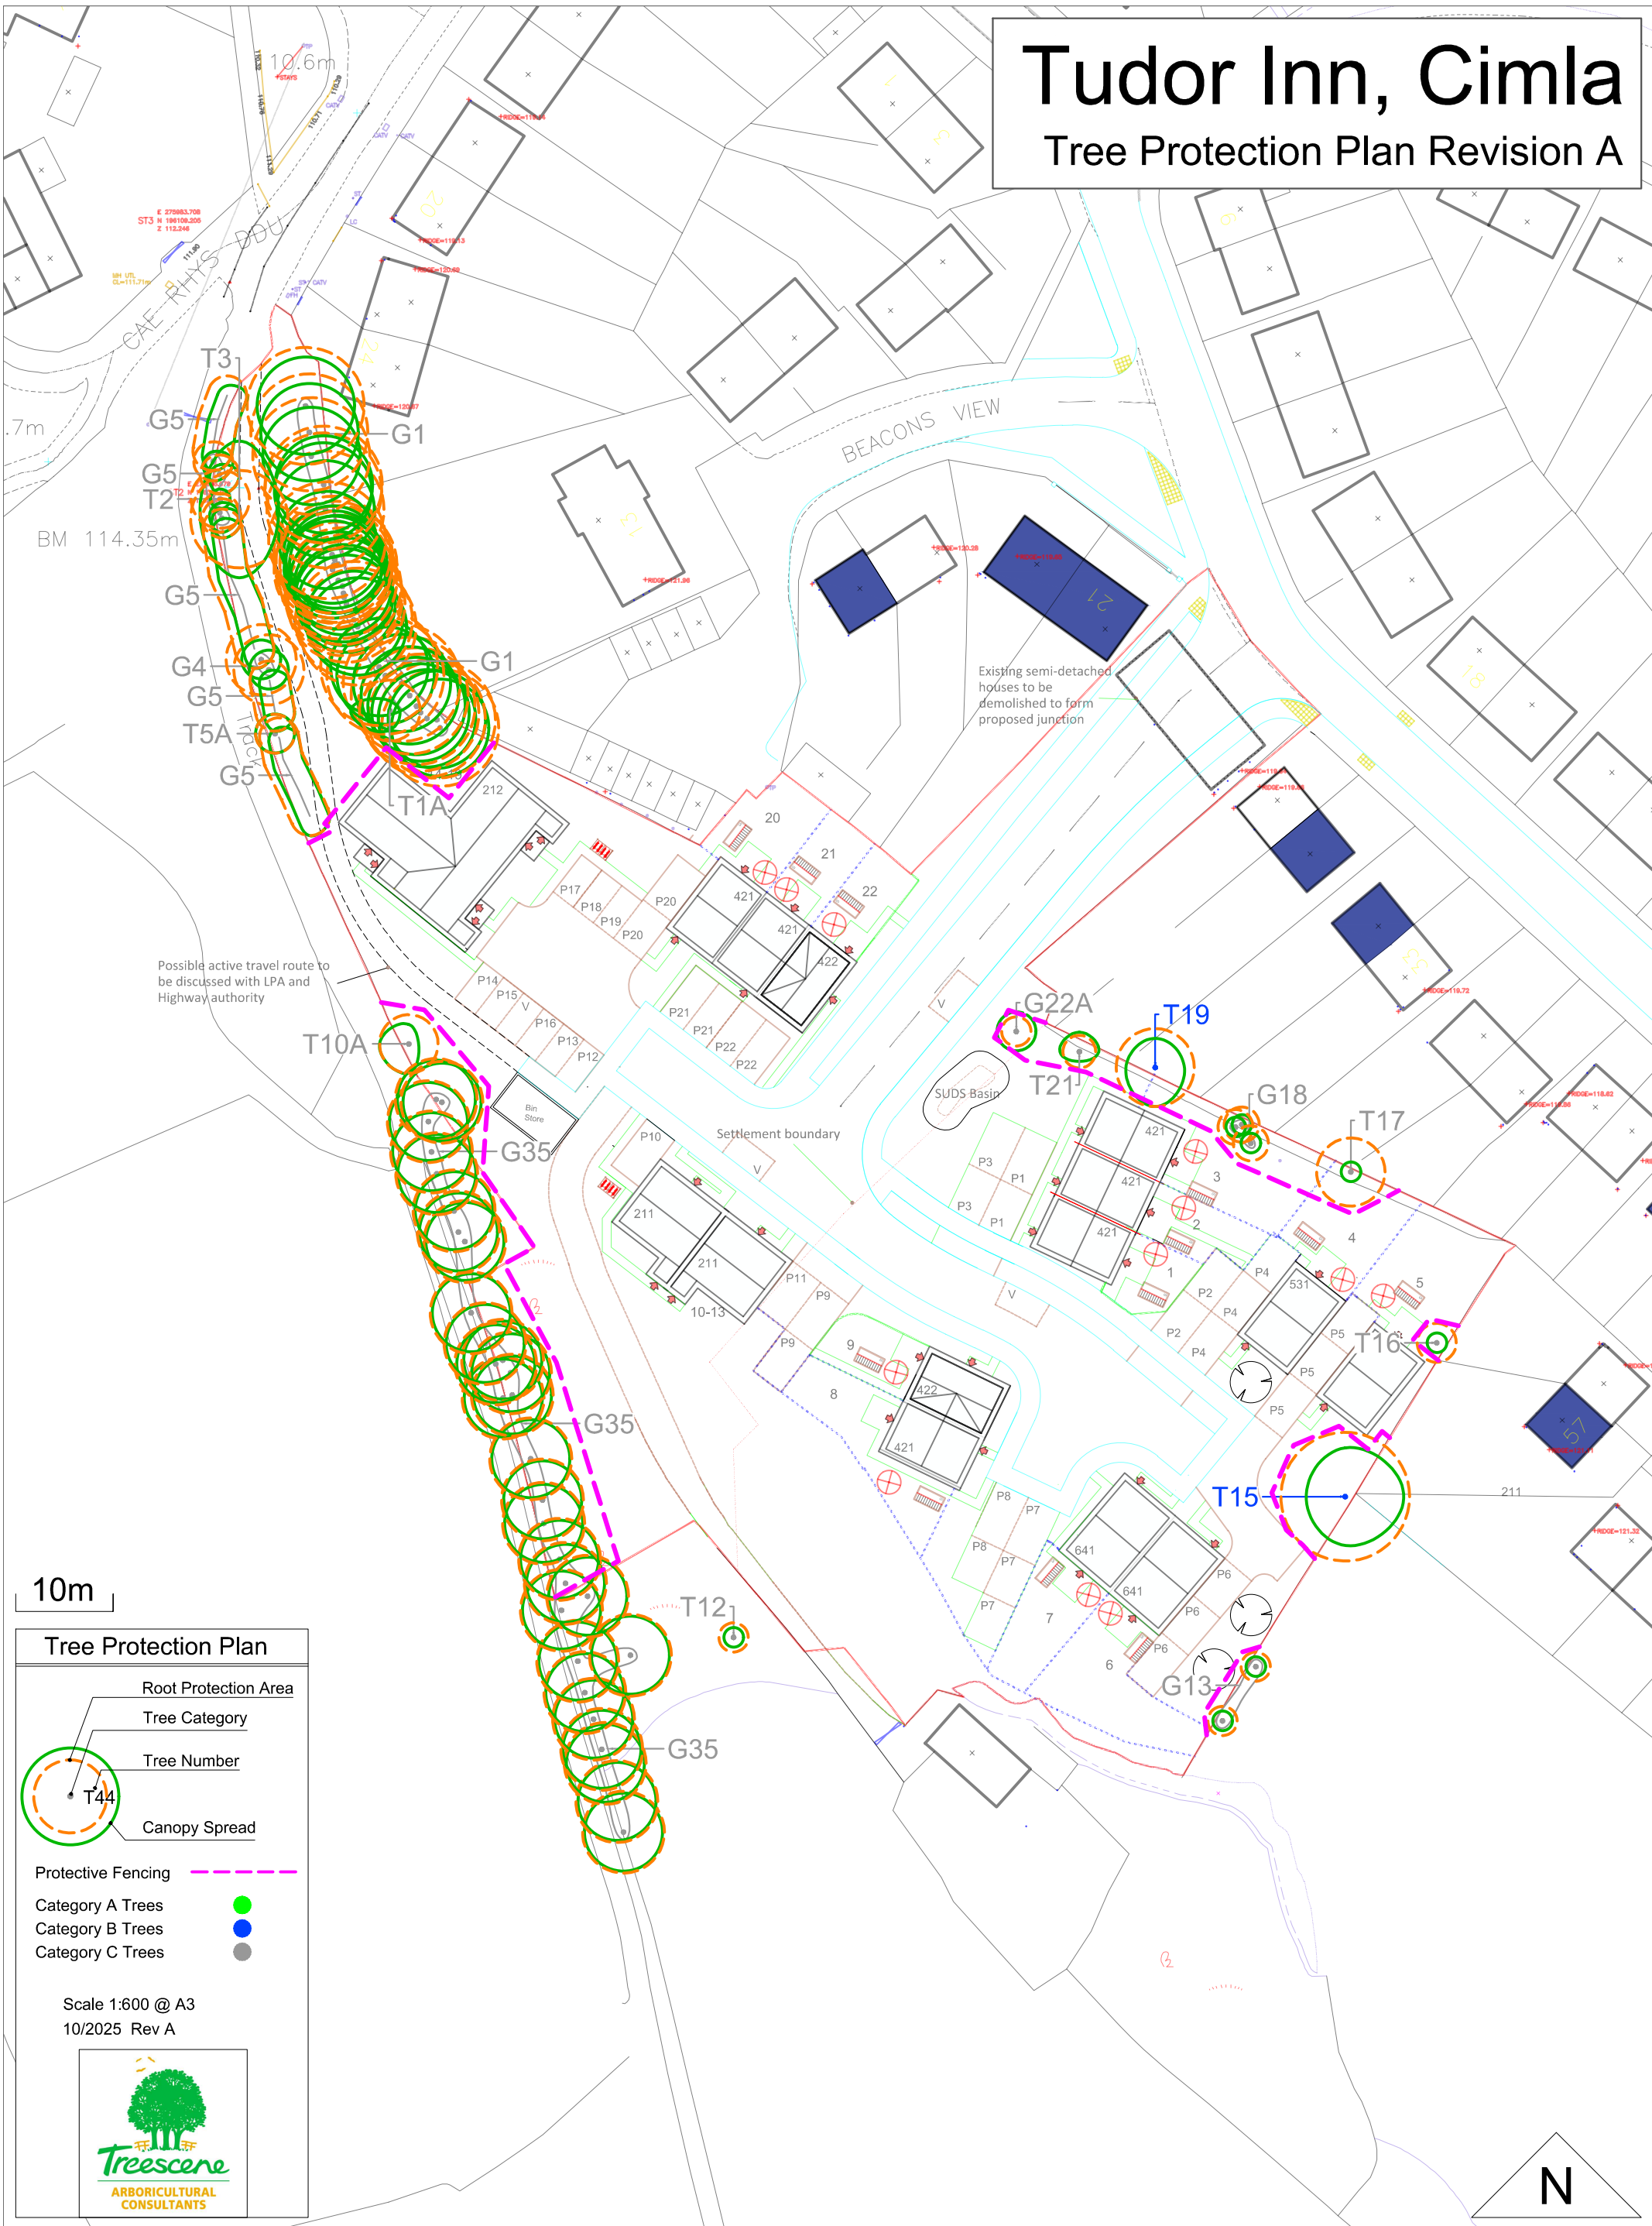

Tudor Inn, Cimla

Tree Protection Plan Revision A

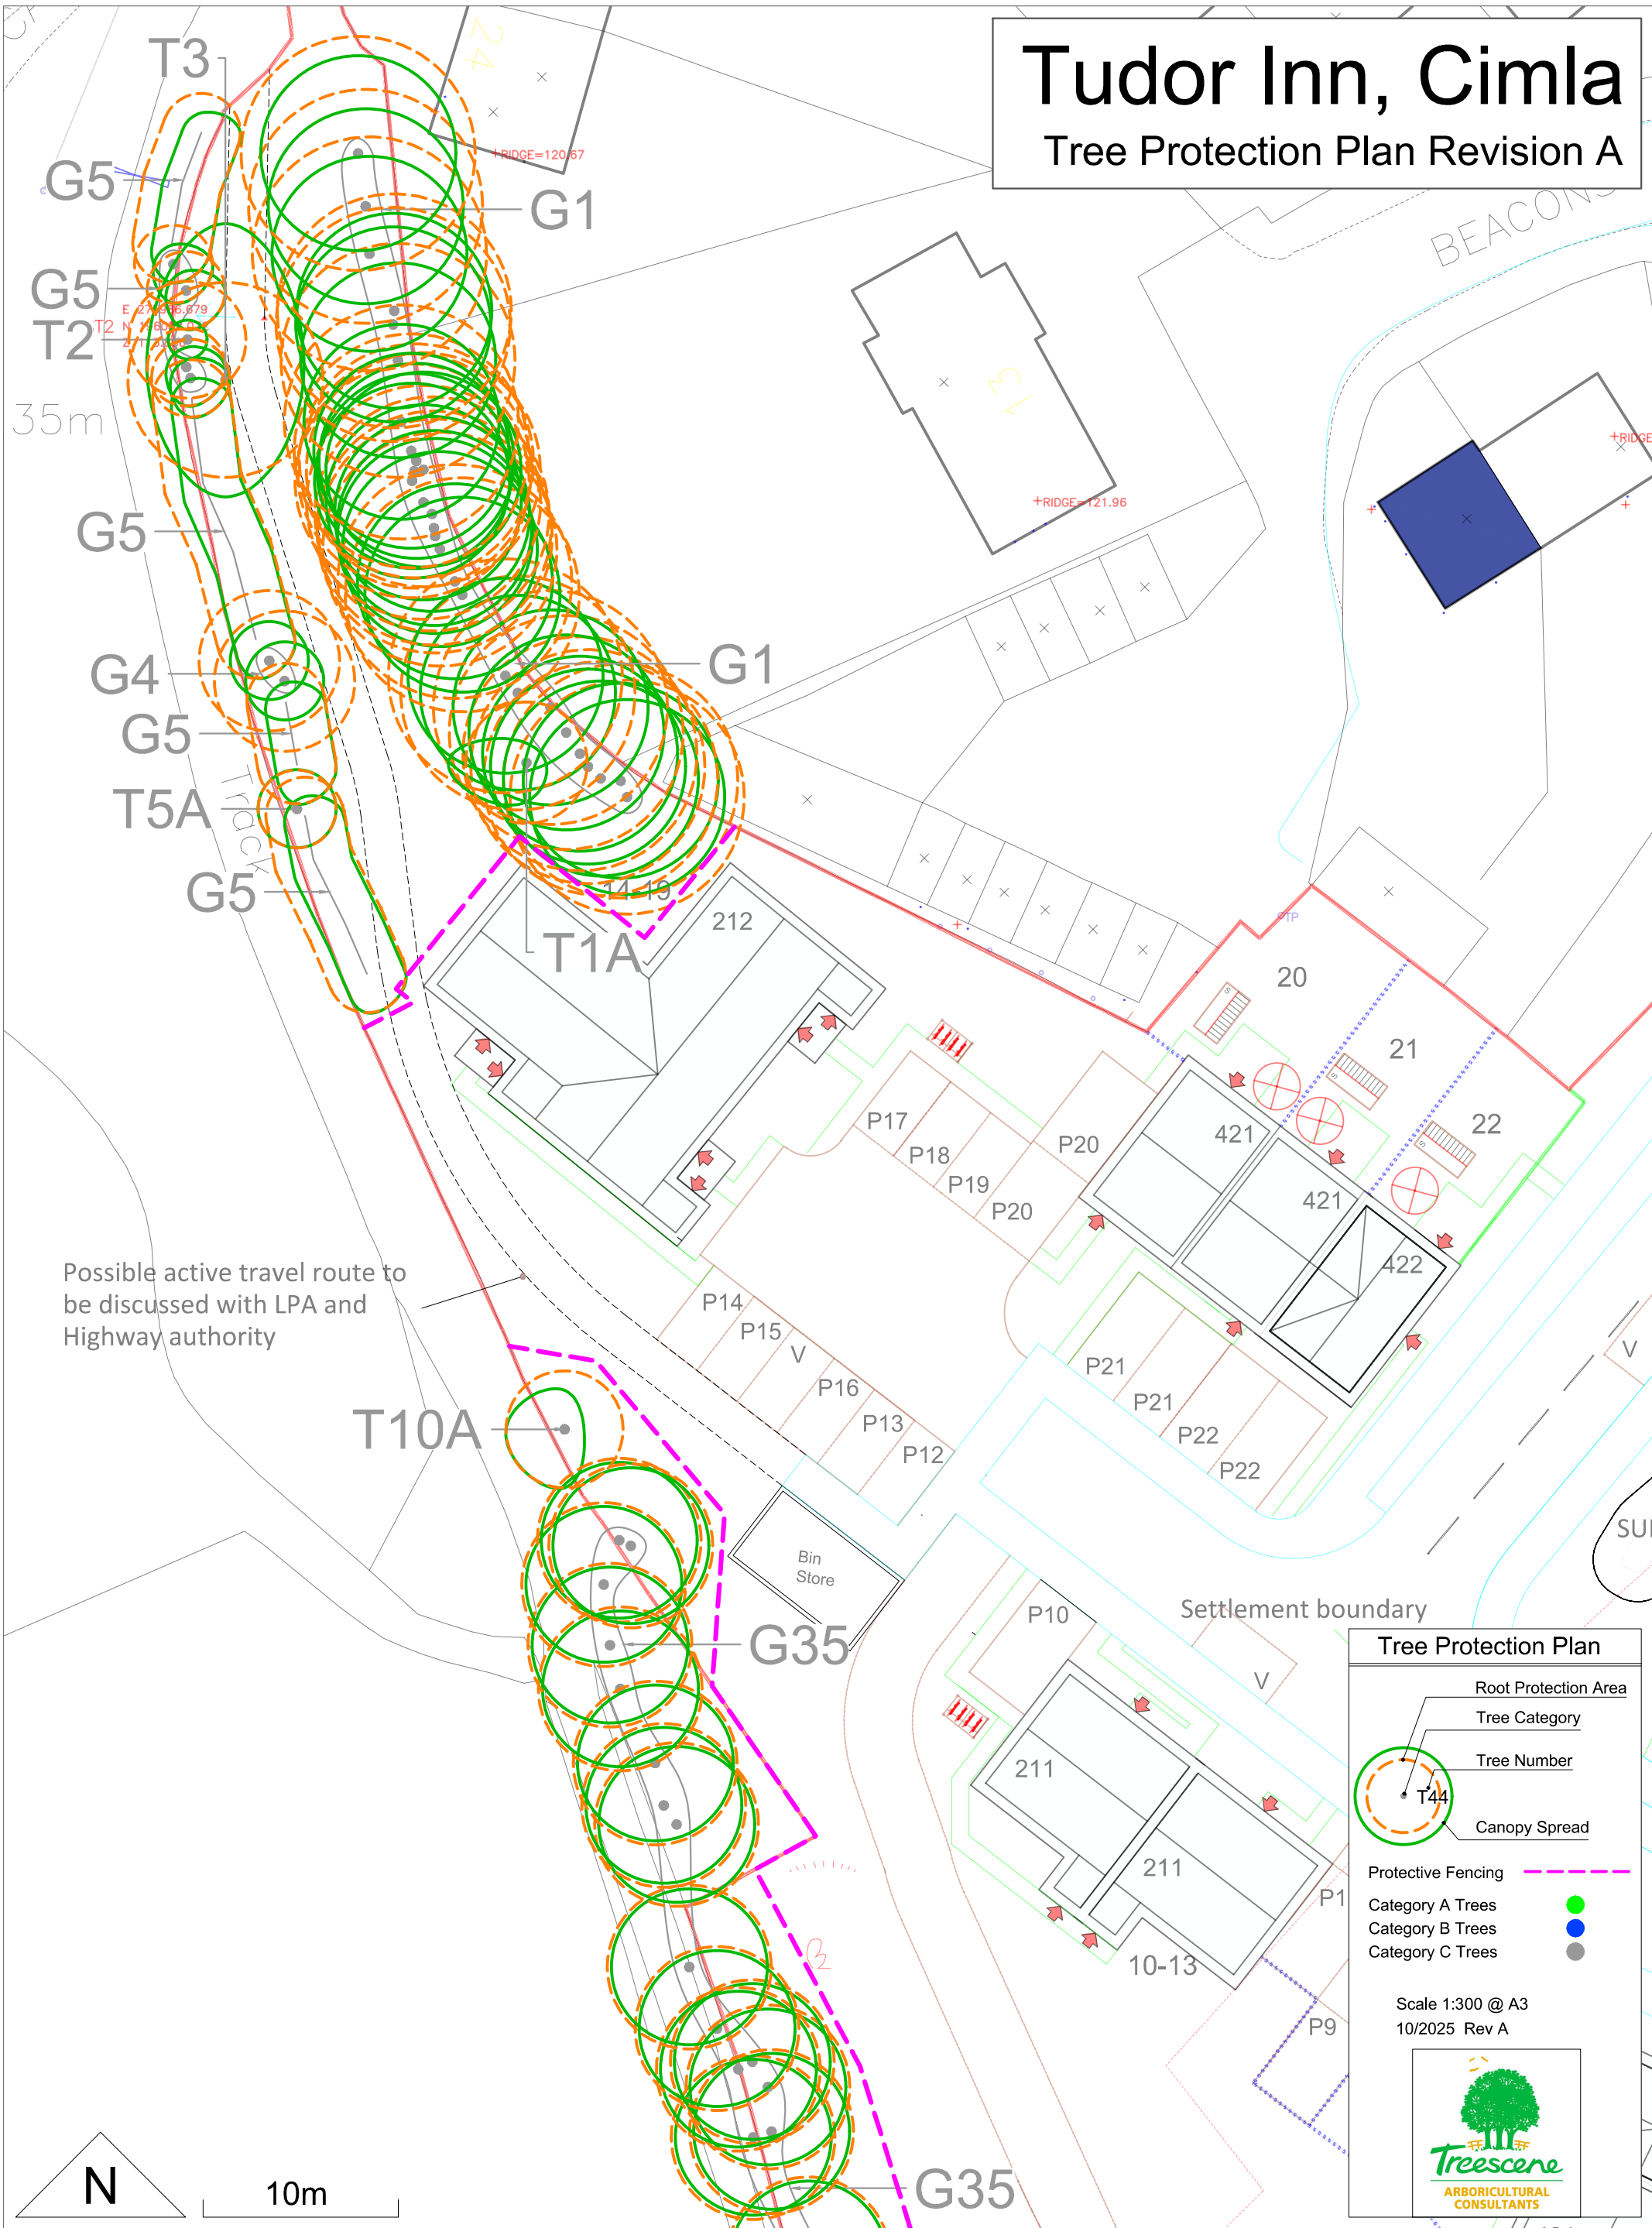

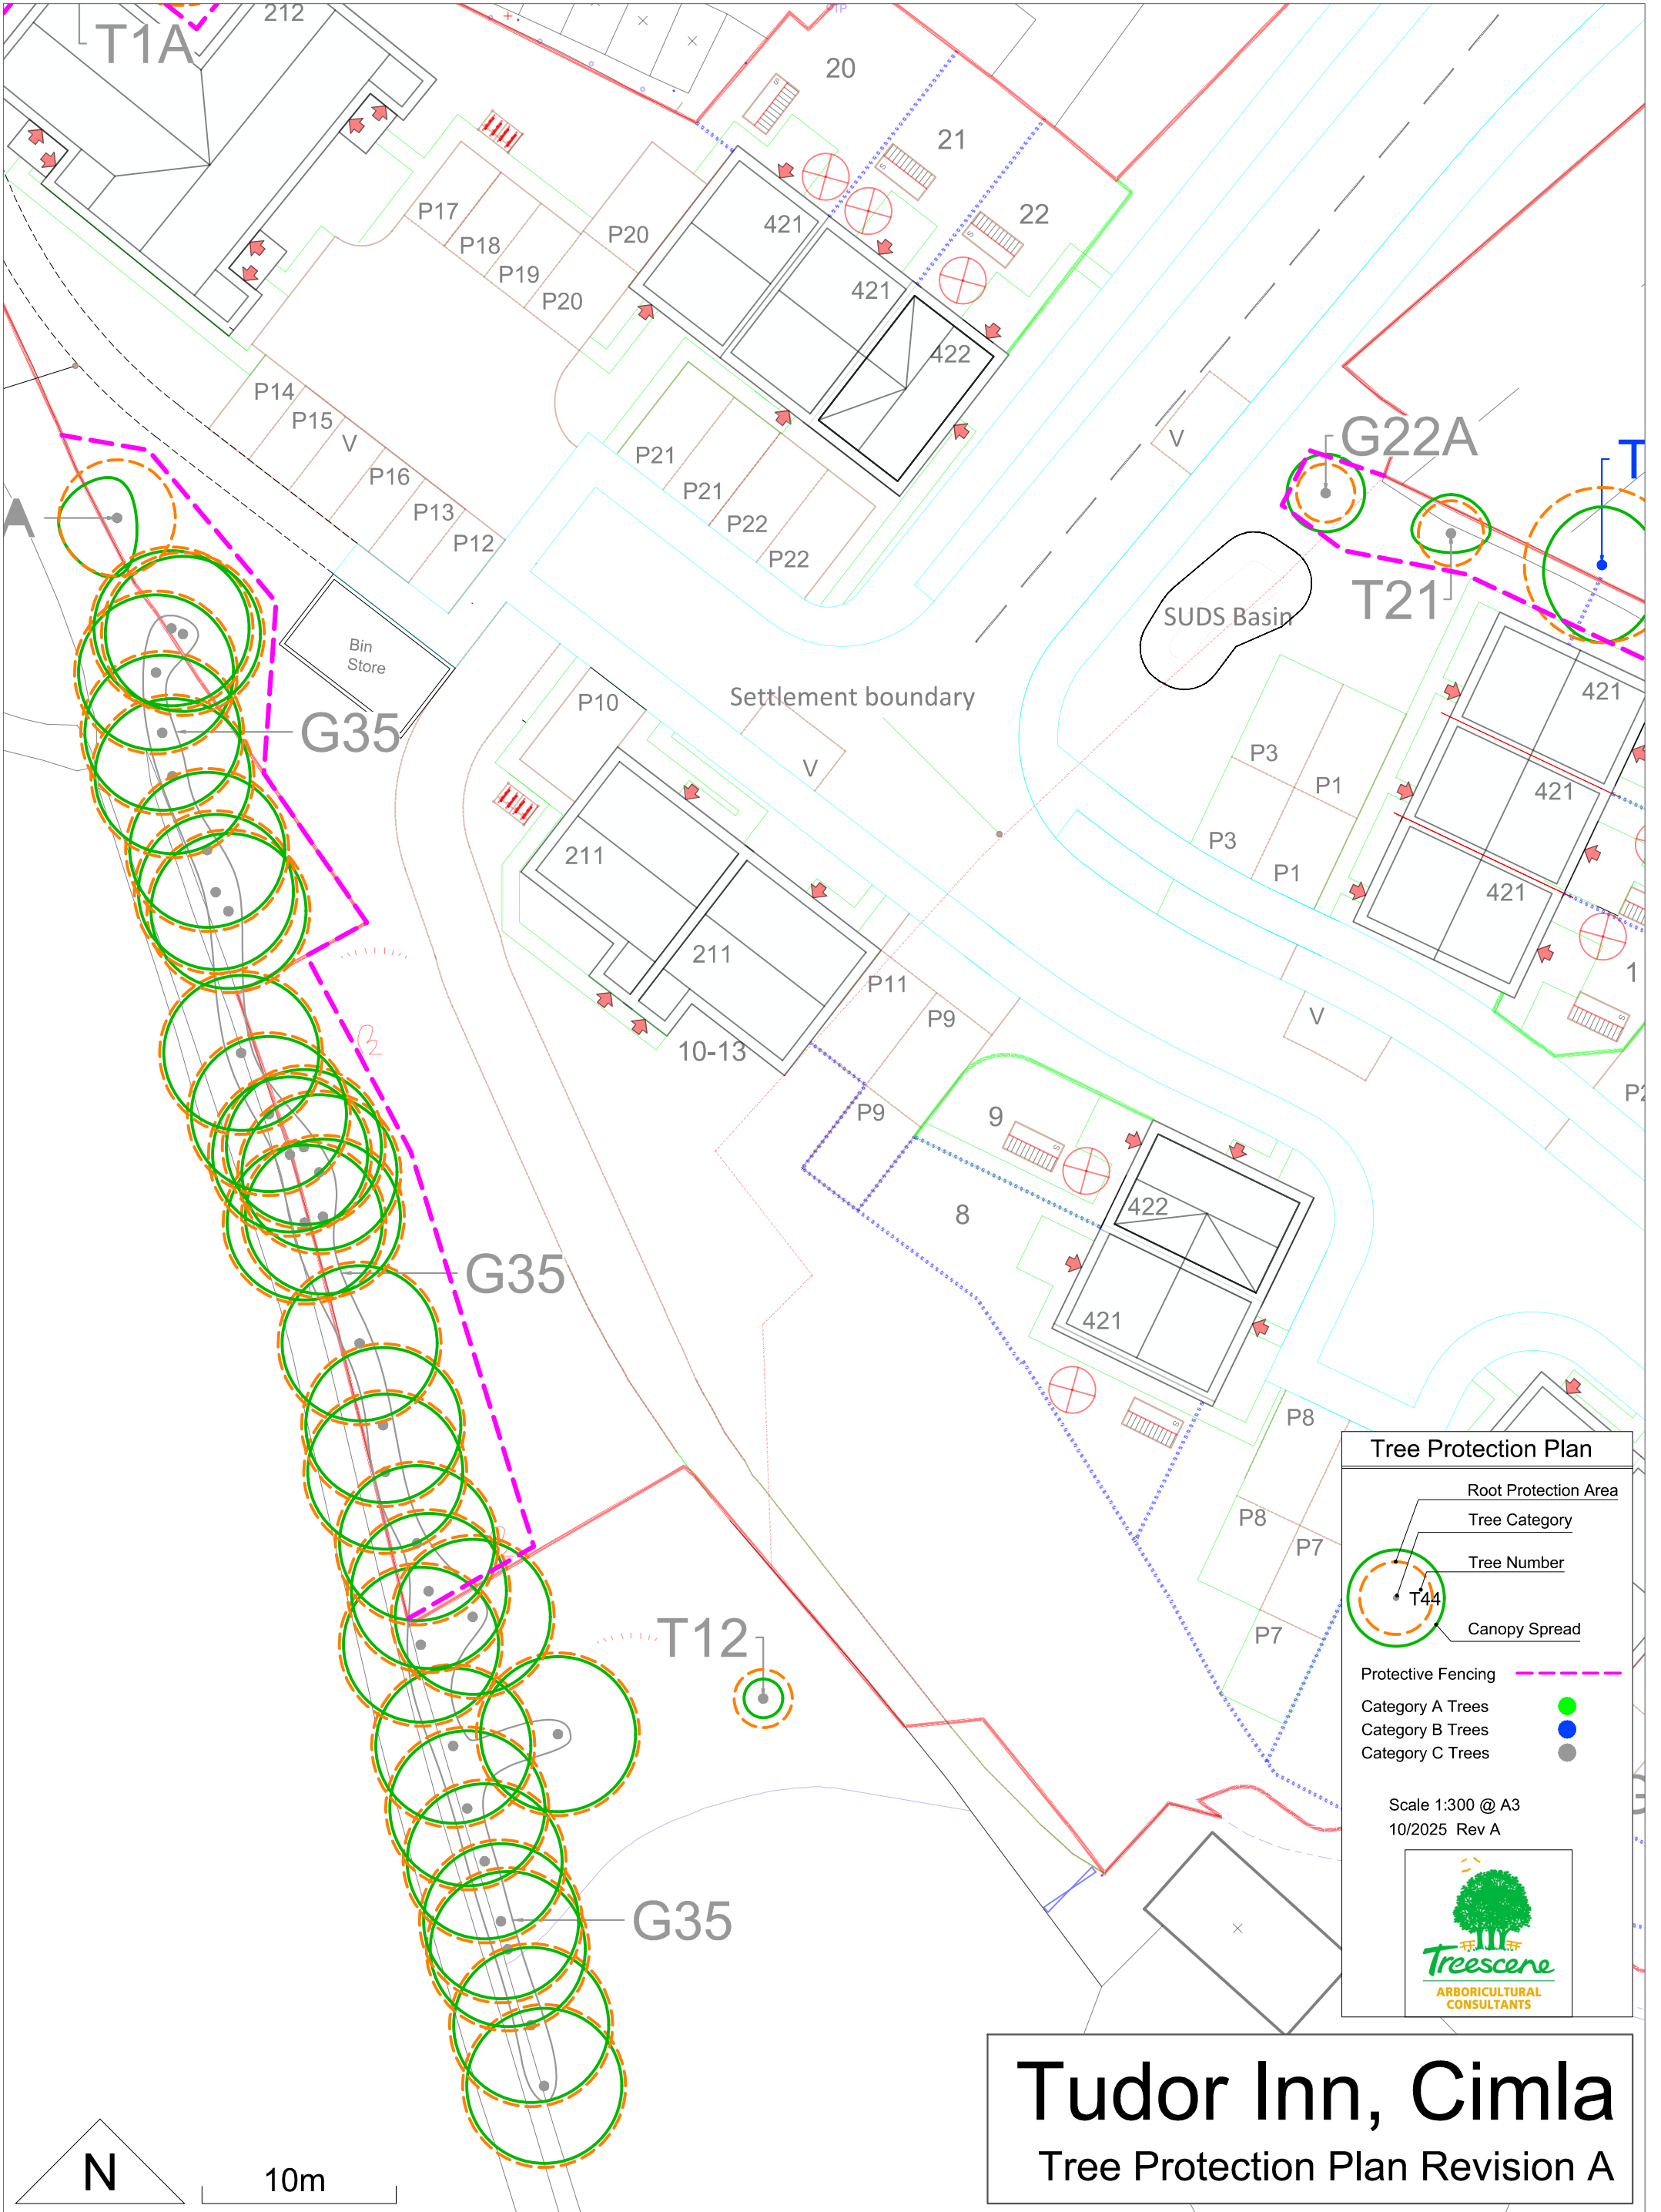

Tudor Inn, Cimla

Tree Protection Plan Revision A

Existing semi-detached houses to be demolished to form proposed junction

Tree Protection Plan

Protective Fencing

Category A Trees

Category B Trees

Category C Trees

Scale 1:300 @ A3

10/2025 Rev A

