


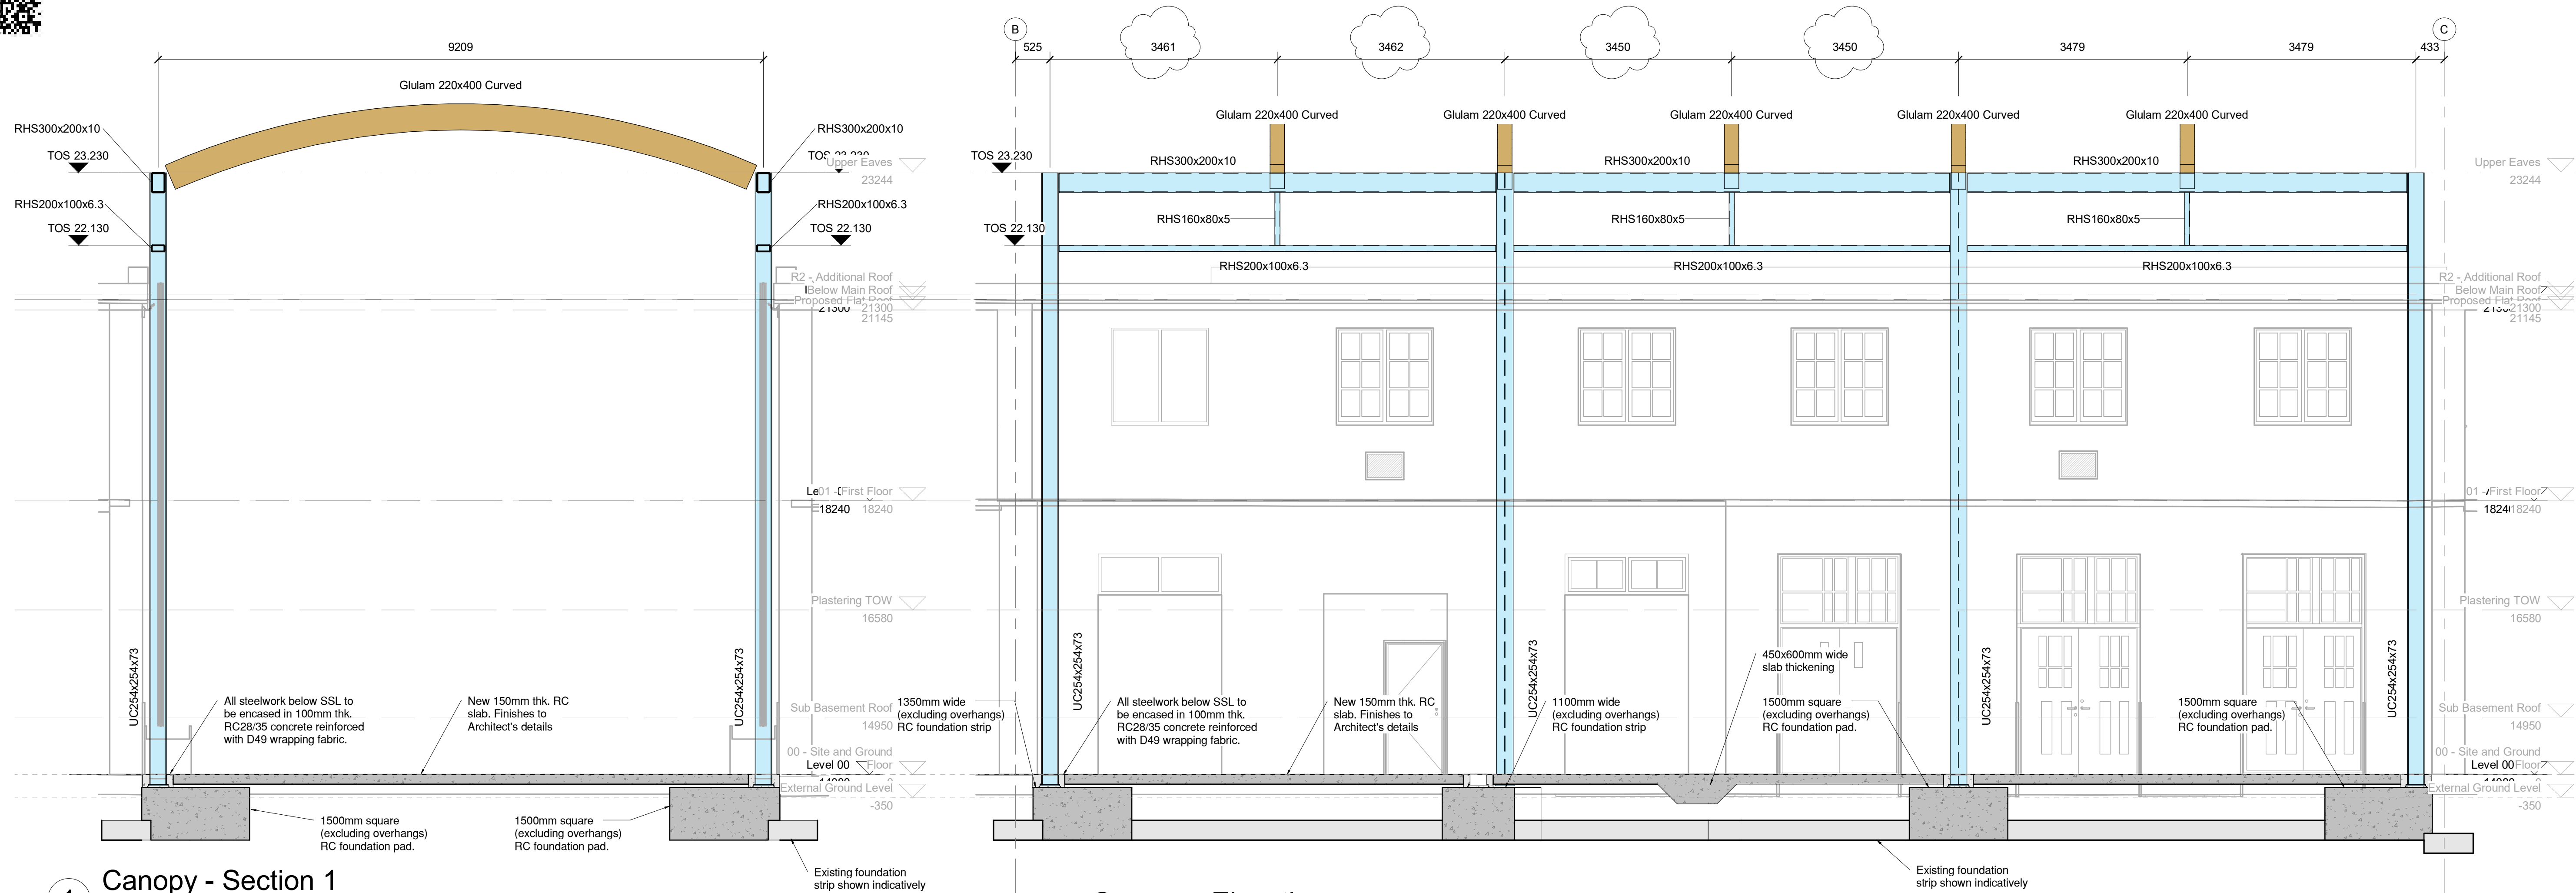

1 Canopy - Section 1
1 : 50

3 Canopy - Elevation
1 : 50

2 Canopy - Section 2
1 : 50

3D Canopy Steelwork - 3D View

- NOTES:
1. All dimensions are in millimetres. All levels are in metres.
 2. This drawing is not to be scaled use figured dimensions only.
 3. Indicative design for co-ordination purposes. Final canopy structure design by appointed specialist supplier

Detailed structural design subject to further exploratory works/intrusive investigations (following safe removal of asbestos), confirmation of proposed load path and existing structure.

Detailed scope of remedial works to existing structure (including crack stitching to masonry walls and repairs to first floor slab) to be finalised following further site investigations.

P03	Setting out amended	AW	24/09/25	JR
P02	RIBA Stage 3 Co-ordination Issue	AW	10/09/25	JR
P01	Preliminary Issue	AW	20/08/25	JR
Revision	Description	Checked	Date	Drawn

AustinPartnership

Civil & Structural Engineering Consultants

Tilbury Douglas

Job Title

EDUCATION LIBRARY & RESOURCE CENTRE

Drawing Title

CANOPY DETAILS - SHEET 1

Scale

1 : 50

Job No

100654

Drawing No

1521

BIM Level 2 File Name:

100654-AUS-01-ZZ-D - S - 1521

Work Stage

RIBA Stage 3

Status

S4

Rev

P03