





Cardiff Studio
The Maltings
East Tyndall Street
Cardiff
CF24 5EA

Cowbridge Studio
Bron Y Garn
St Hilary
Cowbridge
CF71 7DP

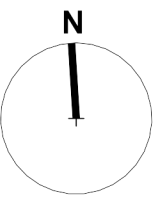

© Jon James Studio Architecture Ltd.

Figured dimensions only are to be taken from this drawing. All dimensions are to be checked on site before any work is put in hand.

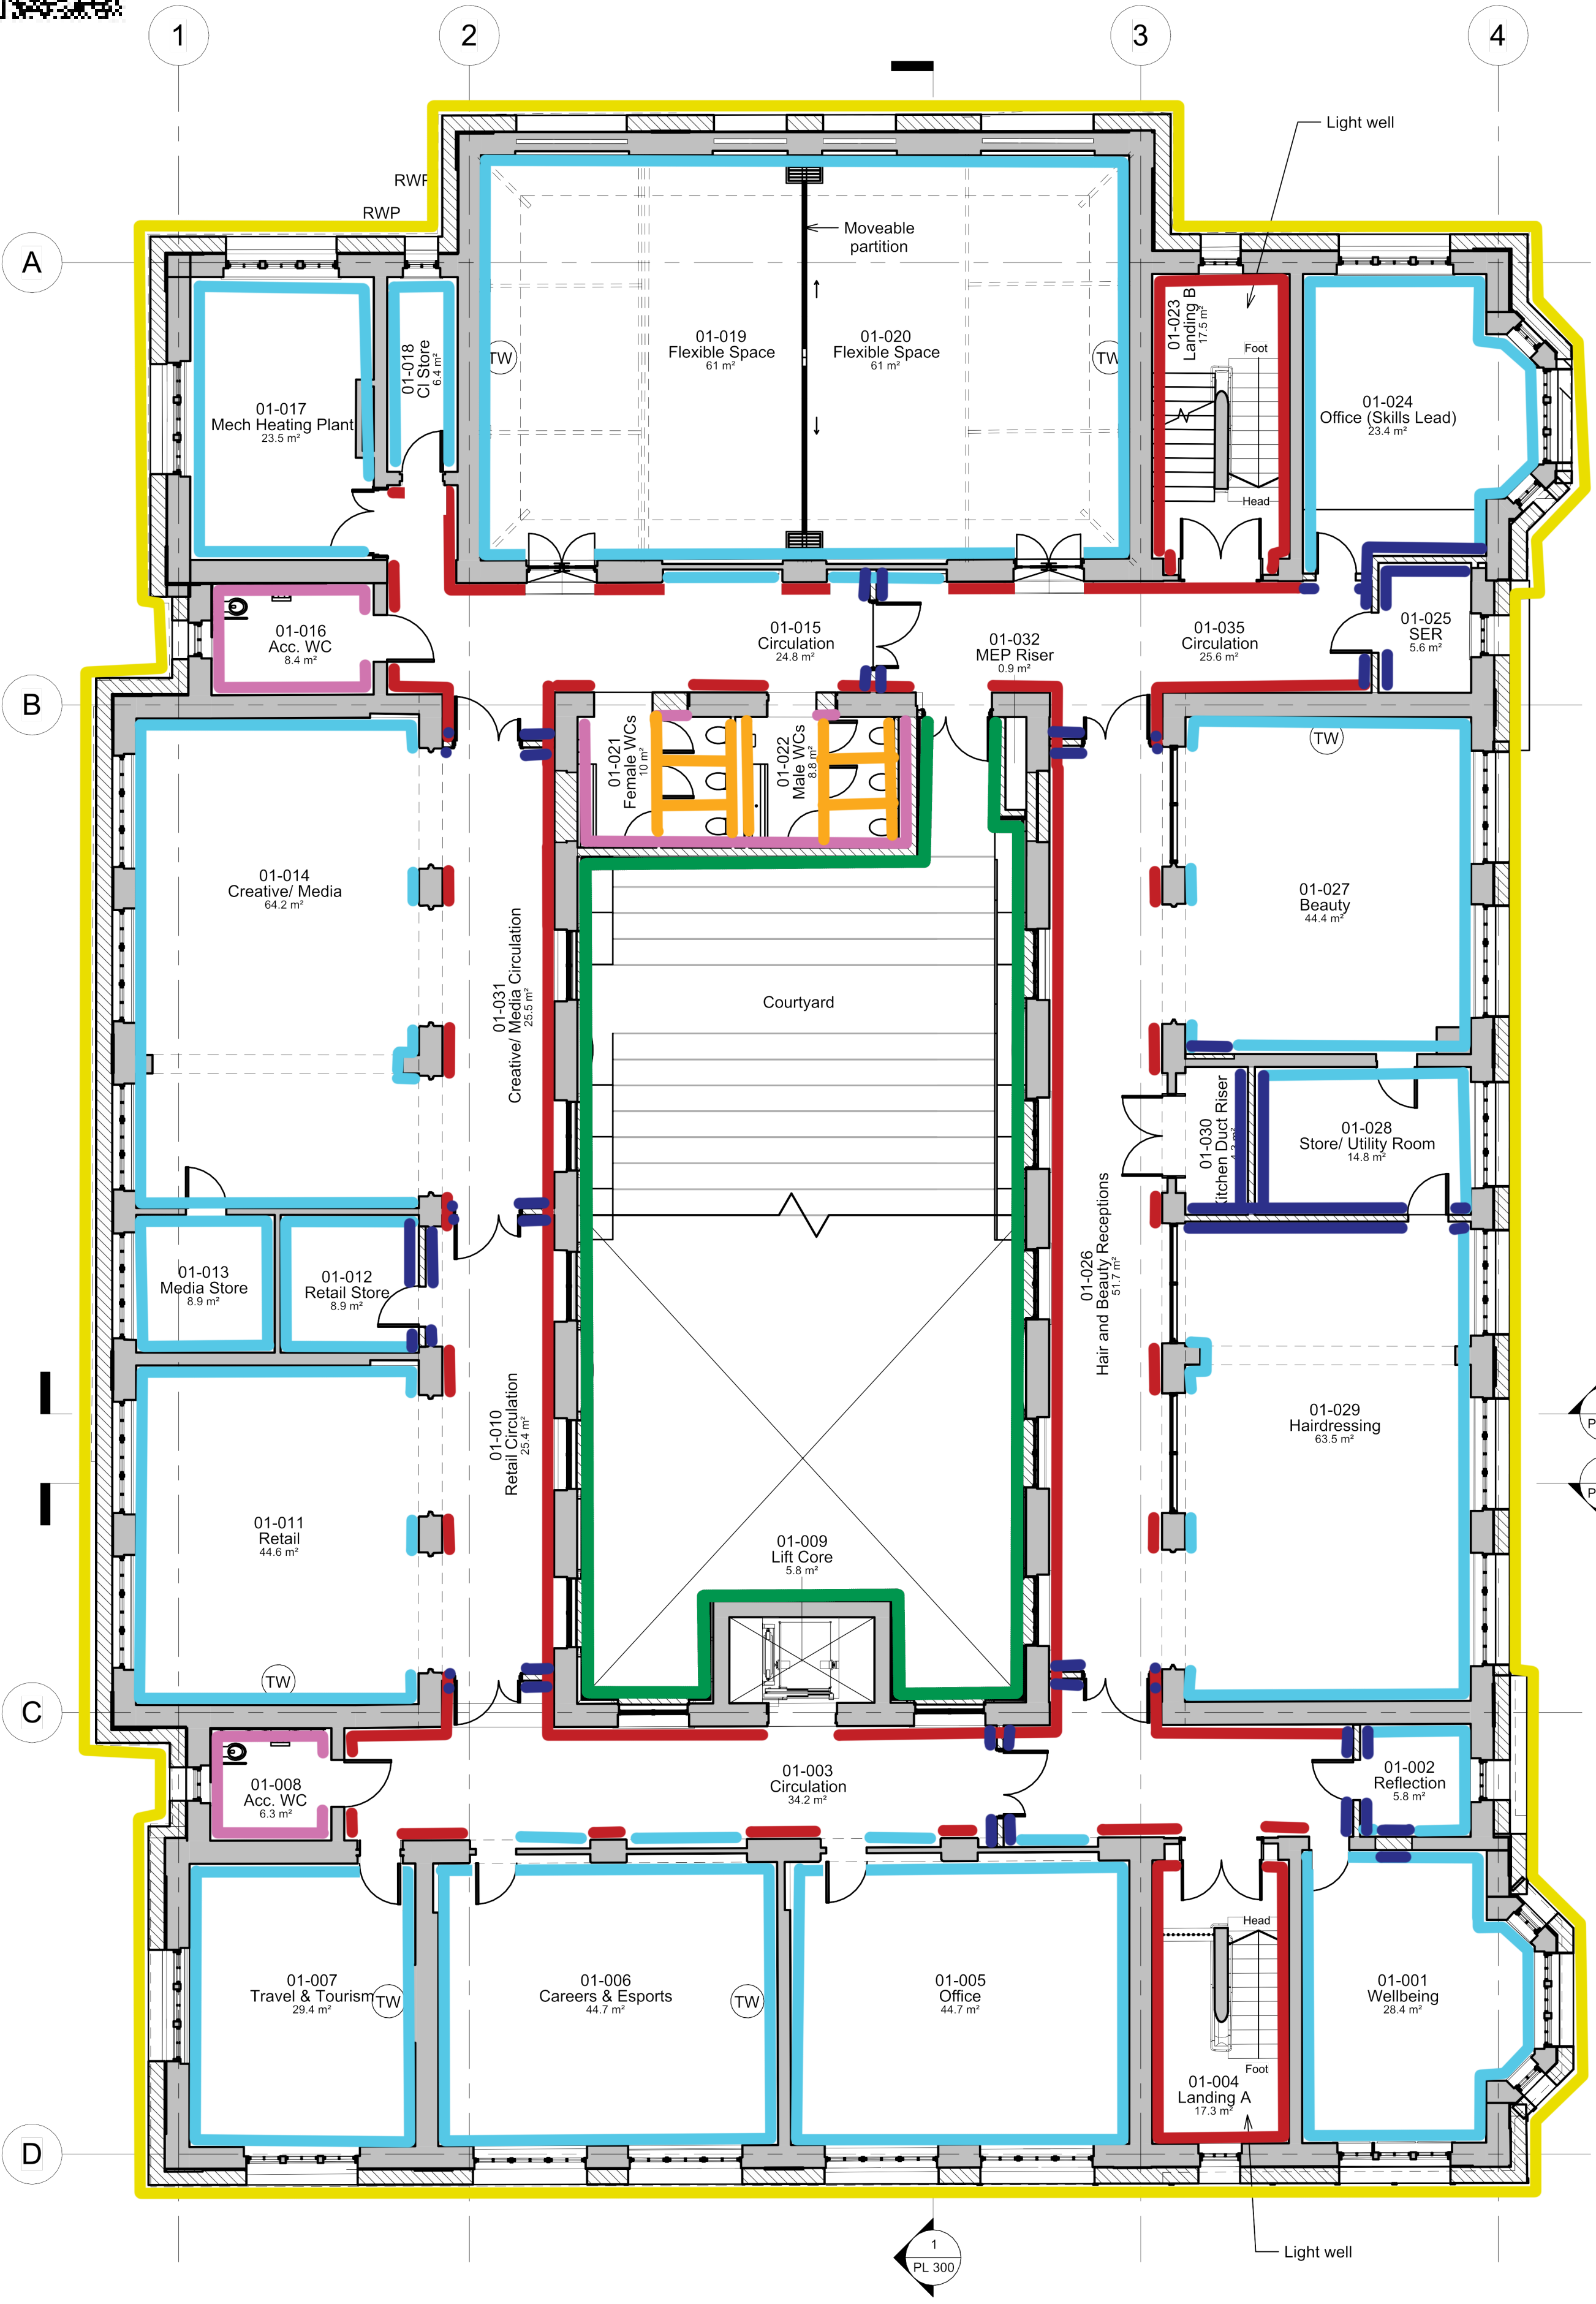

01 - First Floor Wall Types Plan

1 : 100

metres 2 4 6 8 10

1 : 100

- Existing Walls to be made good and painted
- Existing Tiles to be made good and painted above
- New Plasterboard impact resistance
- Moisture resistant PB/ Painted
- Hygienic white rock kitchen boards
- New semi basement wall
- Acoustic boards/ black membrane/ vertical timber cladding
- IPS
- External thermal upgrade/ insulation/ rain screen/ battens and cladding panels

Notes: to be read with acoustic and fire reports for performance rating - final spec. TBA

Where existing wall tiles are in poor condition, the tiles will be removed walls made good and painted.

Condition survey to be undertaken by TD, JJA & NPTC to agree which areas of tiles are to remain.

PG3	Updated	JJ	16.09.25	IS
PG2	RIBA Stage 3 Issue	JJ	10.09.25	IS
PG1	Wall Types Plan Draft	JJ	20.08.25	IS
Revision	Description	Checked	Date	Drawn

Jon James studio
ARCHITECTURE

Client
Tilbury Douglas Construction Ltd.

Job Title
Education Library & Resource Centre

Drawing Title
First Floor Wall Types Plan

Scale
1 : 100 @A2

Job No.
100654

Drawing No.
0232

BIM Level 2 File Name:
100654-JJA-01-01-D-A-0232

Work Stage
RIBA Stage 3

Status
S4 P03